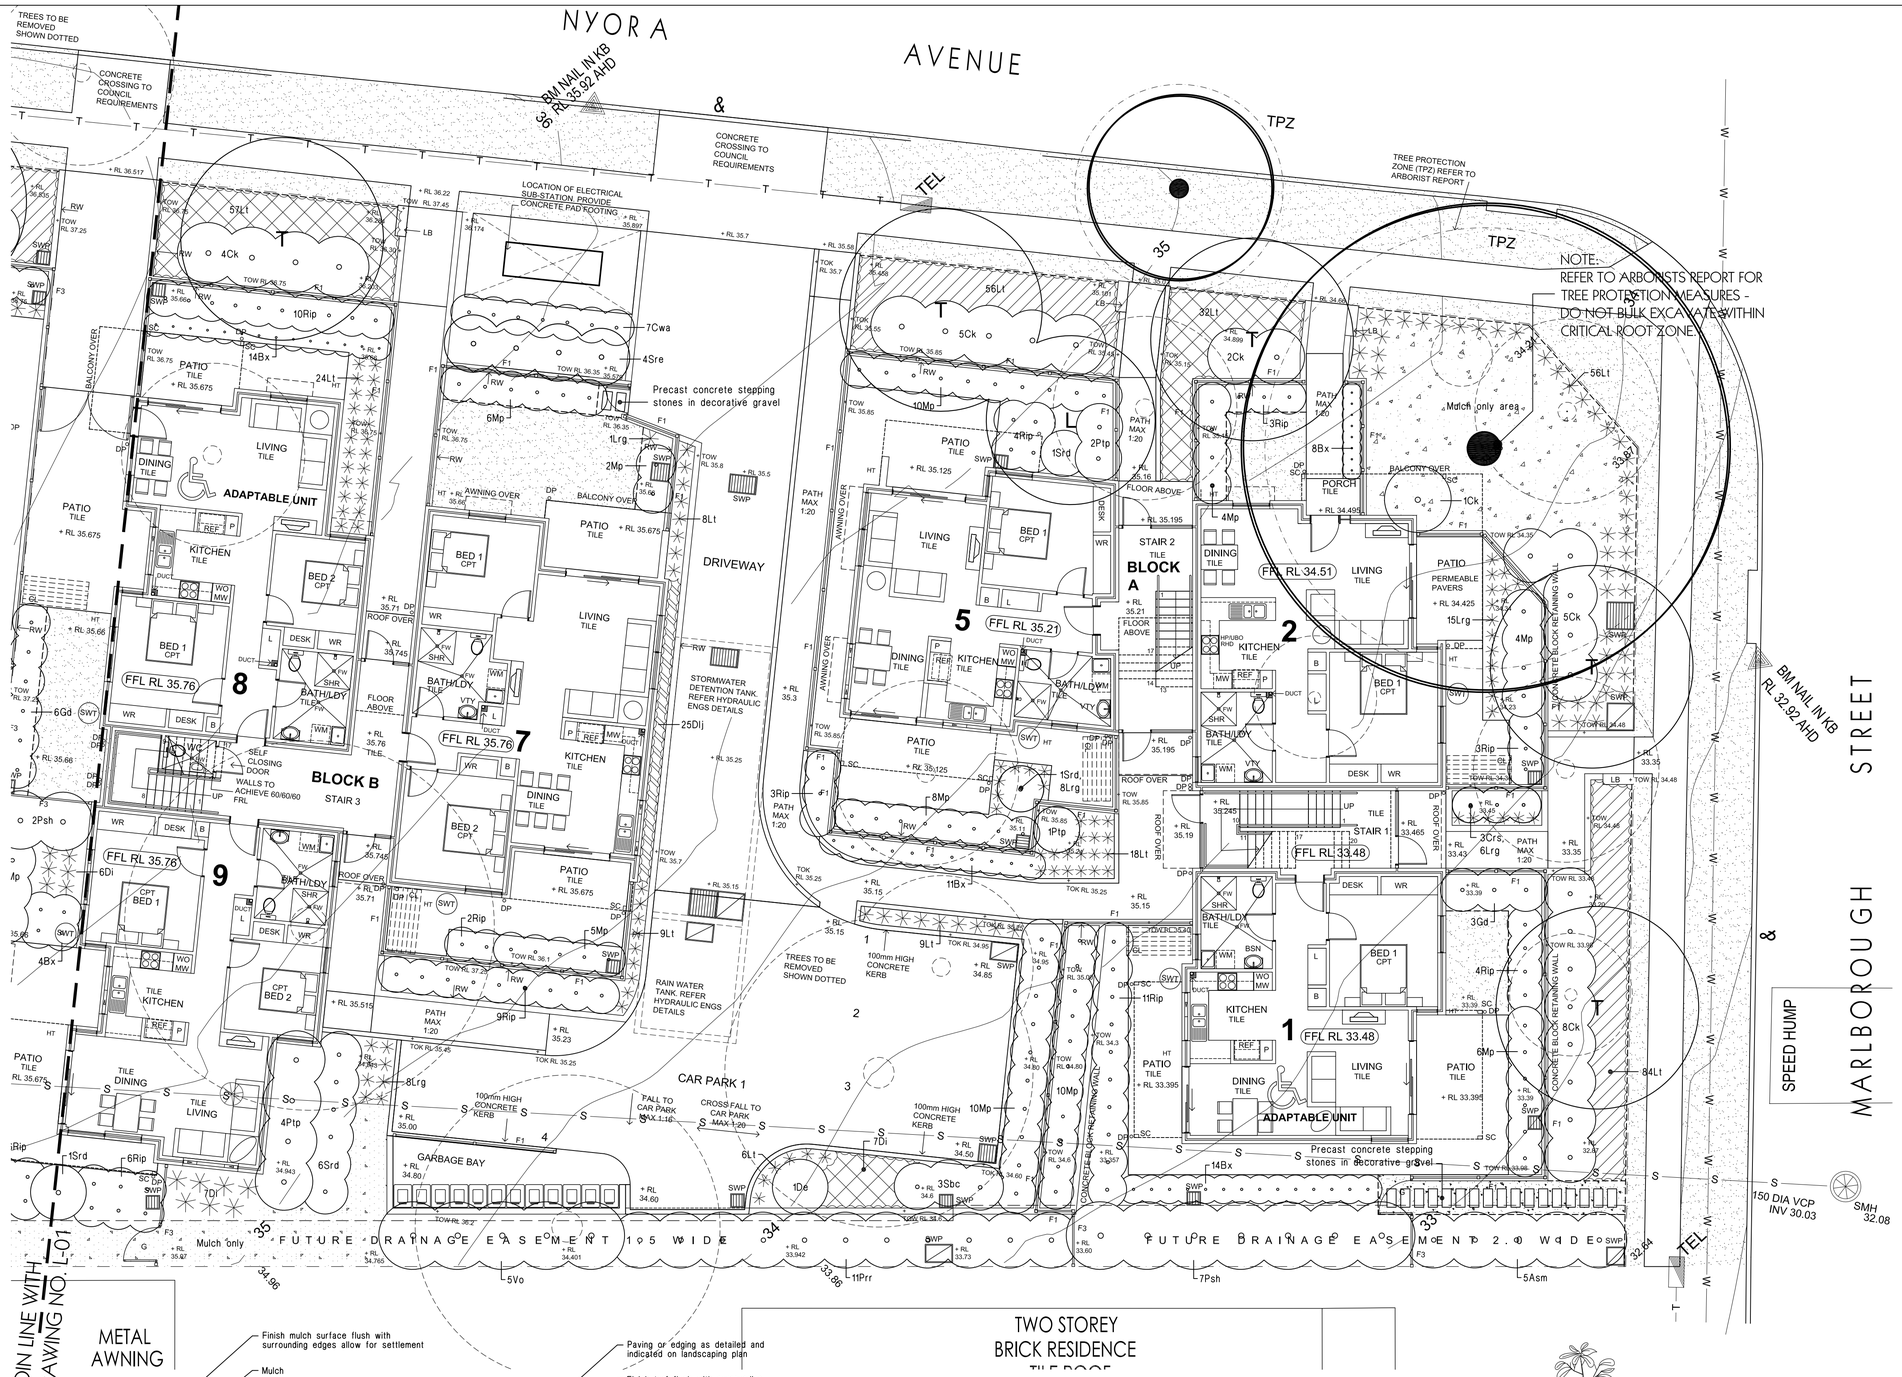

PLANT SCHEDULE

Code	Latin Name (Common Name - Mature Height)	Qty	Size	Stake
Trees				
L	Lagerstroemia indica (Crepe myrtle - 5m)	1	35 litre	yes
T	Tristania laurina 'Luscious' (Water Gum - 10m)	9	35 litre	yes
W	Waterhausia floribunda (Waterhausia - 10m)	2	35 litre	yes
Shrubs				
Asm	Acmena smithii 'minor' (Lilly pilly - 3m)	5	5 litre	-
Bvn	Baeckea virgata 'nana' (Dwarf baeckea - 0.5m)	26	5 litre	-
Bx	Buxus microphylla 'Japonica' (Box - 1m)	105	5 litre	-
Cs	Camellia sasanqua (Sasanqua Camellia - 2m)	12	15 litre	yes
Crs	Cordyline 'Red sensation' (Red cordyline - 1.5m)	3	5 litre	-
Ck	Callistemon 'Captain Cook' (Bottlebrush - 2m)	49	5 litre	-
Cwa	Callistemon 'White Anzac' (White Bottlebrush - 1.5m)	12	5 litre	-
De	Doryanthus excelsa (Gymea lilly - 1m)	6	15 litre	-
Gd	Gardenia augusta 'florida' (gardenia - 1.2m)	22	5 litre	-
Ghg	Grevillea 'Honey gem' (Grevillea - 3m)	1	5 litre	-
Gl	Grevillea 'Moonlight' (Moonlight grevillea - 3m)	2	5 litre	-
Mp	Murraya paniculata (Cosmetic bark tree - 3m)	137	5 litre	-
Ngs	Nandina 'Gulf Stream' (Nandina - 1m)	50	5 litre	-
Psh	Photinia 'Superhedge' (Photinia - 2.5m)	13	5 litre	-
Ptp	Phormium tenax 'purpurea' (Purple NZ Flax - 1.5m)	22	5 litre	-
Prr	Photinia 'Red Robin' (Photinia - 2.5m)	21	5 litre	-
Px	Phillodendron xanadu (Dwarf phillodendron - 0.5m)	12	5 litre	-
Rip	Raphiolepis 'Oriental Pearl' (Dwarf Indian hawthorne - 1m)	155	5 litre	-
Sre	Syzygium australe 'Resilience' (Lilly Pilly - 3m)	4	5 litre	-
Sbc	Syzygium 'Bush Christmas' (Lilly pilly - 2m)	10	5 litre	-
Sas	Syzygium 'Aussie southern' (Lilly pilly - 2m)	10	5 litre	-
Srd	Strelitzia reginea 'mini bird' (Dwarf bird of paradise - 1m)	23	5 litre	-
Wz	Westringia 'Zena' (Westringia - 1m)	1	5 litre	-
Vo	Viburnum odoratissimum (Sweet viburnum - 3m)	11	5 litre	-
Groundcovers				
Cm	Clivea miniata (Kaffir lilly - 0.5m)	8	150mm pot	
Di	Dieties iridoides (Wild Iris - 0.8m)	36	150mm pot	
Dlj	Dianella 'Little jess' (Dianella - 0.4m)	25	150mm pot	
Gy	Gazania "yellow" (Yellow flowering gazania - 0.3m)	3	150mm pot	
Lrg	Liriope 'Evergreen Giant' (Giant liriope - 0.5m)	149	150mm pot	
Lt	Lomandra longifolia 'Tanika' (Fine leaf dwarf lomandra - 0.6m)	793	150mm pot	

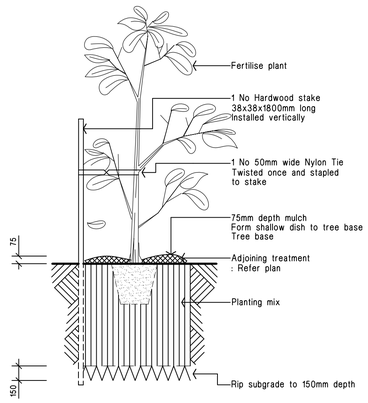

15 - 35 litre Tree planting Detail. Not.To.Scale.

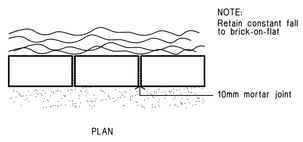

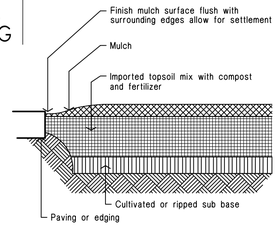

Ground preparation Planting area using imported topsoil Detail. Not.To.Scale.

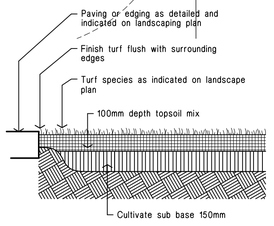

Ground preparation Grassed area: turf using imported topsoil Detail. Not.To.Scale.

LANDSCAPE PLAN 1 : 100

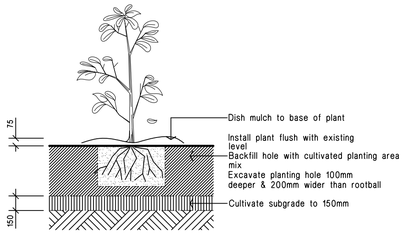

Planting in garden beds Detail. Not.To.Scale.

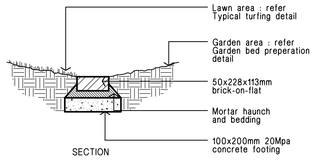

Brick garden edge Detail.

0 5 10 20 40MM
SCALE FOR PRINTING PURPOSE ONLY

Family & Community Services
Land & Housing Corporation

LOCKED BAG 4009
ASHFIELD BC NSW 1800
PHONE No (02) 8753 8000
FAX No (02) 8753 8888
EMAIL ?@services.nsw.gov.au
www.housing.nsw.gov.au

rfa landscape architects
email: RAY@fuggle.net.au

REV	DATE	NOTATION/AMENDMENT
A	21.11.13	DA Issue

DO NOT SCALE DRAWINGS. CHECK ALL DIMENSIONS ON SITE. FIGURED DIMENSIONS TAKE PRECEDENCE.

ARCHITECT: BARRY RUSH & ASSOCIATES PTY LTD, PH (02) 9555 8028 FAX (02) 9810 0161
PROJECT MANAGER: LAND & HOUSING CORPORATION, PH (02) 8753 8042 FAX (02) 8753 8014
LANDSCAPE CONSULTANT
STRUCTURAL CONSULTANT
CIVIL AND HYDRAULIC CONSULTANT
ELECTRICAL AND MECHANICAL CONSULTANT
BUSINESS PARTNER:

PROJECT: GENERAL HOUSING DEVELOPMENT AT 2-12 NYORA AVENUE SMITHFIELD

TITLE: LANDSCAPE PLAN BLOCKS A & B

STATUS: DA			
DATE: 21.11.13	SCALE: 1 : 100	PROJ: -	PROJECT No. BG5AM
STAGE: DA	DRAWN: HK	CHECKED: RF	NOMINATED ARCHITECT:
FILE: 2888f.DWG	PLOTTED: 21/11/2013 11:44 AM	TYPE: A	SHEET: 02 of 2	REV: -