0 5 10 20 40MM
SCALE FOR PRINTING PURPOSE ONLY

1 9AM 21ST JUNE SHADOW DIAGRAM
1:400

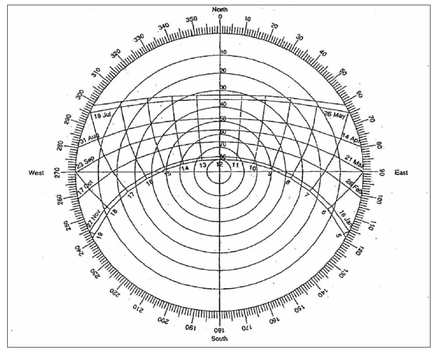

SHADOW DIAGRAM

PERSPECTIVE @ 3PM 21ST JUNE

PERSPECTIVE @ 12PM 21ST JUNE

2 12PM 21ST JUNE SHADOW DIAGRAM
1:400

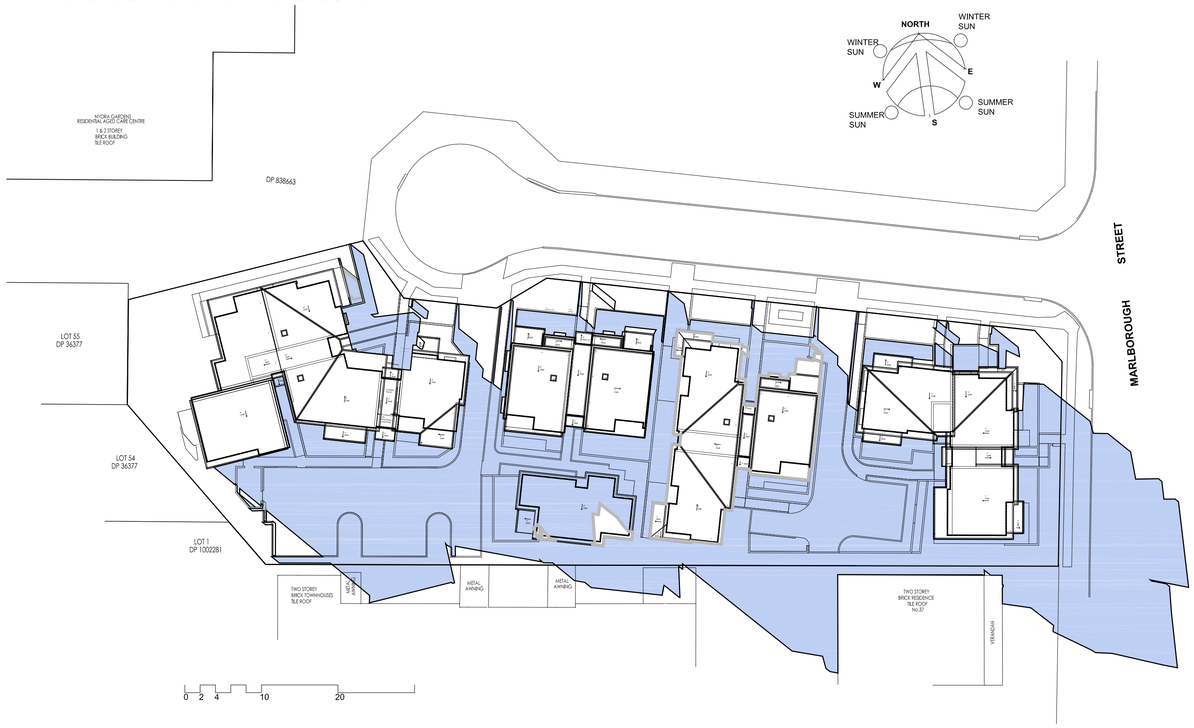

3 3PM 21ST JUNE SHADOW DIAGRAM
1:400

Family & Community Services
Land & Housing Corporation
NSW GOVERNMENT

LOCKED BAG 4009
ASHFIELD BC NSW 1800
PHONE No (02) 8753 8000
FAX No (02) 8753 8888
EMAIL ?@services.nsw.gov.au
www.housing.nsw.gov.au

Barry Rush & Associates Pty Ltd
Architects
Suite 25A, 2 Beattie Street, Balmain, NSW, Australia, 2041
Phone: (612) 9555 8028 Fax: (612) 9810 0161
Email: info@barryrush.com.au www.barryrush.com.au

REV	DATE	NOTATION/AMENDMENT
A	10.1.2014.	DRAWING RENUMBERED

DO NOT SCALE DRAWINGS. CHECK ALL DIMENSIONS ON SITE. FIGURED DIMENSIONS TAKE PRECEDENCE.

ARCHITECT
BARRY RUSH & ASSOCIATES PTY LTD
PH (02) 9555 8028 FAX (02) 9810 0161

PROJECT MANAGER
LAND & HOUSING CORPORATION
PH (02) 8753 8042 FAX (02) 8753 8014

LANDSCAPE CONSULTANT
RAY FUGGLE & ASSOCIATES
PH (02) 9891 5222 FAX (02) 9891 5844

STRUCTURAL CONSULTANT

CIVIL AND HYDRAULIC CONSULTANT
WALLIS & SPRATT PTY. LTD.
PH (02) 9437 9226 FAX (02) 9439 2785

ELECTRICAL AND MECHANICAL CONSULTANT

BUSINESS PARTNER:

PROJECT:
GENERAL HOUSING DEVELOPMENT
AT
2-12 NYORA AVENUE
SMITHFIELD

TITLE:
SHADOW DIAGRAM

FILE: BG5AM_A01-08_PLANS Nov2013.DWG
PLOTTED: 4/11/2013 11:44 AM

STATUS: DA
DATE: 10.1.14.
SCALE: 1 : 100
PROJ: -
PROJECT No: BG5AM
STAGE: DA
DRAWN: MB
CHECKED: BR
NOMINATED ARCHITECT: BR
TYPE: A
SHEET: 16 of 17
REV: A