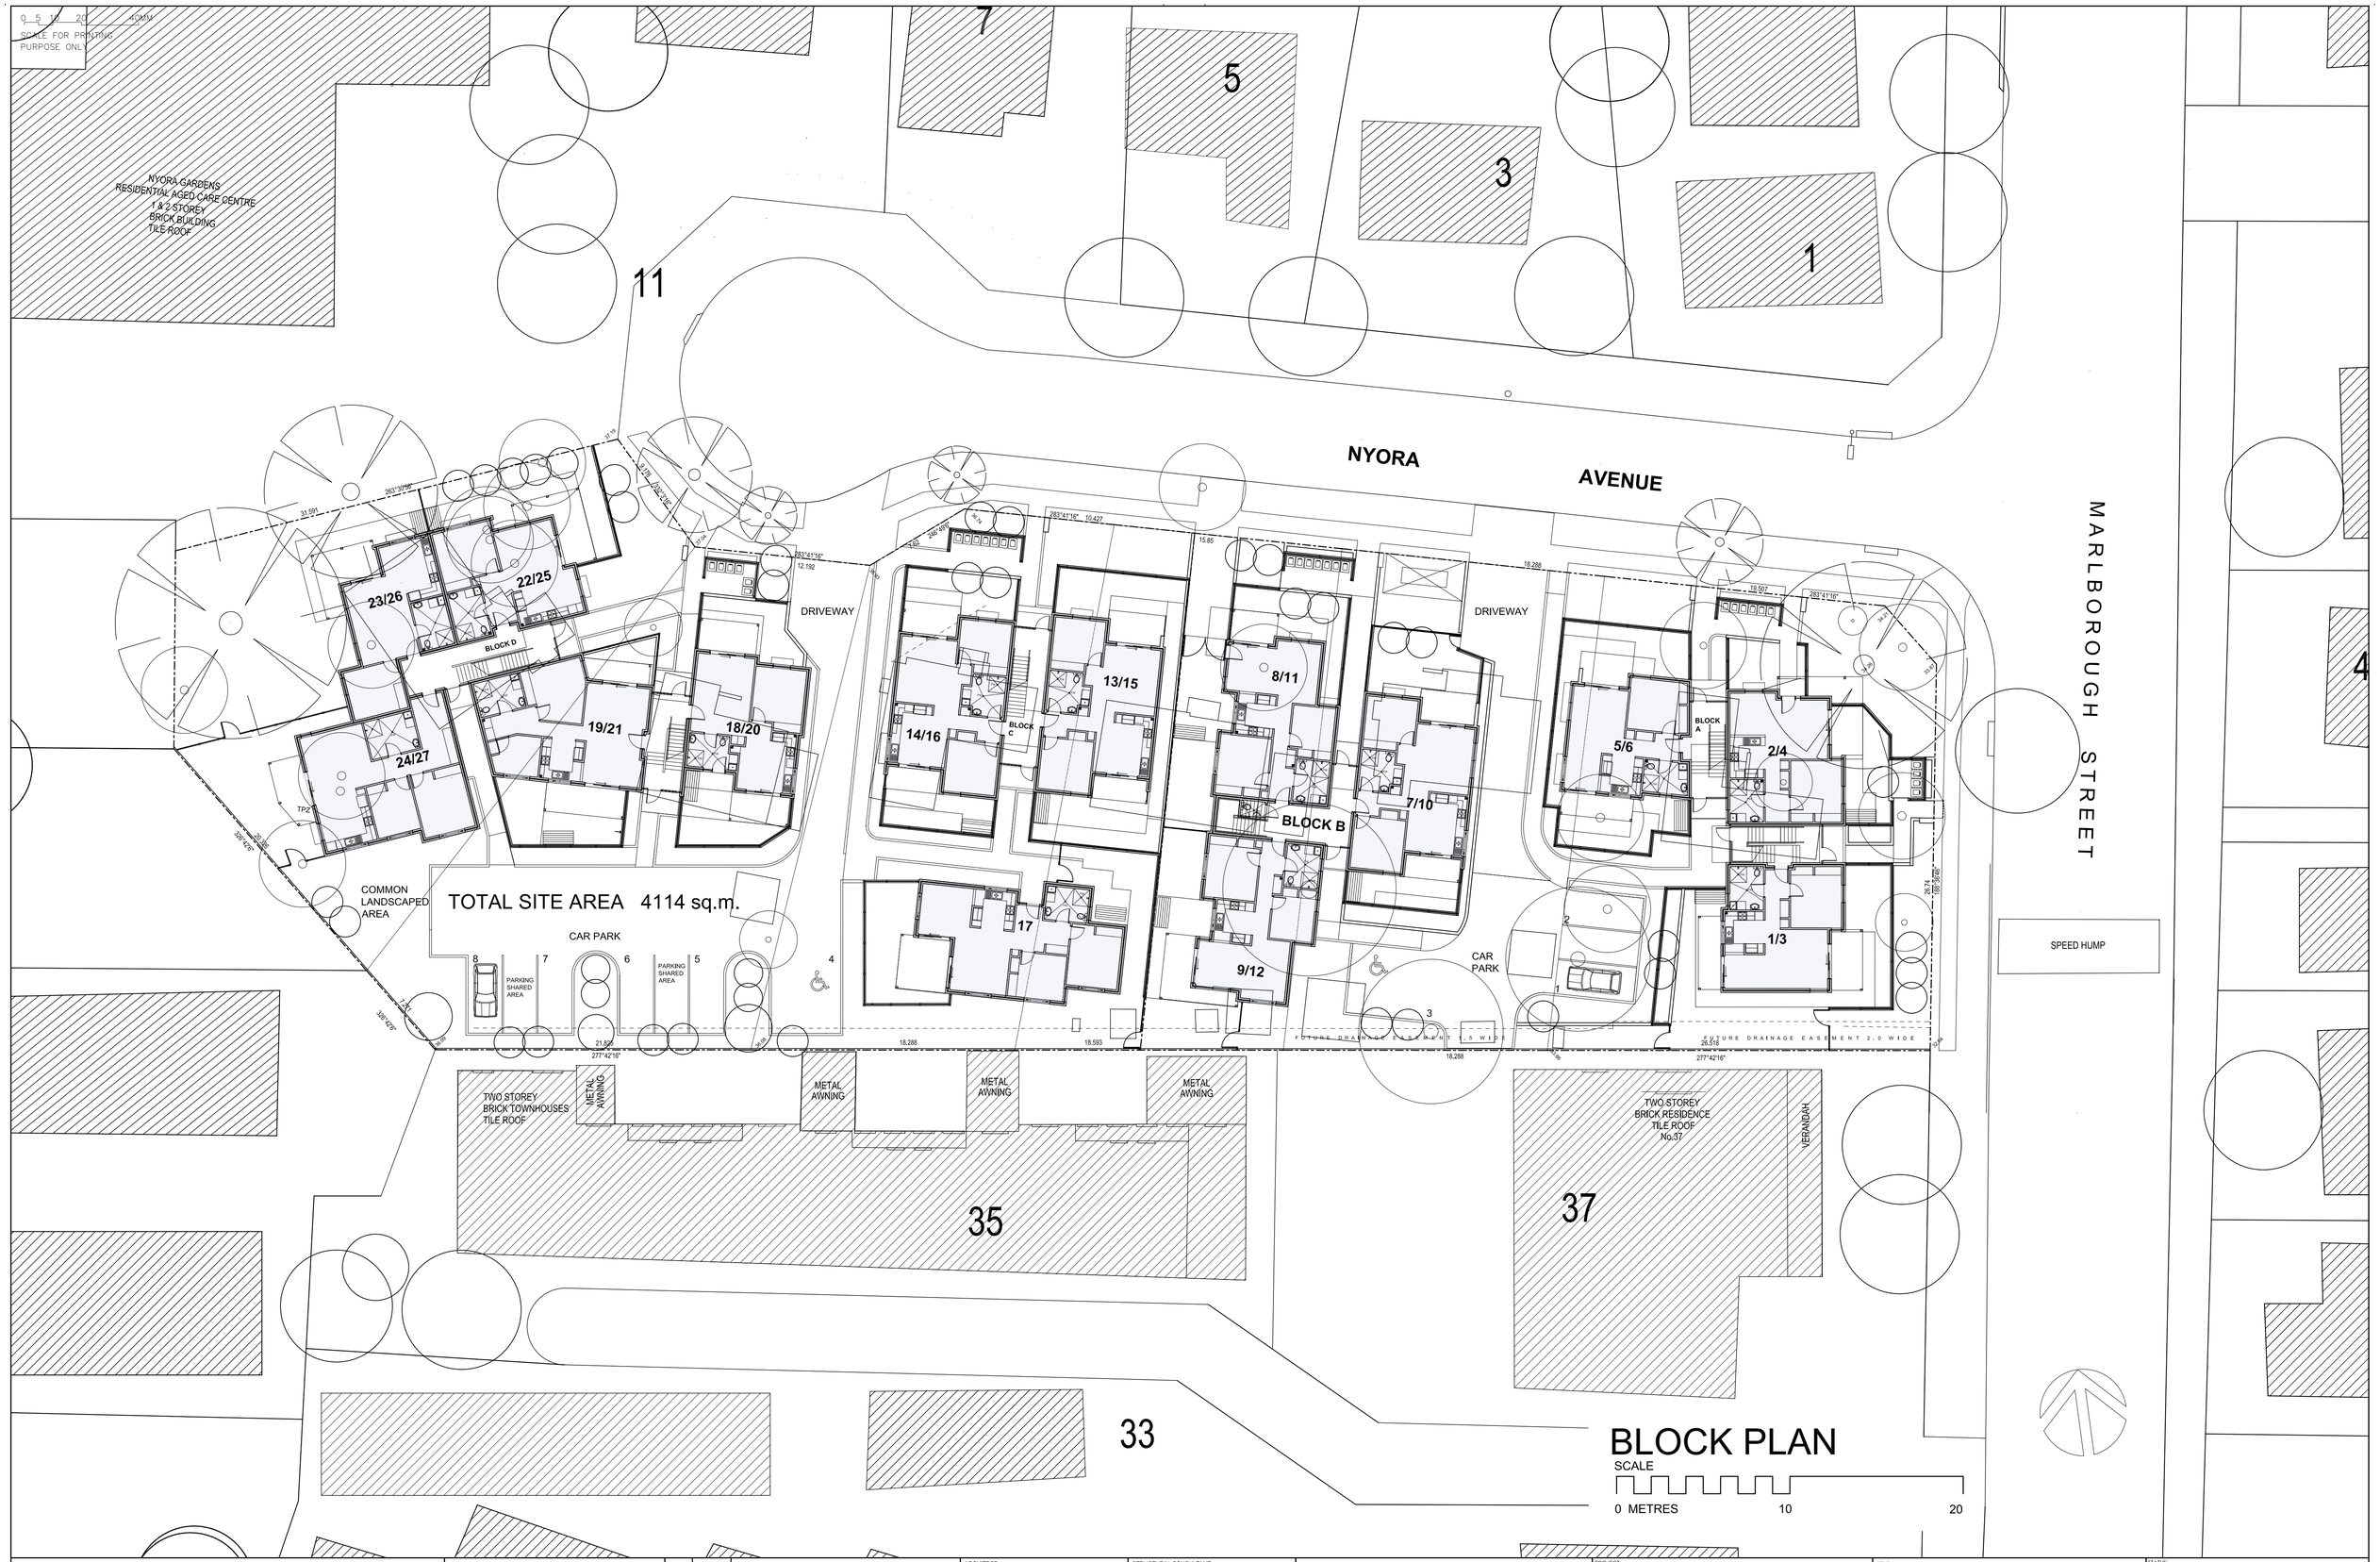

Family & Community Services
Land & Housing Corporation
NSW GOVERNMENT

LOCKED BAG 4009
ASHFIELD BC NSW 1800
PHONE No (02) 8753 8000
FAX No (02) 8753 8888
EMAIL ?@services.nsw.gov.au
www.housing.nsw.gov.au

Barry Rush & Associates Pty Ltd
Architects
Suite 25A, 2 Beattie Street, Balmain, NSW, Australia, 2041
Phone: (612) 9555 8028 Fax: (612) 9810 0161
Email: info@barryrush.com.au www.barryrush.com.au

REV	DATE	NOTATION/AMENDMENT

DO NOT SCALE DRAWINGS. CHECK ALL DIMENSIONS ON SITE. FIGURED DIMENSIONS TAKE PRECEDENCE.

ARCHITECT: BARRY RUSH & ASSOCIATES PTY LTD
PH (02) 9555 8028 FAX (02) 9810 0161

PROJECT MANAGER: LAND & HOUSING CORPORATION
PH (02) 8753 8042 FAX (02) 8753 8014

LANDSCAPE CONSULTANT: RAY FUGGLE & ASSOCIATES
PH (02) 9891 9222 FAX (02) 9891 5844

STRUCTURAL CONSULTANT

CIVIL AND HYDRAULIC CONSULTANT: WALLIS & SPRATT PTY. LTD.
PH (02) 9437 9226 FAX (02) 9439 2785

ELECTRICAL AND MECHANICAL CONSULTANT

BUSINESS PARTNER:

PROJECT: GENERAL HOUSING DEVELOPMENT
AT
2-12 NYORA AVENUE
SMITHFIELD

TITLE: BLOCK ANALYSIS PLAN

FILE:

PLOTTED:

STATUS: DA

DATE:	SCALE:	PROJ:	PROJECT No:
10.1.14.	1:200	-	BG5AM
STAGE: -	DRAWN: LB	CHECKED: BR	NOMINATED ARCHITECT: BR
TYPE: A	SHEET: 02 of 17		REV: -