0 5 10 20 40MM
SCALE FOR PRINTING PURPOSE ONLY

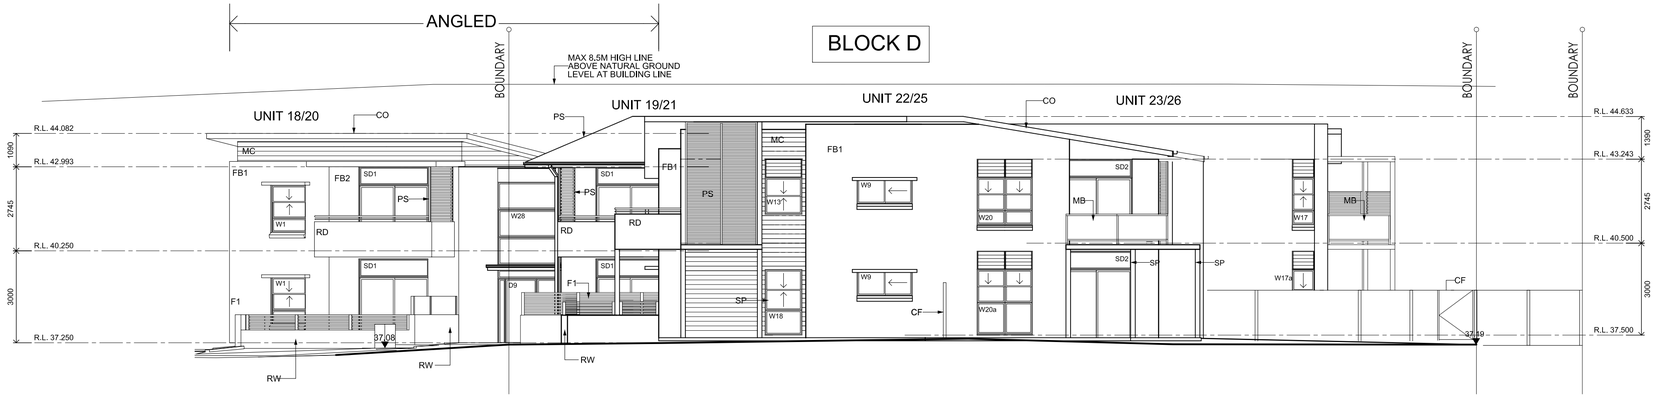

SECTION G - G
(NORTH WEST ELEVATION)

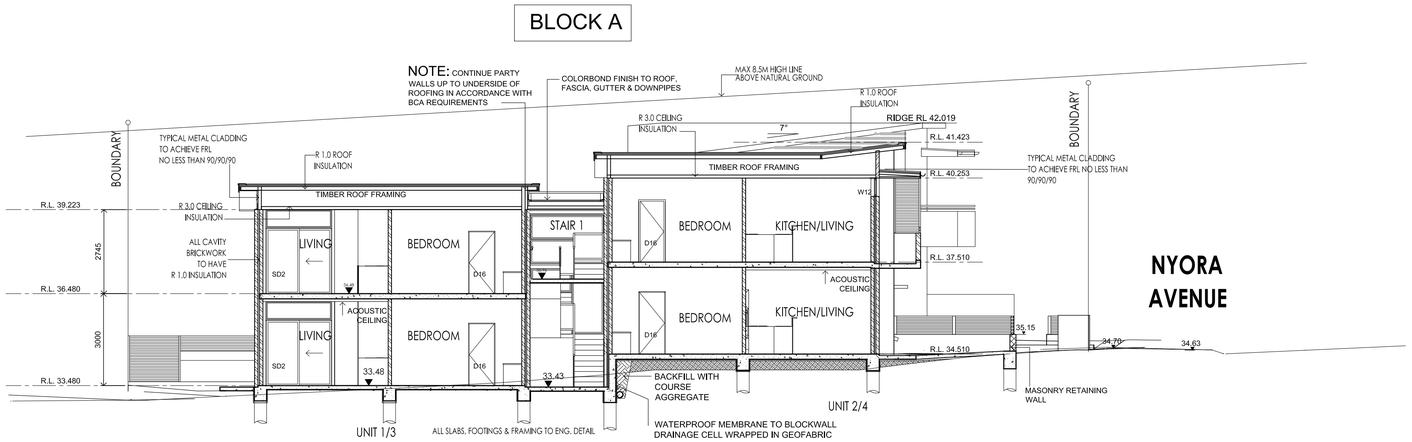

SECTION H - H

0 1 2 3 4 5 10 15

Family & Community Services
Land & Housing Corporation
NSW GOVERNMENT

LOCKED BAG 4009
ASHFIELD BC NSW 1800
PHONE No (02) 8753 8000
FAX No (02) 8753 8888
EMAIL ?@services.nsw.gov.au
www.housing.nsw.gov.au

Barry Rush & Associates Pty Ltd
Architects
Suite 25A, 2 Beattie Street, Balmain, NSW, Australia, 2041
Phone: (612) 9555 8026 Fax: (612) 9810 0161
Email: info@barryrush.com.au www.barryrush.com.au

REV	DATE	NOTATION/AMENDMENT
A	10.1.2014.	DRAWING RENUMBERED

DO NOT SCALE DRAWINGS. CHECK ALL DIMENSIONS ON SITE. FIGURED DIMENSIONS TAKE PRECEDENCE.

ARCHITECT
BARRY RUSH & ASSOCIATES PTY LTD
PH (02) 9555 8026 FAX (02) 9810 0161

PROJECT MANAGER
LAND & HOUSING CORPORATION
PH (02) 8753 8042 FAX (02) 8753 8014

LANDSCAPE CONSULTANT
RAY FUGGLE & ASSOCIATES
PH (02) 9891 9222 FAX (02) 9891 5844

STRUCTURAL CONSULTANT

CIVIL AND HYDRAULIC CONSULTANT
WALLIS & SPRATT PTY. LTD.
PH (02) 9437 9226 FAX (02) 9439 2785

ELECTRICAL AND MECHANICAL CONSULTANT

BUSINESS PARTNER:

PROJECT:
GENERAL HOUSING DEVELOPMENT
AT
2-12 NYORA AVENUE
SMITHFIELD

TITLE:
ELEVATION SECTION

FILE: BG5AM_A09-13_Ell&Sect.DWG
PLOTTED: 16/02/2013 1:07 PM

STATUS: DA			
DATE: 10.1.14.	SCALE: 1 : 100	PROJ: -	PROJECT No. BG5AM
STAGE: DA	DRAWN: MB	CHECKED: BR	NOMINATED ARCHITECT: BR
TYPE: A	SHEET: 15 of 17	REV: A	