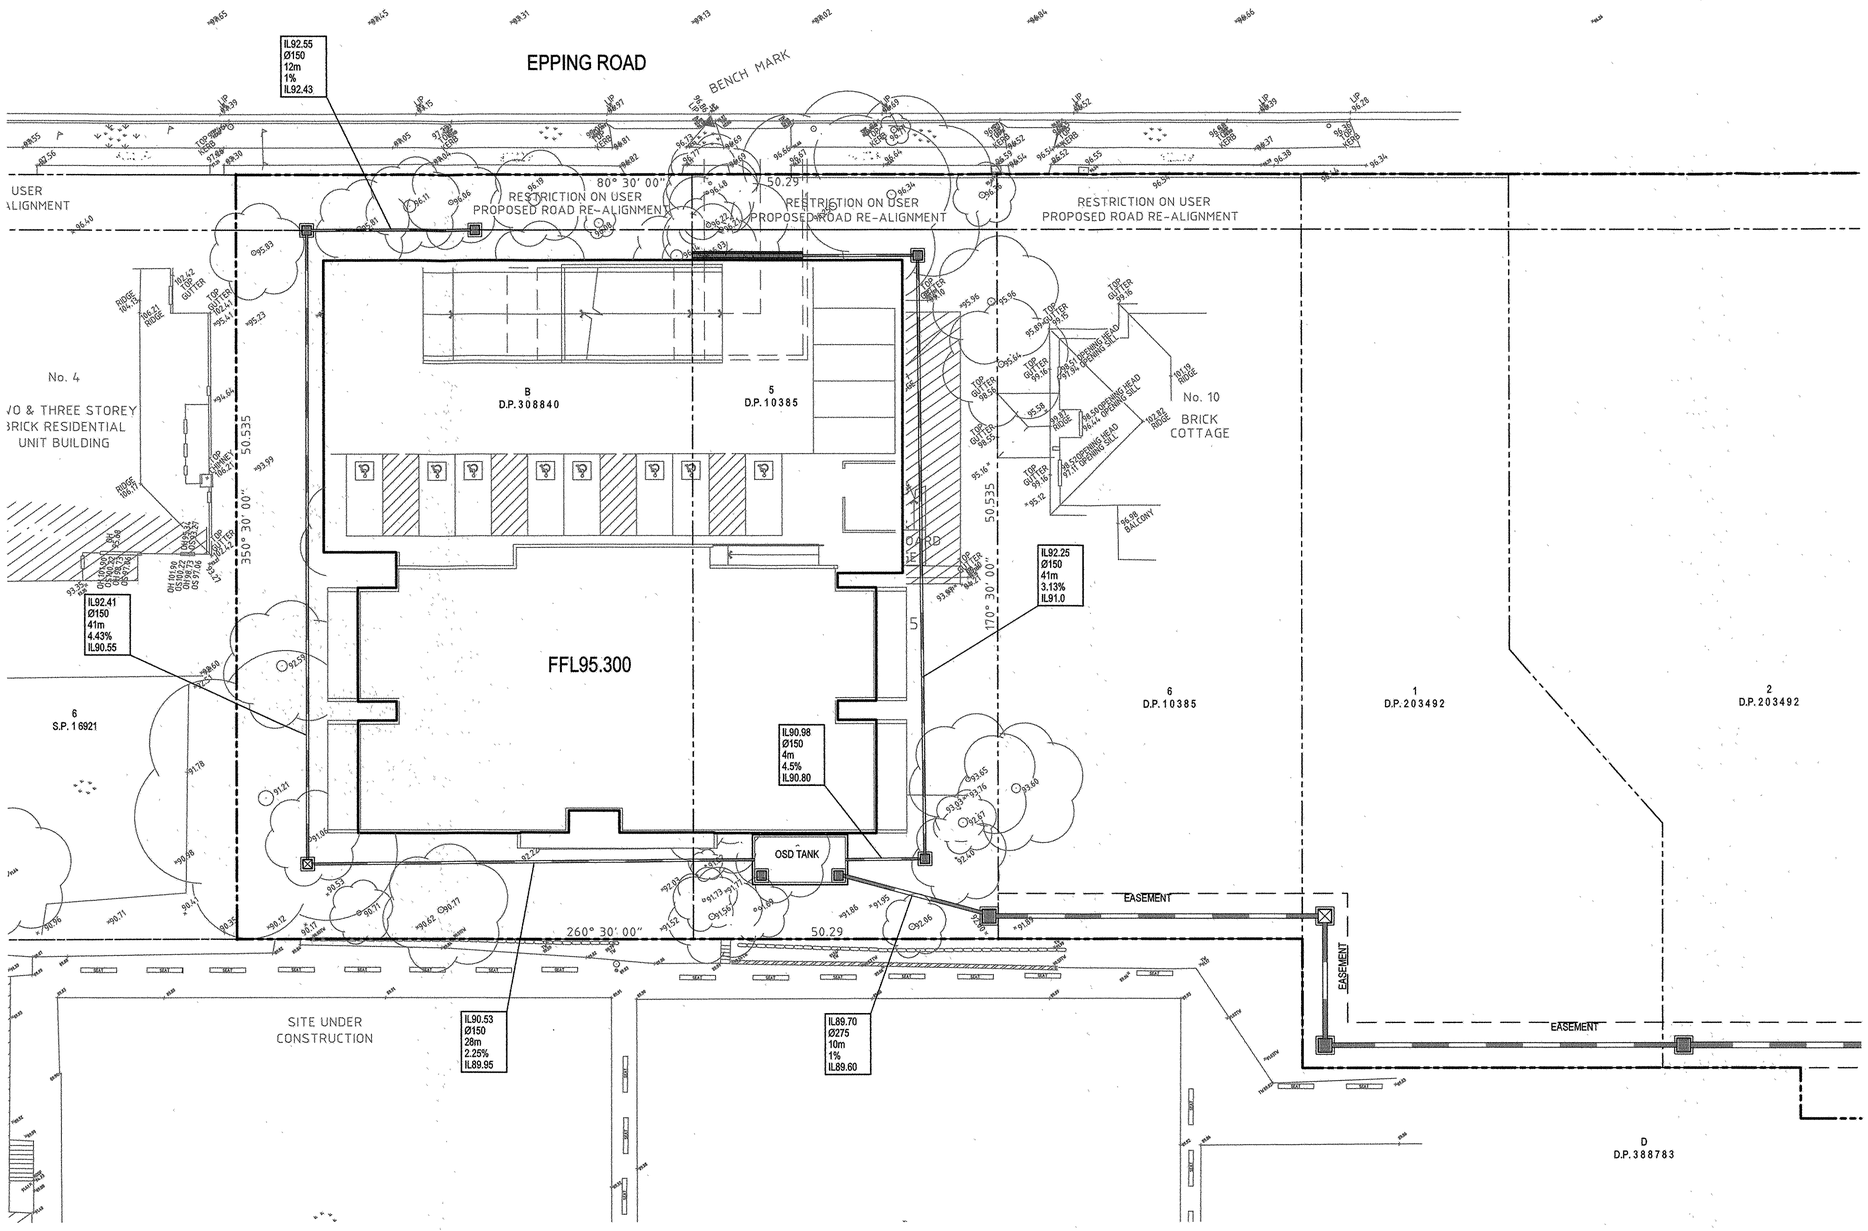

LEGEND

- EXISTING BOUNDARY
- PROPOSED BOUNDARY
- PROPOSED JUNCTION PITS
- PROPOSED SURFACE INLET PITS
- 40.125 / Ø425RCP / 20.450m / 1.5% / 39.818 — STORMWATER UPSTREAM INVERT RL. / STORMWATER PIPE DIAMETER & CLASS / STORMWATER PIPE LENGTH / STORMWATER PIPE GRADE / STORMWATER DOWNSTREAM INVERT RL.
- PROPOSED GRATED DRAIN
- EXISTING STORMWATER PIPE
- PROPOSED STORMWATER PIPE
- 4.60 — EXISTING CONTOURS
- 4.60 — PROPOSED CONTOURS

SITE PLAN - LEVEL 2

SCALE: 1:200

0 4 8 12 16 20m

4 3 2 1

SCALE 1:200

FOR DA ONLY

SURVEY INFORMATION

SURVEYED BY:
DUNLOP THORPE & CO. PTY LTD
DATUM: AHD
ORIGIN OF LEVELS: BM CUT IN KERB, RL96.98

REVISION	AMENDMENT	DRAWN	DESIGNED	DATE
01	ISSUED FOR DA	MS	IA	05/06/2014

Client: NOVATI CONSTRUCTION

Architect: NETTLETON TRIBE

This drawing and design remains the property of Henry & Hymas and may not be copied in whole or in part without the prior written approval of Henry & Hymas.

Level 5,
79 Victoria Avenue
Chatswood NSW 2067

Telephone +61 2 9417 8400
Facsimile +61 2 9417 8337
Email email@hhconsult.com.au
Web www.henryandhymas.com.au

henry&hymas

Project: PROPOSED RESIDENTIAL DEVELOPMENT
6-8 EPPING ROAD, EPPING, NSW

Title: SITE PLAN - LEVEL TWO

Drawn	Designed	Date
M.Stimova	I.Ahmed	MAY 2014
Checked	**Approved**	**Scale**
I.Ahmed	A.Francis	1:200 @ A1

Drawing number: 14486_DA_C100

Revision: 01

mstimova, AutoPDF

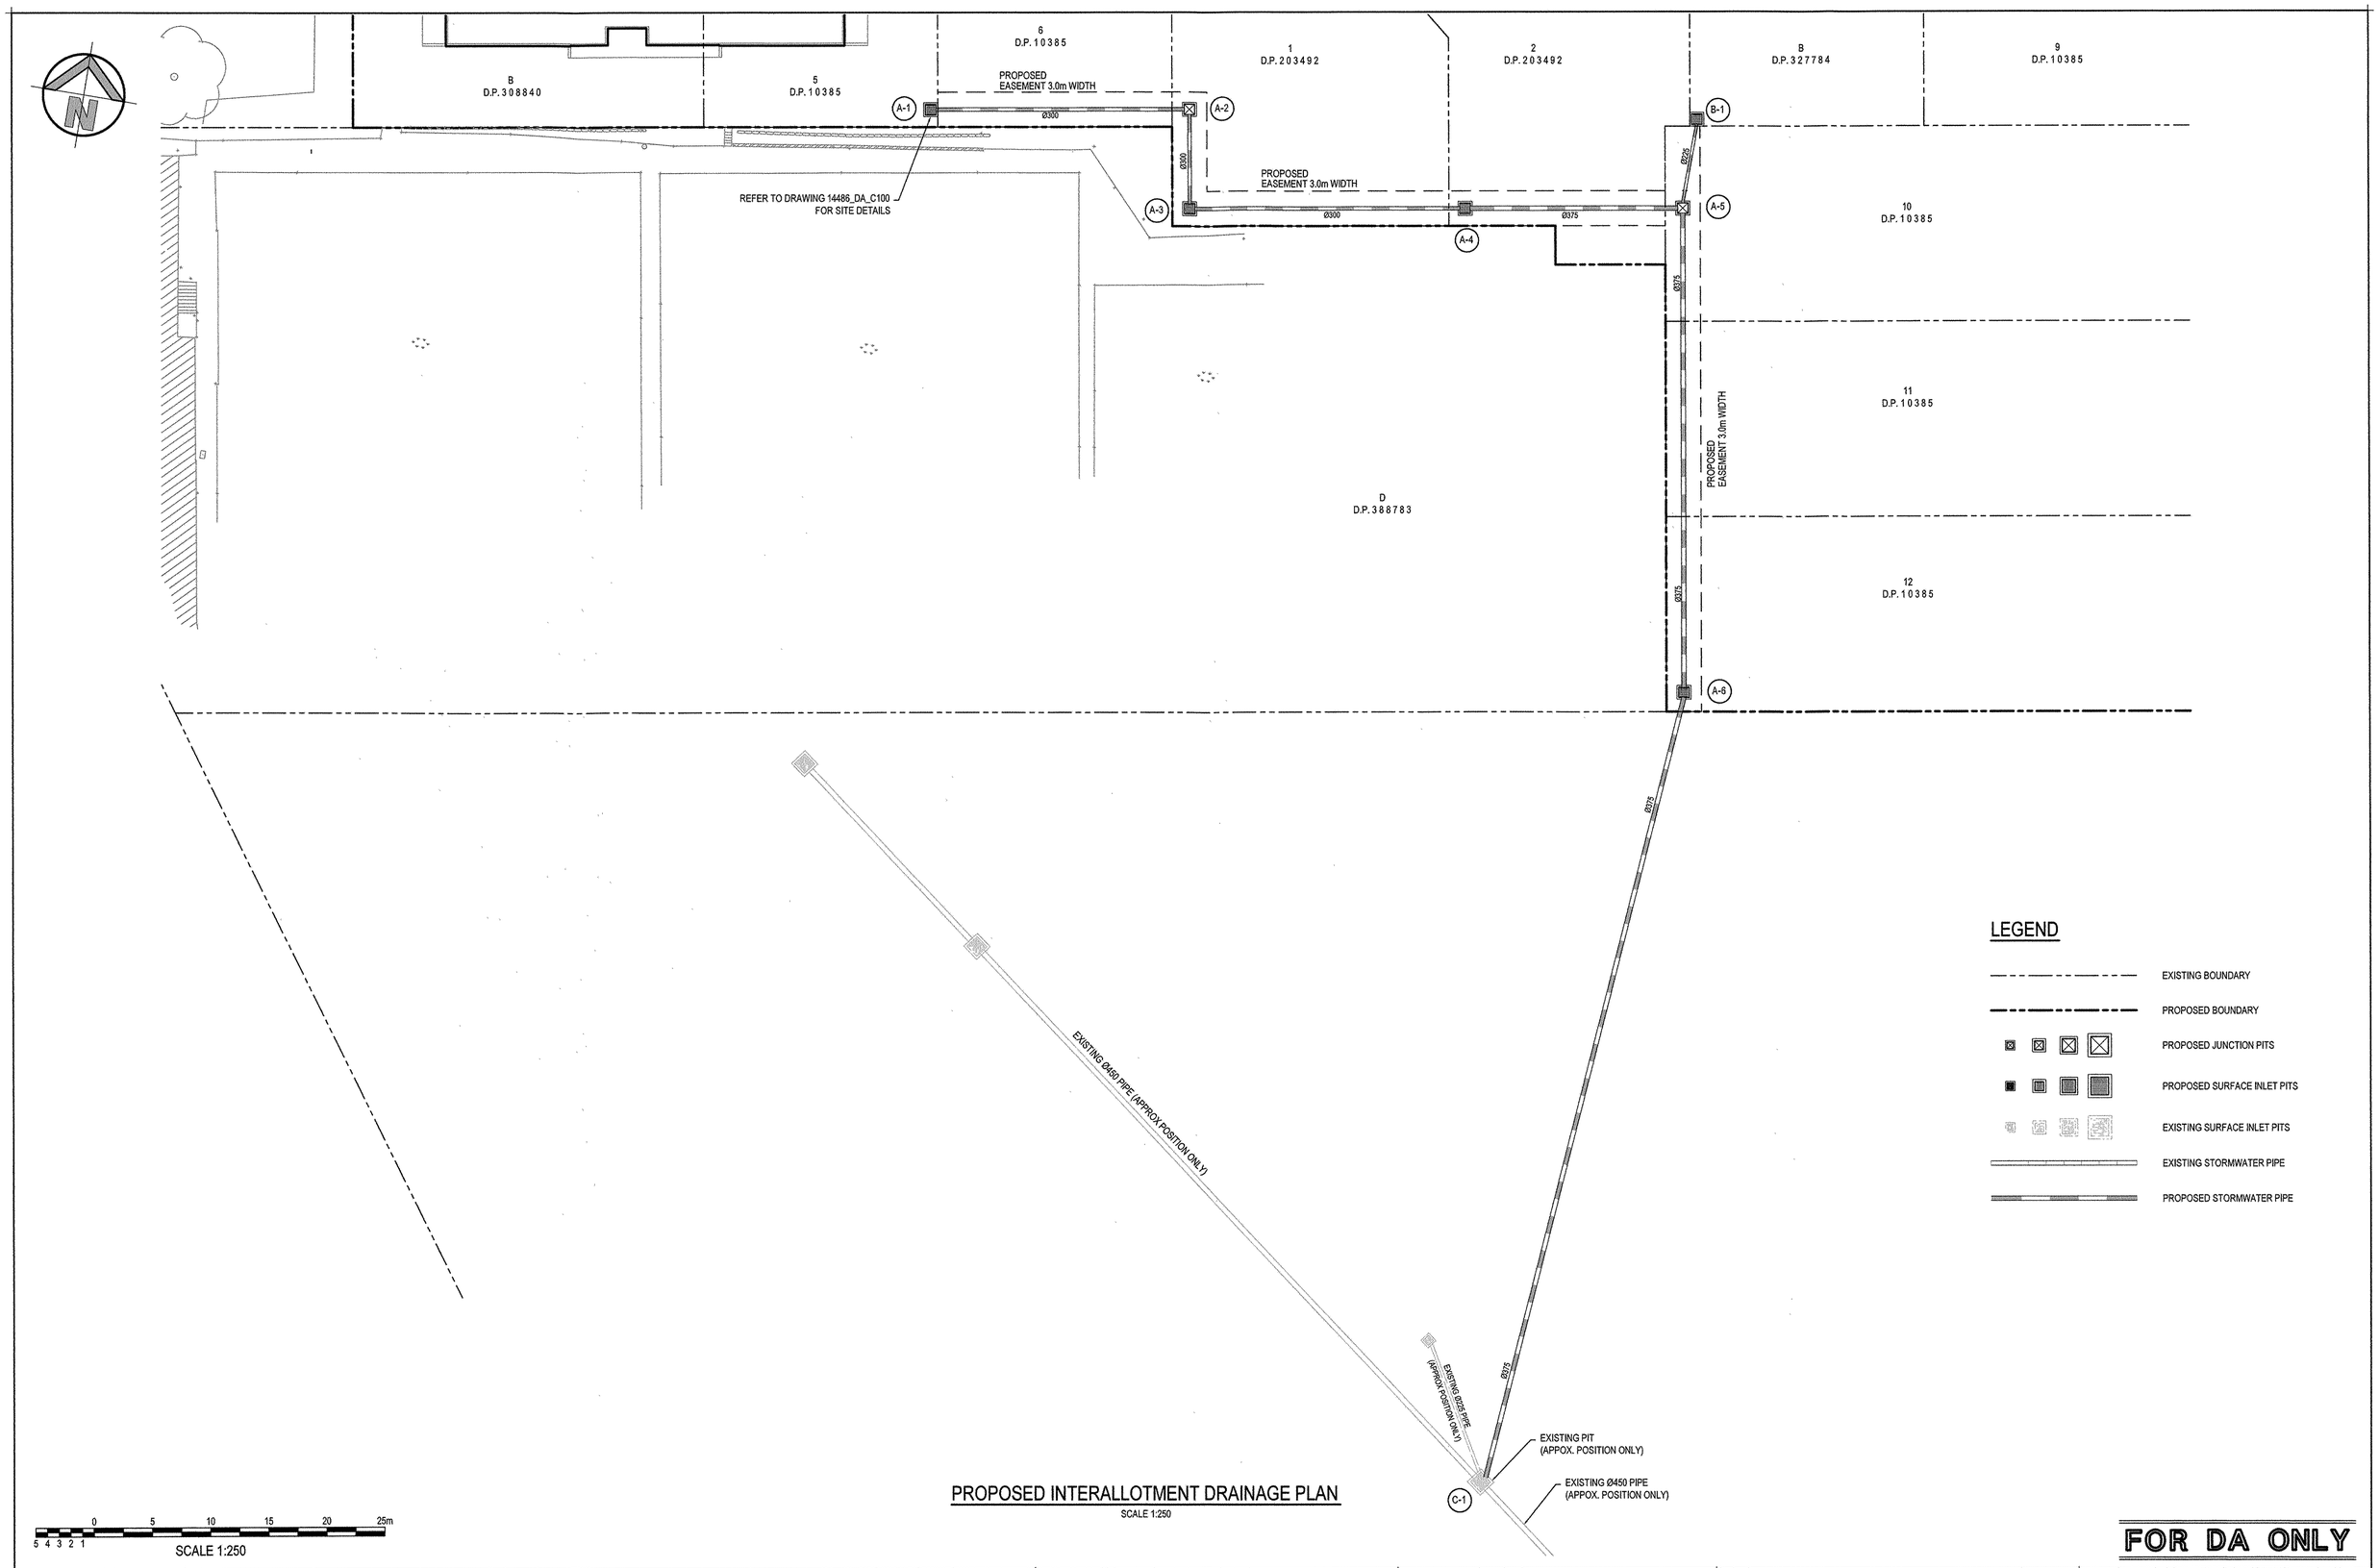

LEGEND

- EXISTING BOUNDARY
- PROPOSED BOUNDARY
- PROPOSED JUNCTION PITS
- PROPOSED SURFACE INLET PITS
- EXISTING SURFACE INLET PITS
- EXISTING STORMWATER PIPE
- PROPOSED STORMWATER PIPE

PROPOSED INTERALLOTMENT DRAINAGE PLAN

SCALE 1:250

FOR DA ONLY

SURVEY INFORMATION
SURVEYED BY:
DUNLOP THORPE & CO. PTY LTD
DATUM: AHD
ORIGIN OF LEVELS: BM CUT IN KERB, RL96.98

REVISION	AMENDMENT	DRAWN	DESIGNED	DATE	REVISION	AMENDMENT	DRAWN	DESIGNED	DATE
01	ISSUED FOR DA	MS	IA	06/06/2014					

Client
NOVATI CONSTRUCTION

Architect
NETTLETON TRIBE

This drawing and design remains the property of Henry & Hymas and may not be copied in whole or in part without the prior written approval of Henry & Hymas.

Level 5,
79 Victoria Avenue
Chatswood NSW 2067

Telephone
+61 2 9417 8400
Facsimile
+61 2 9417 8337
Email
email@hhconsult.com.au
Web
www.henryandhymas.com.au

henry&hymas

Project
PROPOSED RESIDENTIAL DEVELOPMENT
6-8 EPPING ROAD, EPPING, NSW

Title
PROPOSED INTERALLOTMENT
DRAINAGE PLAN

Drawn	Designed	Date
M.Stimova	I.Ahmed	MAY 2014
Checked	Approved	Scale
I.Ahmed	A.Francis	1:250 @ A1

Drawing number: 14486_DA_C110
Revision: 01

mstimova, A.dwg