WESTERN SYDNEY COMMUNITY & SPORTS CENTRE

DWG NO.	DESCRIPTION	SCALE @ A1
COVER SHEET		
DA-00	Cover Sheet	NTS
LOCATION PLANS		
DA-10	Location Plan	1:2000
SITE PLANS		
DA-20	Site Plan	1:1000
FLOOR PLANS		
DA-30	Ground Floor Plan	1:300
DA-31	Level 1 Plan	1:300
DA-32	Plant Level Plan	1:300
DA-33	Roof Plan	1:300
ELEVATIONS & SCHEDULES		
DA-40	North & South Elevations	1:300
DA-41	East & West Elevations	1:300
SECTIONS		
DA-50	Sections 1 & 2	1:300
DA-51	Sections 3 & 4	1:300
DIAGRAMS		
DA-80	Structure Diagrams	NTS
DA-81	Shadow Diagrams	NTS

1 - NORTH ELEVATION

2 - SOUTH ELEVATION

3 - WEST ELEVATION

© COPYRIGHT COX ARCHITECTURE PTY LTD

ANY FORM OF REPRODUCTION OF THIS DRAWING IN FULL OR IN PART WITHOUT THE WRITTEN PERMISSION OF COX ARCHITECTURE PTY LTD CONSTITUTES AN INFRINGEMENT OF COPYRIGHT

Rev	Description	By	Date
01	ISSUE FOR INFORMATION	AB	09.05.2014
02	PRELIMINARY DA	AB	16.05.2014
03	DA SUBMISSION	AB	02.06.2014

PANTHERS GROUP

Cox Richardson
PO Box Q193, Sydney NSW 1230
Level 2, 204 Clarence Street, Sydney NSW 2000 Australia
T + 81 2 9267 9599 F + 81 2 9264 5844
www.coxarchitecture.com.au

COX

Nominated Architects
John Richardson no. 3162
Russell Lee no. 6367

Consultants

STRUCTURAL + CIVIL ENGINEERS
Aurecon
Level 8, 850 Collins Street, Docklands, VIC 3008 Australia
Tel +61 3 9975 3000 Fax +61 3 9975 3444

ELECTRICAL ENGINEERS
Aurecon
Level 8, 850 Collins Street, Docklands, VIC 3008 Australia
Tel +61 3 9975 3000 Fax +61 3 9975 3444

MECHANICAL ENGINEERS
Aurecon
Level 8, 850 Collins Street, Docklands, VIC 3008 Australia
Tel +61 3 9975 3000 Fax +61 3 9975 3444

HYDRAULICS + FIRE PROTECTION CONSULTANT
Harris Page & Associates Pty. Ltd.
Level 2, Carrington St, Sydney, NSW 2000 Australia
Tel +61 2 9262 1900 Fax +61 2 9262 6386

ACOUSTIC ENGINEERS
Acoustic Logic
9 Sarah St, Mascot, NSW 2020 Australia
Tel +61 2 8338 9000 Fax +61 2 8338 9399

LANDSCAPE ARCHITECTS
Site Image Landscape Architects
Level 1, 3-5 Baptist Street, Surry Hills, NSW 2010 Australia
Tel +61 2 8332 5600 Fax +61 2 9698 2877

QUANTITY SURVEYOR
Rider Levett Bucknall
Level 6, 41 McLaren Street, North Sydney, NSW 2060 Australia
Phone: +61 2 9922 2277 Fax: +61 2 9957 4197

Client
Panthers Group

Project No.
214010.00

Project
Western Sydney Community & Sports Centre

Drawing Title
Cover Sheet

Document Control Status:

CAD File		Drawn	CT
Coordinated	AB	Scale	NTS
Project Architect	BL	Date	02.06.14
Project Director	NT	Rev	03
Drawing Number	DA-00	North	

Cox Architecture Pty Ltd ACN 002 536 991

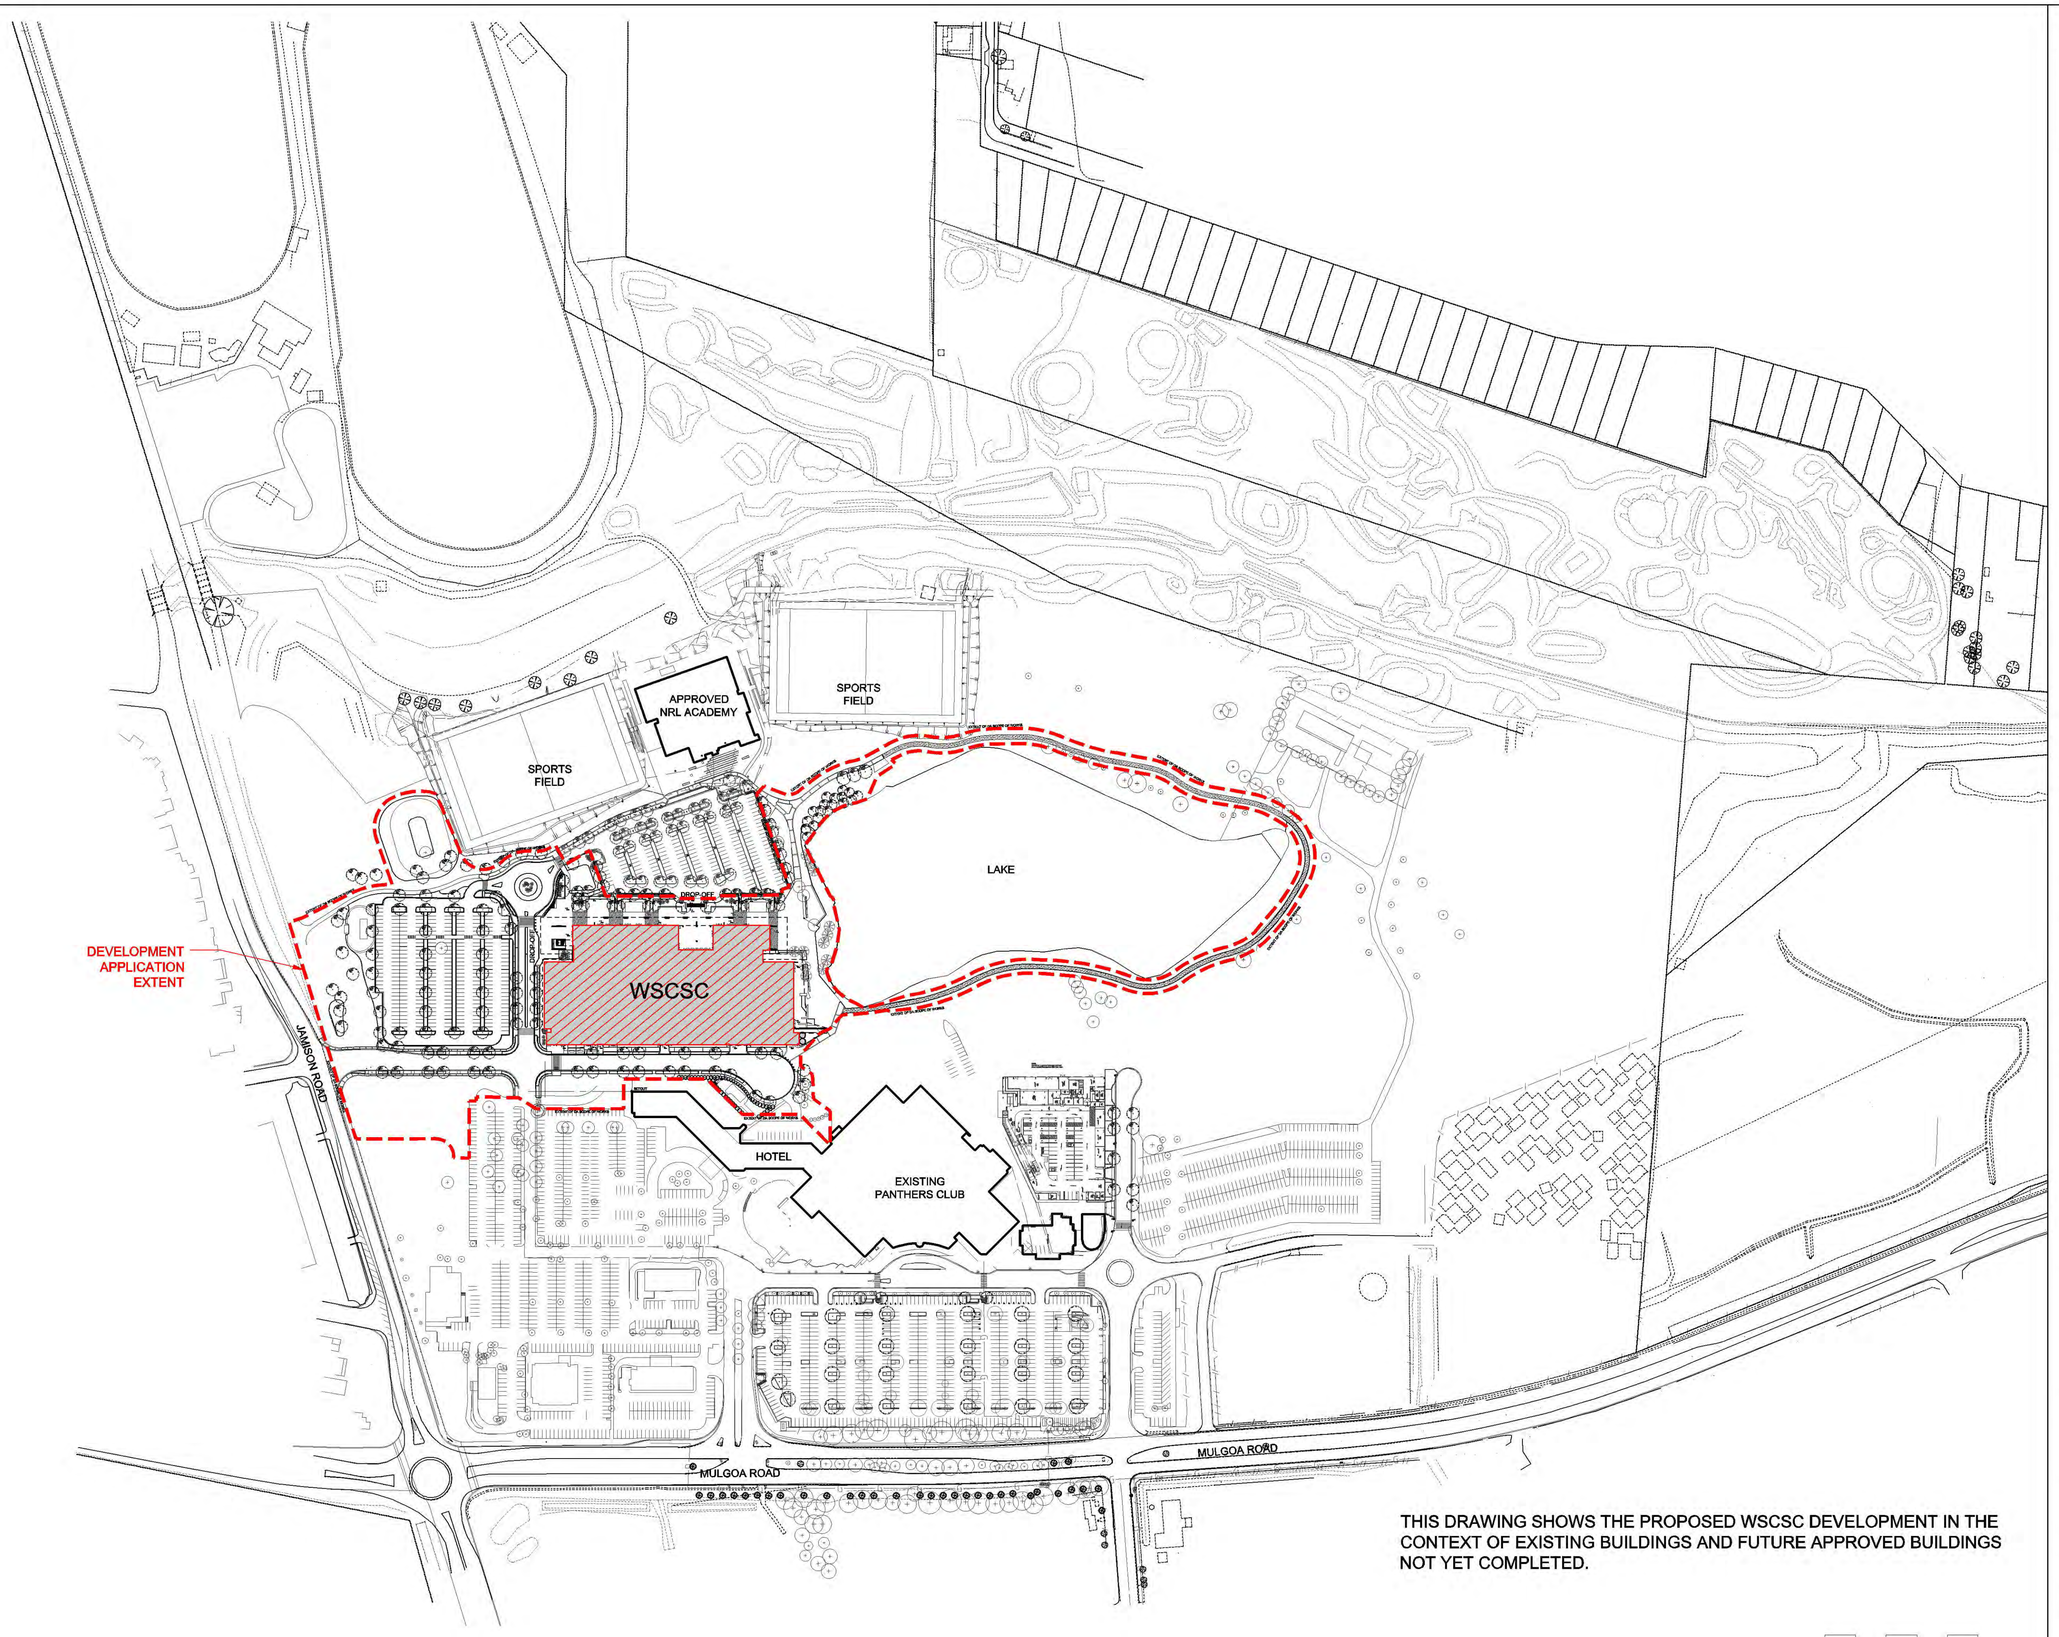

THIS DRAWING SHOWS THE PROPOSED WSCSC DEVELOPMENT IN THE CONTEXT OF EXISTING BUILDINGS AND FUTURE APPROVED BUILDINGS NOT YET COMPLETED.

1:2000 0 20 40 60 80 100

© COPYRIGHT COX ARCHITECTURE PTY LTD

ANY FORM OF REPRODUCTION OF THIS DRAWING IN FULL OR IN PART WITHOUT THE WRITTEN PERMISSION OF COX ARCHITECTURE PTY LTD CONSTITUTES AN INFRINGEMENT OF COPYRIGHT

Rev	Description	By	Date
01	ISSUE FOR INFORMATION	AB	12.05.2014
02	PRELIMINARY DA	AB	16.05.2014
03	DA SUBMISSION	AB	02.06.2014

PANTHERS GROUP

Cox Richardson
PO Box Q153, Sydney NSW 1230
Level 2, 204 Clarence Street, Sydney NSW 2000 Australia
T + 61 2 9267 9599 F + 61 2 9264 5844
www.coxarchitecture.com.au

COX

Nominated Architects
John Richardson no. 3162
Russell Lee no. 6367

Consultants

STRUCTURAL + CIVIL ENGINEERS
Aurecon
Level 8, 850 Collins Street, Docklands, VIC 3008 Australia
Tel +61 3 9975 3000 Fax +61 3 9975 3444

ELECTRICAL ENGINEERS
Aurecon
Level 8, 850 Collins Street, Docklands, VIC 3008 Australia
Tel +61 3 9975 3000 Fax +61 3 9975 3444

MECHANICAL ENGINEERS
Aurecon
Level 8, 850 Collins Street, Docklands, VIC 3008 Australia
Tel +61 3 9975 3000 Fax +61 3 9975 3444

HYDRAULICS + FIRE PROTECTION CONSULTANT
Harris Page & Associates Pty. Ltd.
Level 2, Carrington St, Sydney, NSW 2000 Australia
Tel +61 2 9262 1600 Fax +61 2 9262 6386

ACOUSTIC ENGINEERS
Acoustic Logic
9 Sarah St, Mascot, NSW 2020 Australia
Tel +61 2 9339 8000 Fax +61 2 9339 8399

LANDSCAPE ARCHITECTS
Site Image Landscape Architects
Level 1, 3-5 Baptist Street, Surry Hills, NSW 2010 Australia
Tel +61 2 9332 5600 Fax +61 2 9698 2877

QUANTITY SURVEYOR
Rider Levett Bucknall
Level 5, 41 McLaren Street, North Sydney, NSW 2060 Australia
Phone: +61 2 9922 2277 Fax: +61 2 9957 4197

Client
Panthers Group

Project No.
214010.00

Project
Western Sydney Community & Sports Centre

Drawing Title
Location Plan

Document Control Status:

CAD File		Drawn	CT
Coordinated	AB	Scale	1:2000@A1
Project Architect	BL	Date	02.06.14
Project Director	NT	Rev	03
Drawing Number	DA-10	North	

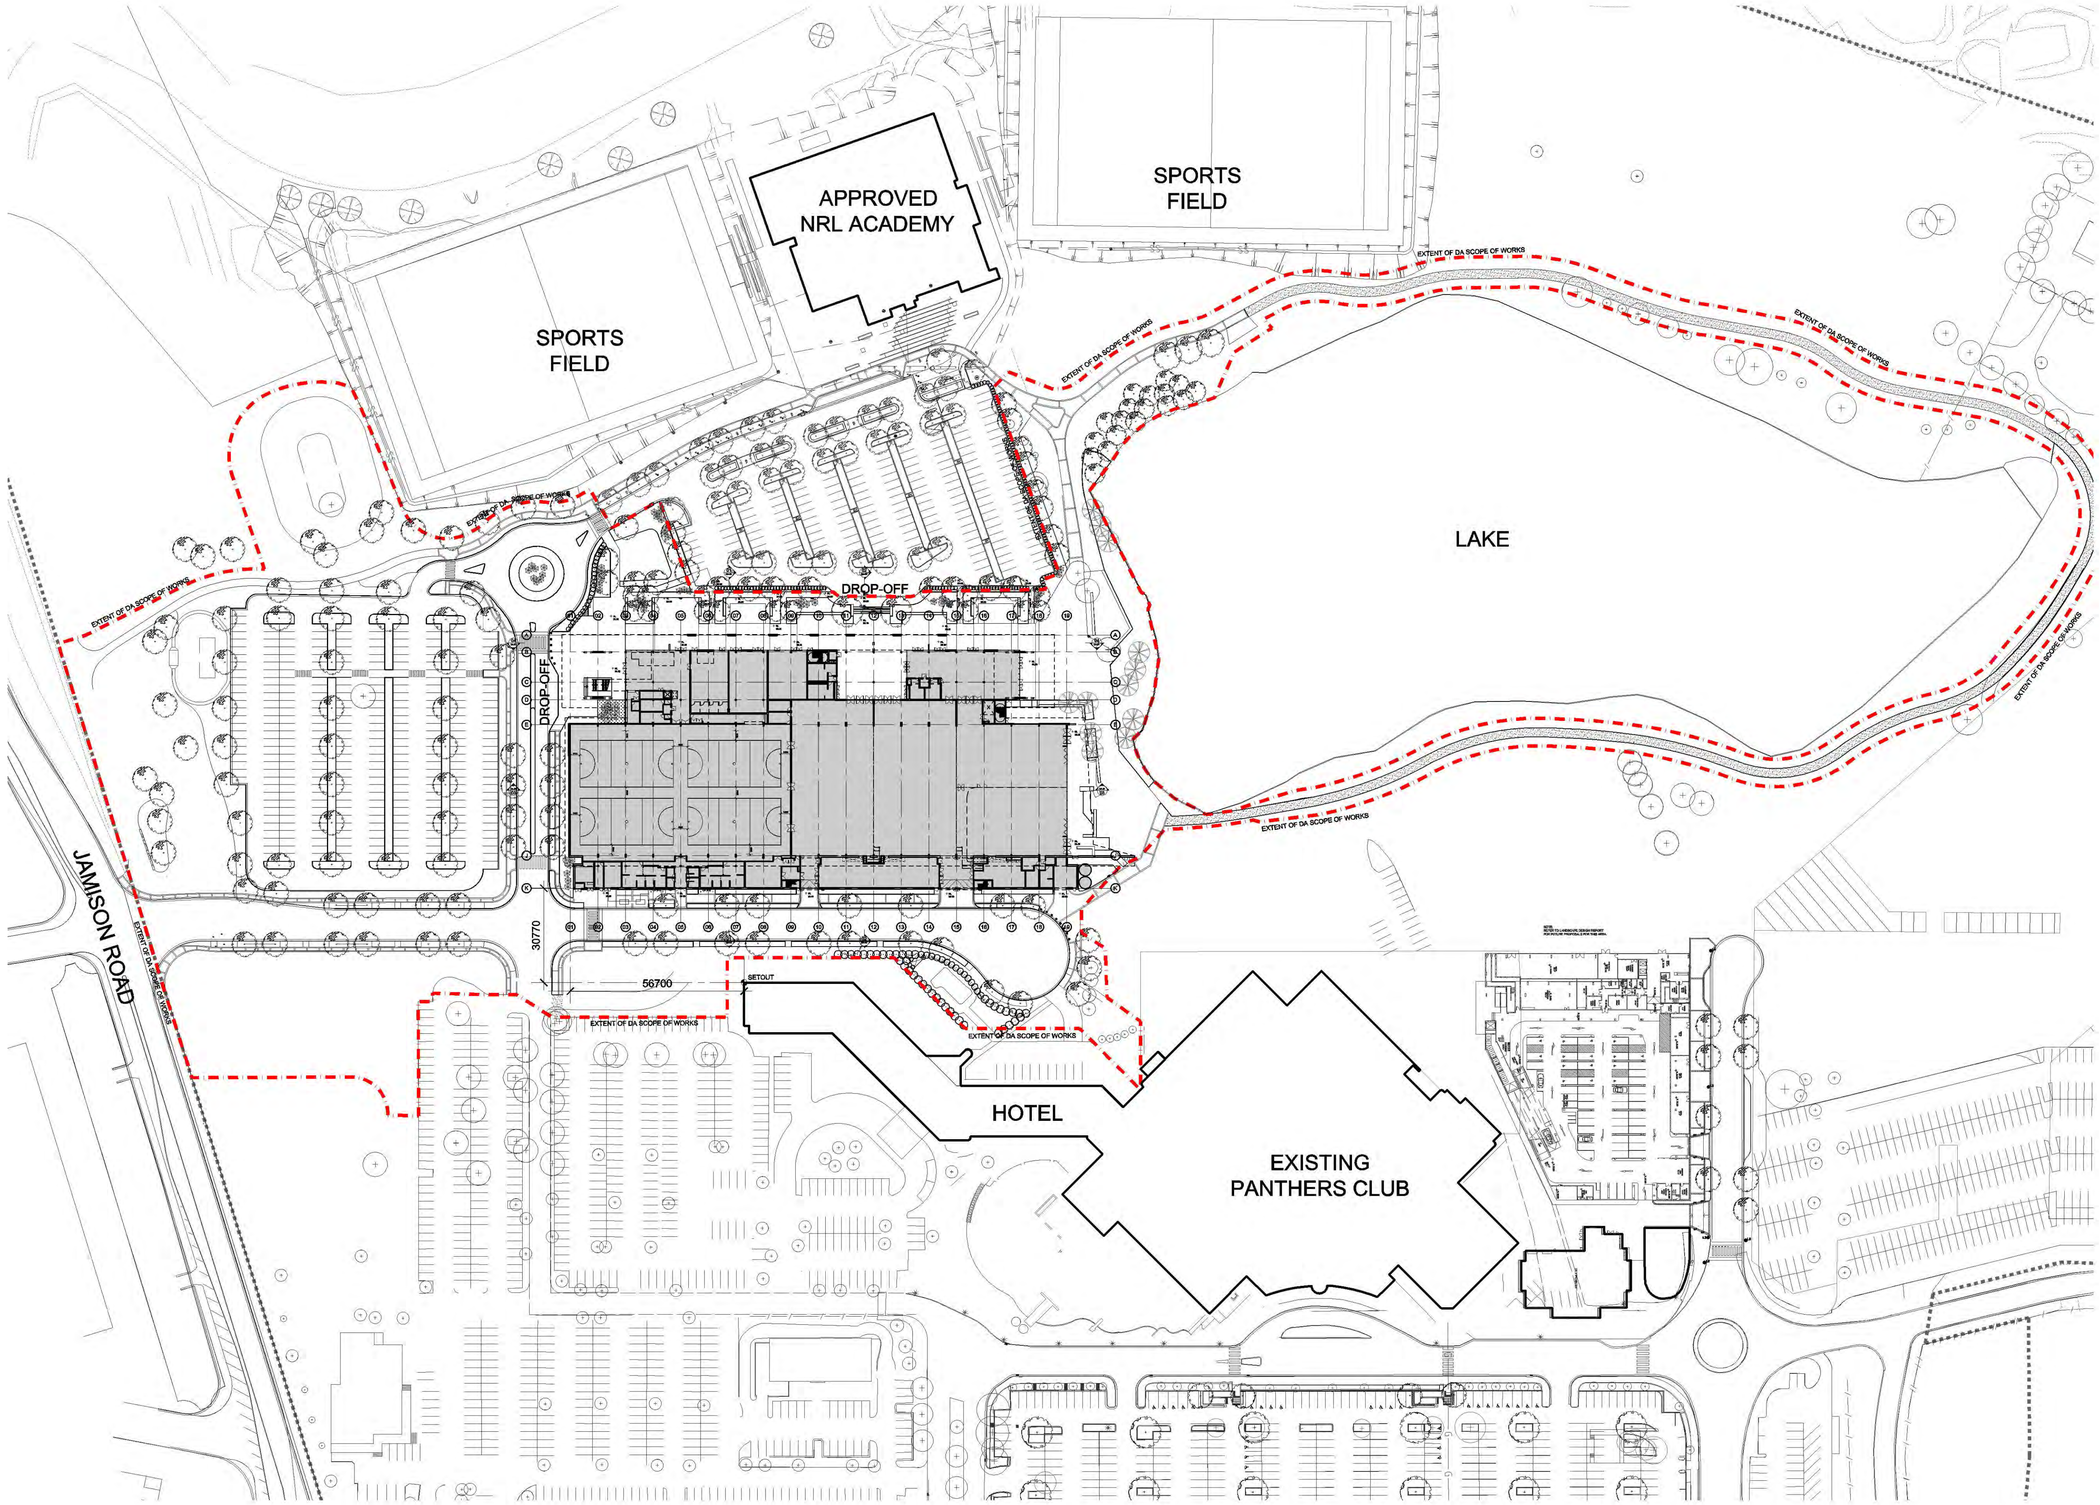

© COPYRIGHT COX ARCHITECTURE PTY LTD

ANY FORM OF REPRODUCTION OF THIS DRAWING IN FULL OR IN PART WITHOUT THE WRITTEN PERMISSION OF COX ARCHITECTURE PTY LTD CONSTITUTES AN INFRINGEMENT OF COPYRIGHT

Rev	Description	By	Date
01	ISSUE FOR INFORMATION	AB	12.05.2014
02	PRELIMINARY DA	AB	16.05.2014
03	DA SUBMISSION	AB	02.06.2014

PANTHERS GROUP

Cox Richardson
PO Box Q193, Sydney NSW 1230
Level 2, 204 Clarence Street, Sydney NSW 2000 Australia
T + 61 2 9267 9599 F + 61 2 9264 5844
www.coxarchitecture.com.au

COX

Nominated Architects
John Richardson no. 3162
Russell Lee no. 6367

Consultants

STRUCTURAL + CIVIL ENGINEERS
Aurecon
Level 6, 850 Collins Street, Docklands, VIC 3008 Australia
Tel +61 3 9975 3000 Fax +61 3 9975 5444

ELECTRICAL ENGINEERS
Aurecon
Level 6, 850 Collins Street, Docklands, VIC 3008 Australia
Tel +61 3 9975 3000 Fax +61 3 9975 5444

MECHANICAL ENGINEERS
Aurecon
Level 6, 850 Collins Street, Docklands, VIC 3008 Australia
Tel +61 3 9975 3000 Fax +61 3 9975 5444

HYDRAULICS + FIRE PROTECTION CONSULTANT
Harris Page & Associates Pty. Ltd.
Level 2, Carrington St, Sydney, NSW 2000 Australia
Tel +61 2 9262 1600 Fax +61 2 9262 6360

ACOUSTIC ENGINEERS
Acoustic Logic
9 Sarah St, Mascot, NSW 2020 Australia
Tel +61 2 8339 8000 Fax +61 2 8338 8399

LANDSCAPE ARCHITECTS
Site Image Landscape Architects
Level 1, 3-5 Baptist Street, Surry Hills, NSW 2010 Australia
Tel +61 2 8332 6600 Fax +61 2 9698 2877

QUANTITY SURVEYOR
Rider Levett Bucknall
Level 5, 41 McLaren Street, North Sydney, NSW 2060 Australia
Phone: +61 2 9922 2277 Fax: +61 2 9957 4197

Client
Panthers Group

Project No.
214010.00

Project
Western Sydney Community & Sports Centre

Drawing Title
Site Plan

Document Control Status:

CAD File		Drawn	LM
Coordinated	AB	Scale	1:1000@A1
Project Architect	BL	Date	02.06.14
Project Director	NT	Rev	03
Drawing Number	DA-20	North	

Cox Architecture Pty Ltd ACN 002 536 991

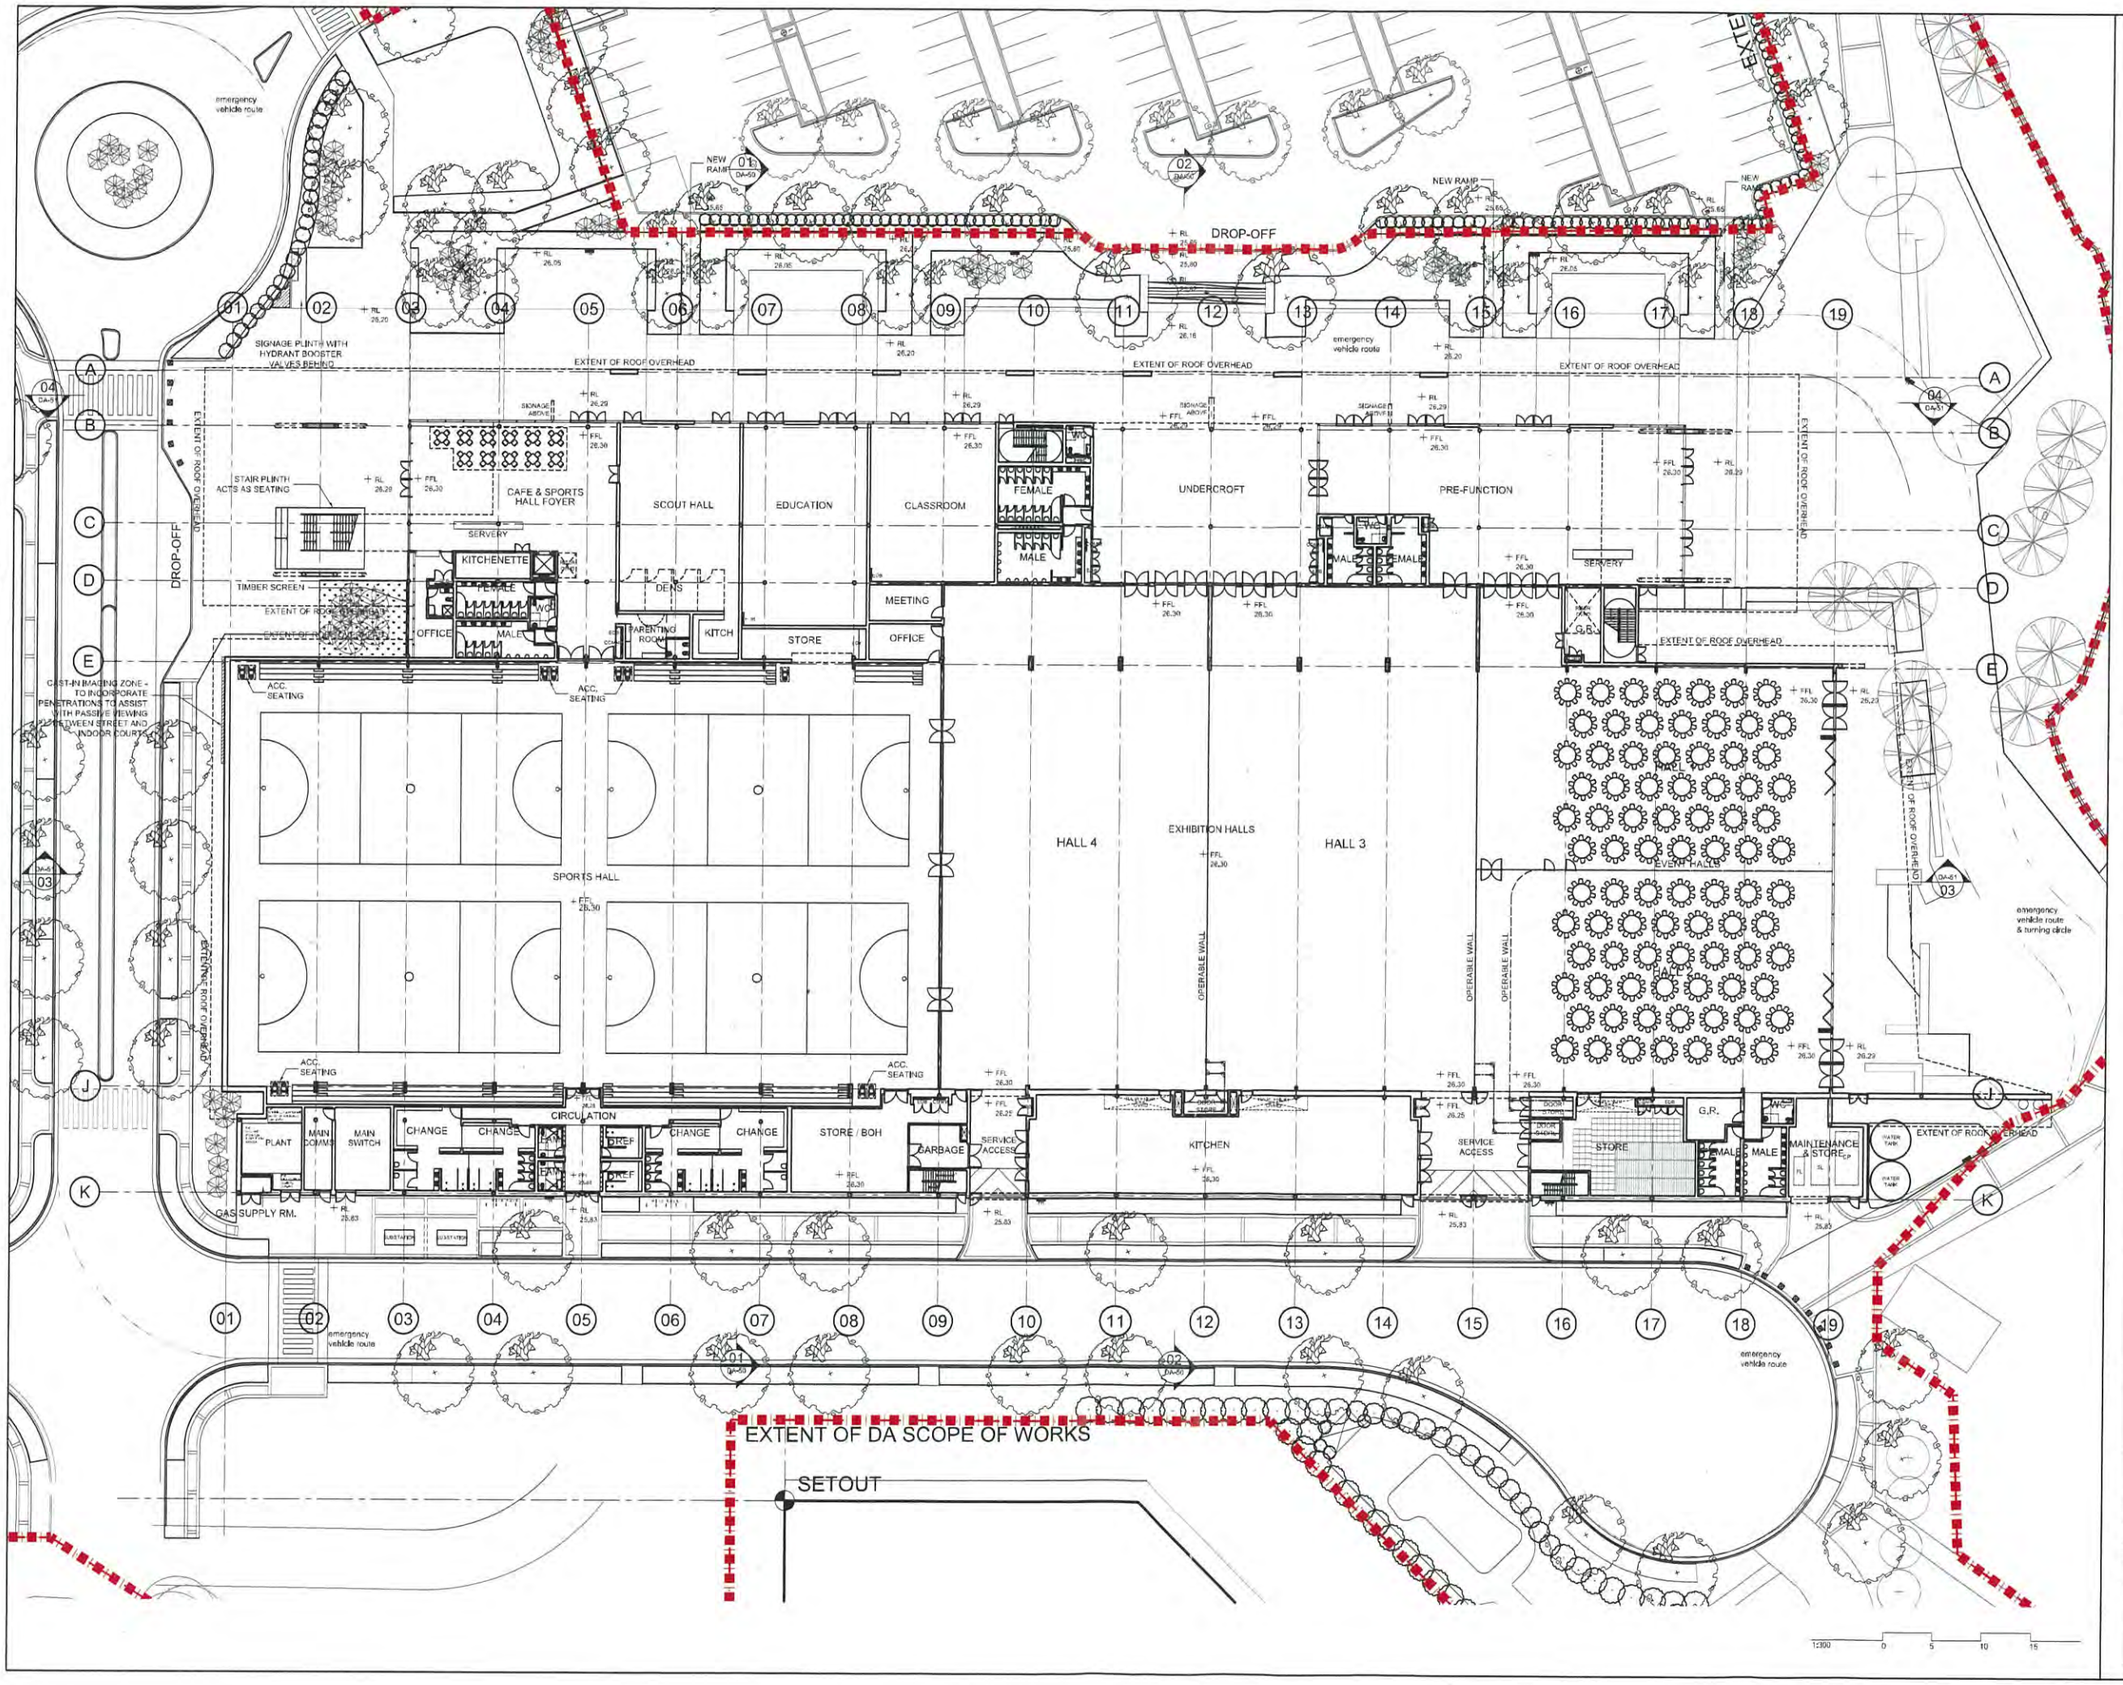

COPYRIGHT COX ARCHITECTURE PTY LTD

ANY FORM OF REPRODUCTION OF THIS DRAWING IN FULL OR IN PART WITHOUT THE WRITTEN PERMISSION OF COX ARCHITECTURE PTY LTD CONSTITUTES AN INFRINGEMENT OF COPYRIGHT

Rev	Description	By	Date
01	ISSUE FOR INFORMATION	AB	12.05.2014
02	PRELIMINARY DA	AB	16.05.2014
03	DA SUBMISSION	AB	02.06.2014
04	REVISED DA SUBMISSION	AB	03.09.2014

PANTHERS GROUP

Cox Richardson
PO Box Q193, Sydney NSW 1230
Level 2, 204 Clarence Street, Sydney NSW 2000 Australia
T +61 2 9267 9599 F +61 2 9264 5844
www.coxarchitecture.com.au

COX

Nominated Architects
John Richardson no. 3162
Russell Lee no. 6367

Consultants

STRUCTURAL + CIVIL ENGINEERS
Aurecon
Level 8, 850 Collins Street, Docklands, VIC 3008 Australia
Tel +61 3 9975 3002 Fax +61 3 9975 5444

ELECTRICAL ENGINEERS
Aurecon
Level 8, 850 Collins Street, Docklands, VIC 3008 Australia
Tel +61 3 9975 3002 Fax +61 3 9975 5444

MECHANICAL ENGINEERS
Aurecon
Level 8, 850 Collins Street, Docklands, VIC 3008 Australia
Tel +61 3 9975 3002 Fax +61 3 9975 5444

HYDRAULICS + FIRE PROTECTION CONSULTANT
Hardie Page & Associates Pty. Ltd.
Level 1, Cambridge St, Sydney NSW 2000 Australia
Tel +61 2 9262 1532 Fax +61 2 9262 4280

ACOUSTIC ENGINEERS
Acoustic Logic
8 Sarah St, Mascot NSW 2020 Australia
Tel +61 2 9358 8000 Fax +61 2 9358 8199

LANDSCAPE ARCHITECTS
Site Image Landscape Architects
Level 1, 54 Bourke Street, Surry Hills, NSW 2010 Australia
Tel +61 2 9332 9602 Fax +61 2 9698 2077

QUANTITY SURVEYOR
Rider Levett Bucknall
Level 6, 41 Mount Street, North Sydney, NSW 2060 Australia
Phone: +61 2 8922 2277 Fax: +61 2 9957 4197

Client
Panthers Group

Project No.
214010.00

Project
Western Sydney Community & Sports Centre

Drawing Title
Ground Floor Plan

Document Control Status:

CAD File		Drawn	CT
Coordinated	AB	Scale	1:300@A1
Project Architect	BL	Date	02.06.14
Project Director	NT	Rev	04
Drawing Number	DA-30	North	

Cox Architecture Pty Ltd ACN 152 638 001

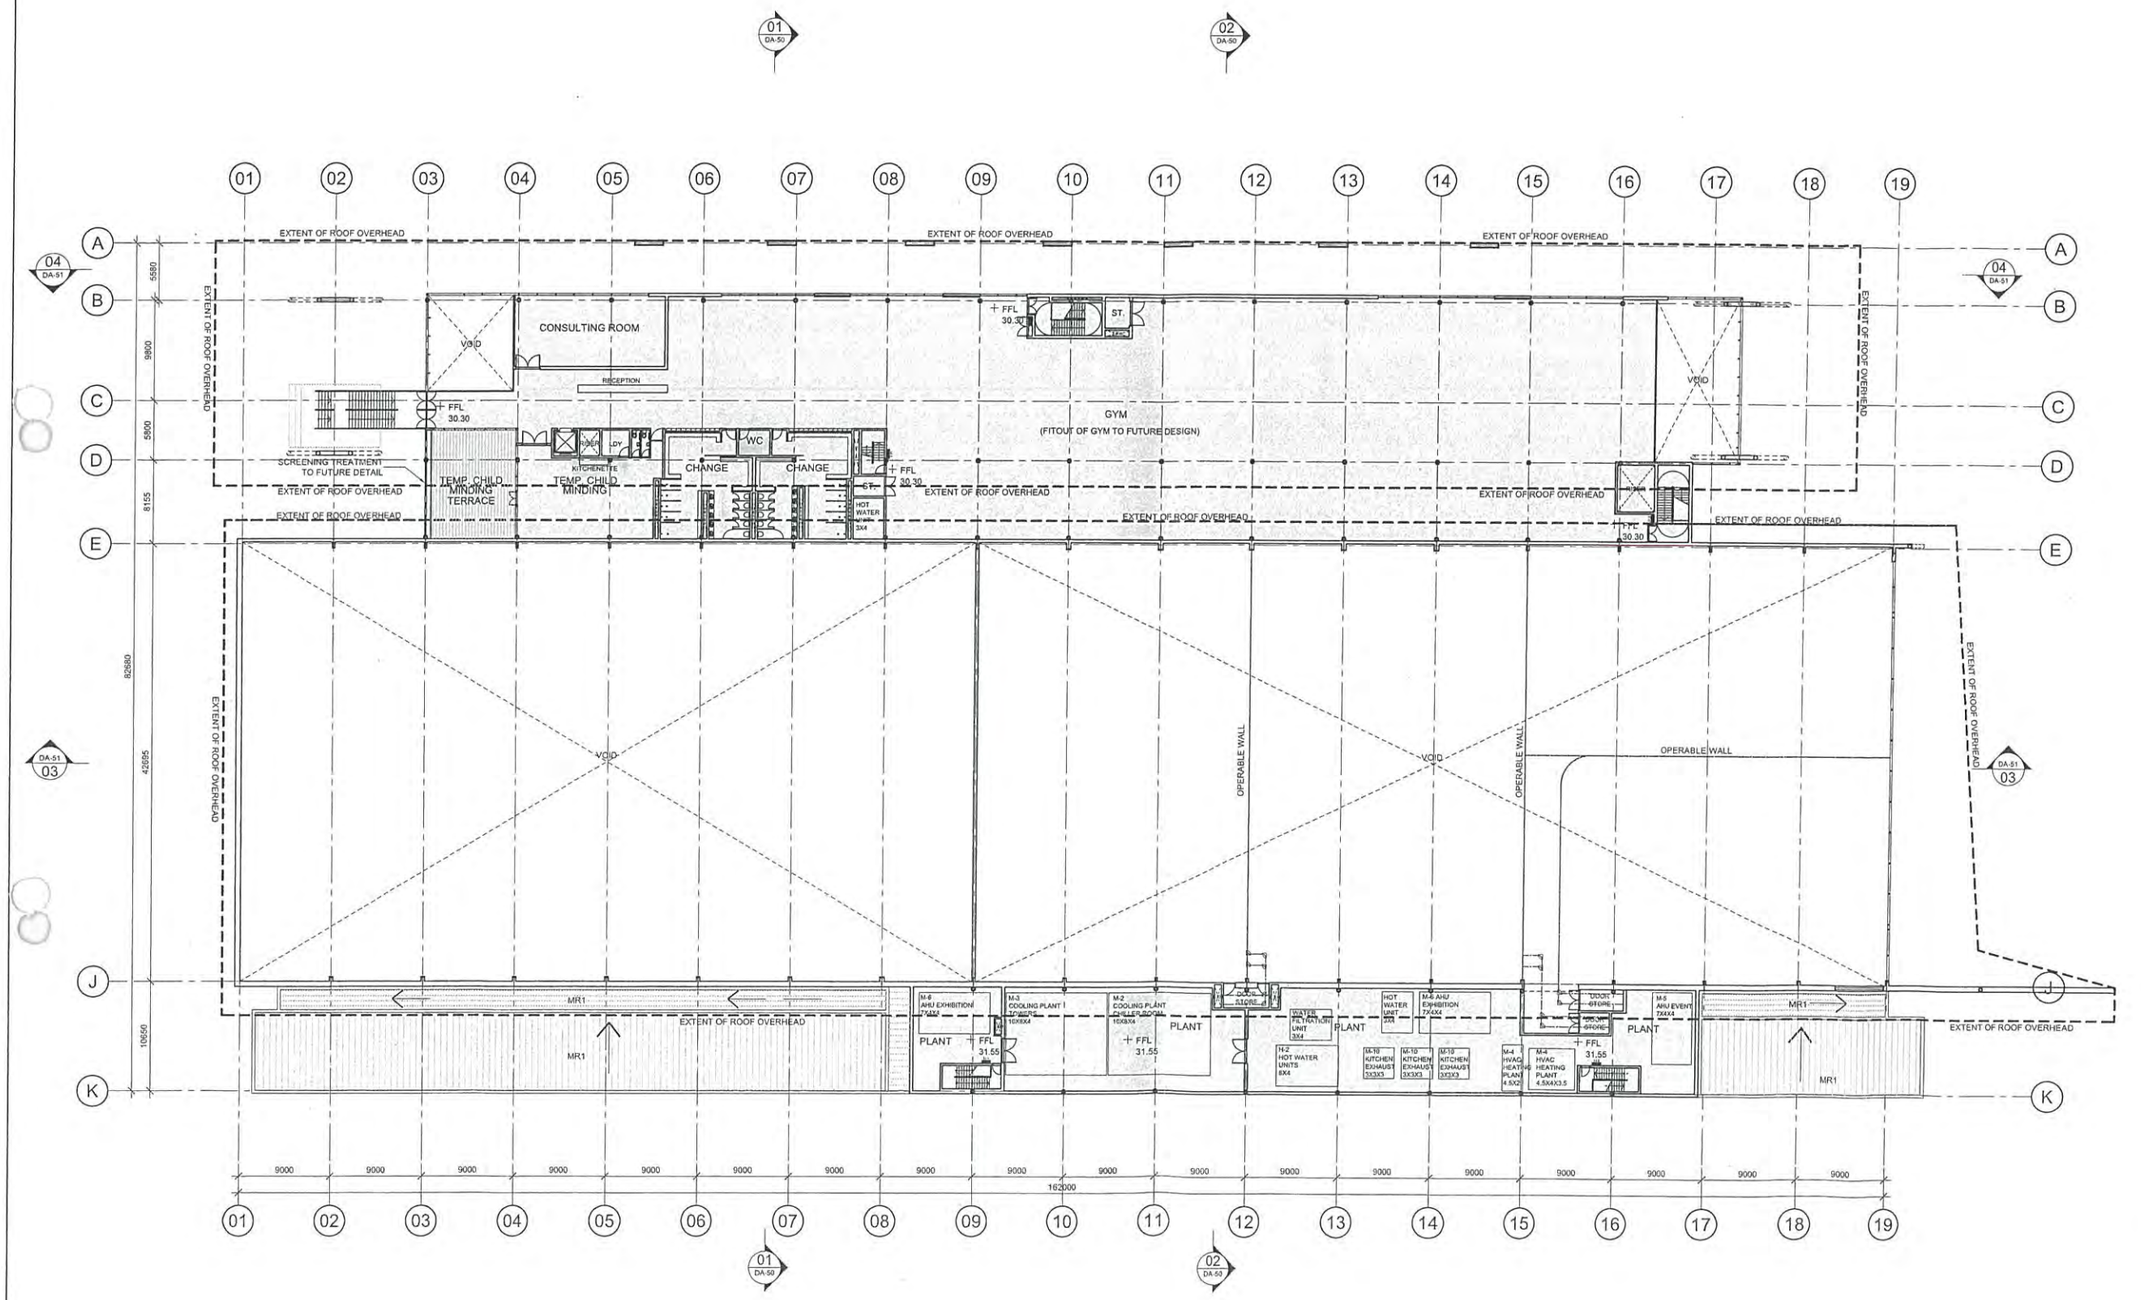

© COPYRIGHT COX ARCHITECTURE PTY LTD

ANY FORM OF REPRODUCTION OF THIS DRAWING IN FULL OR IN PART WITHOUT THE WRITTEN PERMISSION OF COX ARCHITECTURE PTY LTD CONSTITUTES AN INFRINGEMENT OF COPYRIGHT

Rev	Description	By	Date
01	ISSUE FOR INFORMATION	AB	12.05.2014
02	PRELIMINARY DA	AB	16.05.2014
03	DA SUBMISSION	AB	02.06.2014

PANTHERS GROUP

Cox Richardson
PO Box Q193, Sydney NSW 1230
Level 2, 204 Clarence Street, Sydney NSW 2000 Australia
T + 61 2 9267 9599 F + 61 2 9264 5844
www.coxarchitecture.com.au

COX

Nominated Architects
John Richardson no. 3162
Russell Lee no. 6367

Consultants

STRUCTURAL + CIVIL ENGINEERS
Aurecon
Level 8, 850 Collins Street, Docklands, VIC 3008 Australia
Tel +61 3 9975 3000 Fax +61 3 9975 3444

ELECTRICAL ENGINEERS
Aurecon
Level 8, 850 Collins Street, Docklands, VIC 3008 Australia
Tel +61 3 9975 3000 Fax +61 3 9975 3444

MECHANICAL ENGINEERS
Aurecon
Level 8, 850 Collins Street, Docklands, VIC 3008 Australia
Tel +61 3 9975 3000 Fax +61 3 9975 3444

HYDRAULICS + FIRE PROTECTION CONSULTANT
Harris Page & Associates Pty. Ltd.
Level 2, Carrington St, Sydney, NSW 2000 Australia
Tel +61 2 9262 1600 Fax +61 2 9262 1385

ACOUSTIC ENGINEERS
Acoustic Logic
9 Sarah St, Mascot, NSW 2020 Australia
Tel +61 2 8339 8000 Fax +61 2 8356 8309

LANDSCAPE ARCHITECTS
Site Image Landscape Architects
Level 1, 3-5 Baptist Street, Surry Hills, NSW 2010 Australia
Tel +61 2 8332 5000 Fax +61 2 9698 2877

QUANTITY SURVEYOR
Rider Levett Bucknall
Level 5, 41 McLaren Street, North Sydney, NSW 2060 Australia
Phone: +61 2 9922 2277 Fax: +61 2 9957 4187

Client
Panthers Group

Project No.
214010.00

Project
Western Sydney Community & Sports Centre

Drawing Title
Level 1 Plan

Document Control Status:

CAD File		Drawn	CT
Coordinated	AB	Scale	1:300@A1
Project Architect	BL	Date	02.06.14
Project Director	NT	Rev	03
Drawing Number	DA-31	North	

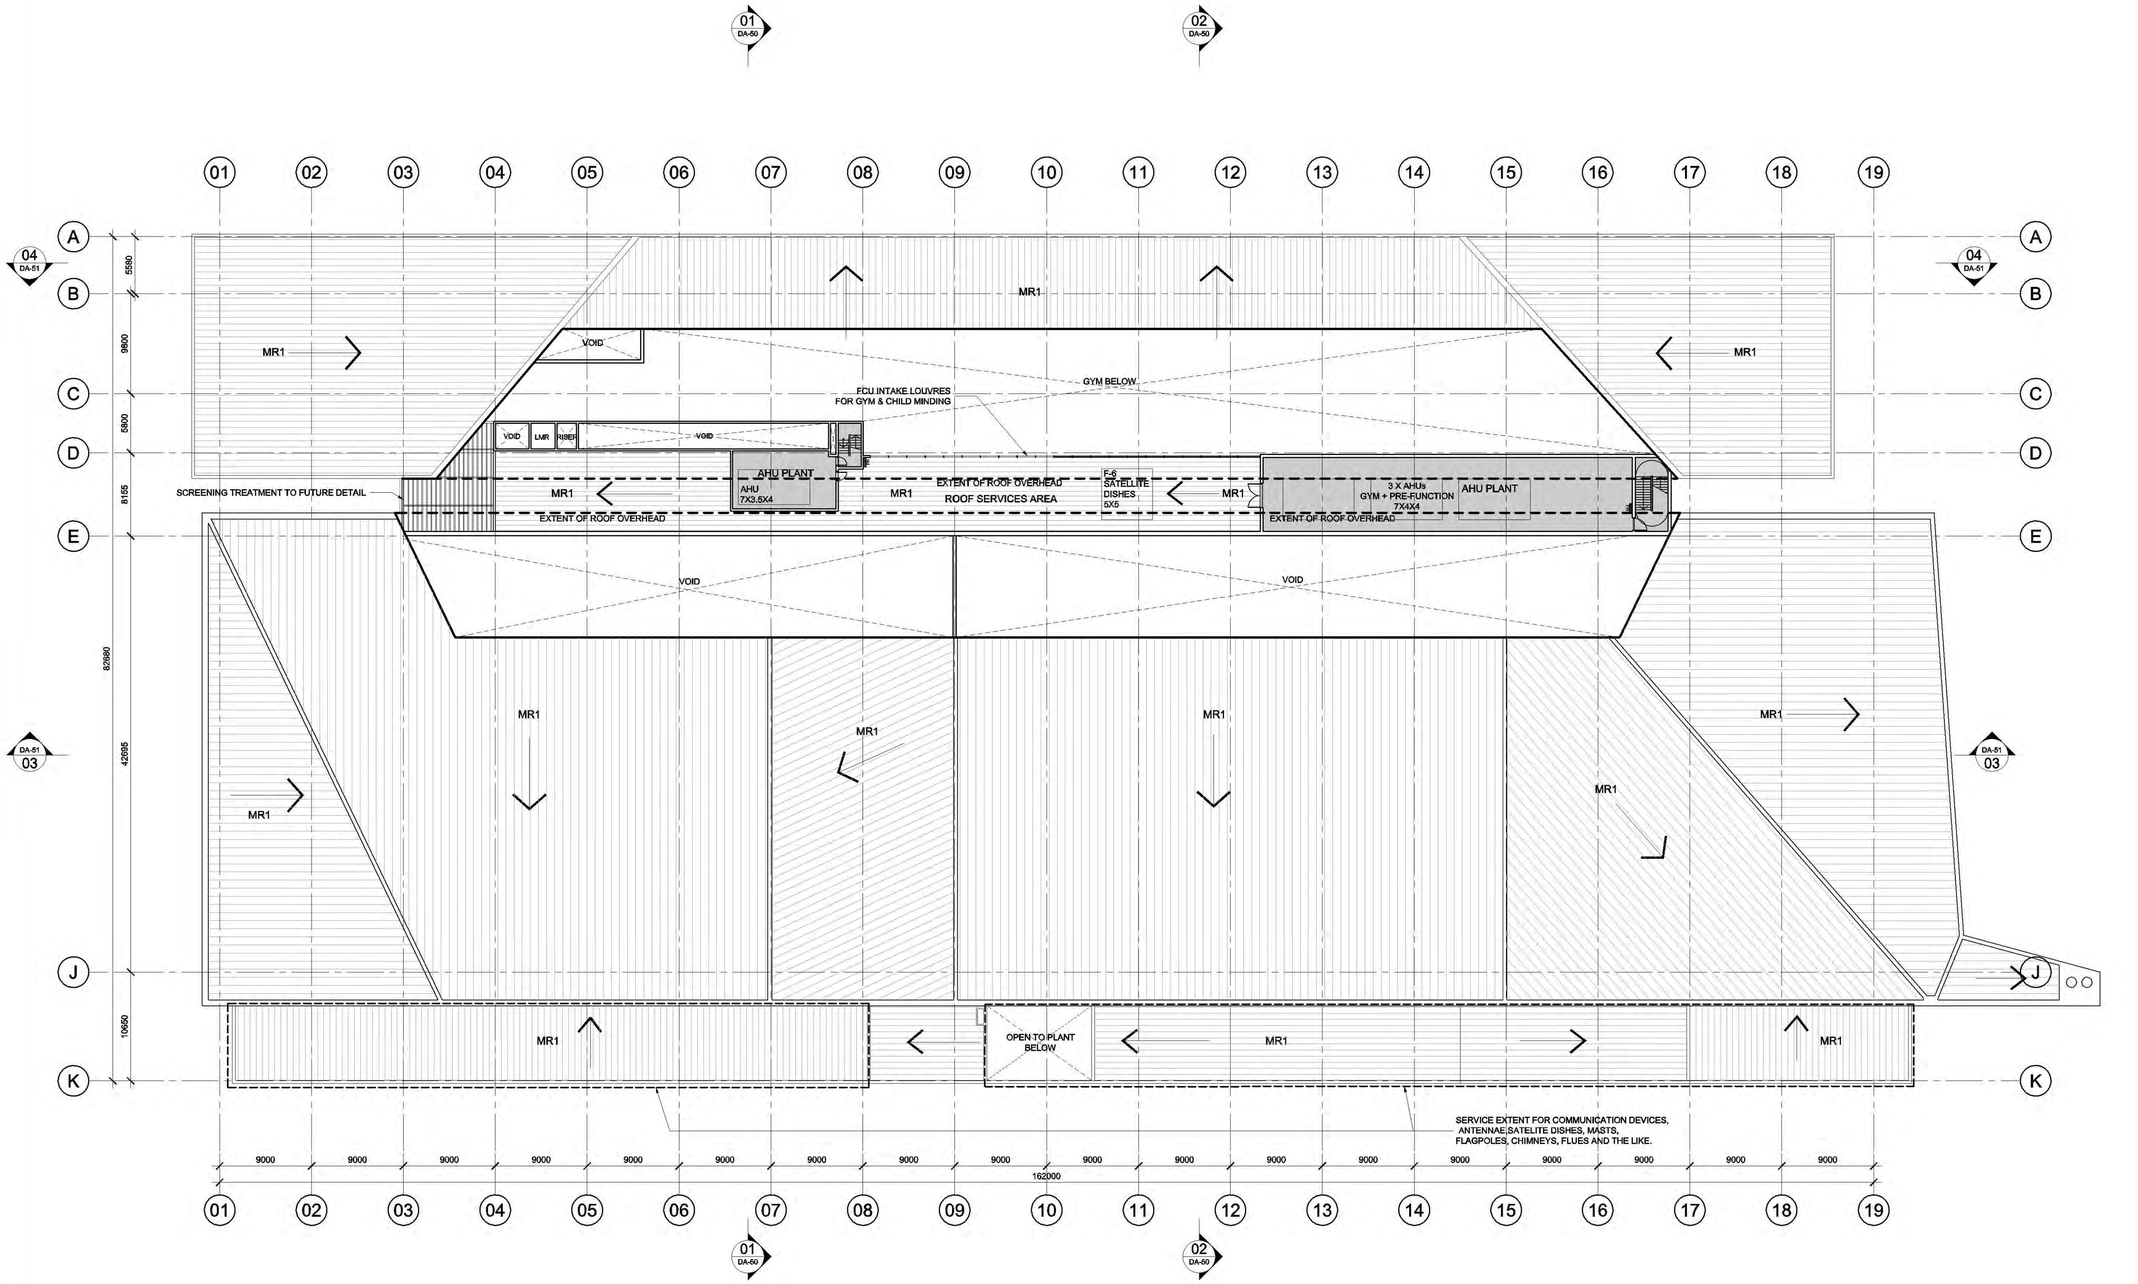

© COPYRIGHT COX ARCHITECTURE PTY LTD

ANY FORM OF REPRODUCTION OF THIS DRAWING IN FULL OR IN PART WITHOUT THE WRITTEN PERMISSION OF COX ARCHITECTURE PTY LTD CONSTITUTES AN INFRINGEMENT OF COPYRIGHT

Rev	Description	By	Date
01	ISSUE FOR INFORMATION	AB	12.05.2014
02	PRELIMINARY DA	AB	16.05.2014
03	DA SUBMISSION	AB	02.06.2014

PANTHERS GROUP

Cox Richardson
PO Box Q153, Sydney NSW 1230
Level 2, 204 Clarence Street, Sydney NSW 2000 Australia
T + 61 2 9267 9599 F + 61 2 9264 5844
www.coxarchitecture.com.au

COX

Nominated Architects
John Richardson no. 3162
Russell Lee no. 6367

Consultants

STRUCTURAL + CIVIL ENGINEERS
Aurecon
Level 8, 850 Collins Street, Docklands, VIC 3008 Australia
Tel +61 3 9975 3000 Fax +61 3 9975 3444

ELECTRICAL ENGINEERS
Aurecon
Level 8, 850 Collins Street, Docklands, VIC 3008 Australia
Tel +61 3 9975 3000 Fax +61 3 9975 3444

MECHANICAL ENGINEERS
Aurecon
Level 8, 850 Collins Street, Docklands, VIC 3008 Australia
Tel +61 3 9975 3000 Fax +61 3 9975 3444

HYDRAULICS + FIRE PROTECTION CONSULTANT
Harris Page & Associates Pty. Ltd.
Level 2, Carrington St, Sydney, NSW 2000 Australia
Tel +61 2 9262 1800 Fax +61 2 9262 6385

ACOUSTIC ENGINEERS
Acoustic Logic
9 Sarah St, Mascot, NSW 2020 Australia
Tel +61 2 8339 8000 Fax +61 2 8338 8399

LANDSCAPE ARCHITECTS
Site Image Landscape Architects
Level 1, 3-5 Baptist Street, Surry Hills, NSW 2010 Australia
Tel +61 2 8332 9600 Fax +61 2 9698 2877

QUANTITY SURVEYOR
Rider Levett Bucknall
Level 5, 41 McLaren Street, North Sydney, NSW 2060 Australia
Phone. +61 2 9922 2277 Fax: +61 2 9957 4197

Client
Panthers Group

Project No.
214010.00

Project
Western Sydney Community & Sports Centre

Drawing Title
Plant Level Plan

Document Control Status:

CAD File		Drawn	CT
Coordinated	AB	Scale	1:300@A1
Project Architect	BL	Date	02.06.14
Project Director	NT	Rev	03

Drawing Number
DA-32

North

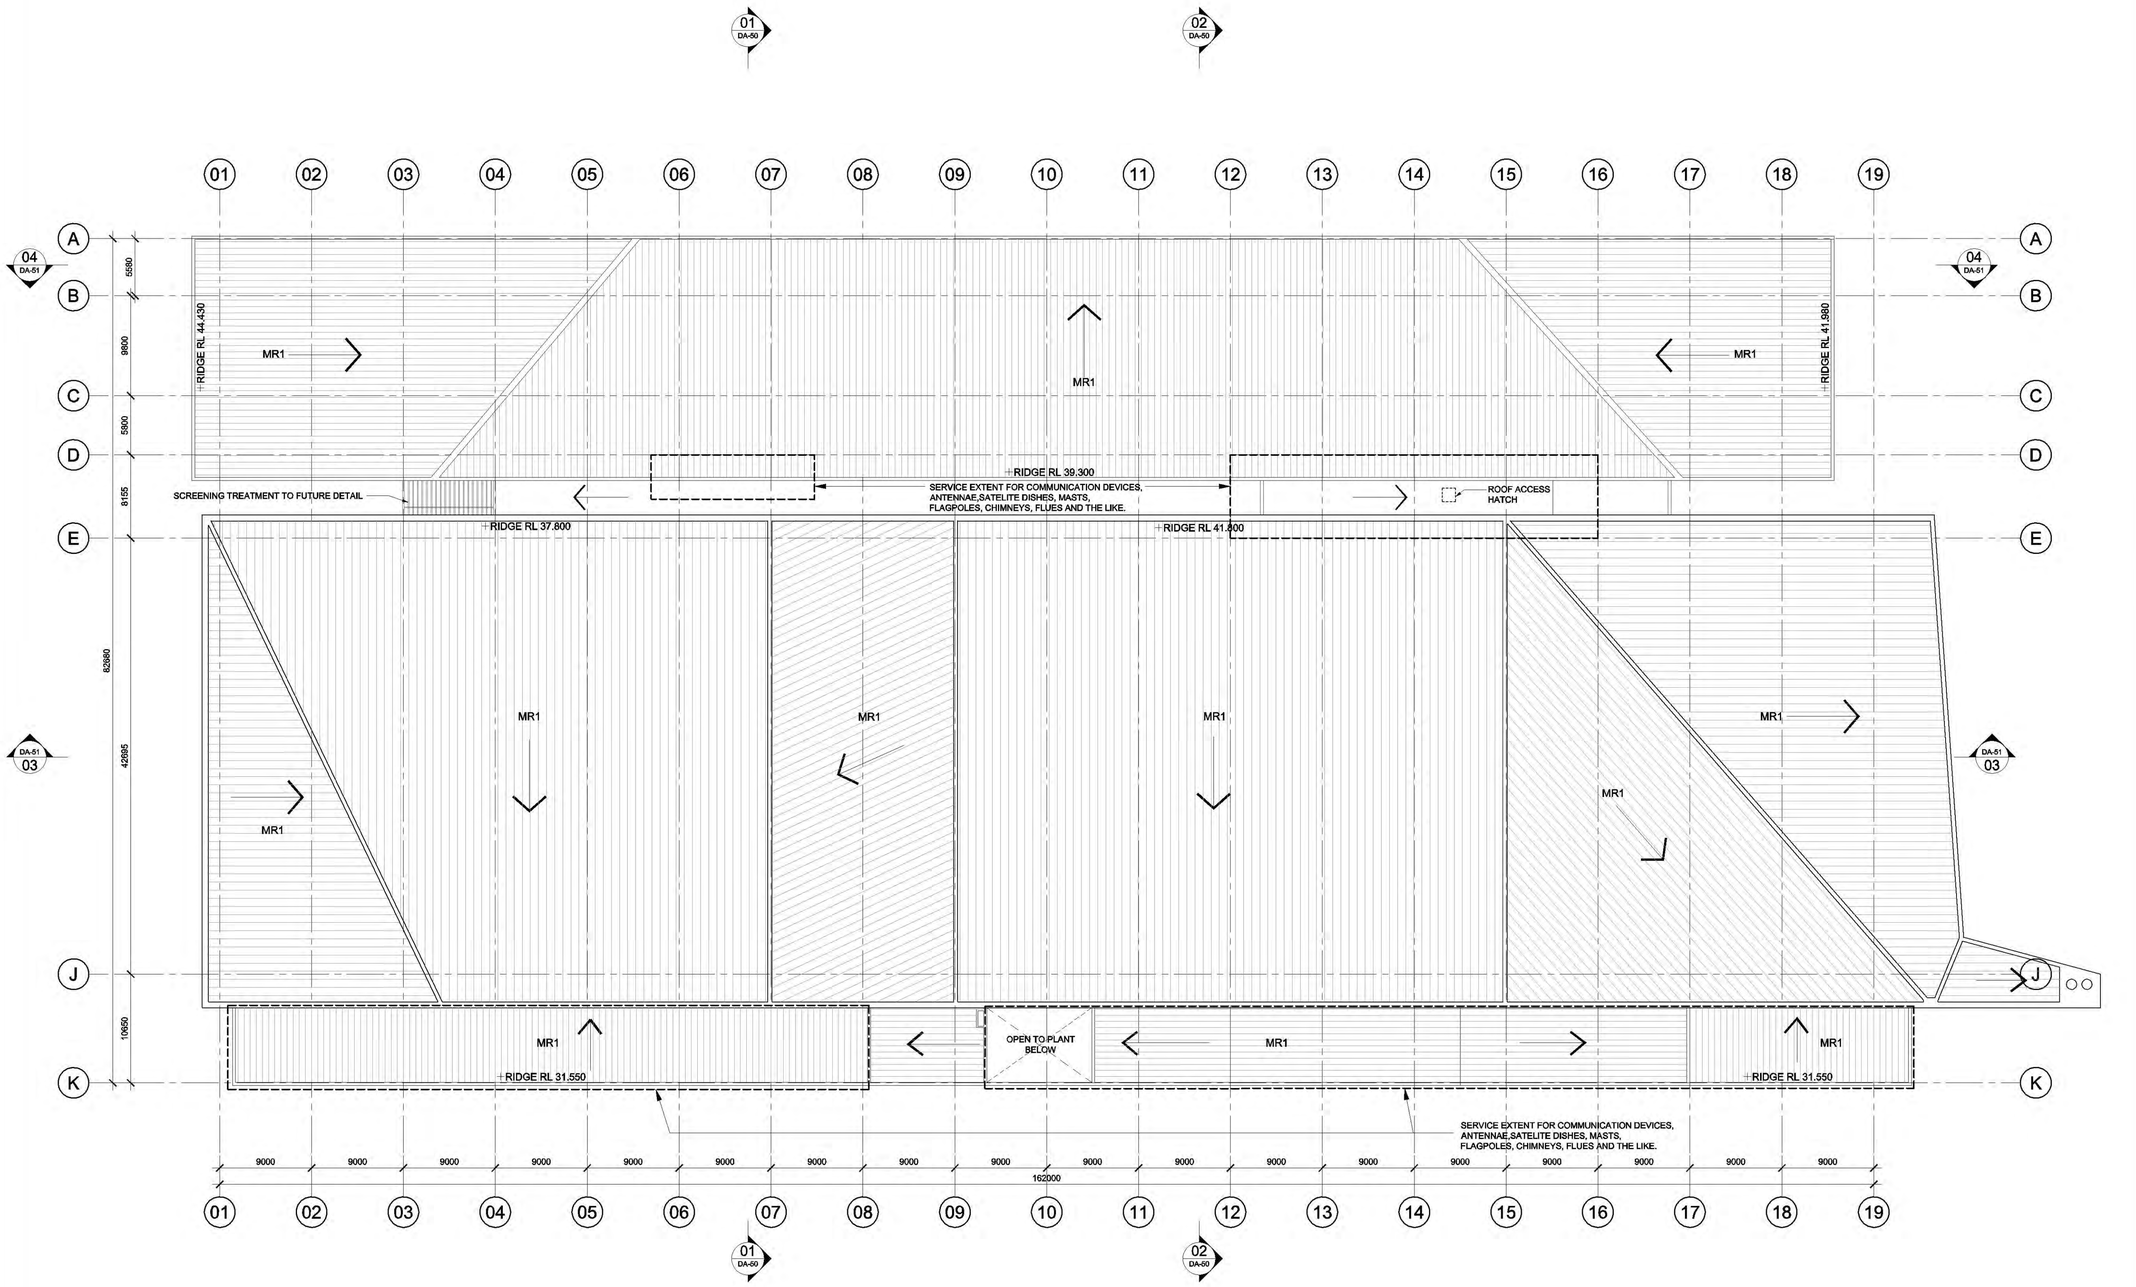

1:300 0 5 10 15

© COPYRIGHT COX ARCHITECTURE PTY LTD

ANY FORM OF REPRODUCTION OF THIS DRAWING IN FULL OR IN PART WITHOUT THE WRITTEN PERMISSION OF COX ARCHITECTURE PTY LTD CONSTITUTES AN INFRINGEMENT OF COPYRIGHT

Rev	Description	By	Date
01	ISSUE FOR INFORMATION	AB	12.05.2014
02	PRELIMINARY DA	AB	16.05.2014
03	DA SUBMISSION	AB	02.06.2014

PANTHERS GROUP

Cox Richardson
PO Box Q193, Sydney NSW 1230
Level 2, 204 Clarence Street, Sydney NSW 2000 Australia
T + 61 2 9267 9599 F + 61 2 9264 5844
www.coxarchitecture.com.au

COX

Nominated Architects
John Richardson no. 3162
Russell Lee no. 6367

Consultants

STRUCTURAL + CIVIL ENGINEERS
Aurecon
Level 6, 850 Collins Street, Docklands, VIC 3008 Australia
Tel +61 3 9975 3000 Fax +61 3 9975 3444

ELECTRICAL ENGINEERS
Aurecon
Level 6, 850 Collins Street, Docklands, VIC 3008 Australia
Tel +61 3 9975 3000 Fax +61 3 9975 3444

MECHANICAL ENGINEERS
Aurecon
Level 6, 850 Collins Street, Docklands, VIC 3008 Australia
Tel +61 3 9975 3000 Fax +61 3 9975 3444

HYDRAULICS + FIRE PROTECTION CONSULTANT
Harris Page & Associates Pty. Ltd.
Level 2, Carrington St, Sydney, NSW 2000 Australia
Tel +61 2 9262 1800 Fax +61 2 9262 6365

ACOUSTIC ENGINEERS
Acoustic Logic
9 Sarah St, Mascot, NSW 2020 Australia
Tel +61 2 8339 8000 Fax +61 2 8338 8399

LANDSCAPE ARCHITECTS
Site Image Landscape Architects
Level 1, 3-5 Baptist Street, Surry Hills, NSW 2010 Australia
Tel +61 2 8332 5600 Fax +61 2 9698 2877

QUANTITY SURVEYOR
Rider Levett Bucknall
Level 6, 41 McLaren Street, North Sydney, NSW 2060 Australia
Phone: +61 2 9922 2277 Fax: +61 2 9957 4197

Client
Panthers Group

Project No.
214010.00

Project
Western Sydney Community & Sports Centre

Drawing Title
Roof Plan

Document Control Status:

CAD File		Drawn	CT
Coordinated	AB	Scale	1:300@A1
Project Architect	BL	Date	02.06.14
Project Director	NT	Rev	03
Drawing Number	DA-33	North	

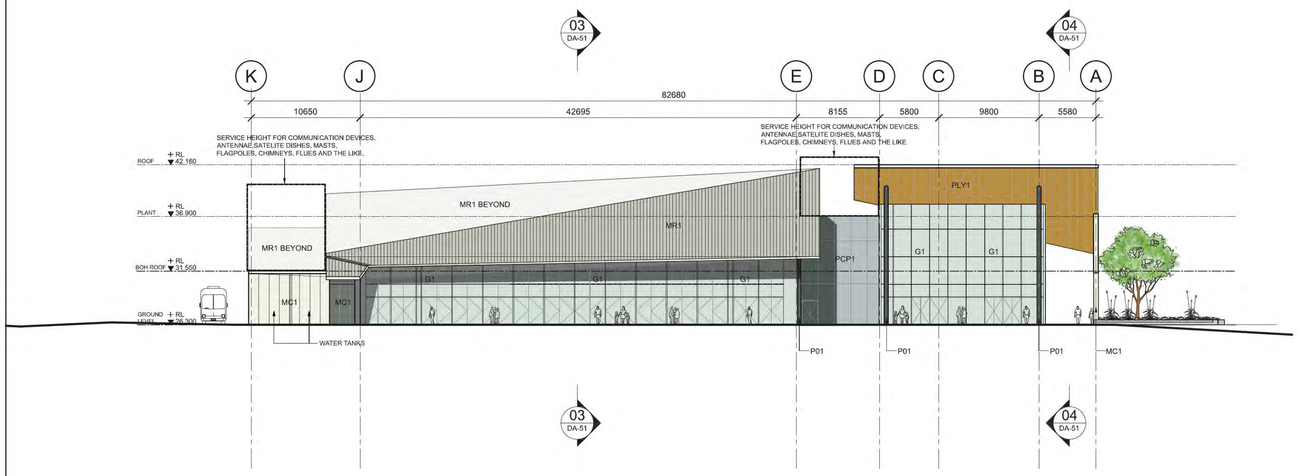

1 NORTH ELEVATION
1:300

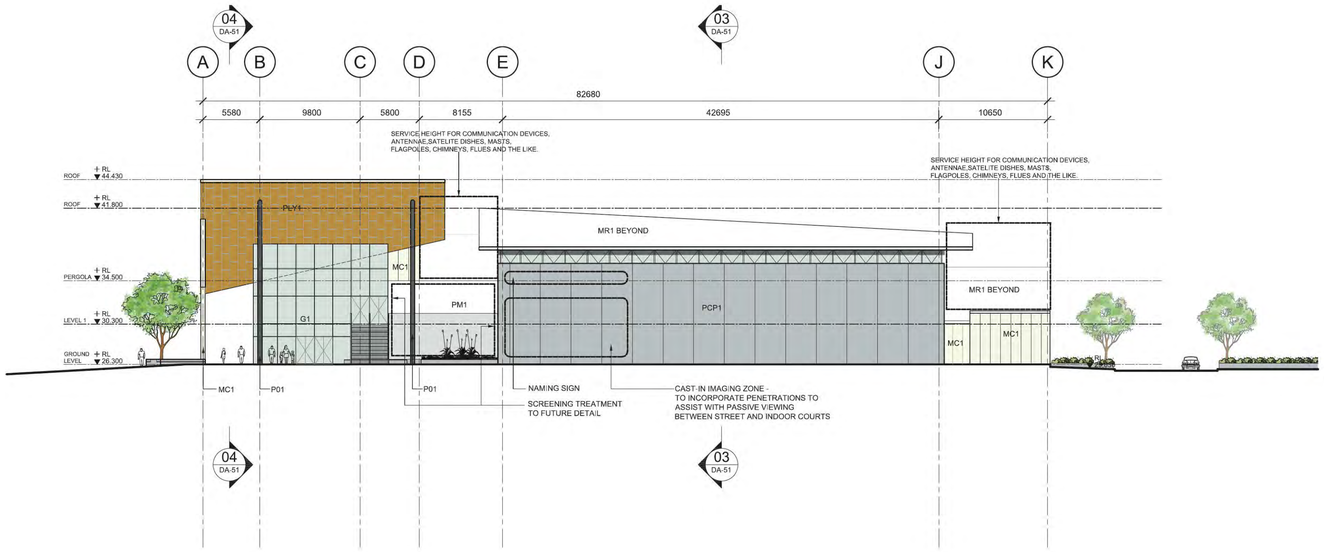

2 SOUTH ELEVATION
1:300

Western Sydney Community & Sports Centre - External Finishes Schedule

CODE	ITEM	LOCATION	DESCRIPTION	COLOUR	IMAGE
PCP1	Precast wall panels	Various facades	Precast Concrete panel. Class 2 finish with colour control.	Pale grey	
G1	Glass Vision Panel type 1	Typical facades	Clear glazing	Clear glass	
G2	Glass Vision Panel type 2	Areas of west façade	Glazing to meet BCA energy modelling requirements	Light grey glass	
G3	Glass Vision Panel type 3	High level perimeter of main halls	Frosted glazing or polycarbonate	White	
MR1	Metal roof sheeting	Roof top	Profiled metal deck roofing similar to Lysart Klip Lok	Colorbond Shale Grey	
PLY1	Plywood roof soffit	Roof eave soffits	Marine ply with satin clear sealer and exposed fixings	Hoop Pine	
MC1	Metal wall cladding type 1	Parts of east and west facades	Kingspan Benchmark Evolution Recess insulated wall cladding	Off White	
MC2	Metal wall cladding type 2	Parts of east and west facades	Kingspan Benchmark Evolution Recess insulated wall cladding	Amour Grey	
P01	Steel Paint	External exposed steelwork	External grade exterior paint system	Metallic dark grey	
P02	Powdercoat type 1	Façade framing and mechanical louvres	Dark grey metallic powdercoat	Similar to Interpon Ultriva Monument	
PM1	Privacy screen	terrace south façade	Privacy screening to future detail	TBC	

1:3000 0 5 10 15

© COPYRIGHT COX ARCHITECTURE PTY LTD
ANY FORM OF REPRODUCTION OF THIS DRAWING IN FULL OR IN PART WITHOUT THE WRITTEN PERMISSION OF COX ARCHITECTURE PTY LTD CONSTITUTES AN INFRINGEMENT OF COPYRIGHT

Rev	Description	By	Date
01	ISSUE FOR INFORMATION	AB	12.05.2014
02	PRELIMINARY DA	AB	16.05.2014
03	ISSUE FOR INFORMATION	AB	20.05.2014
04	DA SUBMISSION	AB	02.06.2014

PANTHERS GROUP

Cox Richardson
PO Box Q193, Sydney NSW 1230
Level 2, 204 Clarence Street, Sydney NSW 2000 Australia
T + 61 2 9267 9599 F + 61 2 9264 5844
www.coxarchitecture.com.au

COX

Nominated Architects
John Richardson no. 3162
Russell Lee no. 6367

Consultants

STRUCTURAL + CIVIL ENGINEERS
Aurecon
Level 8, 850 Collins Street, Docklands, VIC 3008 Australia
Tel +61 3 9975 3000 Fax +61 3 9975 3444

ELECTRICAL ENGINEERS
Aurecon
Level 8, 850 Collins Street, Docklands, VIC 3008 Australia
Tel +61 3 9975 3000 Fax +61 3 9975 3444

MECHANICAL ENGINEERS
Aurecon
Level 8, 850 Collins Street, Docklands, VIC 3008 Australia
Tel +61 3 9975 3000 Fax +61 3 9975 3444

HYDRAULICS + FIRE PROTECTION CONSULTANT
Harris Page & Associates Pty. Ltd.
Level 2, Carrington St, Sydney, NSW 2000 Australia
Tel +61 2 9262 1600 Fax +61 2 9262 6385

ACOUSTIC ENGINEERS
Acoustic Logic
9 Sarah St, Mascot, NSW 2020 Australia
Tel +61 2 8339 8000 Fax +61 2 8338 8399

LANDSCAPE ARCHITECTS
Site Image Landscape Architects
Level 1, 3-5 Baptist Street, Surry Hills, NSW 2010 Australia
Tel +61 2 8332 5600 Fax +61 2 9698 2877

QUANTITY SURVEYOR
Rider Levett Bucknall
Level 5, 41 McLaren Street, North Sydney, NSW 2060 Australia
Phone. +61 2 9922 2277 Fax. +61 2 9957 4197

Client
Panthers Group

Project No.
214010.00

Project
Western Sydney Community & Sports Centre

Drawing Title
North & South Elevations

Document Control Status:

CAD File		Drawn	LM
Coordinated	AB	Scale	1:300@A1
Project Architect	BL	Date	02.06.14
Project Director	NT	Rev	04
Drawing Number	DA-40	North	

Cox Architecture Pty Ltd ACN 002 535 891

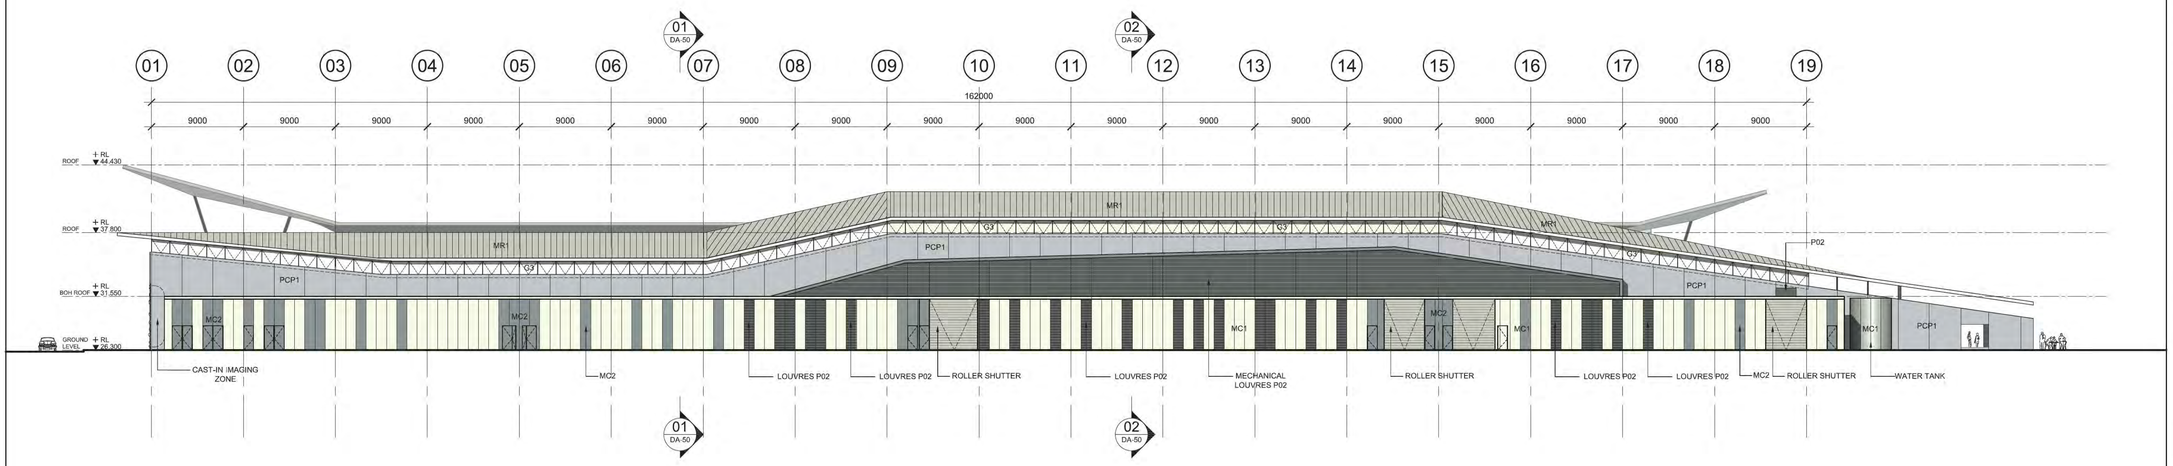

1 - EAST ELEVATION
1:300

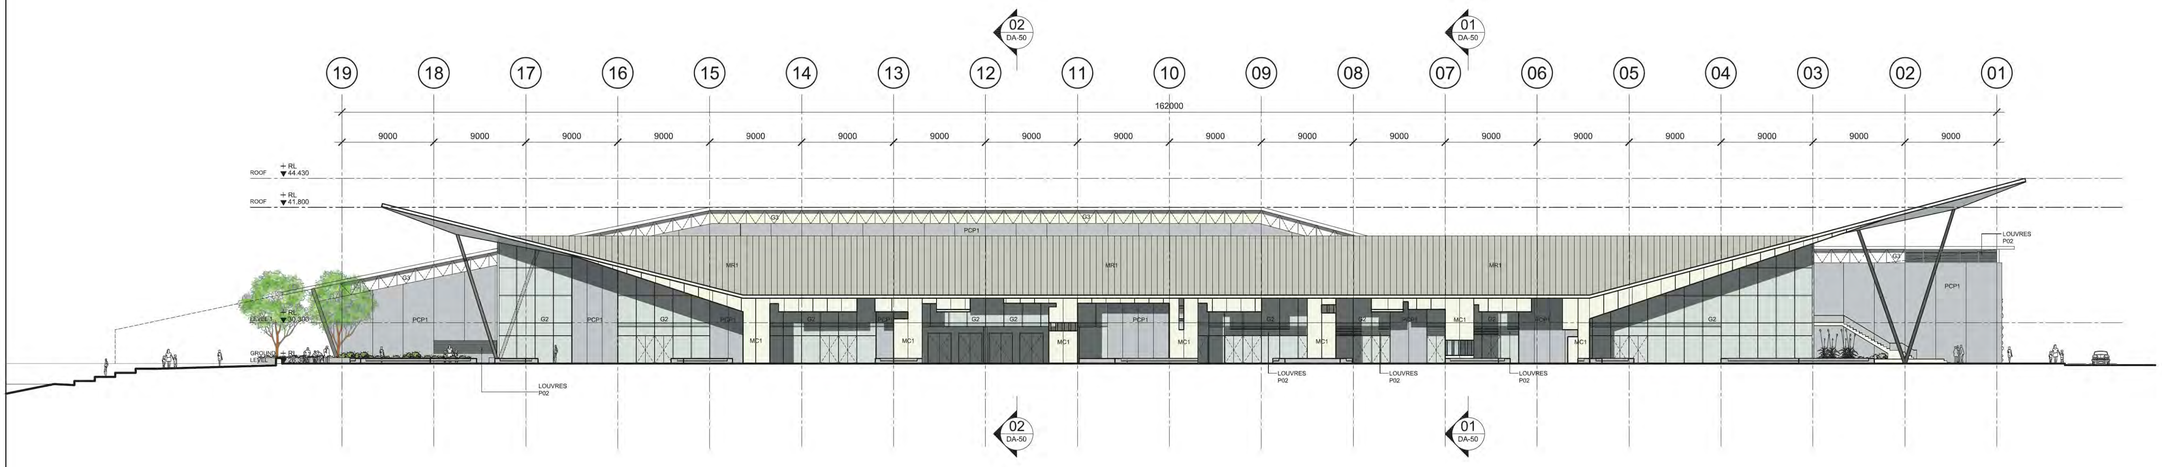

2 - WEST ELEVATION
1:300

1:300 0 5 10 15

© COPYRIGHT COX ARCHITECTURE PTY LTD

ANY FORM OF REPRODUCTION OF THIS DRAWING IN FULL OR IN PART WITHOUT THE WRITTEN PERMISSION OF COX ARCHITECTURE PTY LTD CONSTITUTES AN INFRINGEMENT OF COPYRIGHT

Rev	Description	By	Date
01	ISSUE FOR INFORMATION	AB	12.05.2014
02	PRELIMINARY DA	AB	16.05.2014
03	ISSUE FOR INFORMATION	AB	20.05.2014
04	DA SUBMISSION	AB	02.06.2014

PANTHERS GROUP

Cox Richardson
PO Box Q193, Sydney NSW 1230
Level 2, 204 Clarence Street, Sydney NSW 2000 Australia
T + 61 2 9267 9599 F + 61 2 9264 5844
www.coxarchitecture.com.au

COX

Nominated Architects
John Richardson no. 3162
Russell Lee no. 6367

Consultants

STRUCTURAL + CIVIL ENGINEERS
Aurecon
Level 8, 850 Collins Street, Docklands, VIC 3008 Australia
Tel +61 3 9975 3000 Fax +61 3 9975 3444

ELECTRICAL ENGINEERS
Aurecon
Level 8, 850 Collins Street, Docklands, VIC 3008 Australia
Tel +61 3 9975 3000 Fax +61 3 9975 3444

MECHANICAL ENGINEERS
Aurecon
Level 8, 850 Collins Street, Docklands, VIC 3008 Australia
Tel +61 3 9975 3000 Fax +61 3 9975 3444

HYDRAULICS + FIRE PROTECTION CONSULTANT
Harris Page & Associates Pty. Ltd.
Level 2, Carrington St, Sydney, NSW 2000 Australia
Tel +61 2 9262 1600 Fax +61 2 9262 6385

ACOUSTIC ENGINEERS
Acoustic Logic
9 Sarah St, Mascot, NSW 2020 Australia
Tel +61 2 8339 8000 Fax +61 2 8338 8399

LANDSCAPE ARCHITECTS
Site Image Landscape Architects
Level 1, 3-5 Baptist Street, Surry Hills, NSW 2010 Australia
Tel +61 2 8332 5600 Fax +61 2 9698 2877

QUANTITY SURVEYOR
Rider Levett Bucknall
Level 5, 41 McLaren Street, North Sydney, NSW 2060 Australia
Phone. +61 2 9922 2277 Fax: +61 2 9957 4197

Client
Panthers Group

Project No.
214010.00

Project
Western Sydney Community & Sports Centre

Drawing Title
East & West Elevations

Document Control Status:

CAD File		Drawn	LM
Coordinated	AB	Scale	1:300@A1
Project Architect	BL	Date	02.06.14
Project Director	NT	Rev	04
Drawing Number	DA-41	North	

Cox Architecture Pty Ltd ACN 002 535 891

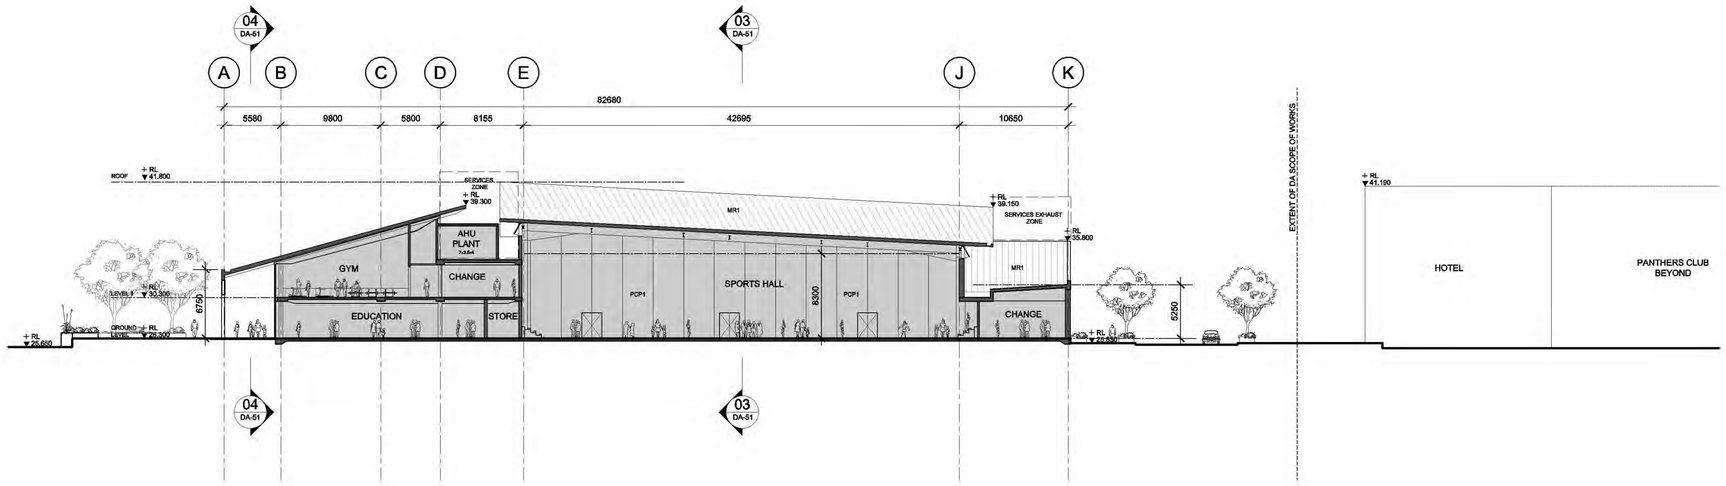

1 - SECTION 1
1:300

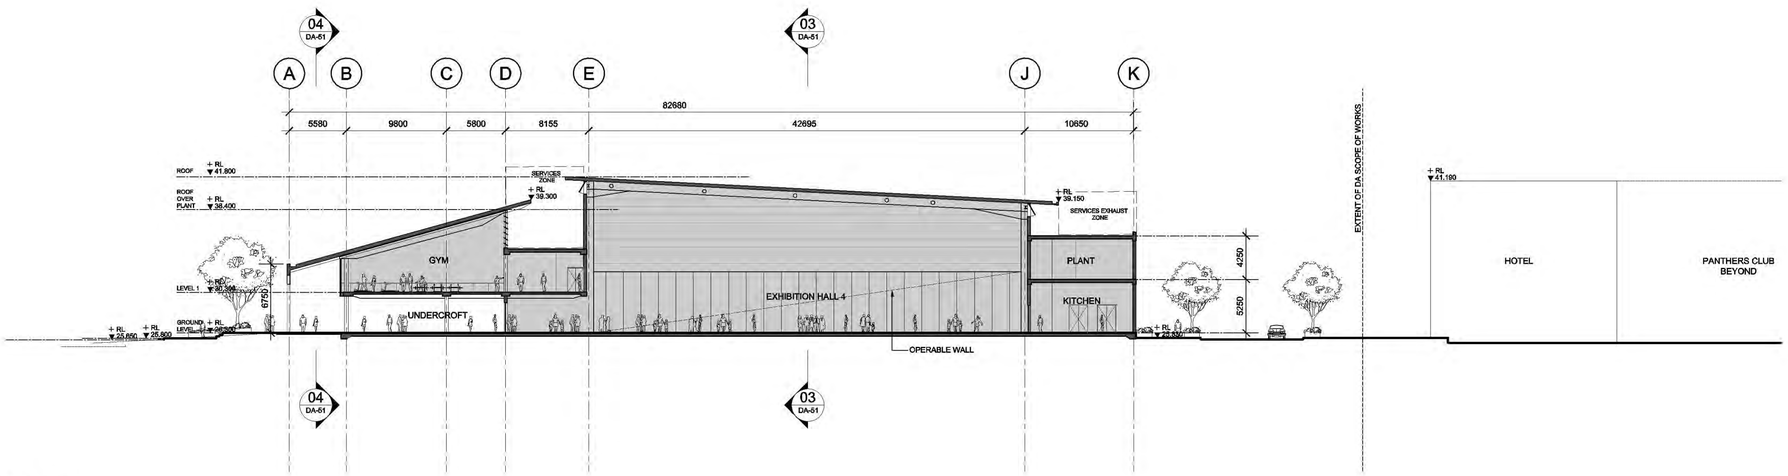

2 - SECTION 2
1:300

1:300 0 5 10 15

© COPYRIGHT COX ARCHITECTURE PTY LTD

ANY FORM OF REPRODUCTION OF THIS DRAWING IN FULL OR IN PART WITHOUT THE WRITTEN PERMISSION OF COX ARCHITECTURE PTY LTD CONSTITUTES AN INFRINGEMENT OF COPYRIGHT

Rev	Description	By	Date
01	ISSUE FOR INFORMATION	AB	12.05.2014
02	PRELIMINARY DA	AB	16.05.2014
03	DA SUBMISSION	AB	02.06.2014

PANTHERS GROUP

Cox Richardson
PO Box Q193, Sydney NSW 1230
Level 2, 204 Clarence Street, Sydney NSW 2000 Australia
T + 61 2 9267 9599 F + 61 2 9264 5844
www.coxarchitecture.com.au

COX

Nominated Architects
John Richardson no. 3162
Russell Lee no. 6367

Consultants

STRUCTURAL + CIVIL ENGINEERS
Aurecon
Level 6, 850 Collins Street, Docklands, VIC 3008 Australia
Tel +61 3 9975 3000 Fax +61 3 9975 3444

ELECTRICAL ENGINEERS
Aurecon
Level 6, 850 Collins Street, Docklands, VIC 3008 Australia
Tel +61 3 9975 3000 Fax +61 3 9975 3444

MECHANICAL ENGINEERS
Aurecon
Level 6, 850 Collins Street, Docklands, VIC 3008 Australia
Tel +61 3 9975 3000 Fax +61 3 9975 3444

HYDRAULICS + FIRE PROTECTION CONSULTANT
Harris Page & Associates Pty. Ltd.
Level 2, Carrington St, Sydney, NSW 2000 Australia
Tel +61 2 9262 1600 Fax +61 2 9262 6360

ACOUSTIC ENGINEERS
Acoustic Logic
9 Sarah St, Mascot, NSW 2020 Australia
Tel +61 2 8339 8000 Fax +61 2 8339 8399

LANDSCAPE ARCHITECTS
Site Image Landscape Architects
Level 1, 3-5 Baptist Street, Surry Hills, NSW 2010 Australia
Tel +61 2 8332 5600 Fax +61 2 9698 2877

QUANTITY SURVEYOR
Rider Levett Bucknall
Level 6, 41 McLaren Street, North Sydney, NSW 2060 Australia
Phone: +61 2 9922 2277 Fax: +61 2 9957 4197

Client
Panthers Group

Project No.
214010.00

Project
Western Sydney Community & Sports Centre

Drawing Title
Sections 1 & 2

Document Control Status:

CAD File		Drawn	CT
Coordinated	AB	Scale	1:300@A1
Project Architect	BL	Date	02.06.14
Project Director	NT	Rev	03
Drawing Number	DA-50	North	

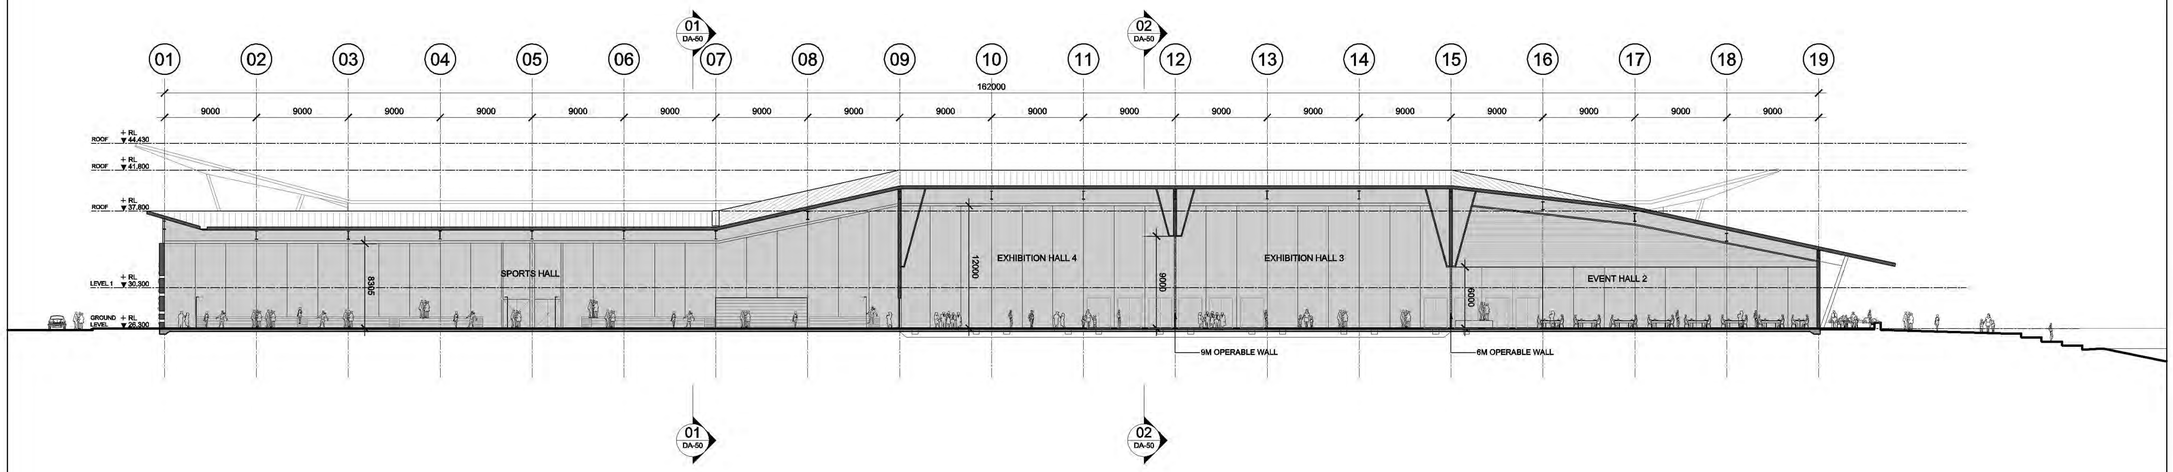

1 - SECTION 1
1:300

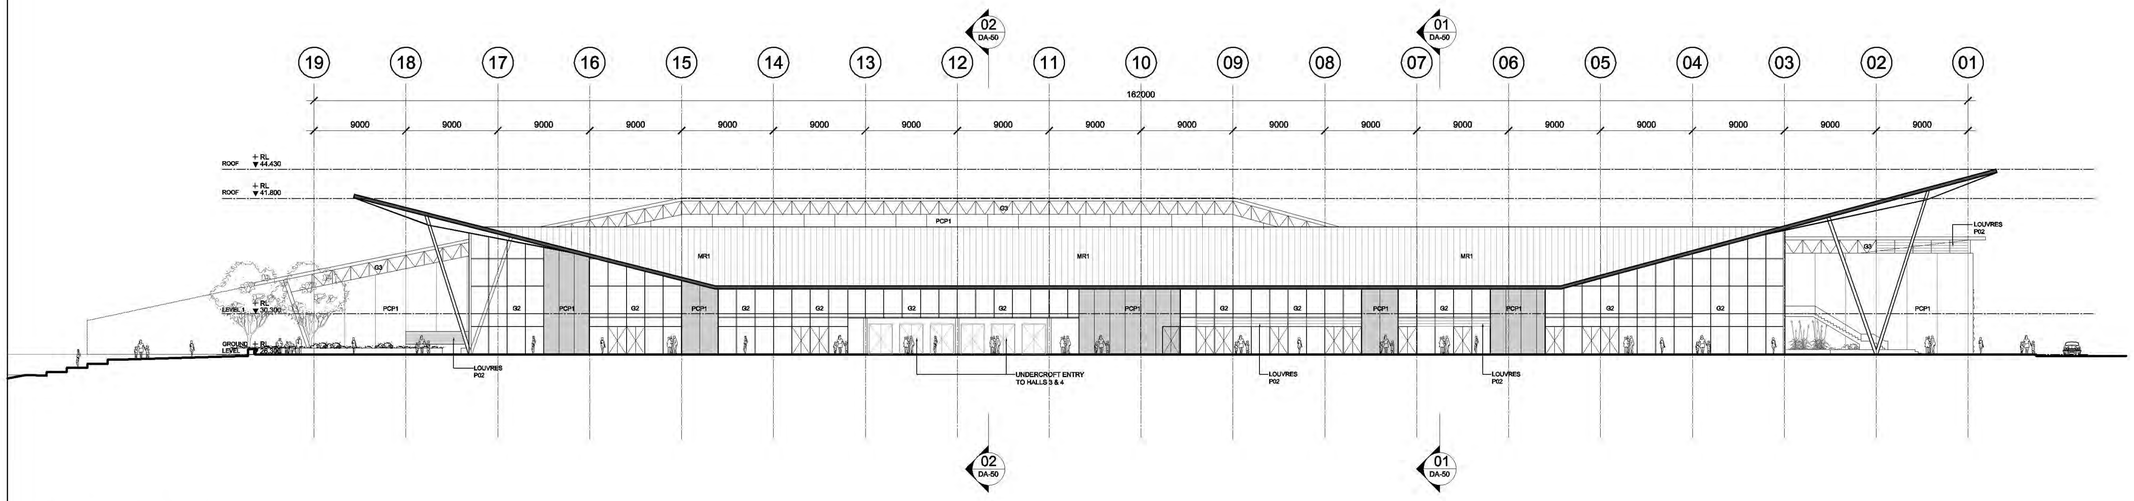

2 - SECTION 2
1:300

1:3000 0 5 10 15

© COPYRIGHT COX ARCHITECTURE PTY LTD

ANY FORM OF REPRODUCTION OF THIS DRAWING IN FULL OR IN PART WITHOUT THE WRITTEN PERMISSION OF COX ARCHITECTURE PTY LTD CONSTITUTES AN INFRINGEMENT OF COPYRIGHT

Rev	Description	By	Date
01	ISSUE FOR INFORMATION	AB	12.05.2014
02	PRELIMINARY DA	AB	16.05.2014
03	DA SUBMISSION	AB	02.06.2014

PANTHERS GROUP

Cox Richardson
PO Box Q193, Sydney NSW 1230
Level 2, 204 Clarence Street, Sydney NSW 2000 Australia
T + 61 2 9267 9599 F + 61 2 9264 5844
www.coxarchitecture.com.au

COX

Nominated Architects
John Richardson no. 3162
Russell Lee no. 6367

Consultants

STRUCTURAL + CIVIL ENGINEERS
Aurecon
Level 6, 850 Collins Street, Docklands, VIC 3008 Australia
Tel +61 3 9975 3000 Fax +61 3 9975 3444

ELECTRICAL ENGINEERS
Aurecon
Level 6, 850 Collins Street, Docklands, VIC 3008 Australia
Tel +61 3 9975 3000 Fax +61 3 9975 3444

MECHANICAL ENGINEERS
Aurecon
Level 6, 850 Collins Street, Docklands, VIC 3008 Australia
Tel +61 3 9975 3000 Fax +61 3 9975 3444

HYDRAULICS + FIRE PROTECTION CONSULTANT
Harris Page & Associates Pty. Ltd.
Level 2, Carrington St, Sydney, NSW 2000 Australia
Tel +61 2 9262 1600 Fax +61 2 9262 6360

ACOUSTIC ENGINEERS
Acoustic Logic
9 Sarah St, Mascot, NSW 2020 Australia
Tel +61 2 8339 8000 Fax +61 2 8339 8399

LANDSCAPE ARCHITECTS
Site Image Landscape Architects
Level 1, 3-5 Baptist Street, Surry Hills, NSW 2010 Australia
Tel +61 2 8332 9000 Fax +61 2 9698 2877

QUANTITY SURVEYOR
Rider Levett Bucknall
Level 6, 41 McLaren Street, North Sydney, NSW 2060 Australia
Phone: +61 2 9922 2277 Fax: +61 2 9967 4197

Client
Panthers Group

Project No.
214010.00

Project
Western Sydney Community & Sports Centre

Drawing Title
Sections 3 & 4

Document Control Status:

CAD File		Drawn	CT
Coordinated	AB	Scale	1:300@A1
Project Architect	BL	Date	02.06.14
Project Director	NT	Rev	03
Drawing Number	DA-51	North	

1 - EXISTING SITE

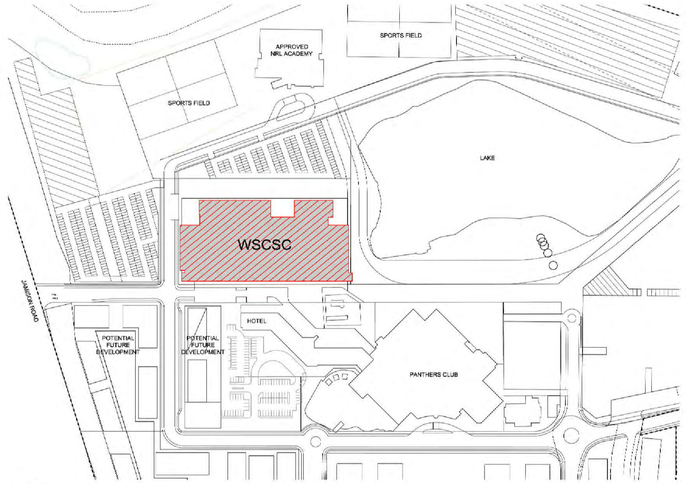

2 - PRECINCT MASTERPLAN

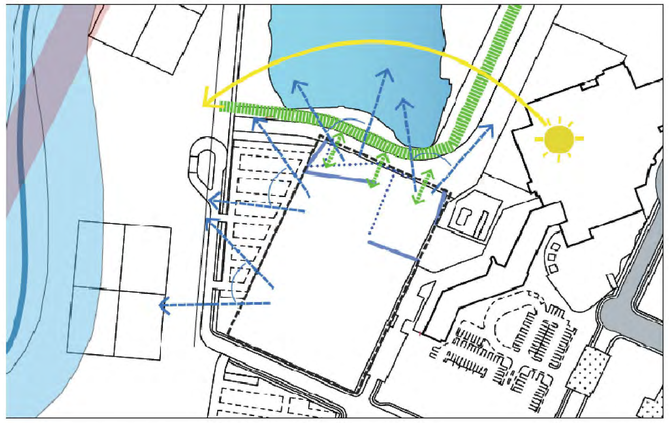

3 - SITE ANALYSIS

LEGEND

- LOT 9
- SITE BOUNDARY
- EXISTING BUILDING
- VIEWS TO THE LAKE / BLUE MOUNTAINS
- RELATION TO LAKE SURROUNDS
- PEDESTRIAN WALK ALONG THE LAKE
- SUN MOVEMENT
- EXISTING CREEK
- RIPARIAN CORRIDOR
- EXISTING ELECTRICITY EASEMENT
- WATER
- STORMWATER PIPE

Lot 9

Existing Use: Rugby League field; Demountable office accommodation

Proposed Use: Sports, community, events & exhibition uses

Alternate Use: None

Constraints:

- Limited aspect to the east (rear façade of Chifley Hotel)
- Fire hydrant line passes through the lot
- Stormwater pipes pass through the northern end of the lot

Opportunities:

- Good views north over the Lake
- Good views west to the Blue Mountains

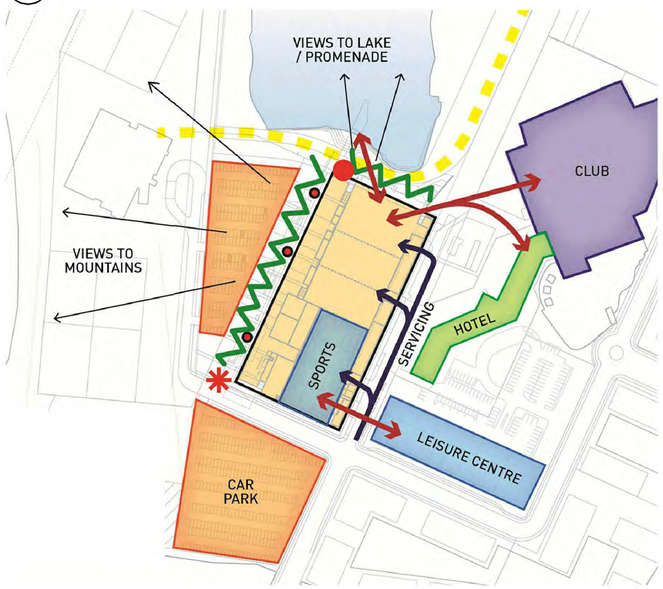

ACTIVE EDGE
MAIN ADDRESS
SYNERGIES
LAKESIDE ADDRESS
EVENT ENTRIES (AS REQ)

4 - OPPORTUNITIES & CONSTRAINTS

© COPYRIGHT COX ARCHITECTURE PTY LTD

ANY FORM OF REPRODUCTION OF THIS DRAWING IN FULL OR IN PART WITHOUT THE WRITTEN PERMISSION OF COX ARCHITECTURE PTY LTD CONSTITUTES AN INFRINGEMENT OF COPYRIGHT

Rev	Description	By	Date
01	PRELIMINARY DA	AB	16.05.2014
02	ISSUE FOR INFORMATION	AB	30.05.2014
03	DA SUBMISSION	AB	02.06.2014

PANTHERS GROUP

Cox Richardson
PO Box Q193, Sydney NSW 1230
Level 2, 204 Clarence Street, Sydney NSW 2000 Australia
T + 81 2 9267 9599 F + 81 2 9264 5844
www.coxarchitecture.com.au

COX

Nominated Architects
John Richardson no. 3162
Russell Lee no. 6367

Consultants

STRUCTURAL + CIVIL ENGINEERS
Aurecon
Level 5, 850 Collins Street, Docklands, VIC 3008 Australia
Tel +61 3 9975 3000 Fax +61 3 9975 3444

ELECTRICAL ENGINEERS
Aurecon
Level 5, 850 Collins Street, Docklands, VIC 3008 Australia
Tel +61 3 9975 3000 Fax +61 3 9975 3444

MECHANICAL ENGINEERS
Aurecon
Level 5, 850 Collins Street, Docklands, VIC 3008 Australia
Tel +61 3 9975 3000 Fax +61 3 9975 3444

HYDRAULICS + FIRE PROTECTION CONSULTANT
Harris Page & Associates Pty. Ltd.
Level 2, Carrington St, Sydney, NSW 2000 Australia
Tel +61 2 9262 1800 Fax +61 2 9262 6286

ACOUSTIC ENGINEERS
Acoustic Logic
9 Sarah St, Mascot, NSW 2020 Australia
Tel +61 2 8339 8000 Fax +61 2 8338 8399

LANDSCAPE ARCHITECTS
Site Image Landscape Architects
Level 1, 3-5 Baptist Street, Surry Hills, NSW 2010 Australia
Tel +61 2 8332 5600 Fax +61 2 9698 2877

QUANTITY SURVEYOR
Rider Levett Bucknall
Level 6, 41 McLaren Street, North Sydney, NSW 2060 Australia
Phone: +61 2 9922 2277 Fax: +61 2 9957 4197

Client
Panthers Group

Project No.
214010.00

Project
Western Sydney Community & Sports Centre

Drawing Title
Structure Diagrams

Document Control Status:

CAD File		Drawn	CT
Coordinated	AB	Scale	NTS
Project Architect	BL	Date	02.06.14
Project Director	NT	Rev	03
Drawing Number	DA-80	North	

Cox Architecture Pty Ltd ACN 002 536 991

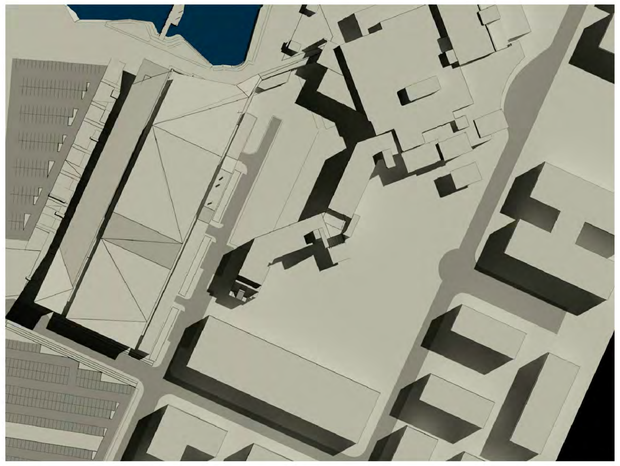

1 - MARCH 21 - 9AM

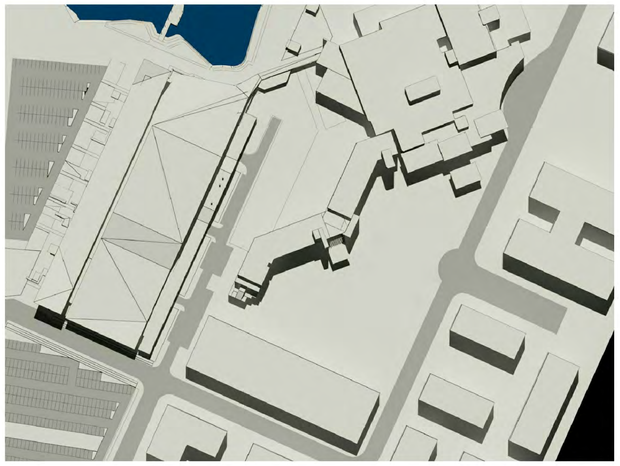

2 - MARCH 21 - 12PM

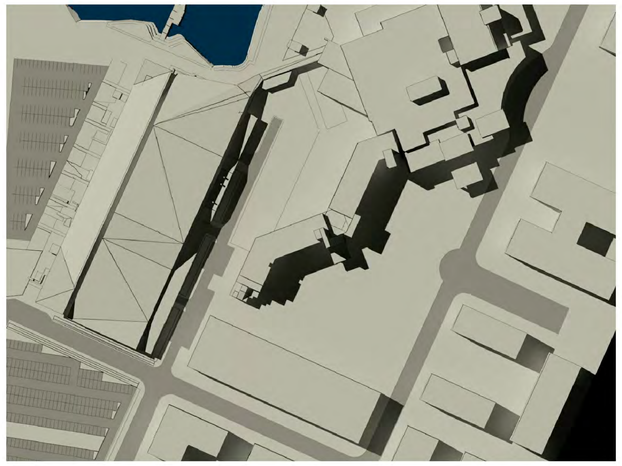

3 - MARCH 21 - 3PM

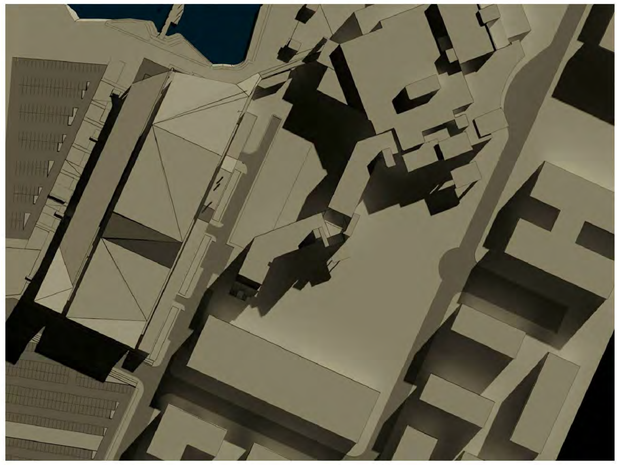

4 - JUNE 21 - 9AM

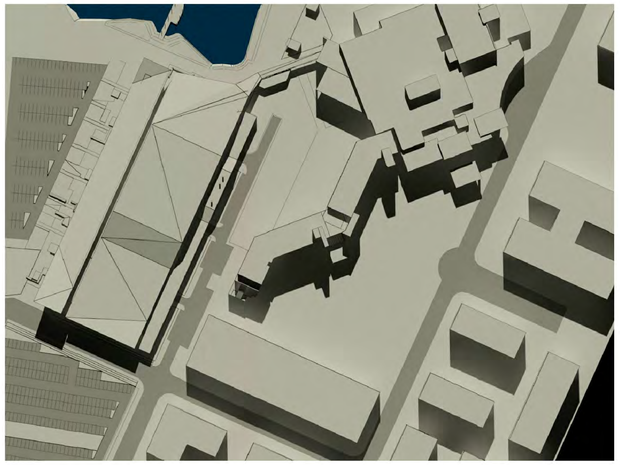

5 - JUNE 21 - 12PM

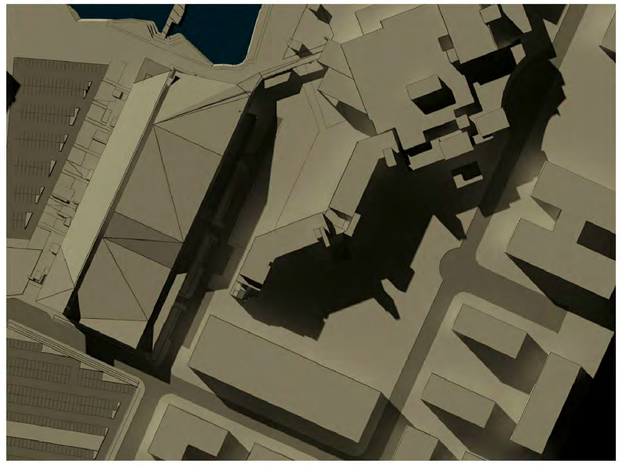

6 - JUNE 21 - 3PM

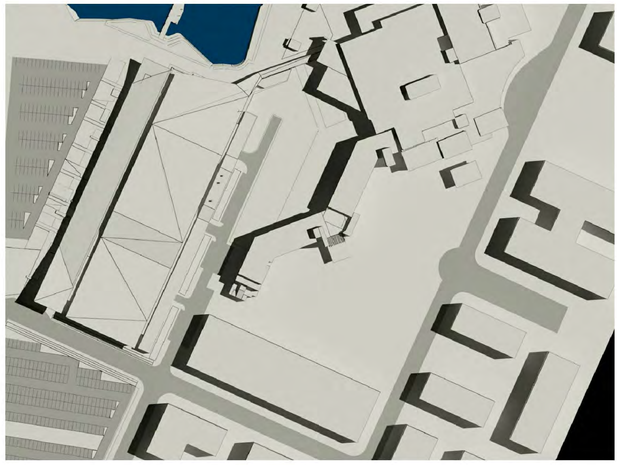

7 - DECEMBER 21 - 9AM

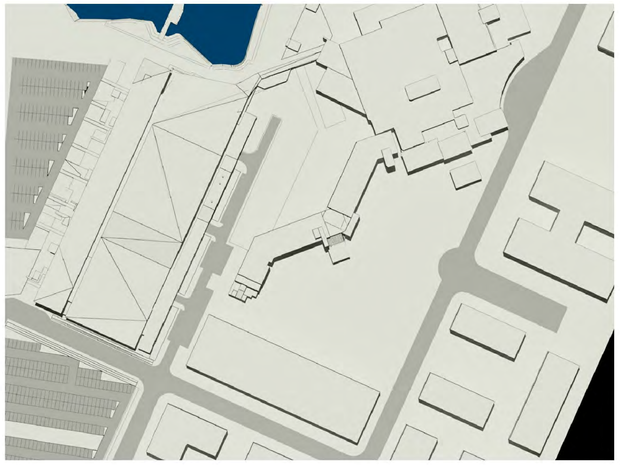

8 - DECEMBER 21 - 12PM

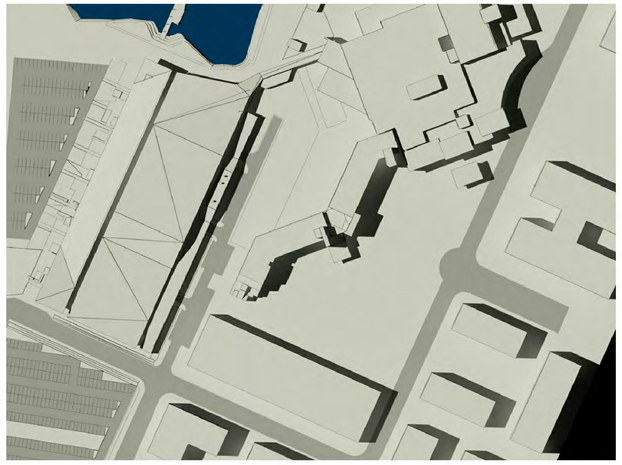

9 - DECEMBER 21 - 3PM

© COPYRIGHT COX ARCHITECTURE PTY LTD

ANY FORM OF REPRODUCTION OF THIS DRAWING IN FULL OR IN PART WITHOUT THE WRITTEN PERMISSION OF COX ARCHITECTURE PTY LTD CONSTITUTES AN INFRINGEMENT OF COPYRIGHT

Rev	Description	By	Date
01	PRELIMINARY DA	AB	18.05.2014
02	ISSUE FOR INFORMATION	AB	30.05.2014
03	DA SUBMISSION	AB	02.06.2014

PANTHERS GROUP

Cox Richardson
PO Box Q193, Sydney NSW 1230
Level 2, 204 Clarence Street, Sydney NSW 2000 Australia
T + 81 2 9267 9599 F + 81 2 9264 5844
www.coxarchitecture.com.au

COX

Nominated Architects
John Richardson no. 3162
Russell Lee no. 6367

Consultants

STRUCTURAL + CIVIL ENGINEERS
Aurecon
Level 5, 850 Collins Street, Docklands, VIC 3008 Australia
Tel +61 3 9975 3000 Fax +61 3 9975 3444

ELECTRICAL ENGINEERS
Aurecon
Level 5, 850 Collins Street, Docklands, VIC 3008 Australia
Tel +61 3 9975 3000 Fax +61 3 9975 3444

MECHANICAL ENGINEERS
Aurecon
Level 5, 850 Collins Street, Docklands, VIC 3008 Australia
Tel +61 3 9975 3000 Fax +61 3 9975 3444

HYDRAULICS + FIRE PROTECTION CONSULTANT
Harris Page & Associates Pty. Ltd.
Level 2, Carrington St, Sydney, NSW 2000 Australia
Tel +61 2 9262 5900 Fax +61 2 9262 6355

ACOUSTIC ENGINEERS
Acoustic Logic
9 Sarah St, Mascot, NSW 2020 Australia
Tel +61 2 8339 8000 Fax +61 2 8339 8399

LANDSCAPE ARCHITECTS
Site Image Landscape Architects
Level 1, 3-5 Baptist Street, Surry Hills, NSW 2010 Australia
Tel +61 2 8333 5600 Fax +61 2 9698 2877

QUANTITY SURVEYOR
Rider Levett Bucknall
Level 6, 41 McLaren Street, North Sydney, NSW 2060 Australia
Phone: +61 2 9922 2277 Fax: +61 2 9957 4197

Client
Panthers Group

Project No.
214010.00

Project
Western Sydney Community & Sports Centre

Drawing Title
Shadow Diagrams

Document Control Status:

CAD File		Drawn	CT
Coordinated	AB	Scale	NTS
Project Architect	BL	Date	02.06.14
Project Director	NT	Rev	03
Drawing Number	DA-81	North	

Cox Architecture Pty Ltd ACN 002 536 991