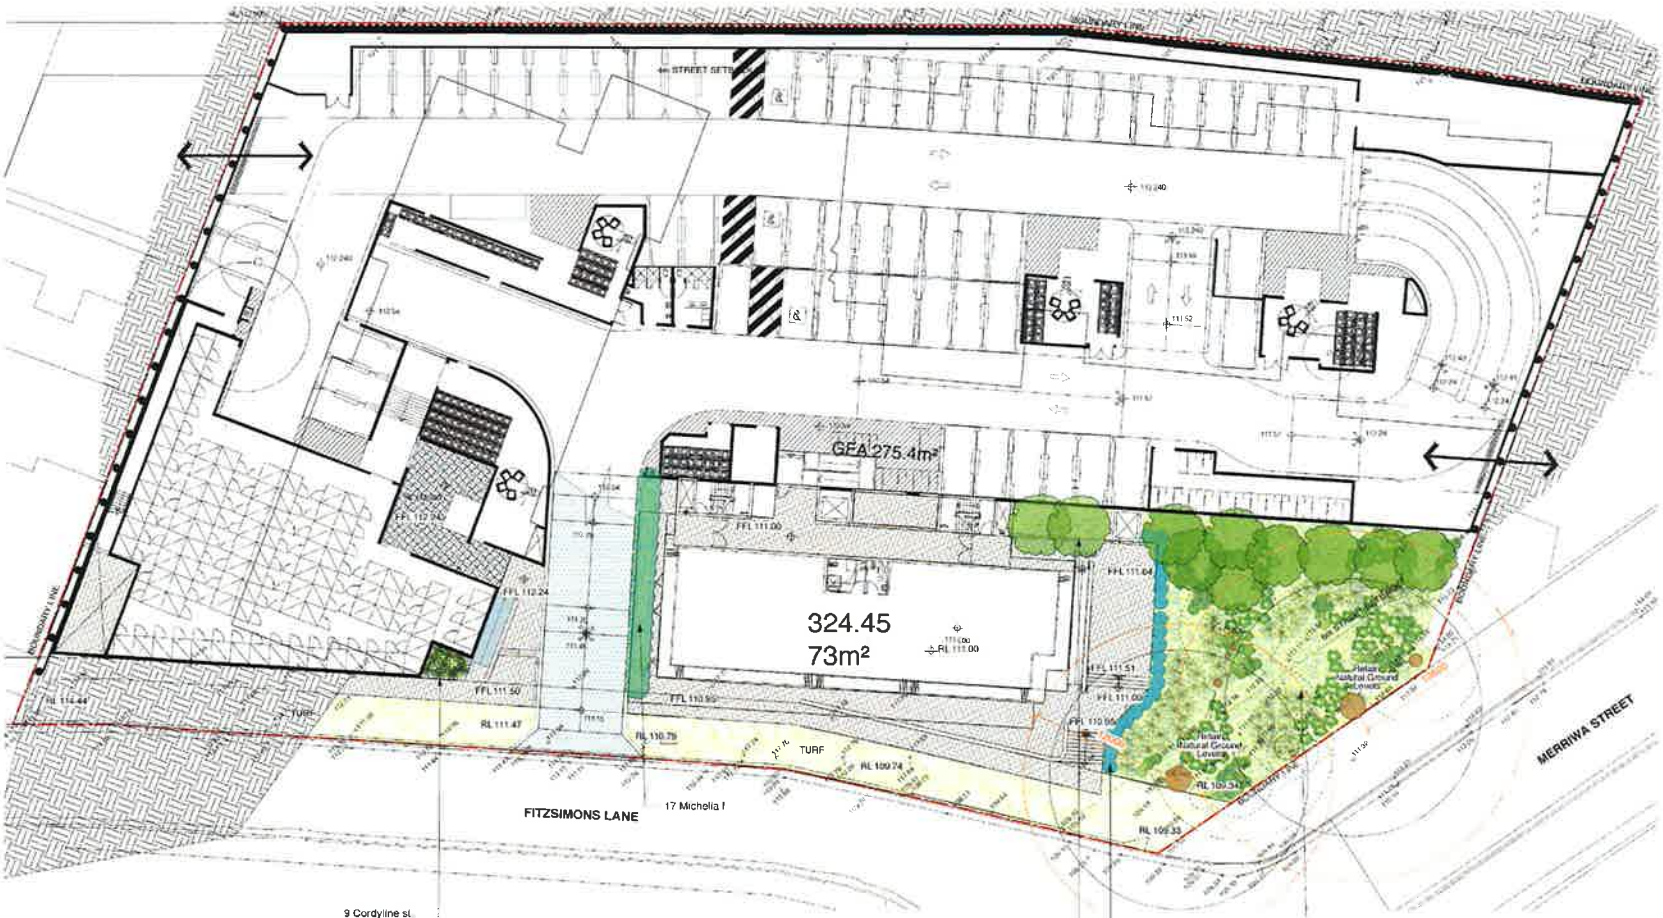

BASEMENT 3 LANDSCAPE PLAN
SCALE 1 : 200

Planting Schedule

Botanical Name	Common Name	Pot Size	Height (m)	Quantity
TREES				
Jacaranda mimosifolia	Jacaranda	200L	8	1
Elaeocarpus reticulatus	Blue Berry Ash	200L	8	30
Lagerstroemia indica	White Crepe Myrtle	100L	5	20
SHRUBS				
Bryna oblongifolia	Coffee Bush	75L	2	63
Cerodendrum tomentosum	Hairy Lolly Bush	75L	3	65
Michelia figo	Port Wine Magnolia	75L	3	113
Persoonia linearis	Narrow Leaved Geebung	75L	2	83
Raphiolepis "Oriental Pearl"	Oriental Pearl	200mm	1	199
Viburnum odoratissimum	Sweet Viburnum	75L	3	63
ACCENTS				
Asplenium australasicum	Australian Fern	140mm	1	40
Cordyline stricta	Cabbage Tree	140mm	1	30
Dracaena draco	Dragon's Blood Tree	140mm	3	27
Strelitzia reginae	Bird of Paradise	140mm	2	54
GROUNDCOVERS				
Acanthus mollis	Oyster Plant	140mm	0.2	110
Clivia miniata	Clivia	140mm	1	150
Dianella caerulea	Flax Lily	140mm	0.4	540
Glycine clandestina	Love Creeper	140mm	0.3	250
Lomandra longifolia	Mat Rush	140mm	0.5	250
Lomandra tanika	Dwarf Mat Rush	140mm	0.5	210
Liriope muscari	Turf Lily	140mm	0.5	1000
Clematis aristata	Lx Ker Gawl	140mm	0.3	250
Ophiopogon intermedius		140mm	0.3	500
Poa affinis	Tussock Grass	140mm	0.5	500
Trachelospermum	Tri Colour	140mm	0.5	490

SUMMARY OF CHANGES:
1) Retaining Trees 4 & 5: Planting now shows 100% Blue Gum High Forest Plant species under the canopy of Trees 4 and Mixed BGHF Ground cover and Shrubs species.
2) Deck: Deleted deck near Trees 4 and 5
3) Vertical Gardens: Provided Elevations of Vertical Gardens plus a page on typical details, maintenance notes and plant choice
4) Private Open Open: Added labels for fencing between private open spaces. Added planter boxes if required for privacy and amenity.
5) Levels: Provided more information on finished levels and top of wall heights.

BLUE GUM HIGH FOREST PLANTING ZONE:
SHRUBS
- 65 Cerodendrum tomentosum
- 63 Breynia oblongifolia
- 83 Persoonia linearis

GROUNDCOVERS
- 500 Dianella caerula @ 6/sqm
- 500 Ophiopogon imbecillis @ 6/sqm
- 500 Poa affinis @ 4/sqm
- 250 Lomandra longifolia @ 4/sqm
- 250 Clematis aristata @ 4/sqm
- 250 Glycine clandestina @ 4/sqm

Eucalyptus saligna

Trachelospermum jasminoides

Liriope muscari 'Turf Lily'

Anigozanthos flavidus

ALL EXISTING & OVERALL DIMENSIONS ARE NOMINAL & SUBJECT TO VERIFICATION ON SITE. WHERE ANY DISCREPANCY OCCURS BETWEEN NEW WORK & EXISTING/BUILDER BEGINS. EXISTING DIMENSIONS/WORK SHOULD TAKE PRECEDENCE. WHERE NECESSARY OTHERWISE NOTIFY SITEDESIGN LANDSCAPE ARCHITECTS

AMENDMENTS

ISSUE	AMENDMENT	DATE
A	DA Issue	5.12.14
B	DA Issue	19.06.15

LEGEND
- Existing tree - retain
- Existing tree - remove
- As Selected Paving/Tiles
- As Selected Concrete Driveway
- As Selected Tiles
- Loose Pebbles
- Wood Bench
- Turf Shade Master Buffalo
- Accent Strelitzia reginae Cordyline stricta Asplenium australasicum
- GROUNDCOVERS/CLIMBERS Acanthus mollis (Oyster Plant) Aspidistra elator (Cast Iron Plant) Cissus antarctica (Kangaroo Vine) Clivia miniata (Clivia) Lomandra tanika (Dwarf Mat Rush)
- GROUNDCOVERS/CLIMBERS *Dianella caerulea (Flax Lily) Liriope muscari (Turf Lily) Scaevola 'Purple Fusion Trachelospermum 'Tri-Colour'

SITEDESIGN +STUDIOS
landscape architects
outdoor builders+designers
sydney south office
PO BOX 265 SEAFORTH NSW 2092
M: 0417 685 846
E: julian@sdstudios.com.au

PROJECT:
870-898 Pacific Highway
Gordon NSW

CLIENT:
Alto Prestige Pty Ltd

DRAWING:
Basement 3
Landscape Plan

DATE: 23/06/15
DRAWN: JB

PROJECT NO: 14-613
SCALE: 1:200 @ A1

DRAWING NO.: LP01
ISSUE: B

SHEET NO:

www.sdstudios.com.au

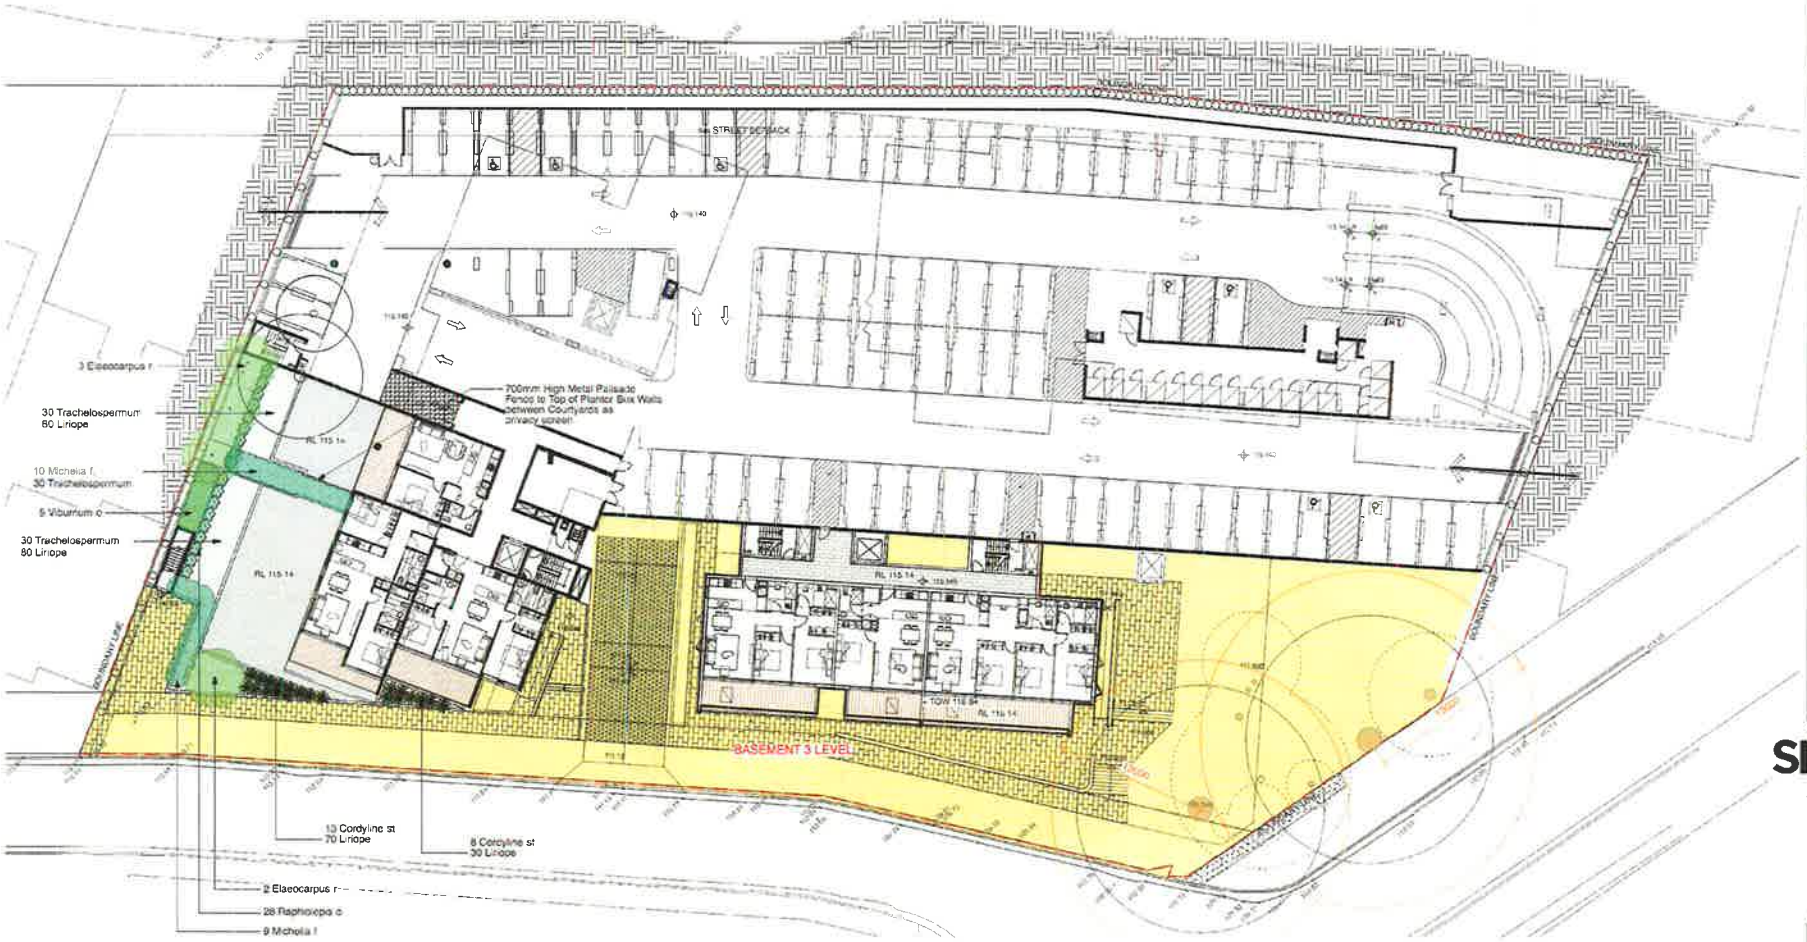

BASEMENT 2 LANDSCAPE PLAN
SCALE 1:200

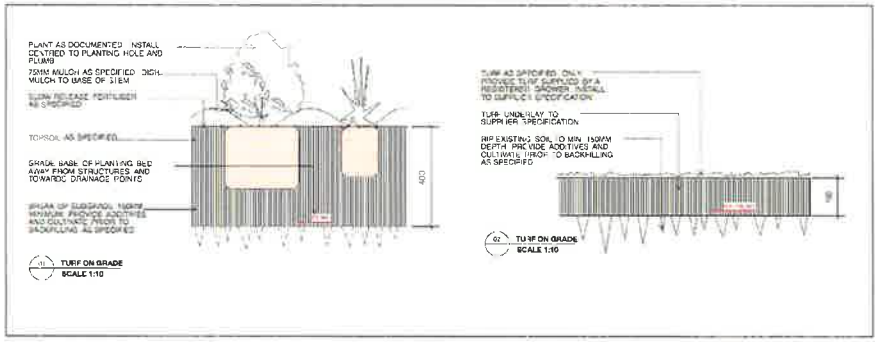

Ficus antarctica

AMENDMENTS

ISSUE	AMENDMENT	DATE
A	DA ISSUE	[illegible]
B	DA ISSUE	30.06.15

LEGEND

- Existing tree - retain
- Existing tree - remove
- As Selected Paving/Tiles
- As Selected Concrete Driveway
- As Selected Tiles
- Loose Pebbles
- Wood Bench
- Turf : Shade Master Buffalo
- Accent : Strelitzia reginae, Cordyline stricta, Asplenium australasicum
- GROUNDCOVERS/CLIMBERS
  Acanthus mollis (Oyster Plant)
  Asplenia nidus (Cast Iron Plant)
  Cissus antarctica (Kangaroo Vine)
  Clivia miniata (Clivia)
  Lomandra tanika (Dwarf Mat Rush)
- GROUNDCOVERS/CLIMBERS
  *Dianella caerulea (Flax Lily)
  Liriope muscari (Turf Lily)
  Scaevola: 'Purple Fusion'
  Trachelospermum 'Tri Colour'

SITEDESIGN +STUDIOS
landscape architects
outdoor builders+designers
sydney south office
PO BOX 265 SEAFORTH NSW 2092
M: 0417 685 846
E: julian@sdstudios.com.au

PROJECT
870-898 Pacific Highway
Gordon NSW

CLIENT:
Alto Prestige Pty Ltd

DRAWING
Basement 2
Landscape Plan

DATE	DRAWN
30/06/15	JB

PROJECT NO	SCALE
14-613	1:200 @ A1

DRAWING NO	ISSUE
LP02	B

SHEET NO

www.sdstudios.com.au

GROUND FLOOR LANDSCAPE PLAN
SCALE 1:200

AMENDMENTS

ISSUE	AMENDMENT	DATE
A	DA Issue	7.10.14
B	DA Issue	30.06.15

LEGEND

- Existing tree - retain
- Existing tree - remove
- As Selected Paving/Tiles
- As Selected Concrete Driveway
- As Selected Tiles
- Loose Pebbles
- Wood Bench
- Turf : Shade Master Buffalo
- Accent : Strelitzia reginae, Cordyline stricta, Asplenium australasicum
- GROUNDCOVERS/CLIMBERS: Acanthus mollis (Oyster Plant), Aspidistra elator (Cast Iron Plant), Cissus antarctica (Kangaroo Vine), Olivia minimta (Olivia), Lomandra tanika (Dwarf Mat Rush)
- GROUNDCOVERS/CLIMBERS: *Dianella caerulea (Flax Lily), Liriope muscari (Turf Lily), Scaevola 'Purple Fusion', Trachelospermum 'Tri-Colour'

SITEDESIGN +STUDIOS
landscape architects
outdoor builders+designers
sydney south office
PO BOX 265 SEAFORTH NSW 2092
M: 0417 685 846
E: julian@sdstudios.com.au

PROJECT:
870-898 Pacific Highway
Gordon NSW

CLIENT:
Alto Prestige Pty Ltd

DRAWING
Ground Floor Landscape Plan

DATE: 30/06/15
DRAWN: JB
PROJECT NO: 14-613
SCALE: 1:200 @ A1
DRAWING NO.: LP03
ISSUE: B
SHEET NO.

www.sdstudios.com.au

LEVEL 5 LANDSCAPE PLAN
SCALE 1:200

Clivia miniata

Cordyline stricta

Asplenium australasicum

Aspidistra elatior

Acmena smithii

Dianella caerulea

Strelitzia reginae

Dracaena draco

ALL EXISTING + OVERALL DIMENSIONS ARE NOMINAL & SUBJECT TO VERIFICATION ON SITE. WHERE ANY DISCREPANCY EXISTS BETWEEN NEW WORK & EXISTING GROUNDING - IMMEDIATELY NOTIFY SITEDESIGN LANDSCAPE ARCHITECTS. DIMENSIONED WORK SHOULD TAKE PREFERENCE. WHERE NECESSARY - OTHERWISE NOTIFY SITEDESIGN LANDSCAPE ARCHITECTS

AMENDMENTS

ISSUE	AMENDMENT	DATE
A	DA Issue	3.12.14
B	DA Issue	30.06.15

LEGEND

- Existing tree - retain
- Existing tree - remove
- As Selected Paving/Tiles
- As Selected Concrete Driveway
- As Selected Tiles
- Loose Pebbles
- Wood Bench
- Turf : Shade Master Buffalo
- Accent : Strelitzia reginae, Cordyline stricta, Asplenium australasicum
- GROUNDCOVERS/CLIMBERS
  Acanthus mollis (Oyster Plant)
  Aspidistra elator (Cast Iron Plant)
  Cissus antarctica (Kangaroo Vine)
  Clivia miniata (Clivia)
  Lomandra tanika (Dwarf Mat Rush)
- GROUNDCOVERS/CLIMBERS
  *Dianella caerulea (Flax Lily)
  Liriope muscari (Turf Lily)
  Scaevola 'Purple Fusion'
  Trachelospermum 'Tri-Colour'

SITEDESIGN +STUDIOS
landscape architects
outdoor builders + designers
sydney south office
PO BOX 265 SEAFORTH NSW 2092
M: 0417 685 846
E: julian@sdstudios.com.au

PROJECT:
870-893 Pacific Highway
Gordon NSW

CLIENT:
Alto Prestige Pty Ltd

DRAWING:
Level 5
Landscape Plan

DATE	DRAWN
30/06/15	JB

PROJECT NO.	SCALE:
14-613	1:200 @ A1

DRAWING NO.	ISSUE:
LP04	B

SHEET NO.

www.sdstudios.com.au

LEVEL 6 LANDSCAPE PLAN
SCALE 1:200

Michelia figo

Raphiolepis orientalis

Elaeocarpus reticulatus

Lomandra 'Tanika'

Aspidistra elatior

Scaevola 'Purple Fusion'

Lagerstroemia indica

ALL EXISTING & OVERALL DIMENSIONS ARE NOMINAL & SUBJECT TO VERIFICATION ON SITE. WHERE ANY DISCREPANCY OCCURS BETWEEN NEW WORK & EXISTING DIMENSIONS, EXISTING DIMENSIONS/WORK SHOULD TAKE PREFERENCE WHERE NECESSARY. OTHERWISE NOTIFY INTERDESIGN LANDSCAPE ARCHITECTS

AMENDMENTS

ISSUE	AMENDMENT	DATE
A	DA Issue	7.12.14
B	DA Issue	23.06.15

LEGEND

- Existing tree - retain
- Existing tree - remove
- As Selected Paving/Tiles
- As Selected Concrete Driveway
- As Selected Tiles
- Loose Pebbles
- Wood Bench
- Turf : Shade Master Buffalo
- Accent : Strelitzia reginae, Cordyline stricta, Asplenium australasicum
- GROUNDCOVERS/CLIMBERS: Acanthus mollis (Oyster Plant), Aspidistra elator (Cast Iron Plant), Cissus antarctica (Kangaroo Vine), Clivia minata (Clivia), Lomandra tanika (Dwarf Mat Rush)
- GROUNDCOVERS/CLIMBERS: *Dianella caerulea (Flax Lily), Liriope muscari (Turf Lily), Scaevola 'Purple Fusion', Trachelospermum 'Tri-Colour'

SITEDESIGN +STUDIOS
landscape architects
outdoor builders+designers
sydney south office
PO BOX 265 SEAFORTH NSW 2092
M: 0417 685 846
E: julian@sdstudios.com.au

PROJECT:
870-898 Pacific Highway
Gordon NSW

CLIENT:
Alto Prestige Pty Ltd

DRAWING:
Level 6
Landscape Plan

DATE: 23/06/15
DRAWN: JB
PROJECT NO: 14-613
SCALE: 1:200 @ A1
DRAWING NO.: LP05
ISSUE: B
SHEET NO:

www.sdstudios.com.au

ALL EXISTING & OVERALL DIMENSIONS ARE NOMINAL & SUBJECT TO VERIFICATION ON SITE. WHERE ANY DISCREPANCY OCCURS BETWEEN NEW WORK & EXISTING DIMENSIONS, EXISTING DRAWINGS/WORK SHOULD TAKE PRECEDENCE, WHERE NECESSARY. OTHERWISE, NOTIFY SITEDESIGN LANDSCAPE ARCHITECTS

AMENDMENTS

ISSUE	AMENDMENT	DATE
A	DA issue	[illegible]
B	DA issue	23.06.15

LEGEND

ELEVATION (STREETSCAPE FITZSIMONS LANE)
SCALE 1:200

EXAMPLE OF FYTOWALL BY FYTOGREEN PTY LIMITED
(LOCATION: MELBOURNE CBD)
PHOTO TAKEN IMMEDIATELY FOLLOWING INSTALLATION OF GREEN WALL

SITEDESIGN +STUDIOS
landscape architects
outdoor builders+designers
sydney south office
PO BOX 265 SEAFORTH NSW 2092
M: 0417 685 846
E: julian@sdstudios.com.au

PROJECT:
870-898 Pacific Highway
Gordon NSW

CLIENT:
Alto Prestige Pty Ltd

DRAWING:
ELEVATION
(STREETSCAPE FITZSIMONS LANE)

DATE:	DRAWN:
23/06/15	JB

PROJECT NO:	SCALE:
14-613	1:200 @ A1

DRAWING NO.:	ISSUE
LP06	B

SHEET NO:

www.sdstudios.com.au

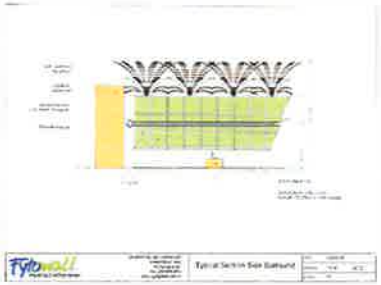

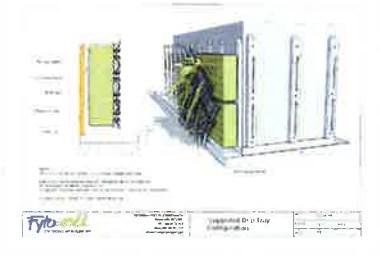

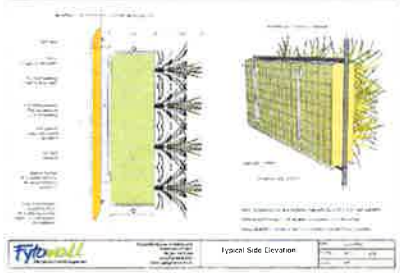

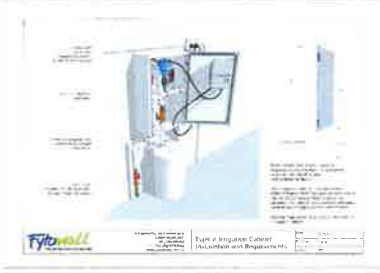

FYTOGREEN PTY LIMITED - FYTOWALL MAINTENANCE

Fytogreen Pty Limited supplies, installs and maintains the vertical green wall system called 'Fytowall'. The following information was provided by Fytogreen Pty Ltd and is extracted from their 'Programmed Preventive Maintence Plan'.

General Services Offered by Fytogreen Australia Pty Ltd:

- Scheduled inspections and all necessary maintenance of plants and growing medium by competent technicians.
- Scheduled maintenance to ensure equipment operates correctly
- 24 / 7 Emergency call-out service

Plant and Growing Modules - Inspection and Maintenance Matrix

[illegible]	[illegible]	[illegible]	[illegible]	[illegible]

Drainage, Irrigation and Fertigation – Individual Components Inspection and Maintenance Matrix:

[illegible]	[illegible]	[illegible]	[illegible]	[illegible]

NOTE: PLANTS ARE PRE-GROWN INTO THE FYTOWALL MODULES FOR 3 MONTHS PRIOR TO INSTALLATION TO PROVIDE AN INSTANT GREEN WALL & ALLOW THE PLANTS ROOT SYSTEMS TO ESTABLISH

VERTICAL GREEN WALL
PLANTING SCHEDULE

Botanical Name	Common Name	Quantity
Arthropodium cirratum	Lily	350
Casuarina 'Cousin It'	Cousin It	600
Ceraslium tomentosum	Snow in Summer	750
Dianella tasmanica	Tasman Flax Lily	400
Dianella 'Little Rev'	Little Rev Flax Lily	800
Dichondra argentea 'Silver Falls'	Silver Falls Kidney Weed	850
Liriope muscari 'Isabella'	Pink Turf Lily	650
Lomandra tanika	Dwarf Matt Rush	600
Metrosideros tahiti	NZ Christmas Bush	600
Ophiopogon planiscapus 'Nigrescens'	Black Mondo	900
Orthrosanthus multiflorus	Orthrosanthus	1200
Rhagodia candolleana	Seaberry Saltbush	1000

Ronstan Rigging Green Wall

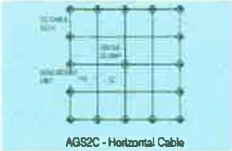

EXAMPLE OF FYTOWALL BY FYTOGREEN PTY LIMITED
(LOCATION: MELBOURNE CBD)
PHOTO TAKEN IMMEDIATELY FOLLOWING INSTALLATION OF GREEN WALL

EXAMPLE OF FYTOWALL BY FYTOGREEN PTY LIMITED
(LOCATION: MELBOURNE CBD)
PHOTO TAKEN IMMEDIATELY FOLLOWING INSTALLATION OF GREEN WALL

ALL EXISTING & OVERALL DIMENSIONS ARE NOMINAL & SUBJECT TO VERIFICATION ON SITE. WHERE ANY DISCREPANCY OCCURS BETWEEN NEW WORK & EXISTING DIMENSIONS, EXISTING DIMENSIONS/WORK SHOULD TAKE PREFERENCE. WHERE NECESSARY - OTHERWISE NOTIFY SITEDESIGN LANDSCAPE ARCHITECTS.

AMENDMENTS

ISSUE	AMENDMENT	DATE
A	DA Issue	2.12.14
B	DA Issue	23.06.15

LEGEND

SITEDESIGN +STUDIOS
landscape architects
outdoor builders+designers
sydney south office
PO BOX 265 SEAFORTH NSW 2092
M: 0417 685 846
E: julian@sdstudios.com.au

PROJECT:
870-898 Pacific Highway Gordon NSW

CLIENT:
Alto Prestige Pty Ltd

DRAWING:
Green Wall
Typical Details

DATE:	DRAWN:
23/06/15	JB
PROJECT NO: 14-613	SCALE: 1:200 @ A1
DRAWING NO.: LP07	ISSUE: B
SHEET NO:	

www.sdstudios.com.au