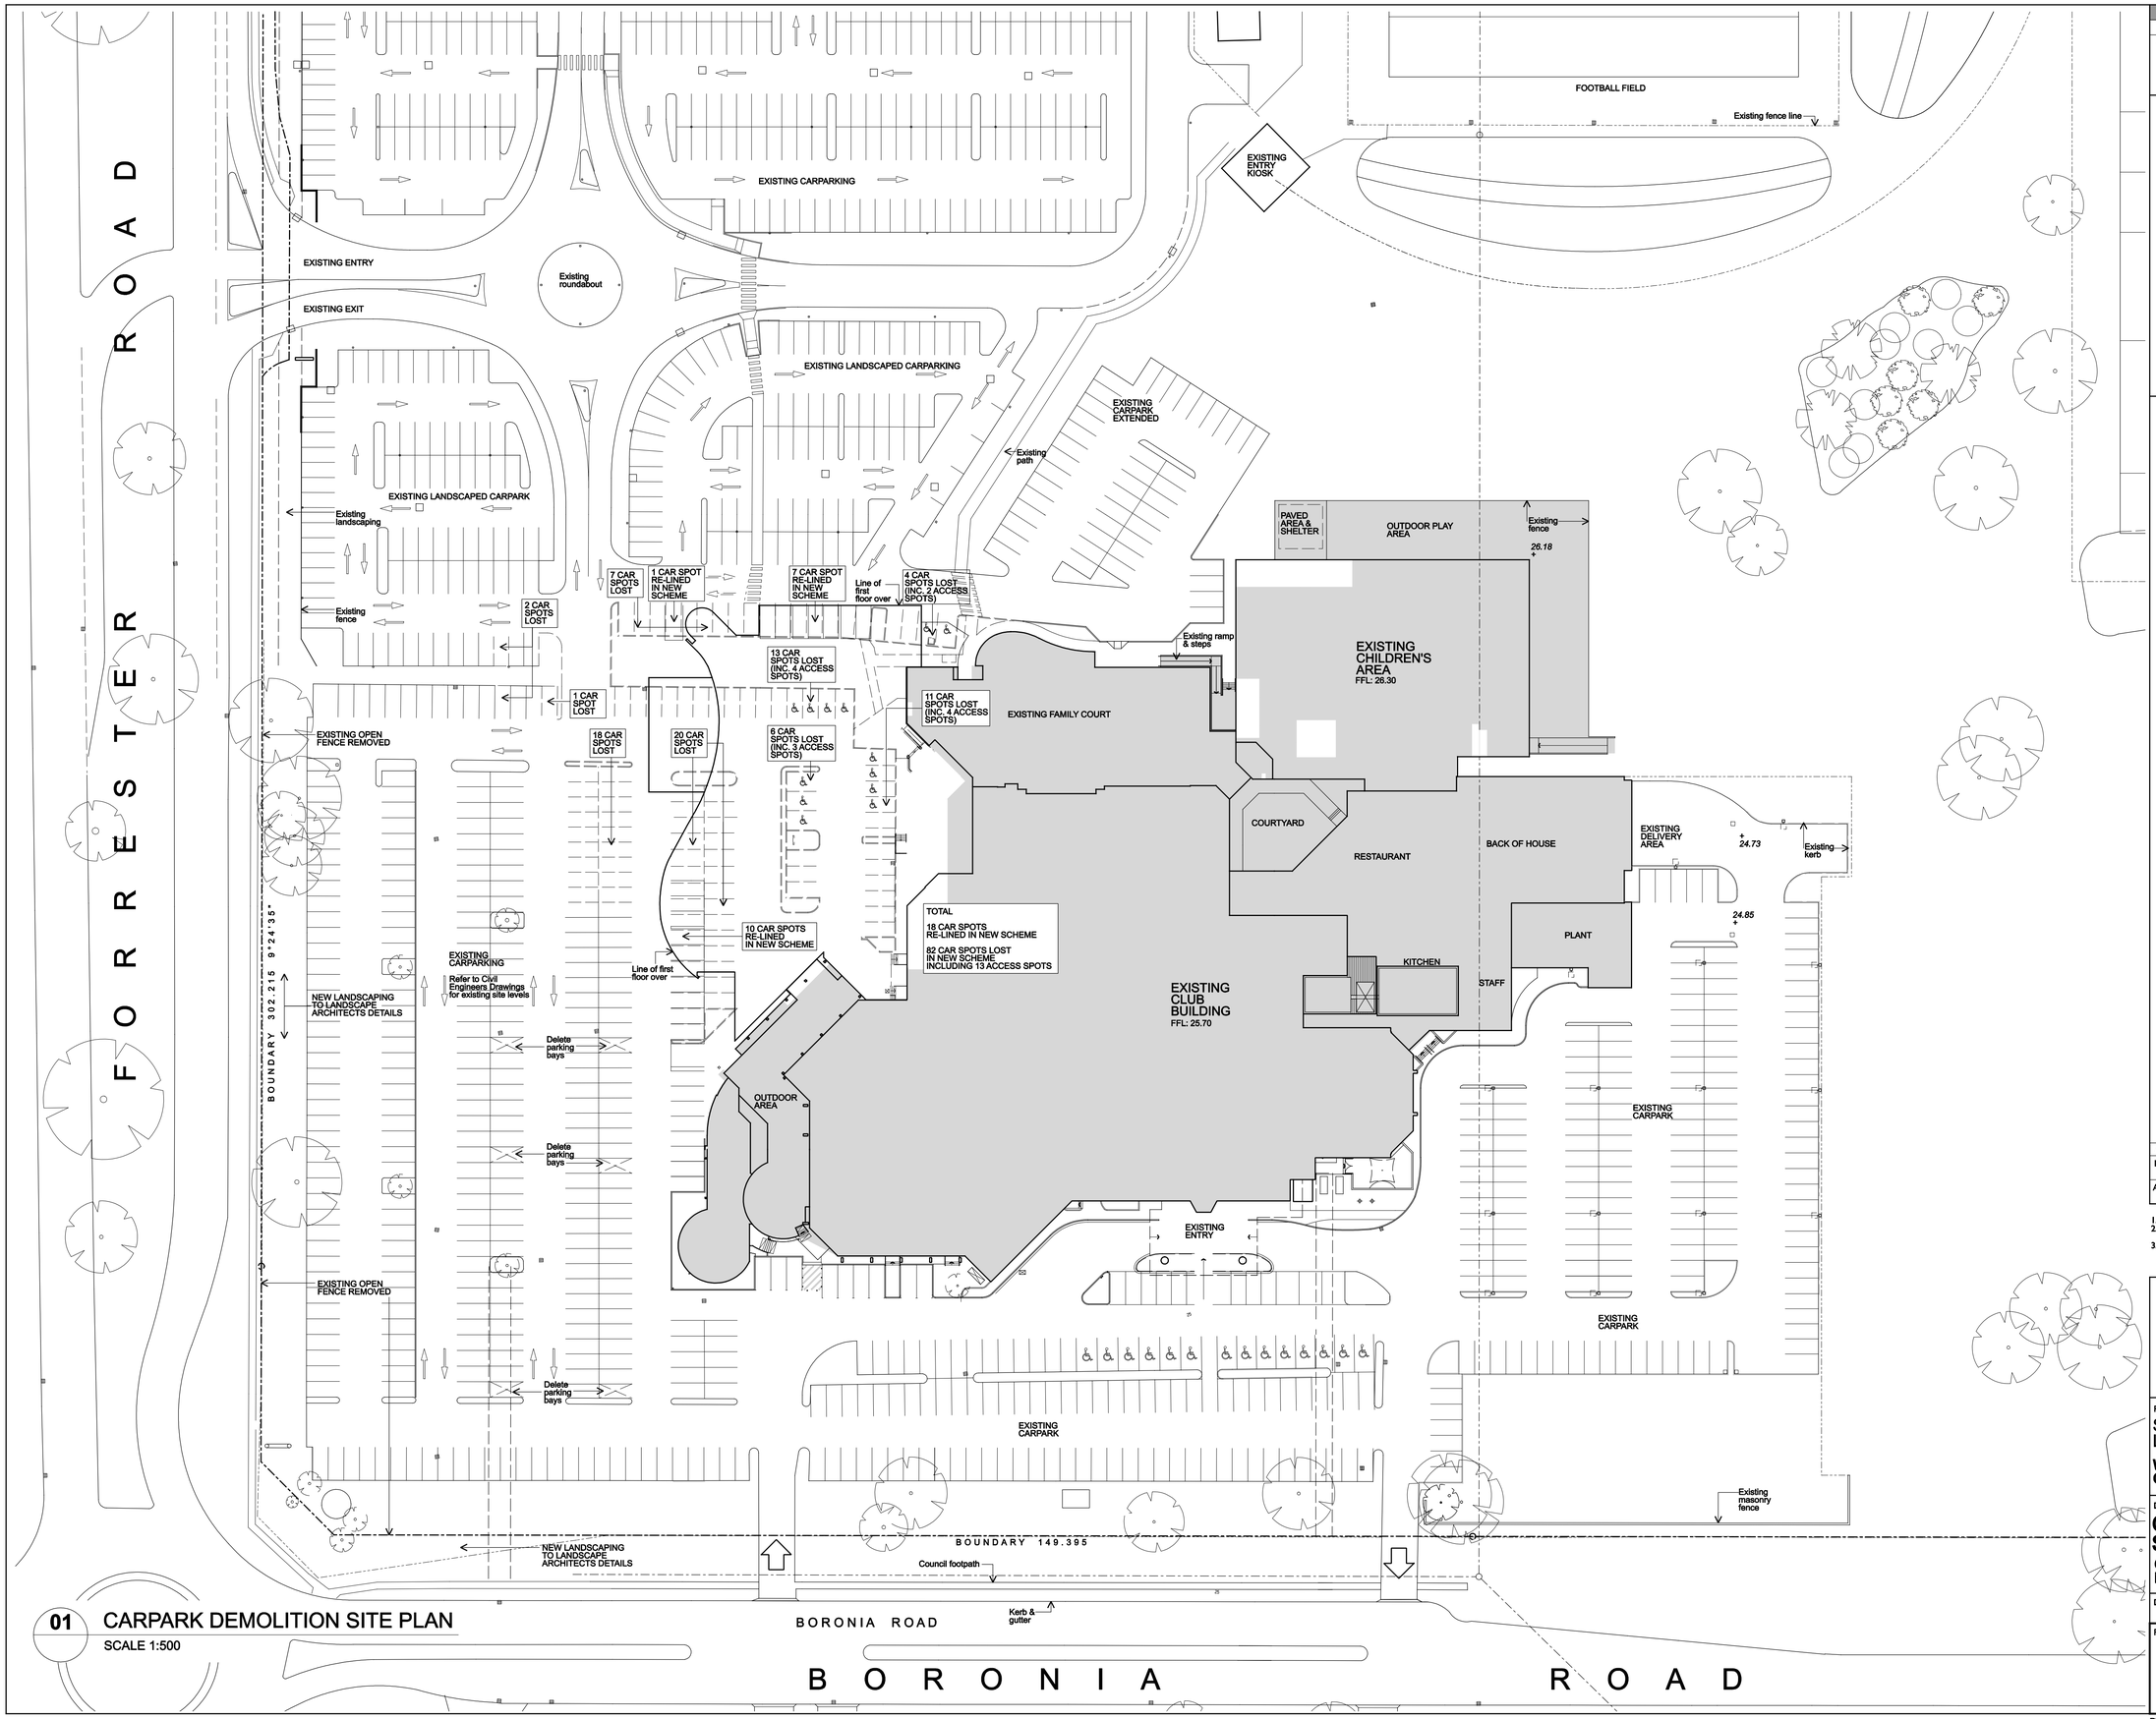

01 CARPARK DEMOLITION SITE PLAN

SCALE 1:500

THIS BAR REPRESENTS 100mm ON ORIGINAL

Curtin Bathgate and Somers accepts no responsibility for dimensions scaled off drawing. Check all copies and electronic drawings of any type for accuracy in scaling.

N
W E
S

GROSS FLOOR AREAS

EXISTING

GROUND FLOOR	10720m²
FIRST FLOOR	585m²
TOTAL	11305m²

PROPOSED

GROUND FLOOR	1580m²
FIRST FLOOR	2025m²
TOTAL	3605m²

TONE INDICATES AREA WHERE NEW WORK TO OCCUR

CAR PARKING ANALYSIS

TOTAL EXISTING CAR BAYS	1094
CAR SPACES LOST IN SITE AREA FOR PROPOSED DEVELOPMENT	- 86
NETT CAR SPACES	1008

Issue	Amendment Description	Date
A	DA ISSUE	11.11.14

AMENDMENTS

1. Figured dimensions to be taken in preference to scaling.
2. Builder to check all dimensions on site where relevant and notify of any discrepancies.
3. All dimensions are given in millimetres except levels and drawings to scale 1:500 and smaller which are in metres.

CURTIN BATHGATE & SOMERS
PTY. LIMITED ABN 43 052 102 744
ARCHITECTS
CURTIN ARCHITECTS
52 Atchison Street, St. Leonards NSW 2065
Tel:02 9437 1111 Fax: 02 9437 1199
e-mail: mail@curtinarchitects.com.au

PROJECT:
ST MARYS RUGBY LEAGUE CLUB
WESTERN FOYER & FUNCTION CENTRE EXTENSION

DRAWING TITLE:
CARPARK DEMOLITION SITE PLAN
CAR BAYS LOST IN NEW DEMOLITION WORKS

DRAWN BY: PM	SCALE: 1:500 @ A1
PROJECT No: 6338	DATE STARTED: APRIL 2013
	DRAWING No: DA-201 / ISSUE: A

PLOT DATE: $DATE$ PLOT TIME: $TIME$

FILE NAME: $FILE$

...\DA-201 Carpark Demolition Site Plan.dgn 11/11/2014 2:20:05 PM