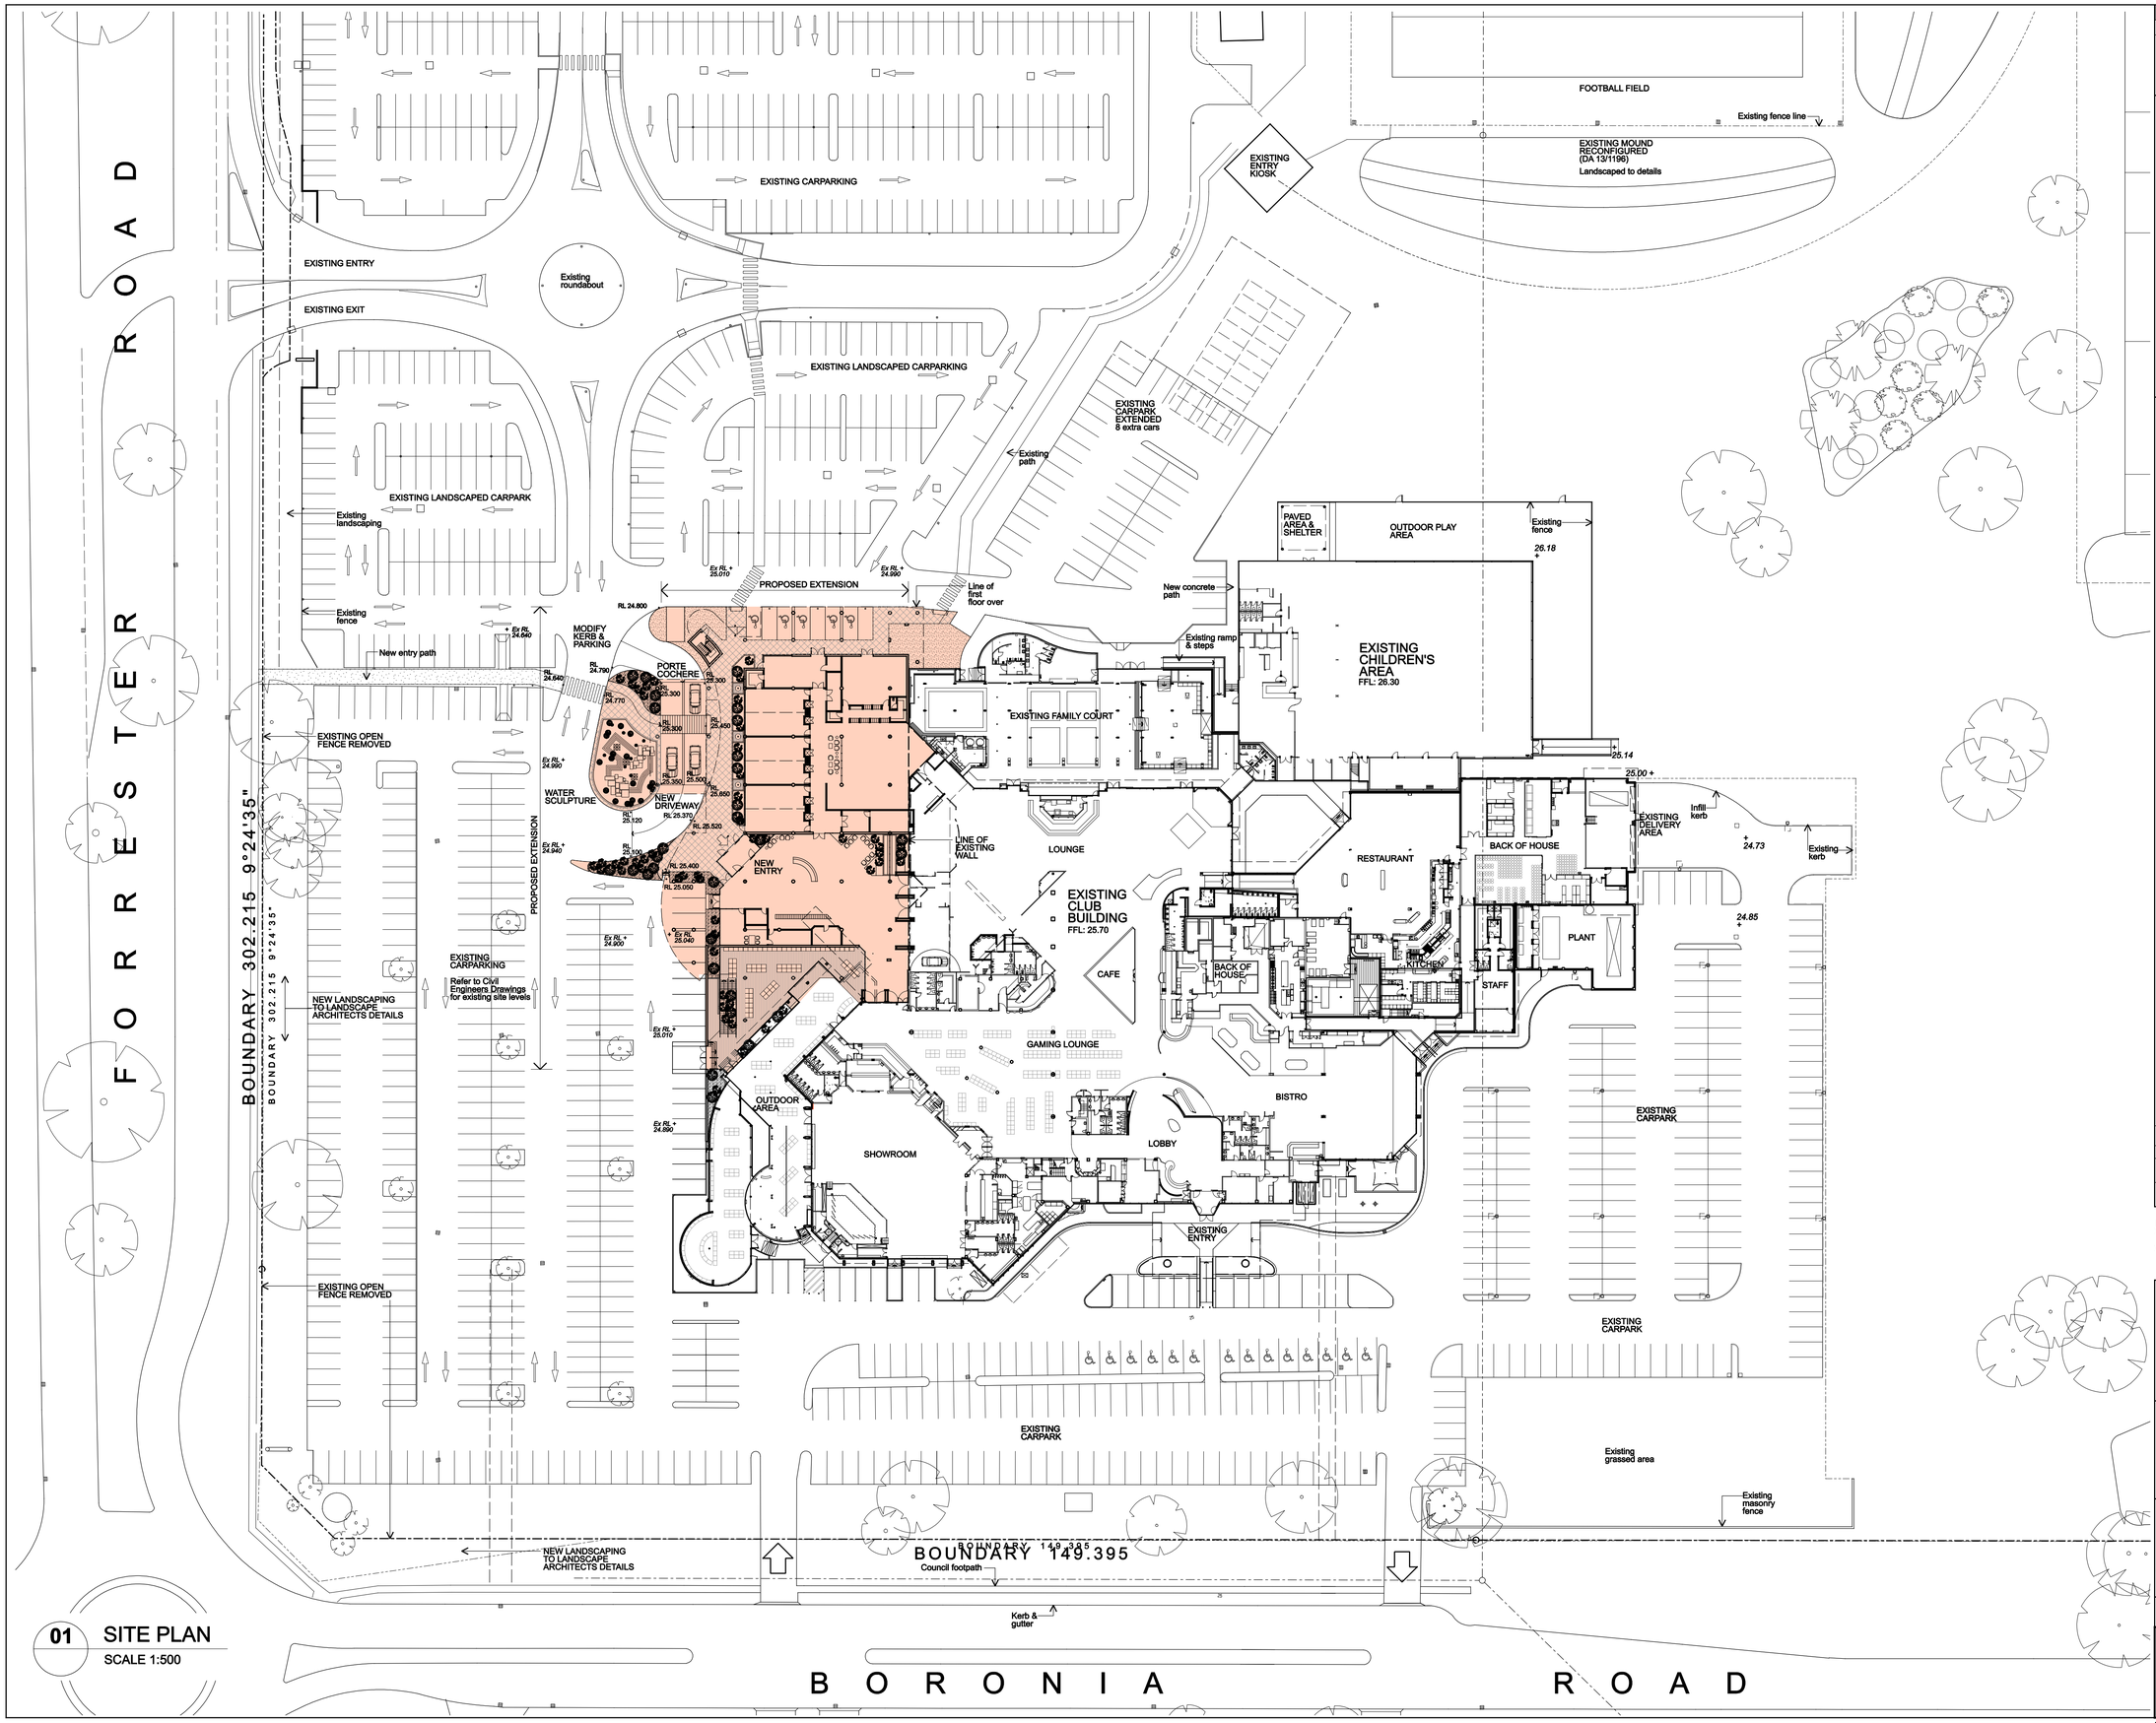

01 SITE PLAN
SCALE 1:500

THIS BAR REPRESENTS 100mm ON ORIGINAL

Curtin Bathgate and Somers accepts no responsibility for dimensions scaled off drawing. Check all copies and electronic drawings of any type for accuracy in scaling.

N
W E
S

GROSS FLOOR AREAS

EXISTING

GROUND FLOOR	10720m²
FIRST FLOOR	585m²
TOTAL	11305m²

PROPOSED (STAGE 1)

GROUND FLOOR	1580m²
TOTAL	1580m²

TONE INDICATES AREA WHERE NEW WORK TO OCCUR

Issue	Amendment Description	Date
B	Revised to show existing carparking. Remove works related to Motel & Fitness DA.	11.11.14
A	DA ISSUE	22.07.14

AMENDMENTS

1. Figured dimensions to be taken in preference to scaling.
2. Builder to check all dimensions on site where relevant and notify of any discrepancies.
3. All dimensions are given in millimetres except levels and drawings to scale 1:500 and smaller which are in metres.

CURTIN ARCHITECTS
CURTIN BATHGATE & SOMERS PTY. LIMITED ARCHITECTS
ABN 43 052 102 744
52 Atchison Street, St. Leonards NSW 2065
Tel:02 9437 1111 Fax:02 9437 1199
e-mail: mail@curtinarchitects.com.au

PROJECT:
ST MARYS RUGBY LEAGUE CLUB
WESTERN FOYER & FUNCTION CENTRE EXTENSION

DRAWING TITLE:
PHASE 1 SITE PLAN

DRAWN BY: PM	SCALE: 1:500 @ A1	
PROJECT No: 6338	DATE STARTED: APRIL 2013	
	DRAWING No: DA-107	ISSUE: B

PLOT DATE: $DATE$ PLOT TIME: $TIME$

FILE NAME: $FILE$

...\DA-107 Phase 1 Site Plan.dgn 17/11/2014 8:56:58 AM