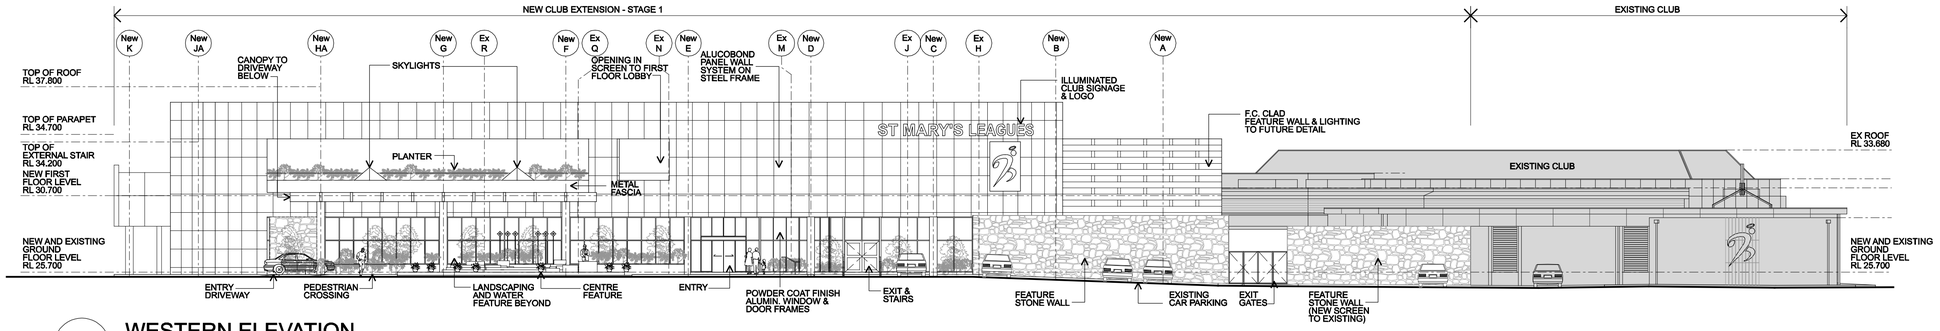

WESTERN ELEVATION

SCALE 1:200

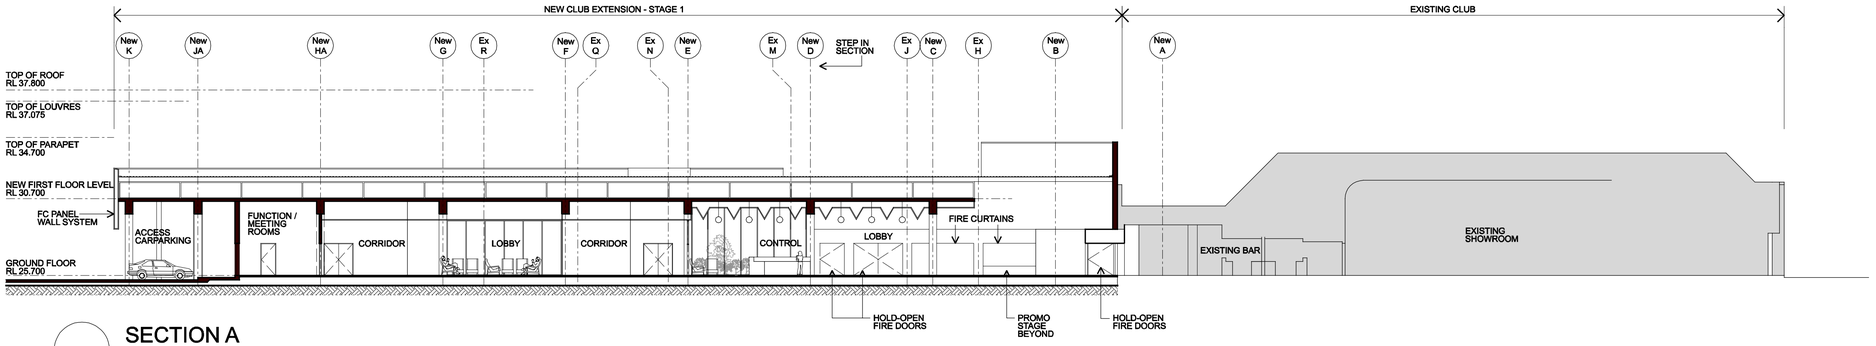

SECTION A

SCALE 1:200

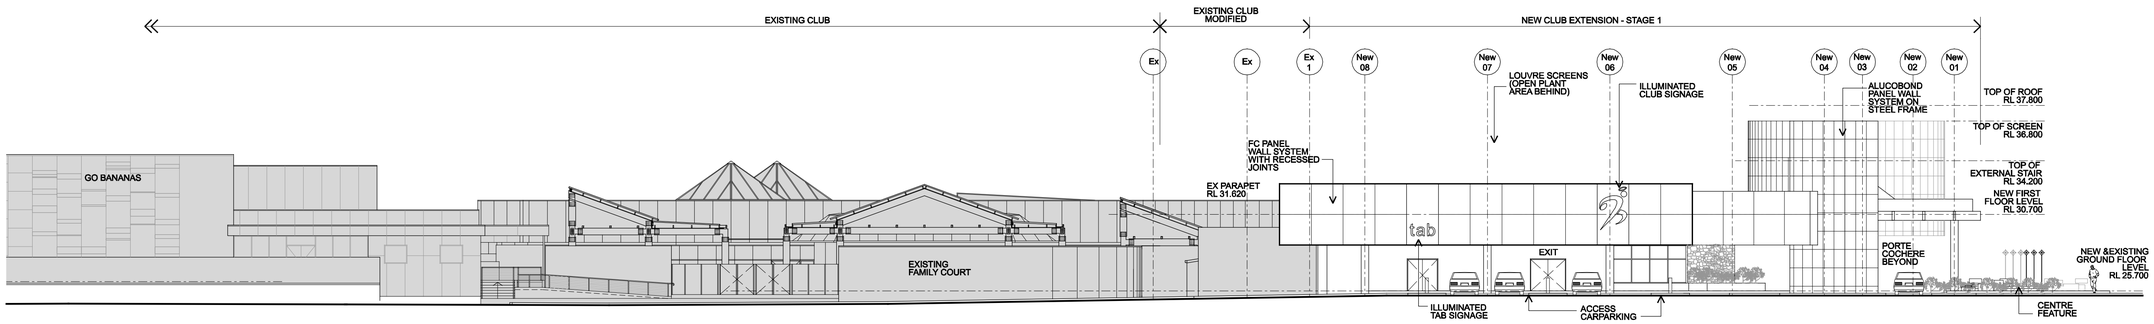

NORTHERN ELEVATION

SCALE 1:200

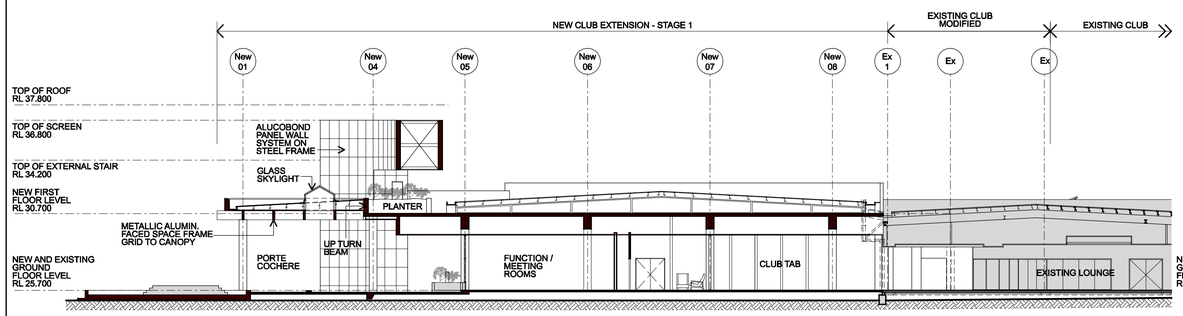

SECTION B

SCALE 1:200

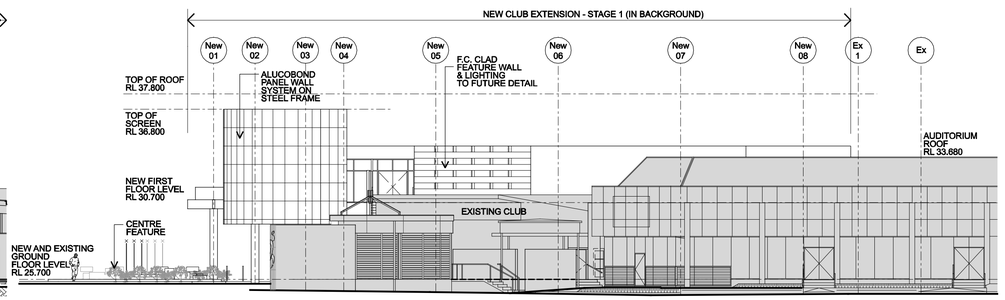

SOUTHERN ELEVATION

SCALE 1:200

	20		40		100
10		30		50	

THIS BAR REPRESENTS 100mm ON ORIGINAL

Curtin Bathgate and Somers accepts no responsibility for dimensions scaled off drawing. Check all copies and electronic drawings of any type for accuracy in scaling.

TONE INDICATES EXISTING AREAS WHERE NO WORK OCCURS

Issue	Amendment Description	Date
A	DA ISSUE	22.07.14

AMENDMENTS

1. Figured dimensions to be taken in preference to scaling.
2. Builder to check all dimensions on site where relevant and notify of any discrepancies.
3. All dimensions are given in millimetres except levels and drawings to scale 1:500 and smaller which are in metres.

CURTIN ARCHITECTS

CURTIN BATHGATE & SOMERS PTY. LIMITED ARCHITECTS ABN 43 052 102 744

52 Atchison Street, St. Leonards NSW 2065
Tel:02 9437 1111 Fax:02 9437 1199
e-mail: mail@curtinarchitects.com.au

PROJECT:
ST MARYS RUGBY LEAGUE CLUB
WESTERN FOYER & FUNCTION CENTRE EXTENSION

DRAWING TITLE:
PHASE 1 ELEVATIONS & SECTIONS

DRAWN BY: PM	SCALE: 1:200 @ A1	
PROJECT No: 6338	DATE STARTED: JANUARY 2014	
	DRAWING No: DA-110	ISSUE: A

PLOT DATE: $DATE$ PLOT TIME: $TIME$

FILE NAME: $FILE$

...\DA-110 Phase 1 Elevations.dgn 22/07/2014 1:40:19 PM