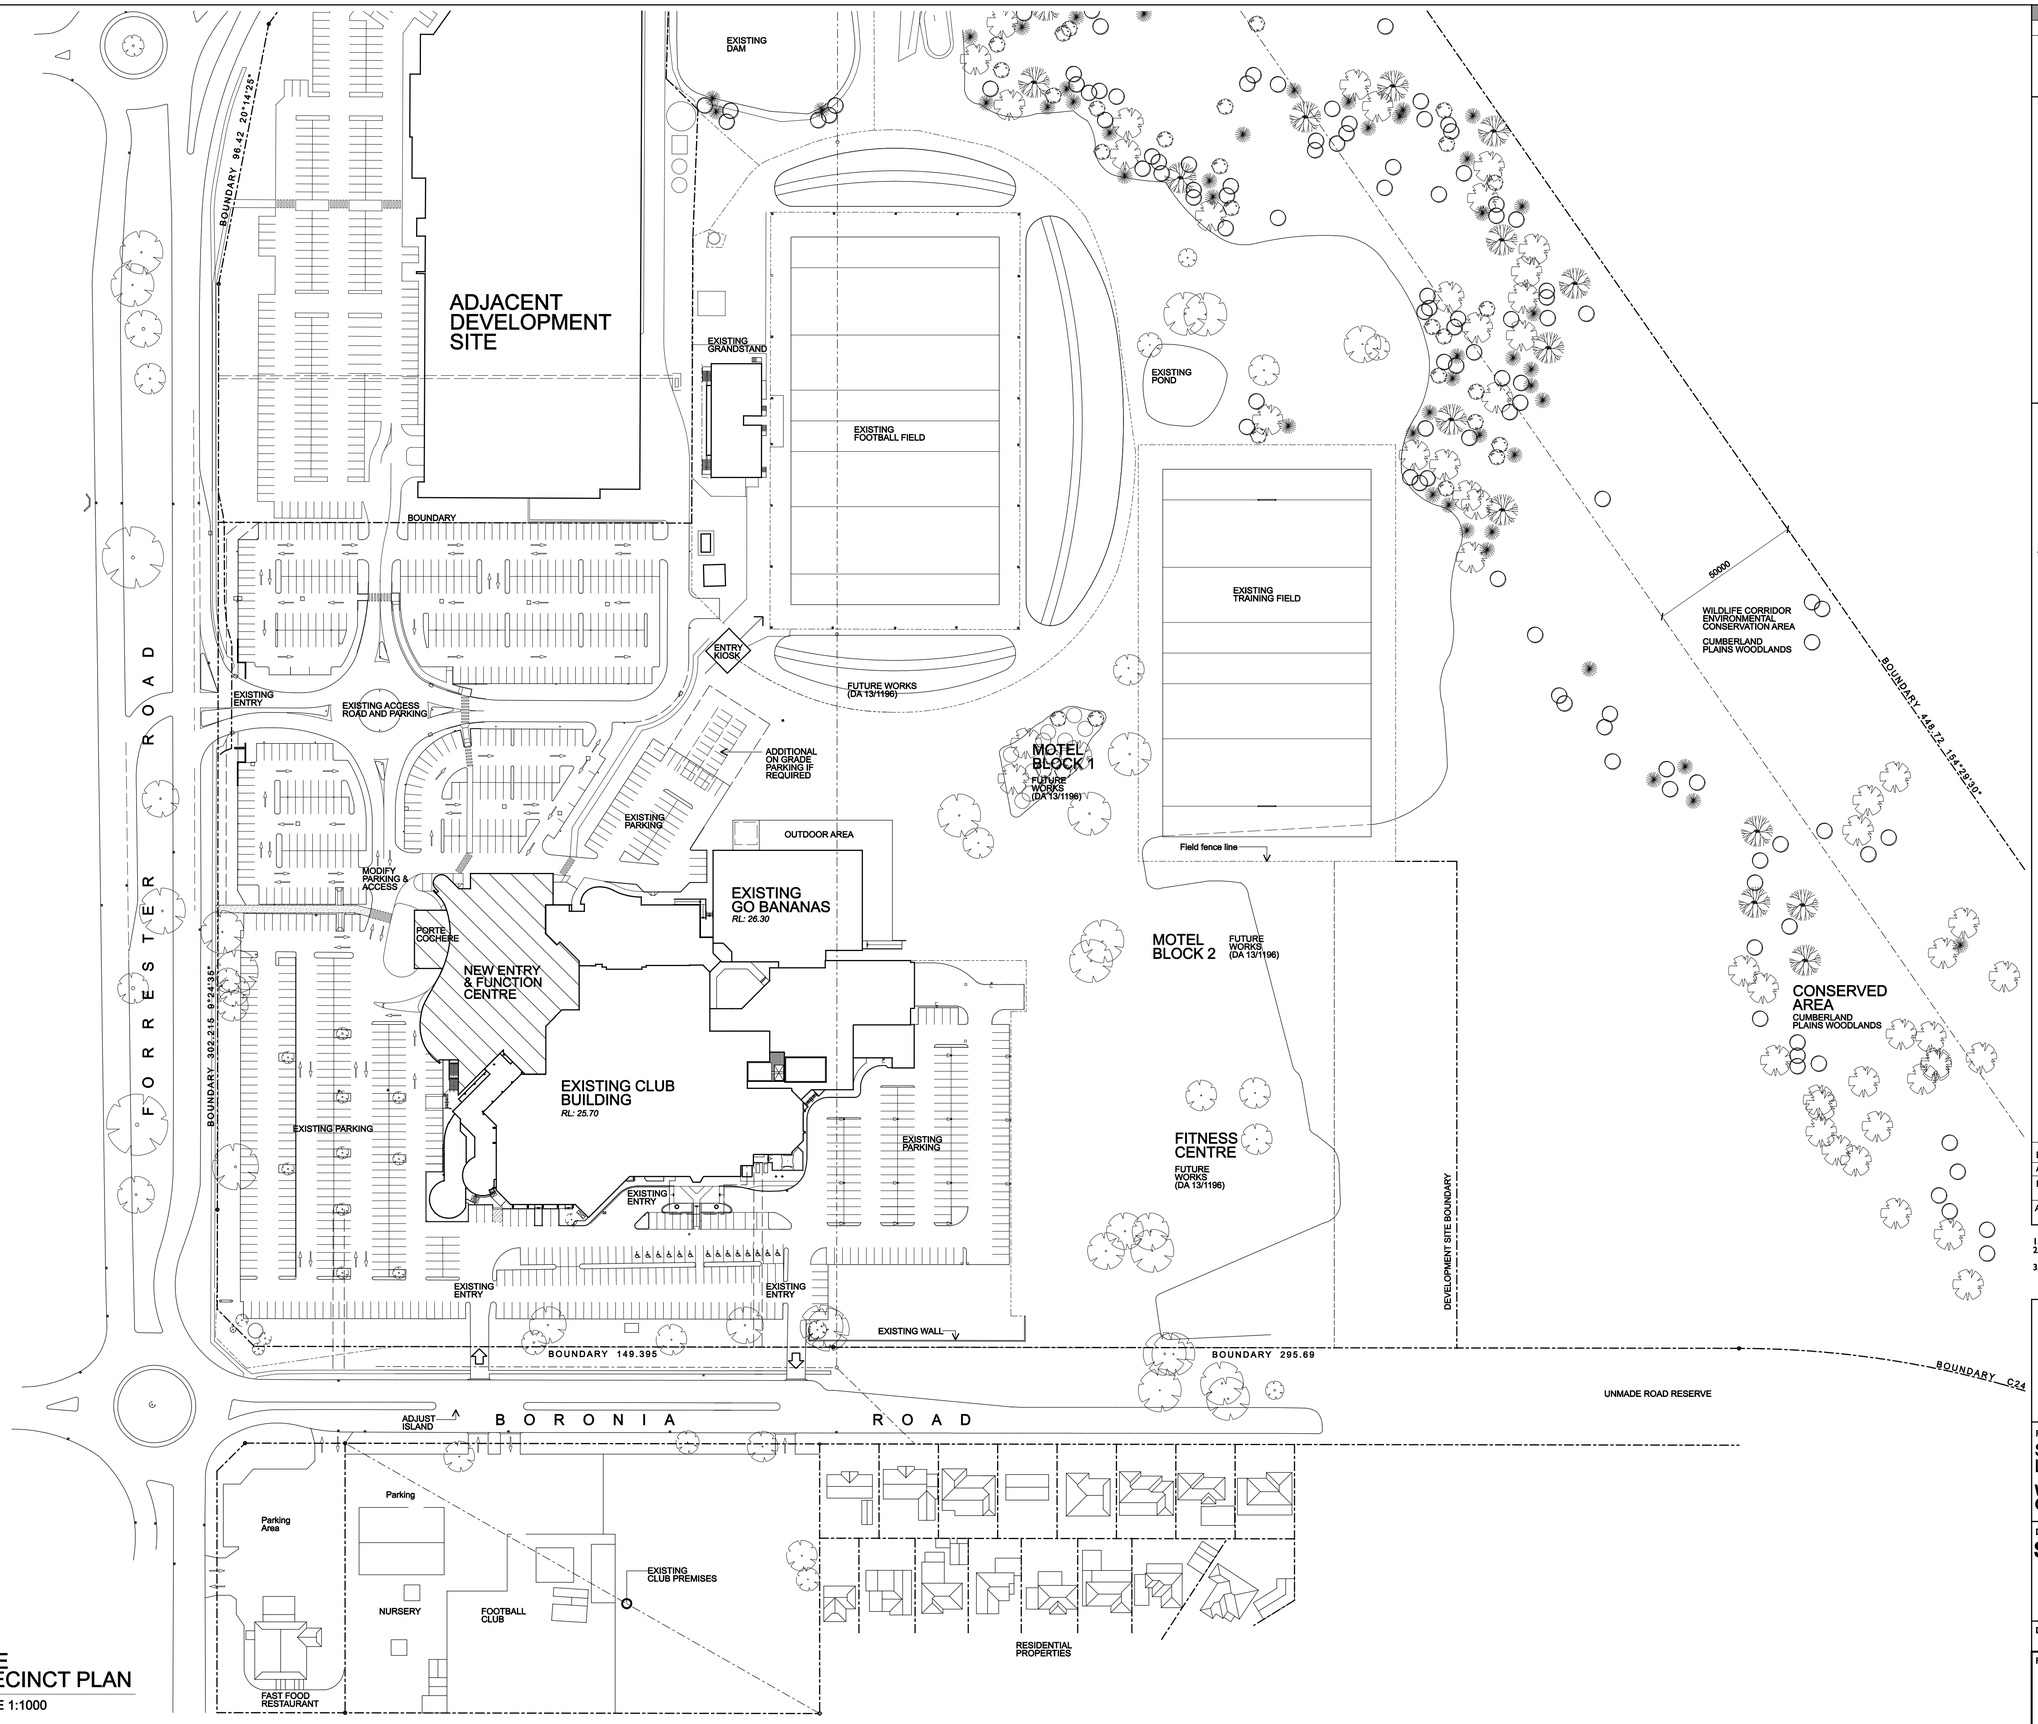

01 SITE PRECINCT PLAN

SCALE 1:1000

THIS BAR REPRESENTS 100mm ON ORIGINAL

Curtin Bathgate and Somers accepts no responsibility for dimensions scaled off drawing. Check all copies and electronic drawings of any type for accuracy in scaling.

N
W E
S

HATCH INDICATES AREA WHERE NEW WORK TO OCCUR

PARKING PROVISIONS

TOTAL EXISTING CAR BAYS	1094
PROPOSED CAR PARKING (1094 - 82 - 6)	1006

Stage 1 Extension demand
860 - 895 spaces

Stage 2 Extension demand
995 -1035 spaces

Issue	Amendment Description	Date
B	Revised to show existing carparking. Remove works related to Motel & Fitness DA.	11.11.14
A	DA ISSUE	22.07.14

AMENDMENTS

1. Figured dimensions to be taken in preference to scaling.
2. Builder to check all dimensions on site where relevant and notify of any discrepancies.
3. All dimensions are given in millimetres except levels and drawings to scale 1:500 and smaller which are in metres.

CURTIN ARCHITECTS

CURTIN BATHGATE & SOMERS
PTY. LIMITED ABN 43 052 102 744
ARCHITECTS

52 Atchison Street, St. Leonards NSW 2065
Tel:02 9437 1111 Fax: 02 9437 1199
e-mail: mail@curtinarchitects.com.au

PROJECT:
ST MARYS RUGBY LEAGUE CLUB
WESTERN FOYER & FUNCTION CENTRE EXTENSION

DRAWING TITLE:
SITE PRECINCT PLAN

DRAWN BY: PM	SCALE: 1:1000 @ A1	
PROJECT No: 6338	DATE STARTED: APRIL 2013	
	DRAWING No: DA-100	ISSUE: B

PLOT DATE: $DATE$ PLOT TIME: $TIME$

FILE NAME: $FILE$

...\DA-100 Site Precinct Plan.dgn 11/11/2014 2:34:55 PM