SITE PLAN

1 Existing landscape to Forrester Road frontage

2 Existing landscape to round-a-bout at Forrester Road entry

3 Existing landscape internal road & car park, looking towards St Marys League Club

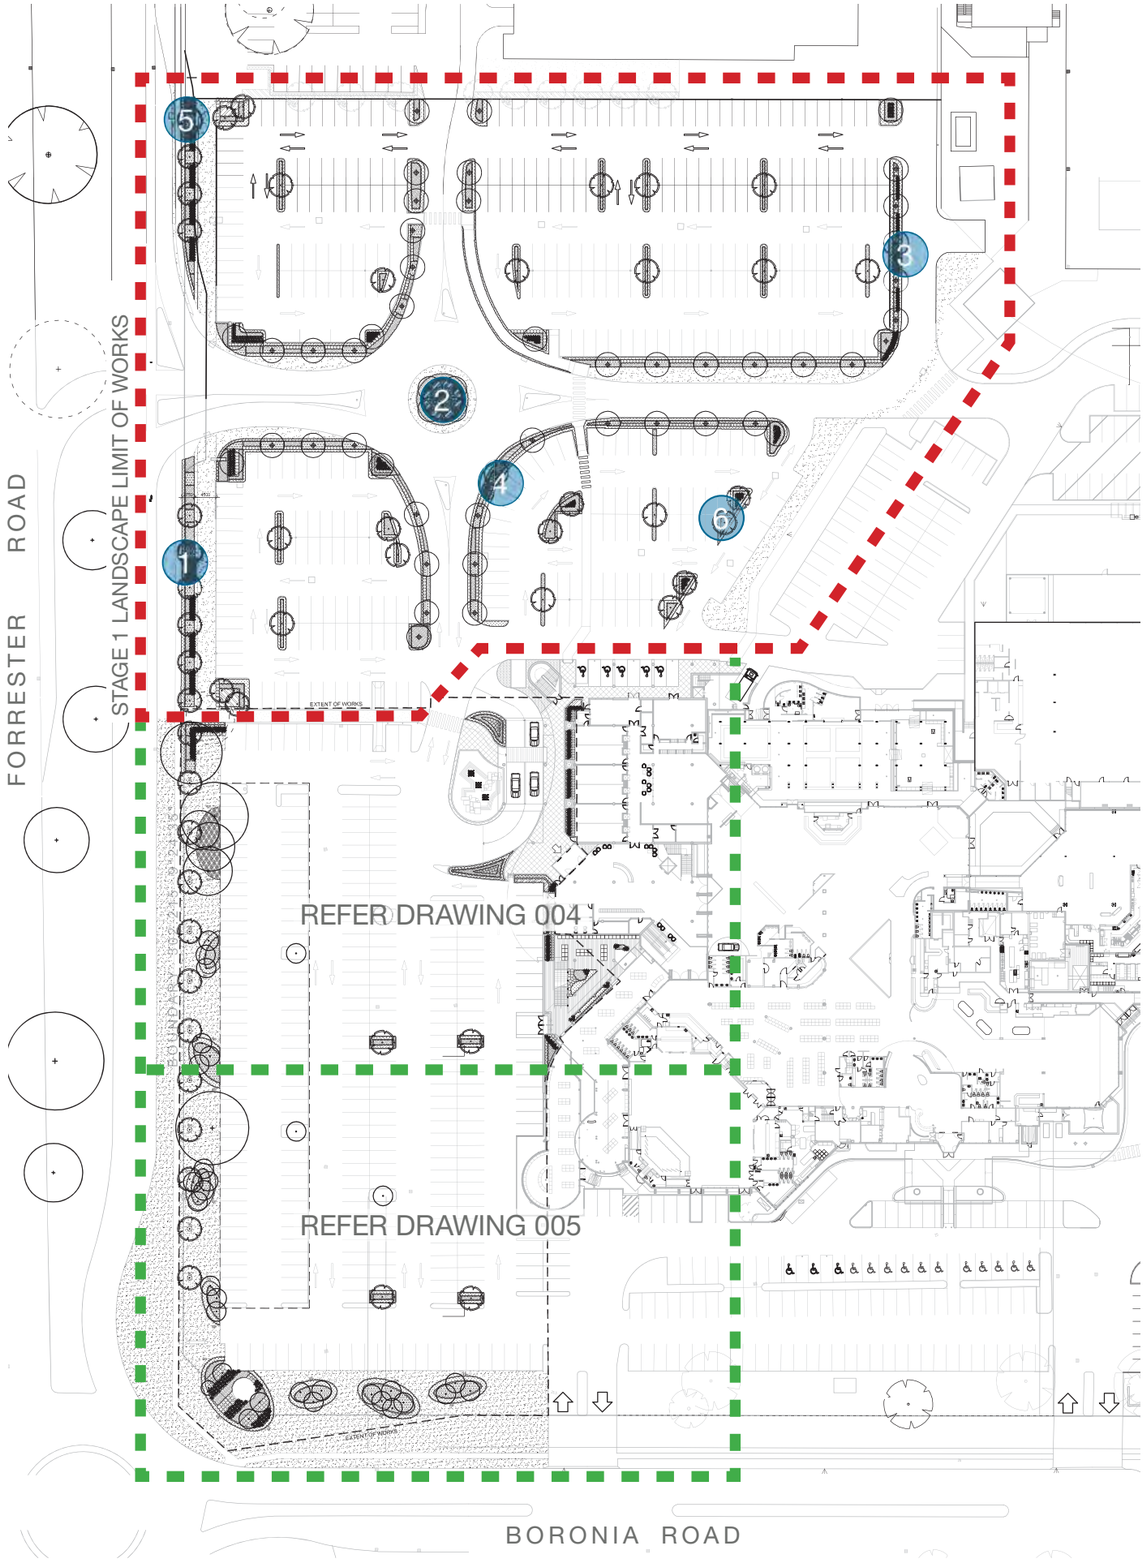

4 Existing landscape to internal road & car park

5 Existing landscape to car park, adjacent to Masters

6 Existing landscape internal road & car park, looking towards St Marys League Club

SITE IMAGE
Landscape Architects

St Marys League Club | Western Foyer Extension

Client	St Marys League Club	Page Number	003
Architect	Curtin Bathgate & Somers	Issue	E
Site Image Job Number	SS12-2499	Date	11.11.2014