VIEW CORRIDOR STUDY

The provision of new Tristaniopsis street trees look to create a continuous avenue linking with existing planting to the north of the site. The trees have been spaced at 10m intervals to ensure sightlines to the club are preserved. The specified trees have clear canopies to ensure once they are established views not be obstructed.

In addition, low lying grasses and groundcovers have been selected for the proposed garden beds along the Forrester Road verge. The attached diagram illustrates view corridors to the club.

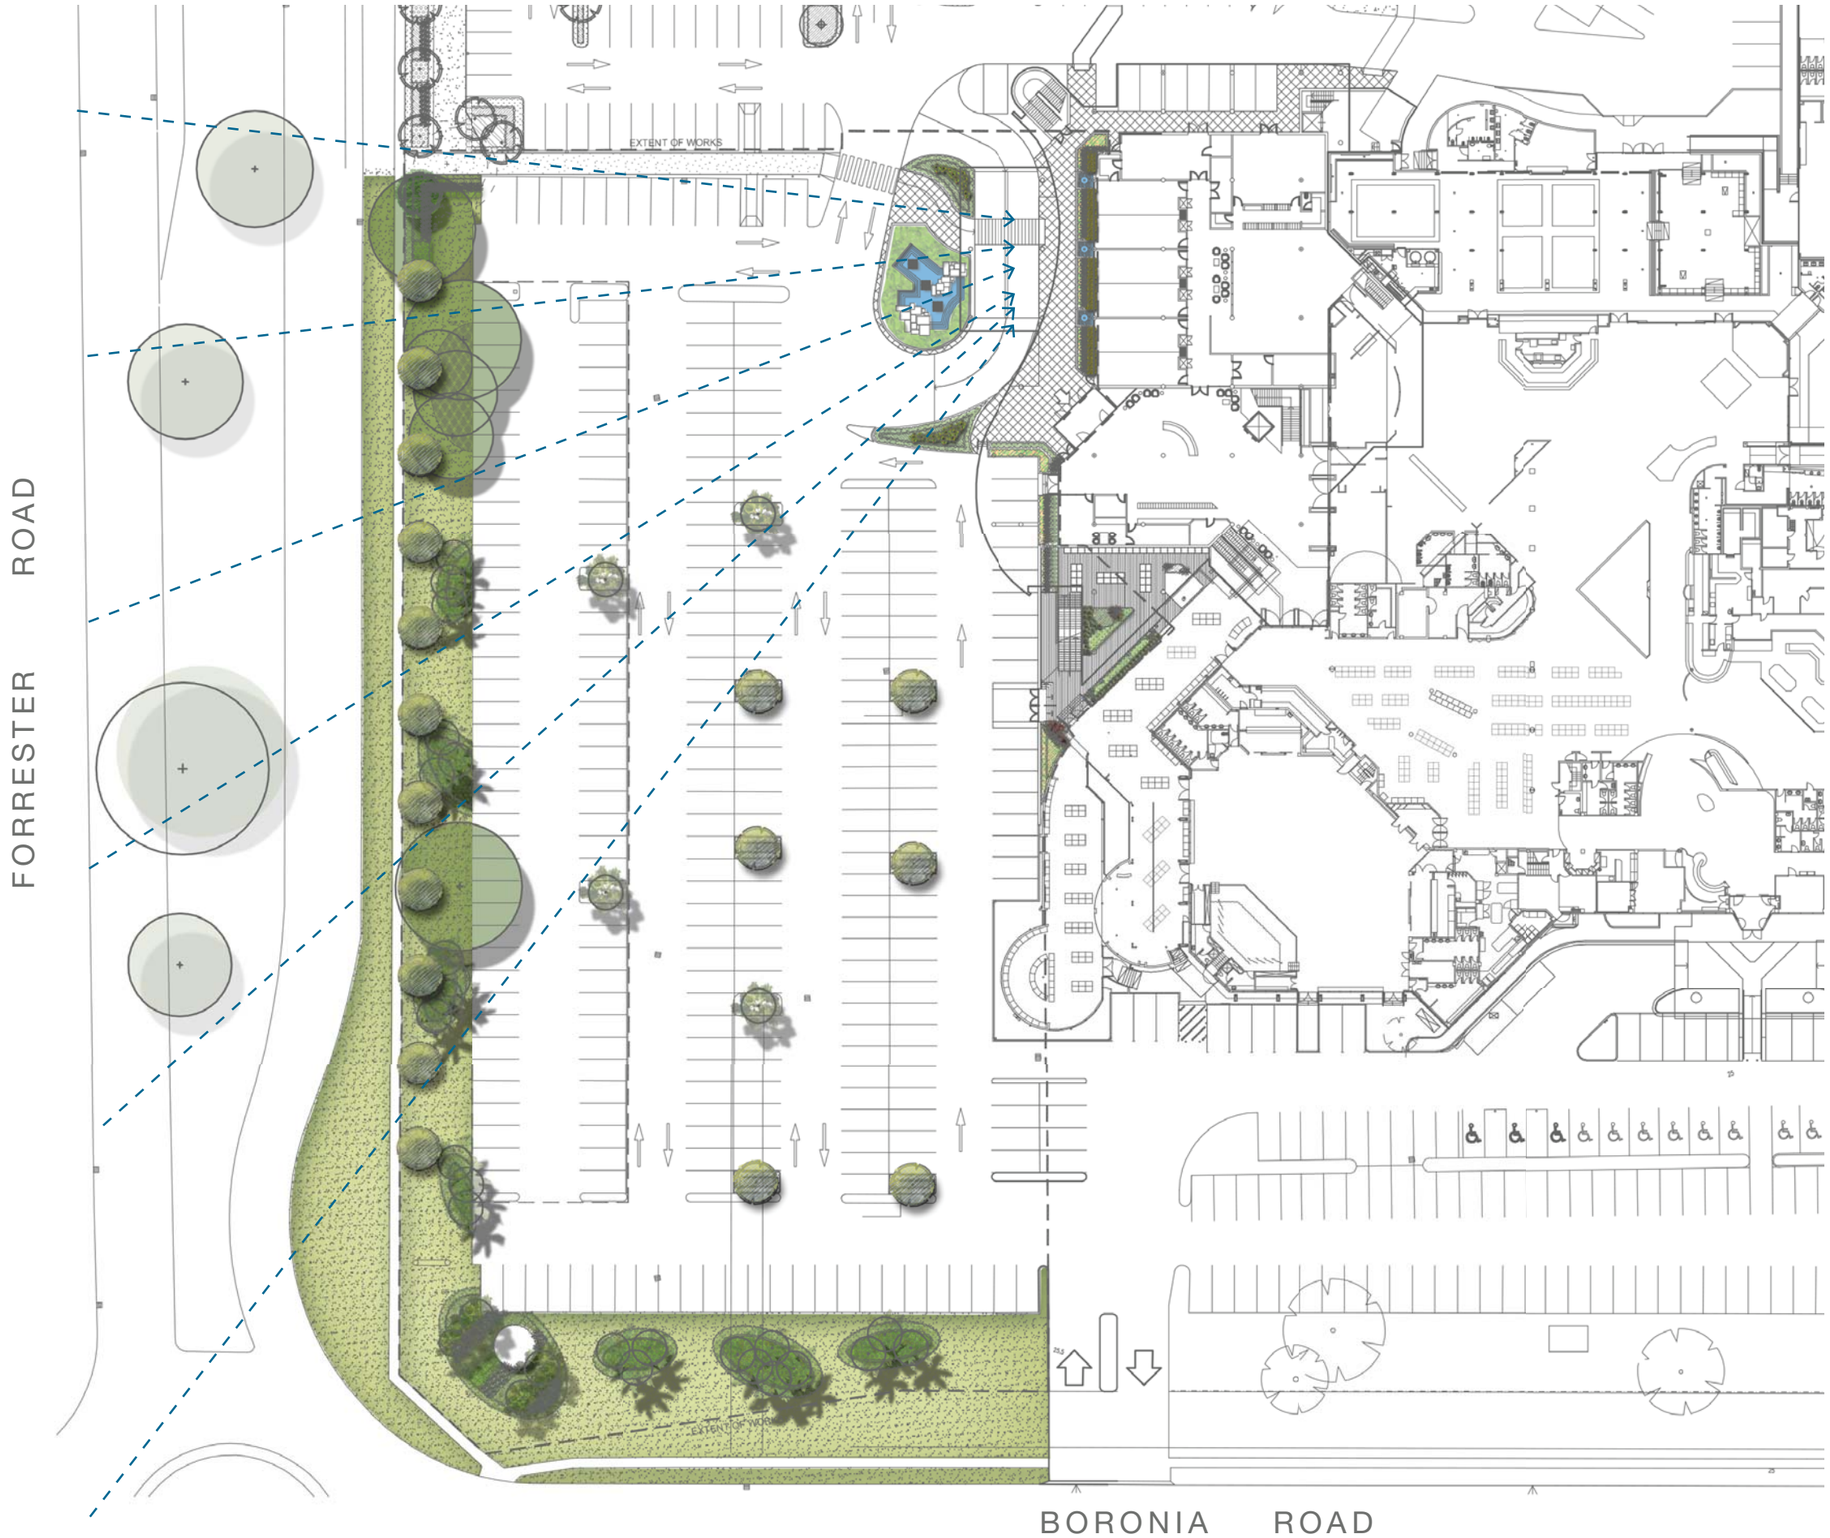

SITE IMAGE
Landscape Architects

St Marys League Club | Western Foyer Extension

Client	St Marys League Club	Page Number	007
Architect	Curtin Bathgate & Somers	Issue	E
Site Image Job Number	SS12-2499	Date	11.11.2014