This drawing is copyright and is the property of TAYLOR THOMSON WHITTING (NSW) Pty Ltd and must not be used without authorisation.

THIS DRAWING TO BE READ IN CONJUNCTION WITH ALL RELEVANT NOTES ON DRAWING C01

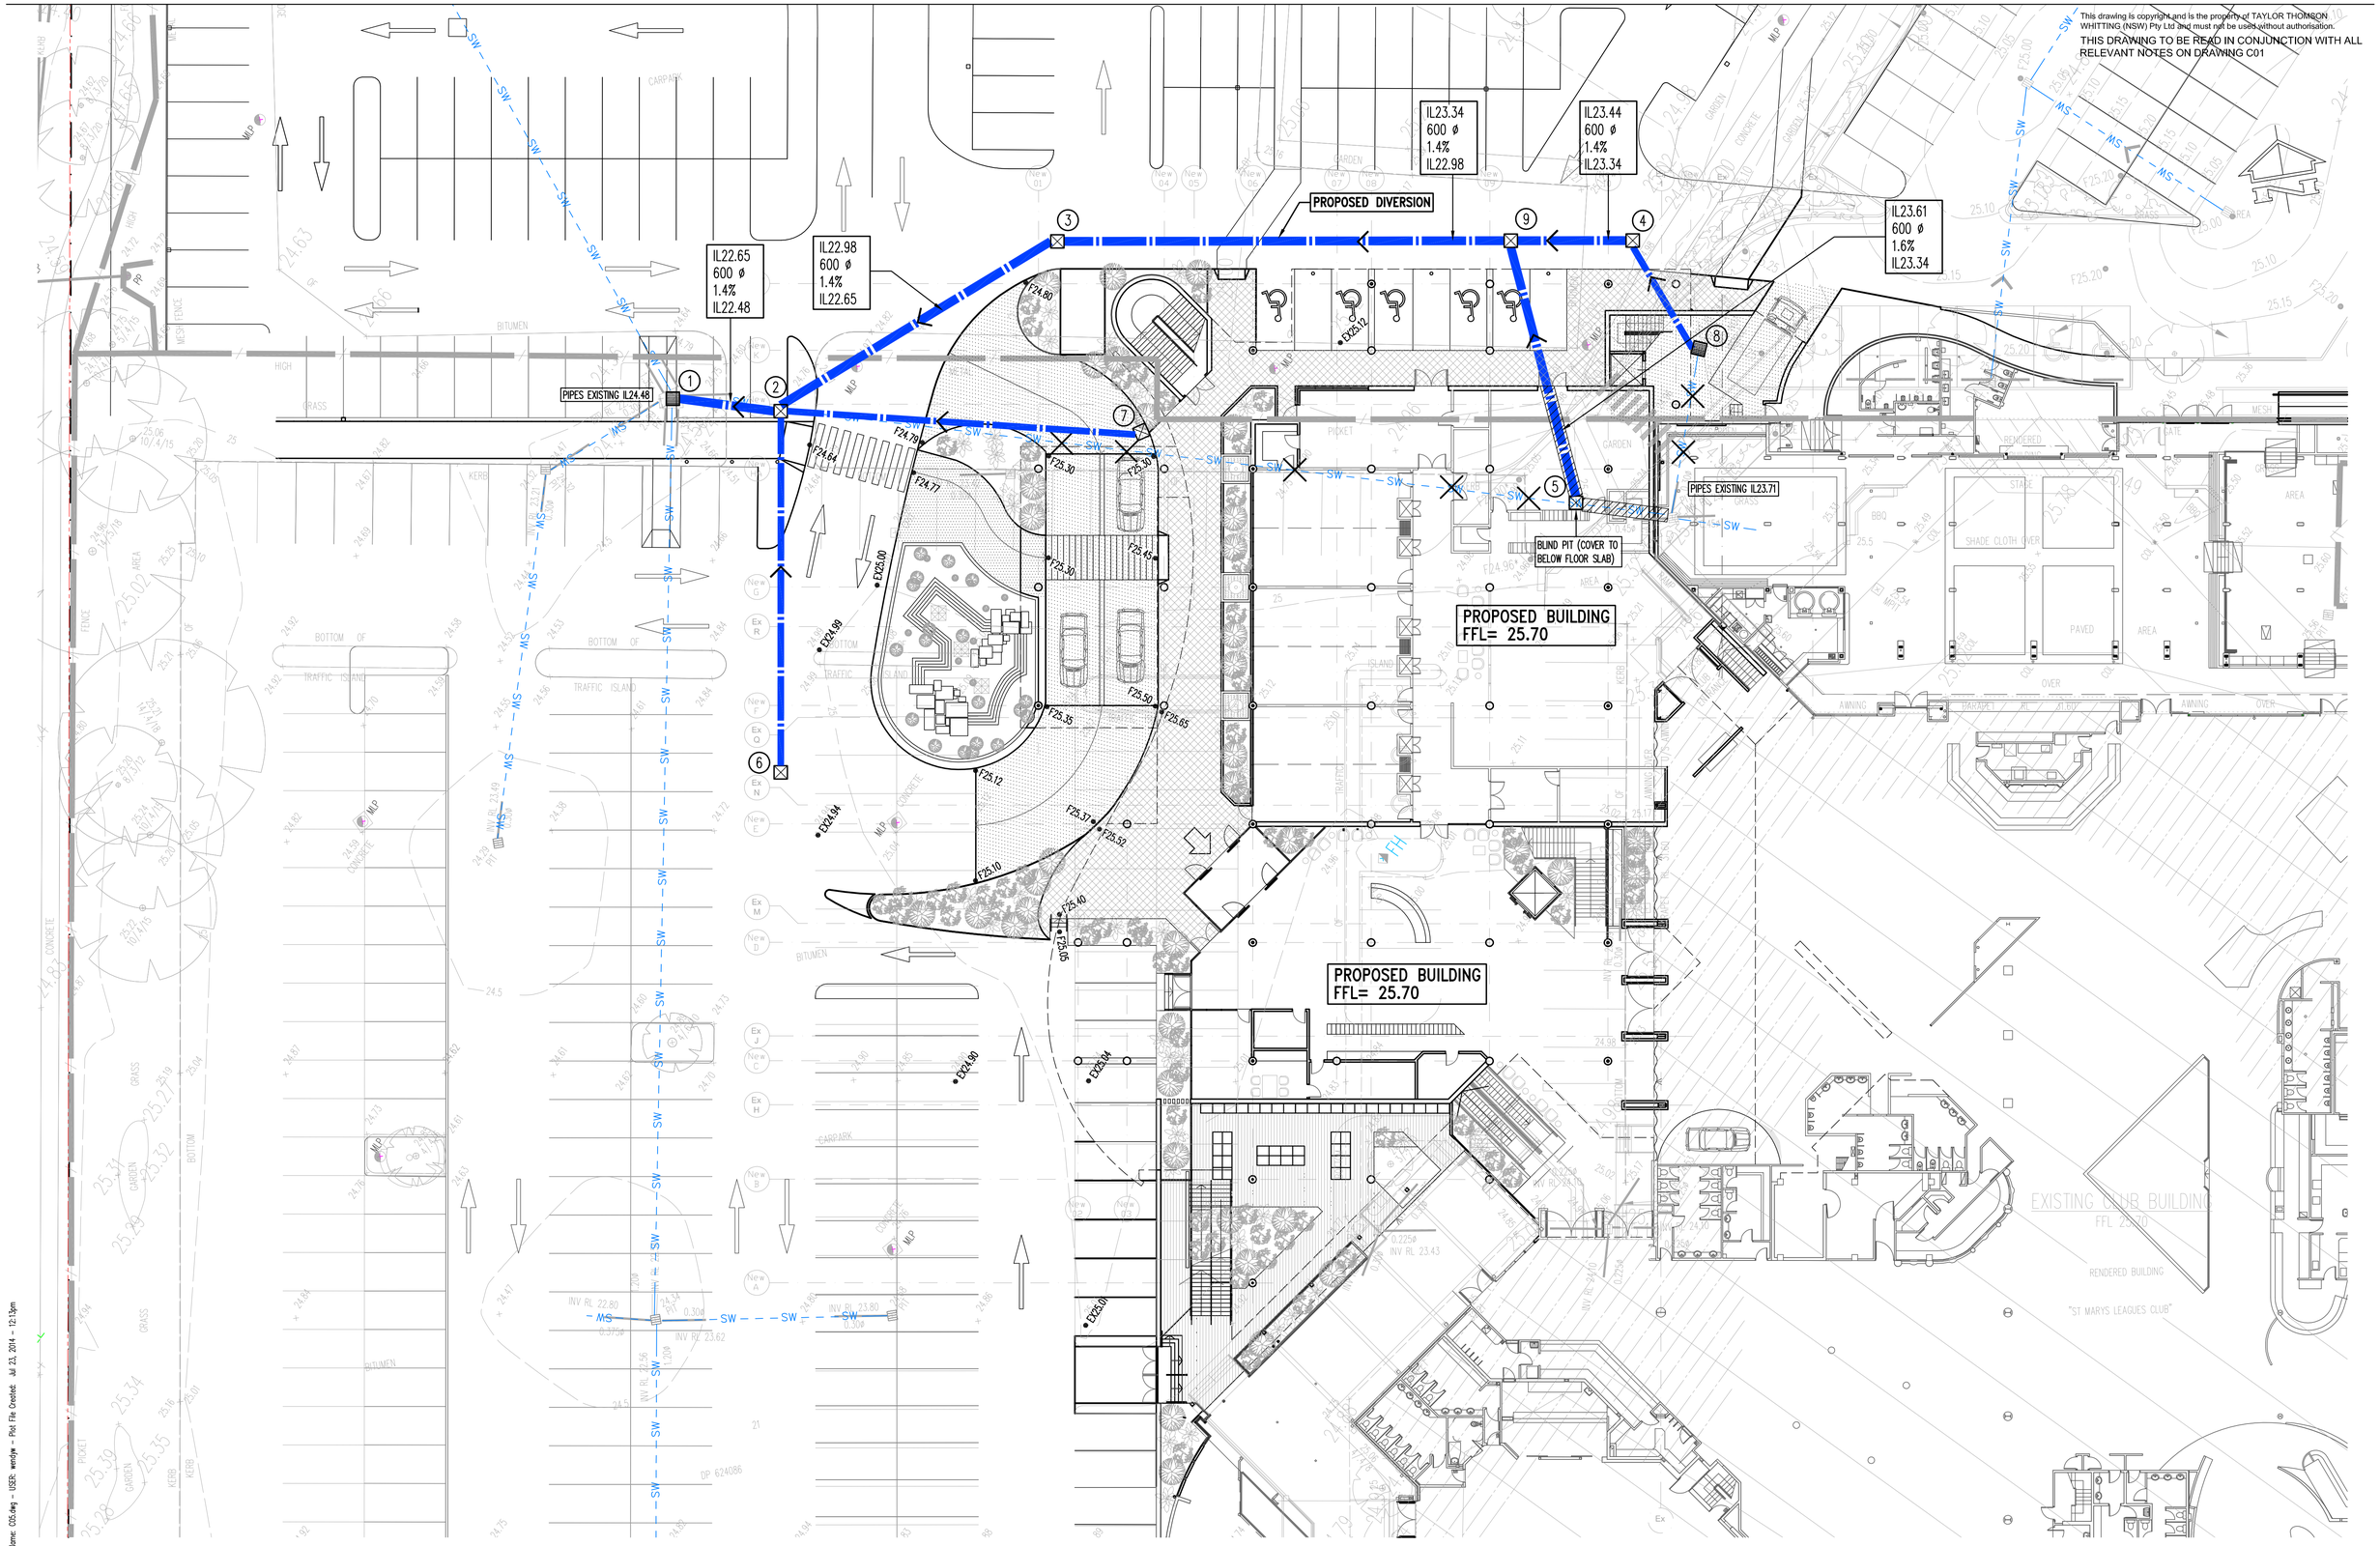

APPROVAL

Rev	Description	Eng	Draft	Date
P3	ISSUE FOR APPROVAL	NB	WW	23.07.14
P2	ISSUE FOR COMMENTS	NB	WW	21.07.14
P1	COSTING	NB	TB	16.07.14

Rev Description Eng Draft Date | Rev Description Eng Draft Date

Architect
CURTIN BATHGATE & SOMERS
Address: 52 ATCHINSON STREET ST. LEONARDS NSW 2065
Tel: 02 9437 1111
Fax: 02 9437 1199

TaylorThomsonWhitting
Consulting Engineers
48 Chandos Street St.Leonards NSW 2065
T: +61 2 9439 7288 F: +61 2 9439 3146 ttwsyd@ttw.com.au
Taylor Thomson Whitting (NSW) Pty Ltd A.C.N. 113 578 377

Project
ST MARYS RUGBY LEAGUE CLUB WESTERN FOYER EXTENSION

Sheet Subject
STAGES 1 & 2 SITEWORKS & STORMWATER PLAN SHEET 1

Scale : A1 1:200 | Drawn WW | Authorised SB
Job No 141238 | Drawing No C05 | Revision P3
Plot File Created: Jul 23, 2014 - 12:13pm

FileName: C05.dwg - USER: wendyw - Plot File Created: Jul 23, 2014 - 12:13pm