LANDSCAPE PLAN

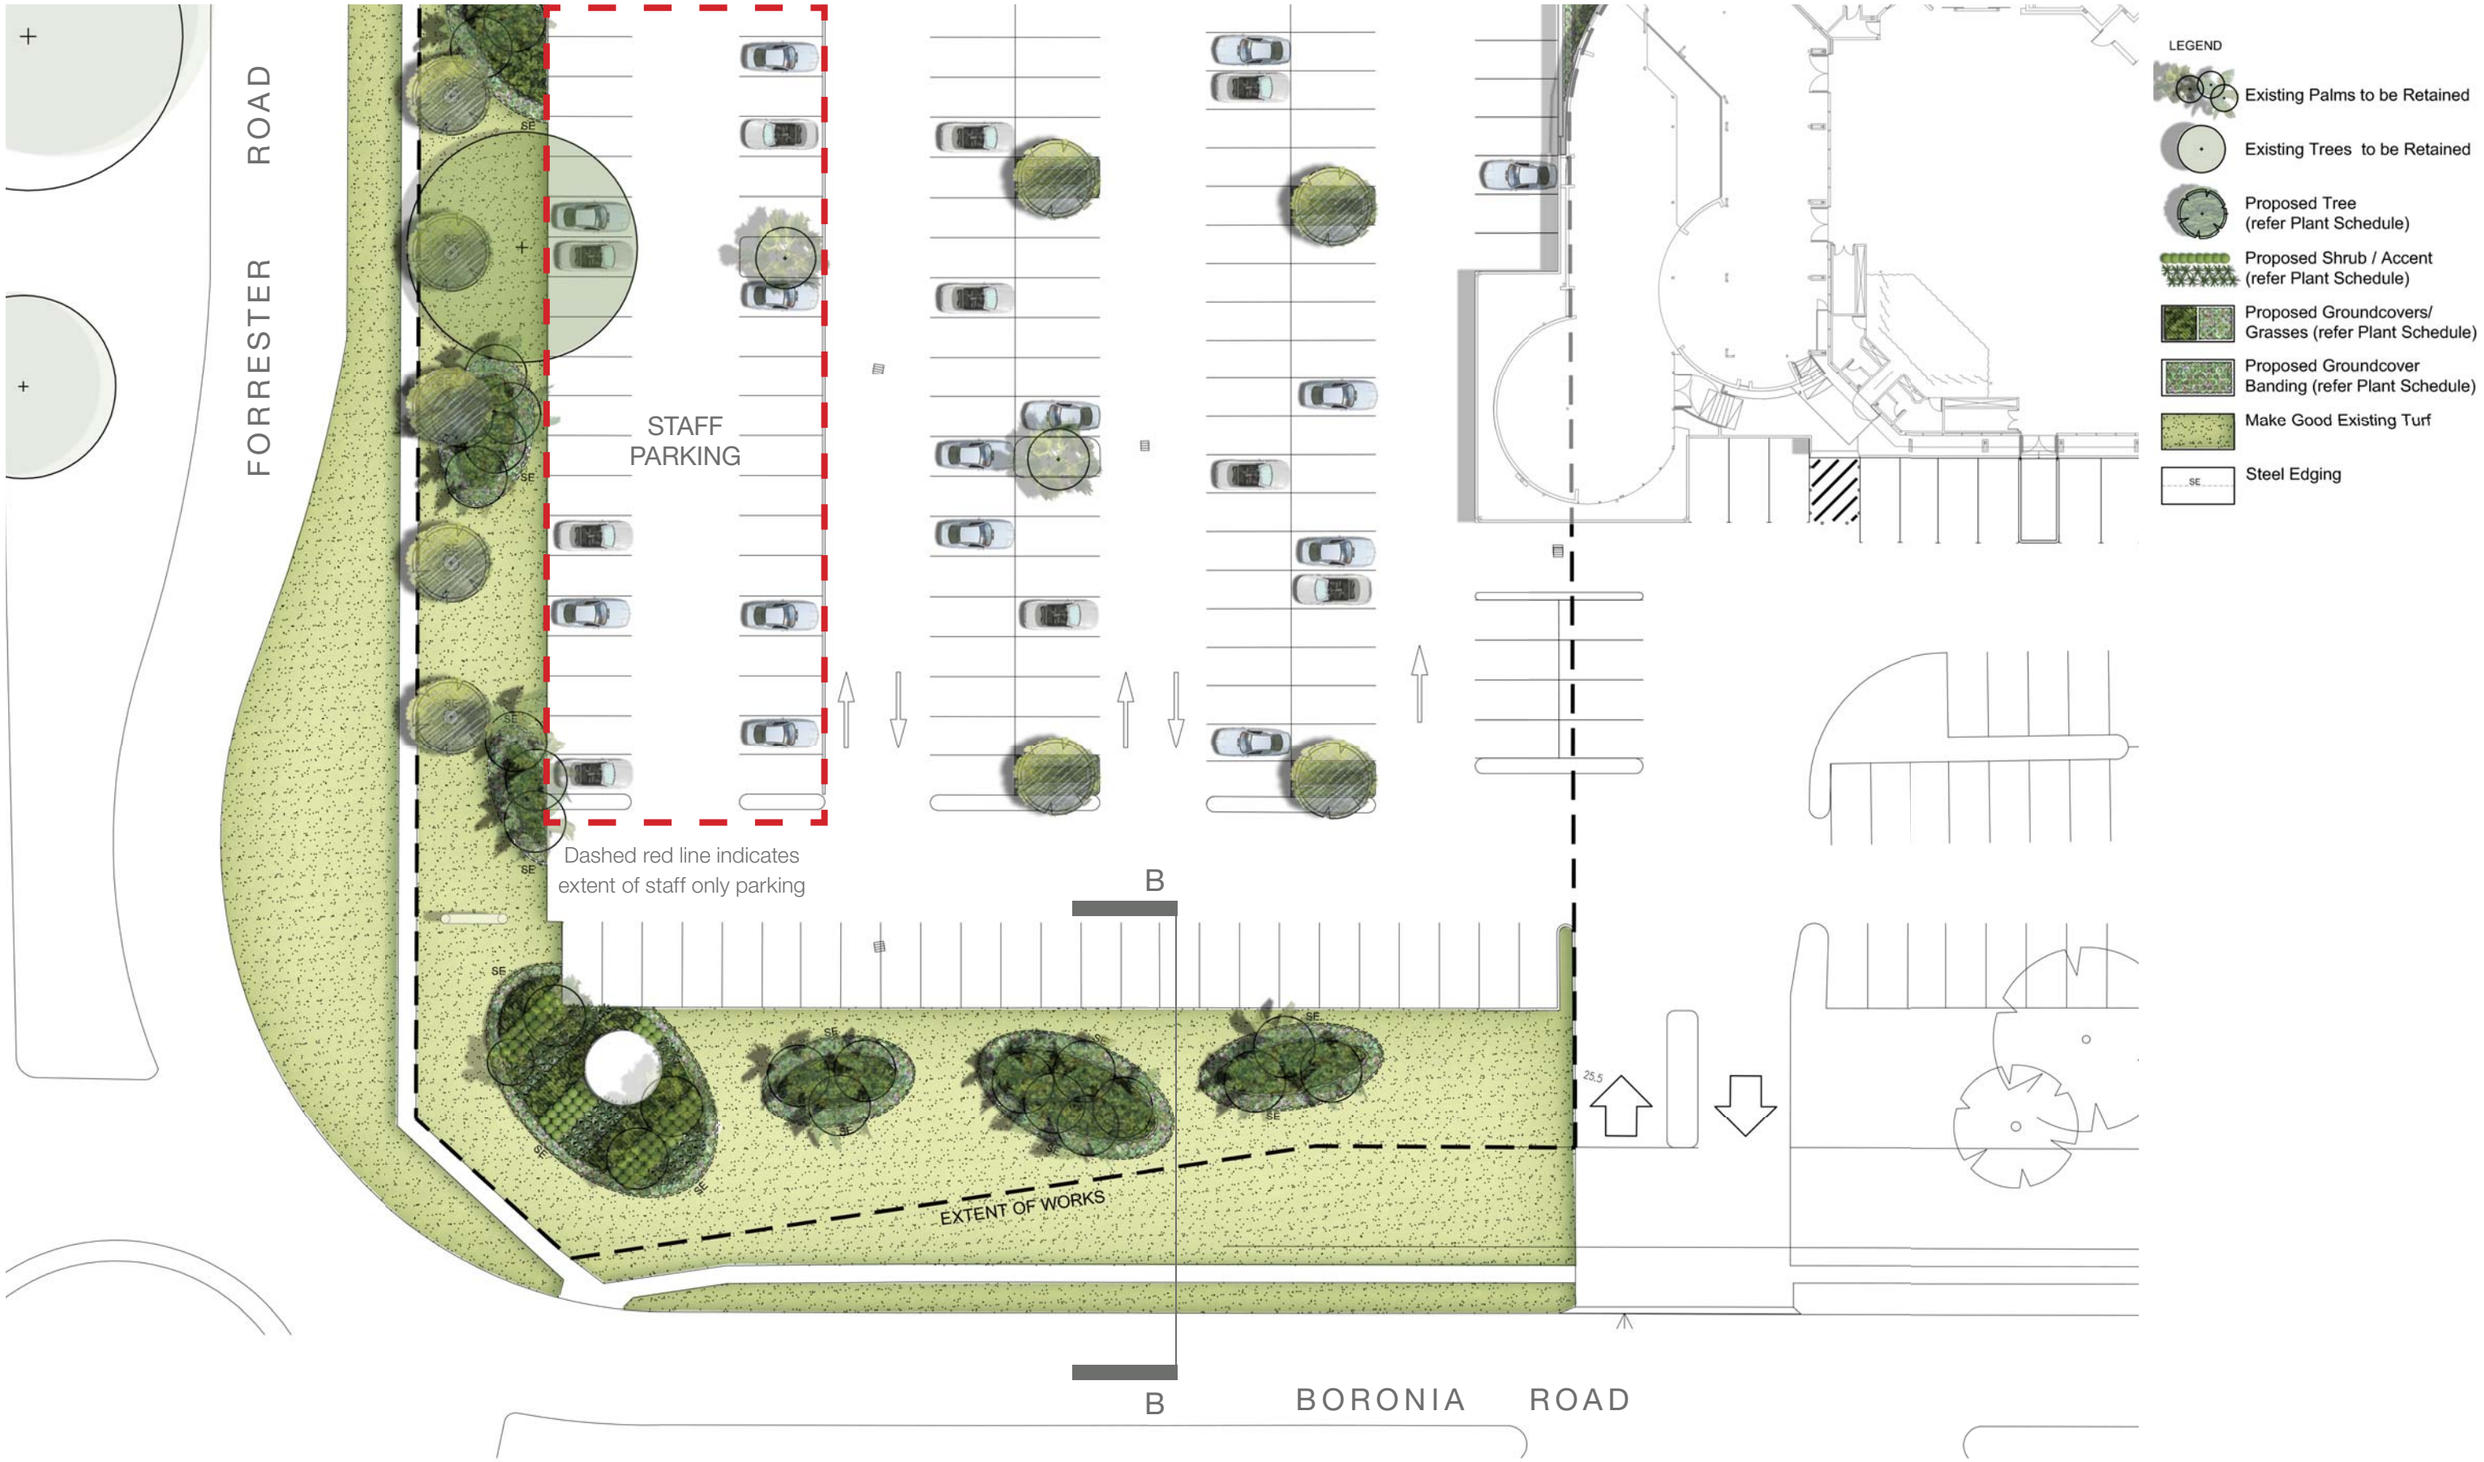

NOT FOR CONSTRUCTION

SITE IMAGE
Landscape Architects

St Marys League Club | Western Foyer Extension

Client	St Marys League Club	Page Number	005
Architect	Curtin Bathgate & Somers	Issue	E
Site Image Job Number	SS12-2499	Date	11.11.2014