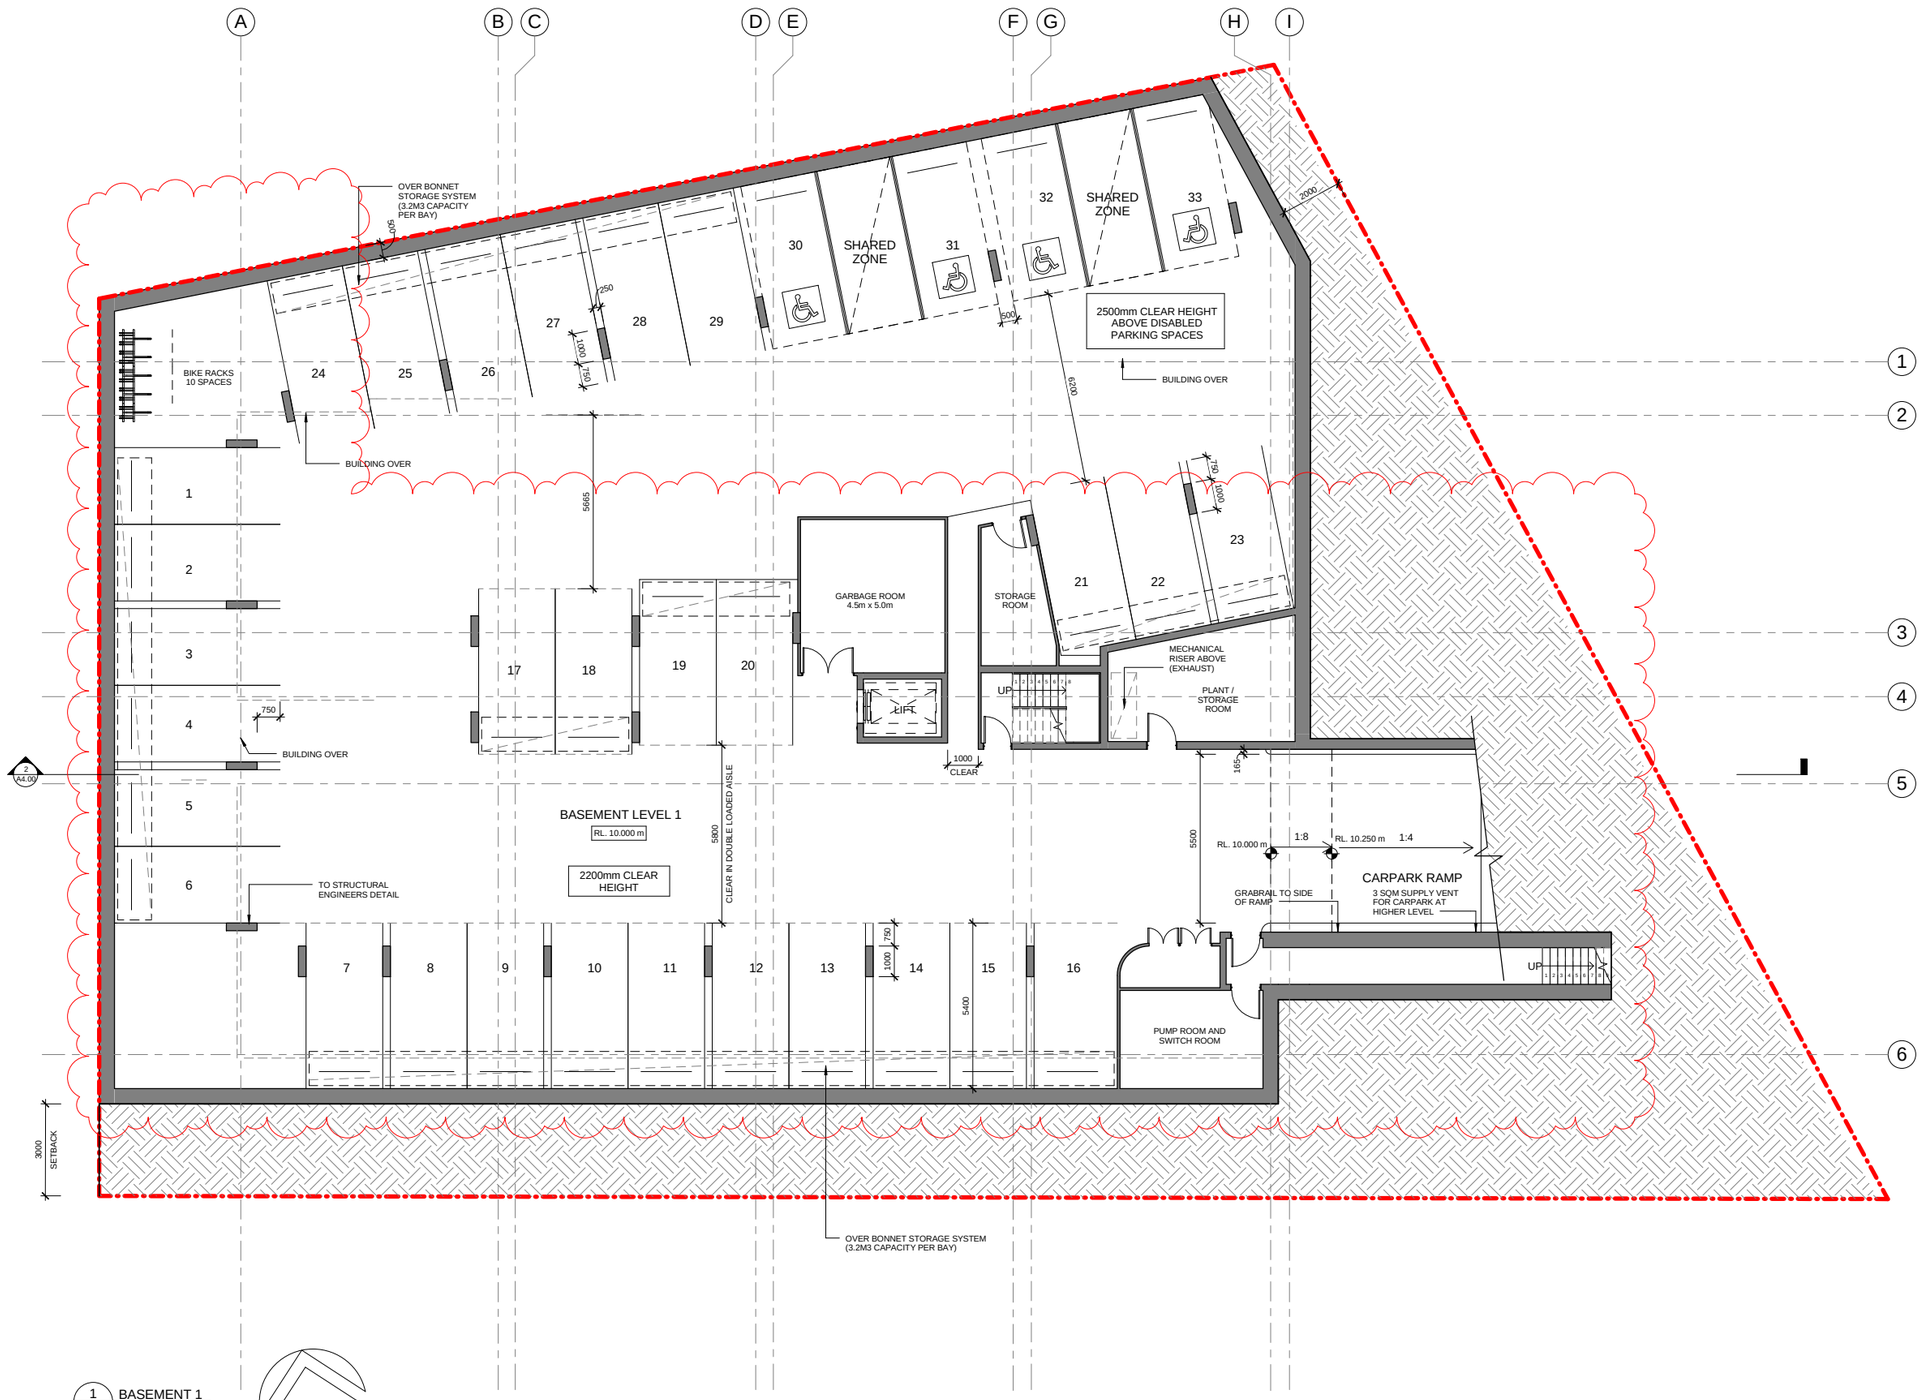

1 / A1.11 BASEMENT 1
1 : 100

Revision	Description	Date
A	PRE DA ISSUE	27.05.14
B	FOR CO-ORDINATION	17.06.14
C	PARKING REVISED	23.06.14
D	ISSUED FOR CO-ORDINATION	09.07.14
E	AMENDED DRIVEWAY AND ELEVATIONS	11.07.14
F	CONSULTANT COORD 95%	22.07.14
G	DA ISSUE	30.07.14
H	REVISED AS PER CONDITIONS	20.10.14
I	REVISED BASEMENT	12.12.14

Consultants

Client

PLATINUM DRAGON GROUP HOLDINGS

CUSTANCE
Strategy
Urban Design
Architecture
Interior Design

SYDNEY
Level M, 50 Carrington St
Sydney, NSW
2000, Australia

www.custance.com.au

Project

1-5 MARSHALL STREET BANKSTOWN

Sheet Title

BASEMENT LEVEL 1

Drawn	Checked	Date	Scale
LB/AS	CS	23/10/14	1 : 100 @ A1

It is intended that the drawings only represent the visual design of the work. Any technical details are for outline purposes only. The Contractor/ Manufacturer must separately provide all necessary shop drawings or calculations for compliance with any relevant industry, safety standards or NZ standards, regulations or by-laws. Dimensions are to be checked on site, any discrepancies are to be referred to Custance Associates Ltd, in writing, prior to proceeding. Use written dimensions only. Do not use scaled dimensions. Check for latest revision issue. ©Copyright of this drawing is vested with Custance Associates Ltd

Project No.	Sheet No.	Type	Revision
3107	A1.11	DA	I