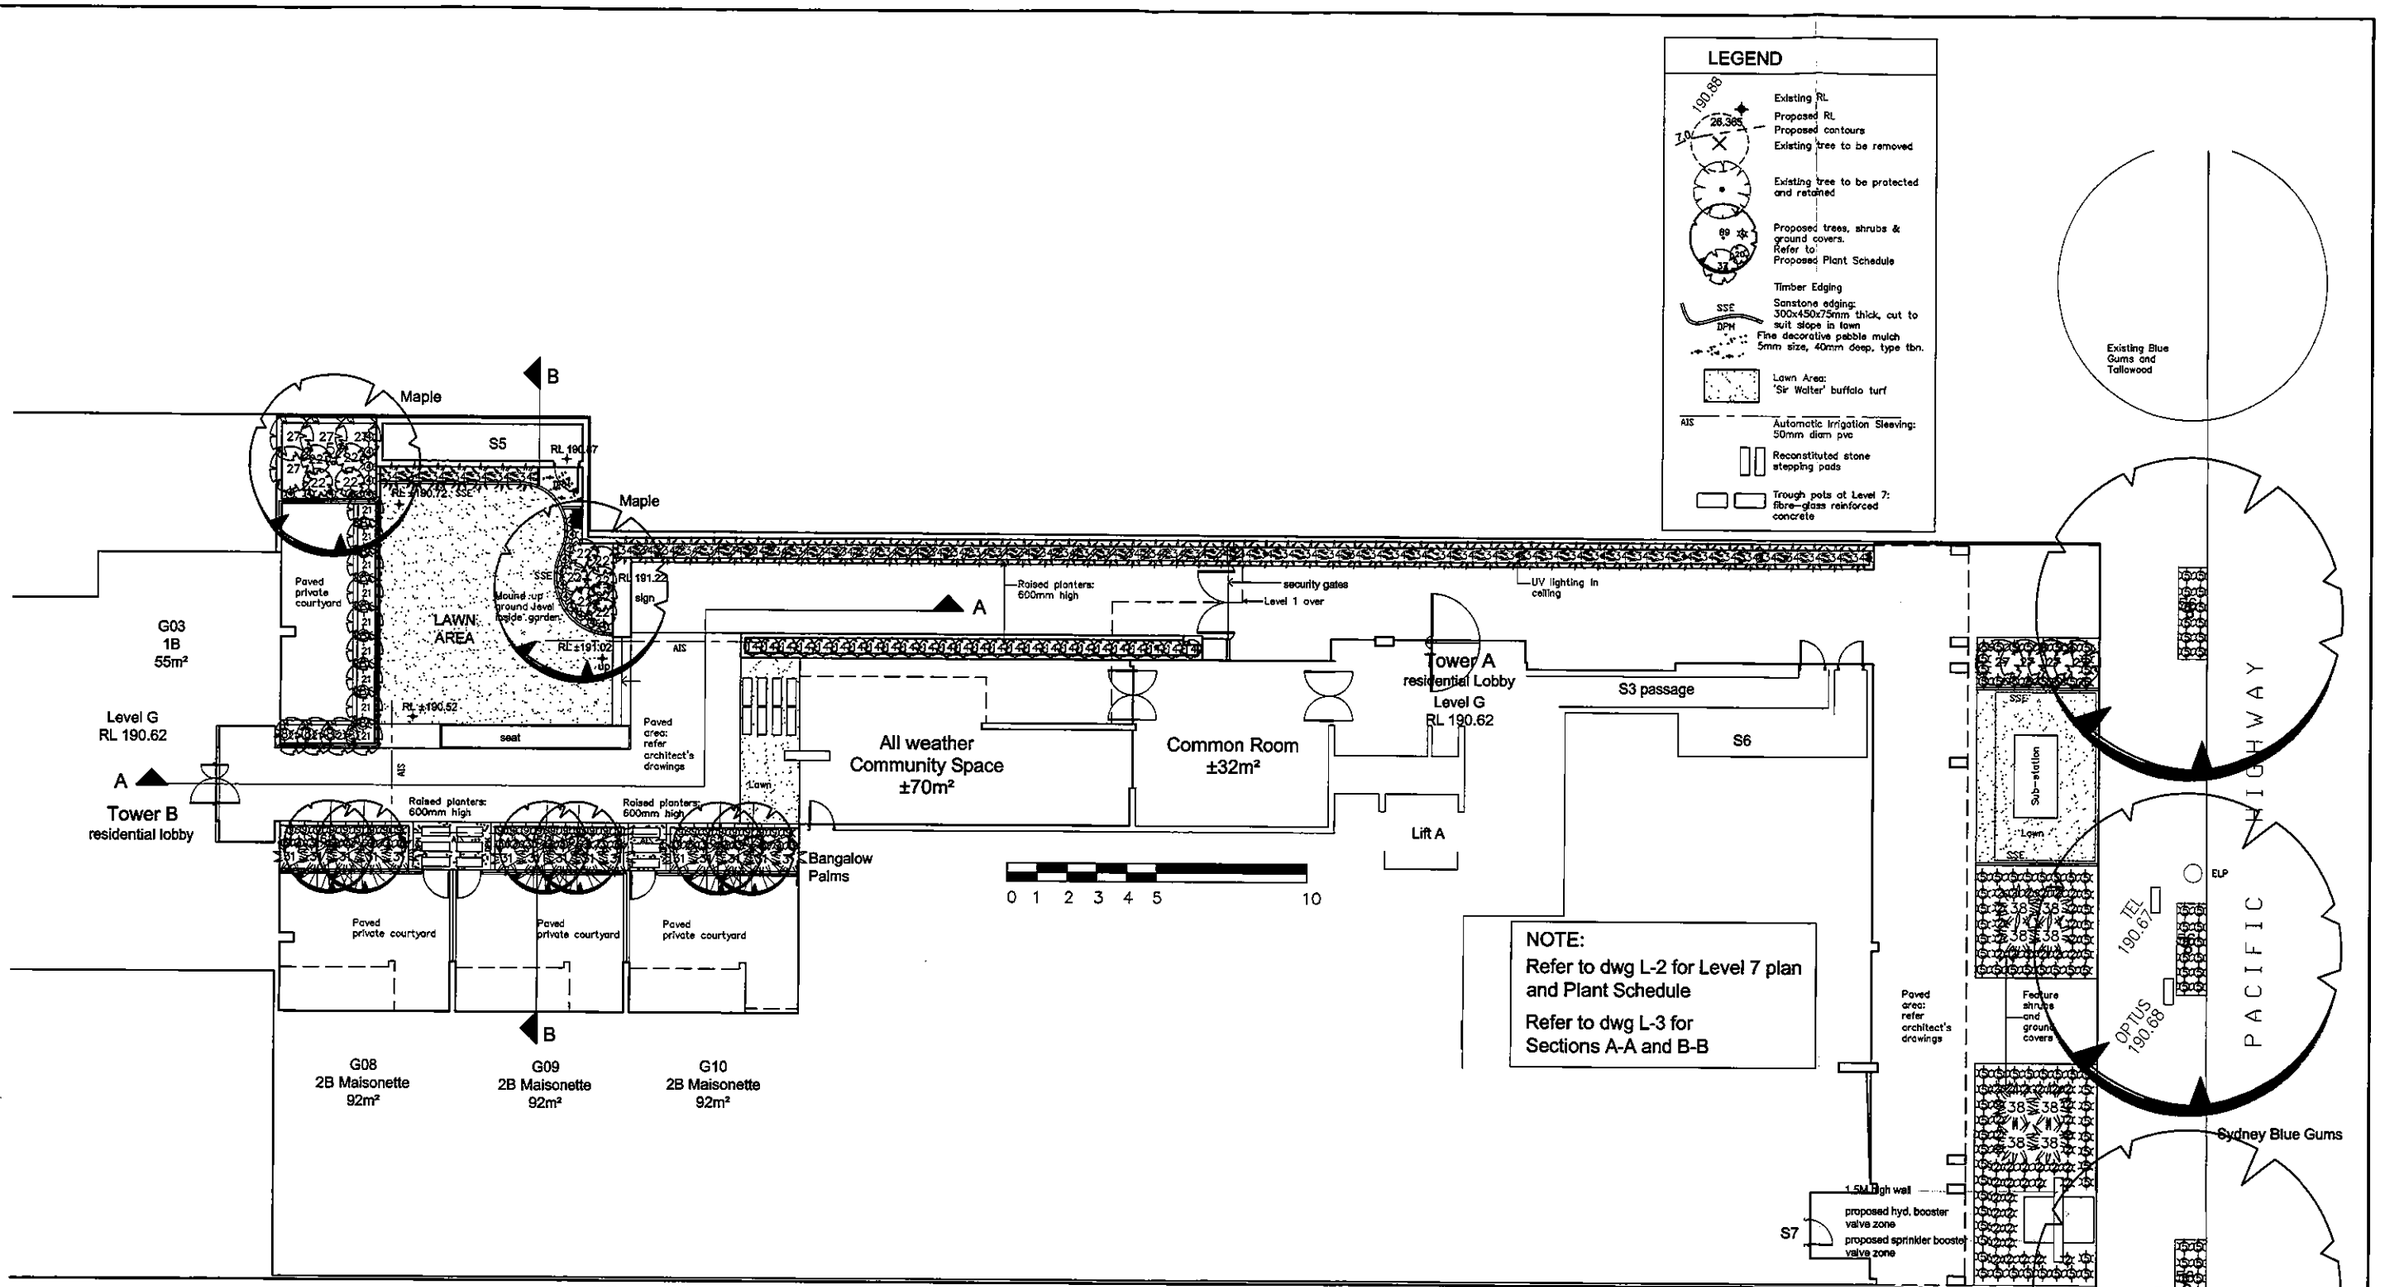

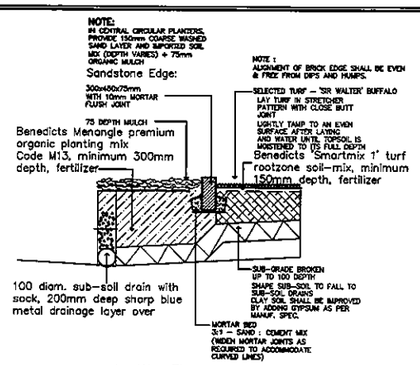

TURF, SANDSTONE EDGE, SOIL-MIXES, SUB-BASE, DRAINAGE DETAIL

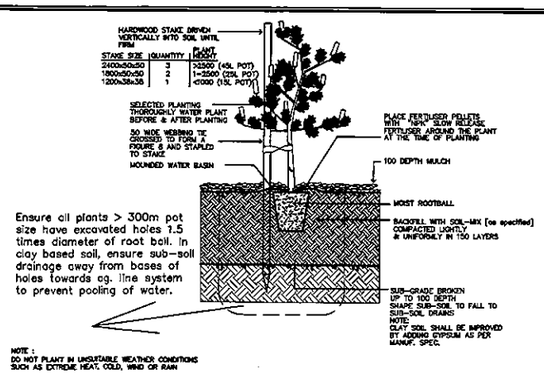

PLANTING DETAIL

ISSUE	Amendment	Date
A	For DA	11.8.14

CLIENT: Leniand Pty Ltd

PROJECT: Proposed Mixed Development at:

117 Pacific Highway, HORNSBY

DRAWING: Landscape Plan for DA Ground Floor

WALLMAN PARTNERS PTY LTD
LANDSCAPE ARCHITECTS
3/10 OCEAN ROAD, MANLY NSW 2095
T: 02 9976 6533 M: 0412 830 143
E: wallman7@bigpond.com

PROJECT No.: 14.3.2

SCALE: 1 : 100 @ A1

DRAWING No.: L-1

ISSUE: A

NORTH

REV	DESCRIPTION	BY	DATE
A	For DA		11.8.14

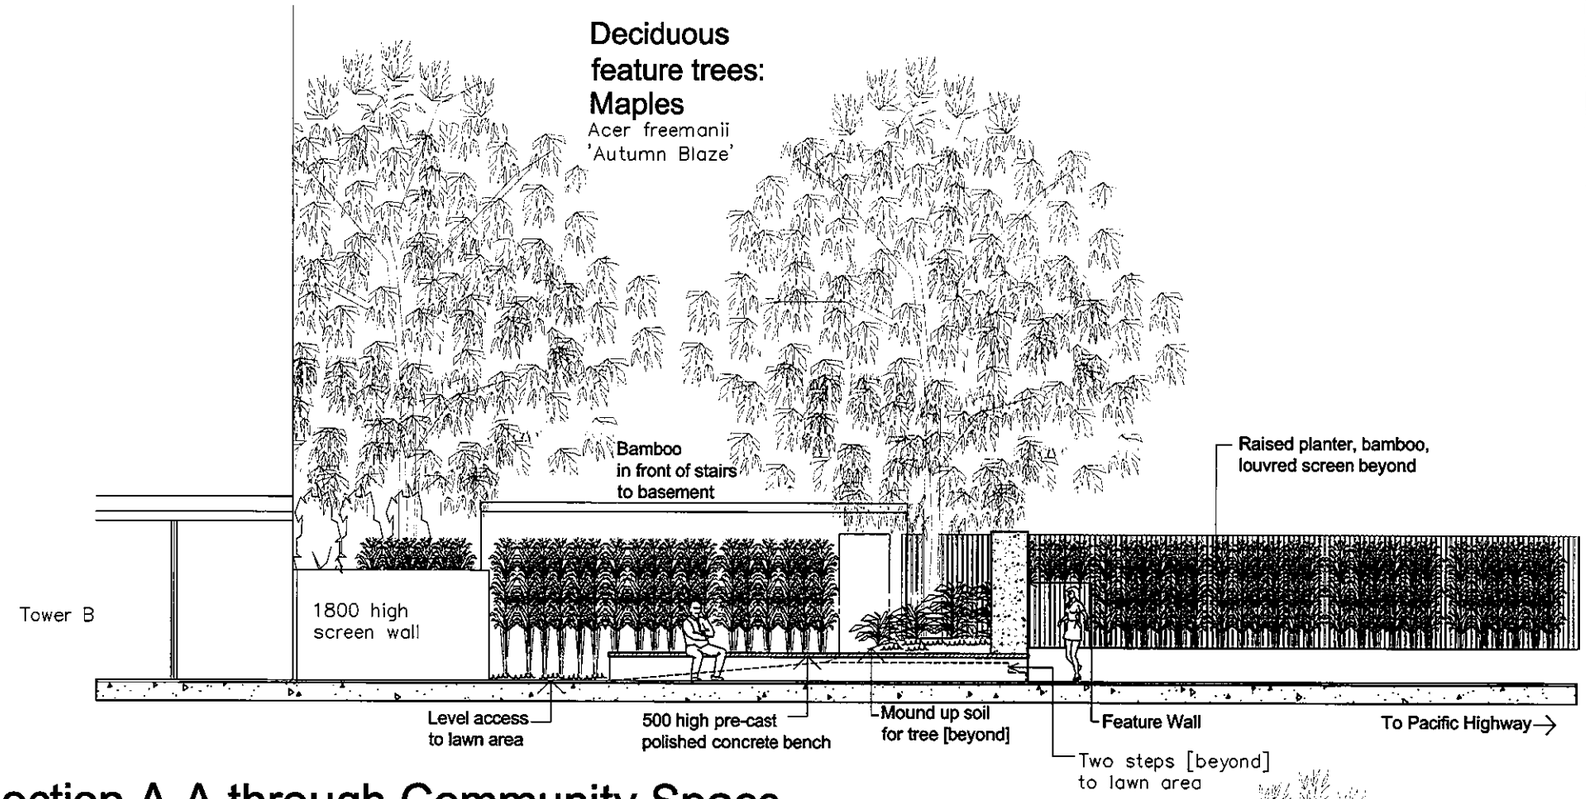

Section A-A through Community Space

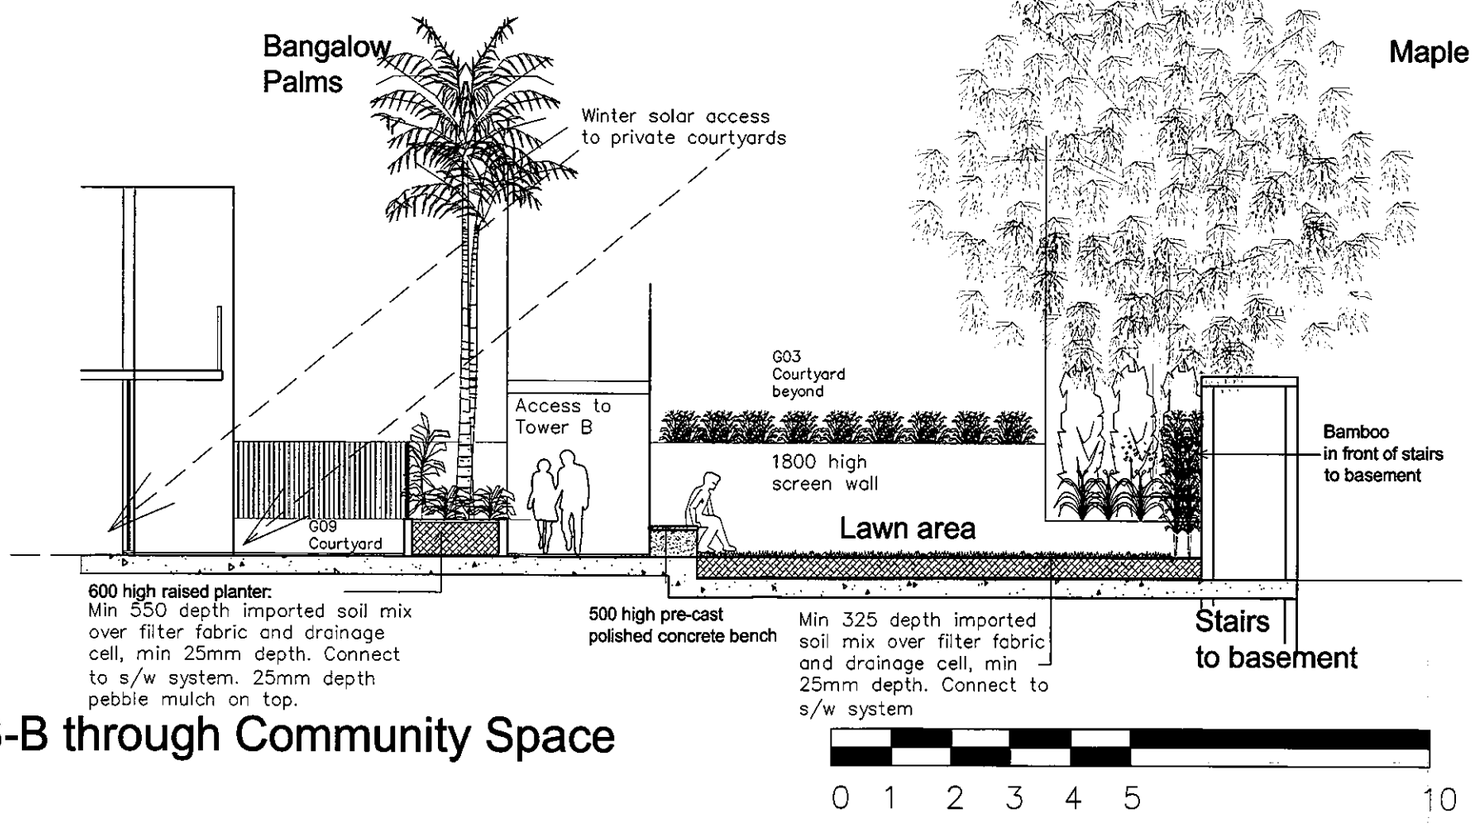

Section B-B through Community Space

CLIENT Lenland Pty Ltd

PROJECT
Proposed Mixed Development at:
117 Pacific Highway, HORNSBY

DRAWING
Landscape Sections for DA
Through Ground Floor Community Space

WALLMAN PARTNERS PTY LTD
LANDSCAPE ARCHITECTS
3/10 OCEAN ROAD, MANLY NSW 2095
T: 02 9976 6953 M: 0412 630 143
E: wallman1@bigpond.com

PROJECT No.: 14.3.2
NORTH
SCALE: 1 : 100 @ A1
DRAWING No. L-3
ISSUE: A