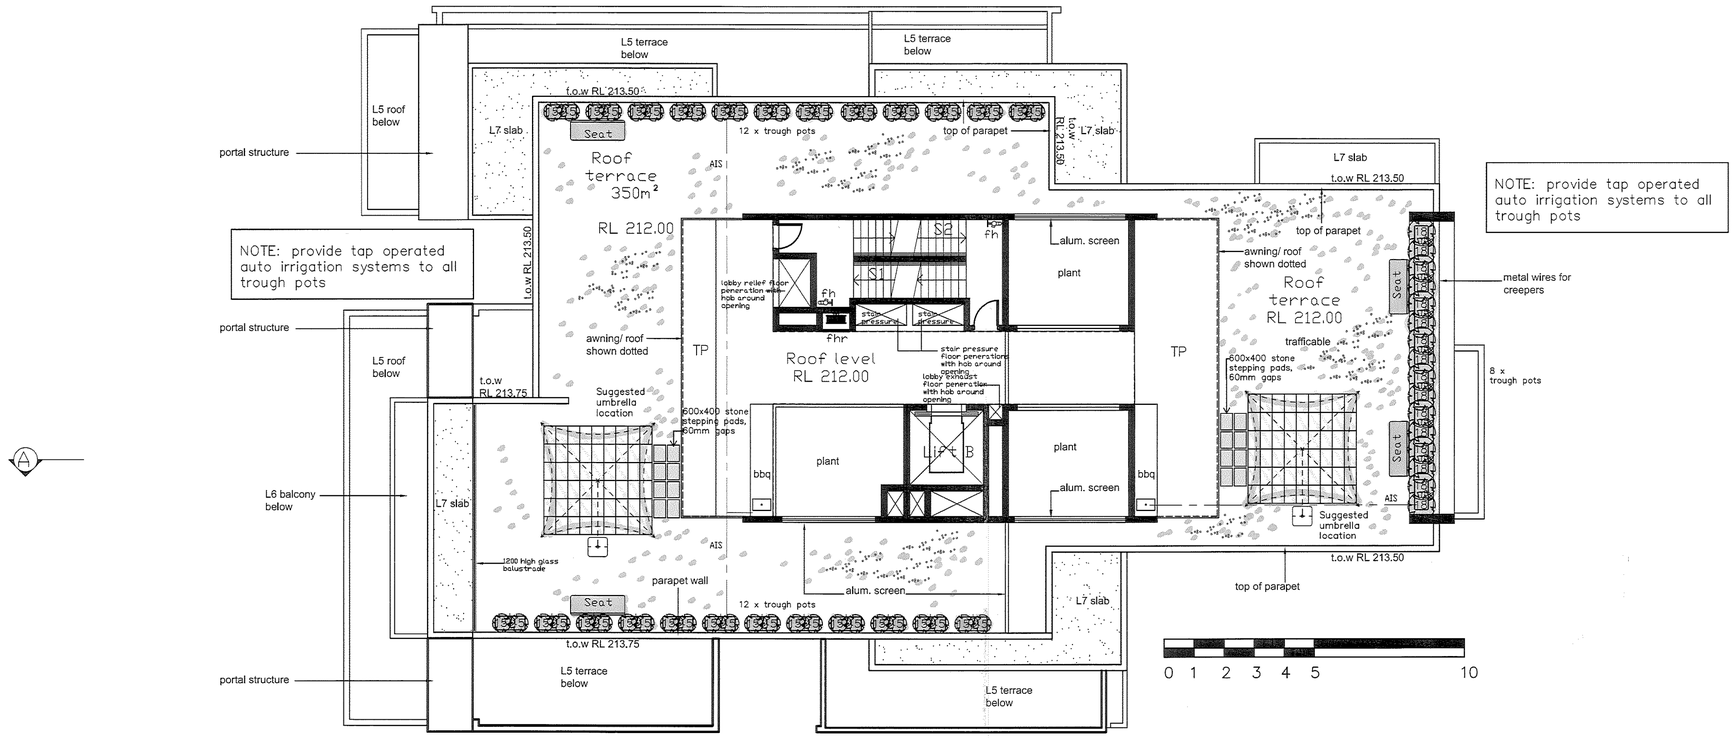

LEGEND

- Proposed trees, shrubs & ground covers. Refer to Proposed Plant Schedule for Level 7
- DPM — Fine decorative pebble mulch 5mm size, 40mm deep, type tbn.
- AIS — Automatic Irrigation Sleeving: 50mm diam pvc
- Stone hardstand area: 3600 x 3600 for outdoor furniture
- Seat — Seat: type tbn
- Stone pavers with 60mm gap
- TP — Tiled Paving
- Trough pots on saddles: 1100 x 500 x 500 size fibre-glass reinforced concrete

PLANT SCHEDULE: Tower B, Level 7

LOW SHRUBS, NATIVE GRASSES & GROUND COVERS

	* BOTANICAL NAME	COMMON NAME	Pot Size	Approx Mature Hgt	QUANTITY
2	Trachelospermum asiaticum	Asiatic Jasmine	140mm	.2 x 1m	32

SHRUBS

15	Juniperus chinensis 'Spartan'	Spartan Juniper	300mm	2.2 x .7m	48
18	Abelia 'James Mason'	Abelia	300mm	1.6 x 1.2m	16

Issue	Amendment	Date
A	For DA	17.2.15

CLIENT Lenland Pty Ltd

PROJECT
Proposed Mixed Development at:
117 Pacific Highway, HORNSBY

DRAWING
Landscape Plan for DA
Tower B, Level 7

WALLMAN PARTNERS PTY LTD
LANDSCAPE ARCHITECTS
3/10 OCEAN ROAD, MANLY NSW 2095
T: 02 9976 6633 M: 0412 830 143
E: wallman17@bigpond.com

PROJECT No.: 14.3.2
SCALE: 1 : 100 @ A1
DRAWING No. L- 4
ISSUE: A
NORTH

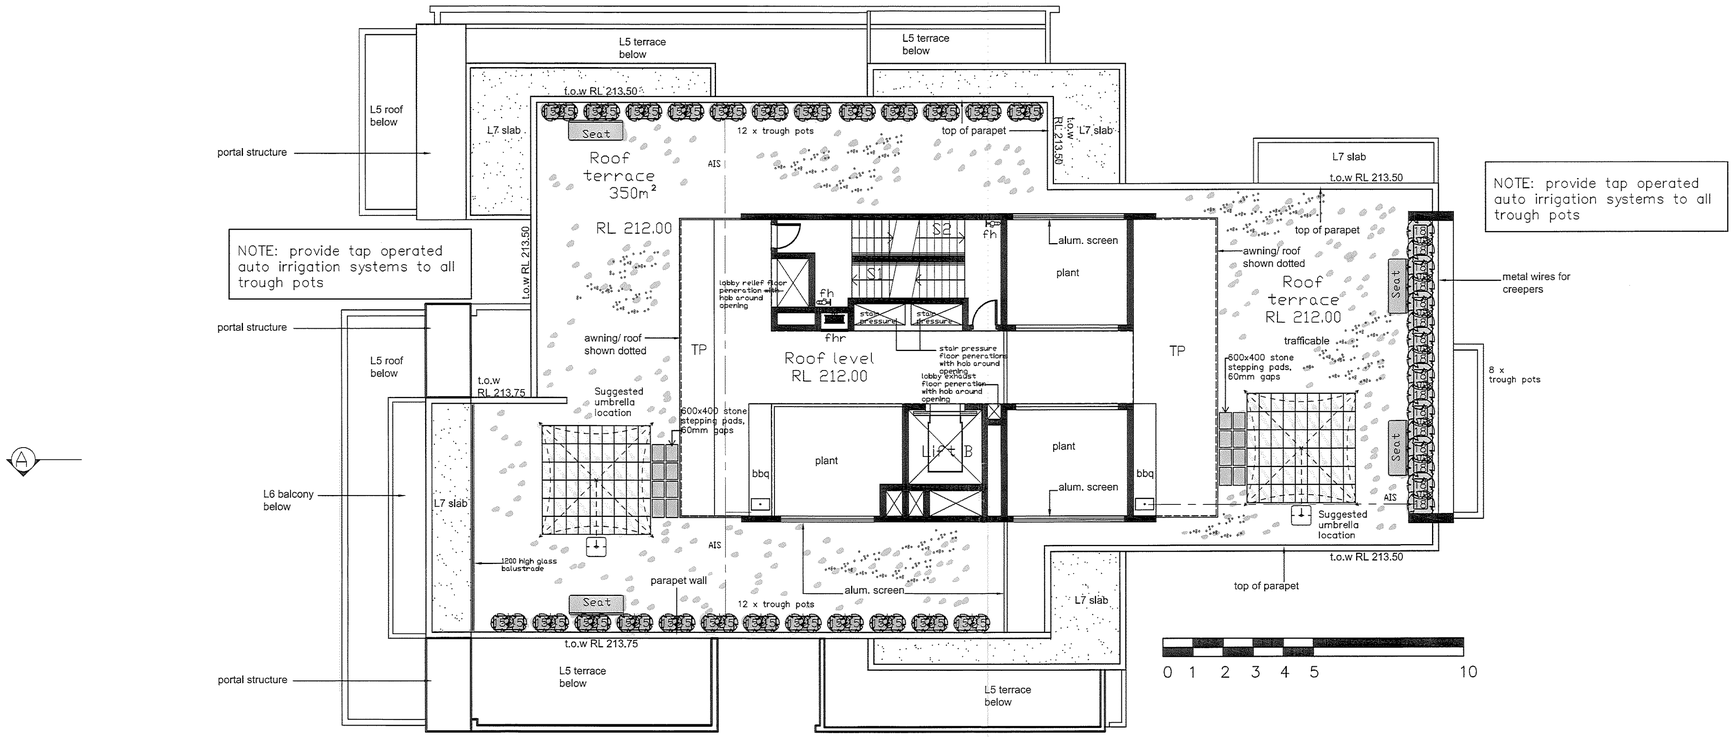

LEGEND

- Proposed trees, shrubs & ground covers. Refer to Proposed Plant Schedule for Level 7
- DPM — Fine decorative pebble mulch 5mm size, 40mm deep, type tbn.
- AIS — Automatic Irrigation Sleeving: 50mm diam pvc
- Stone hardstand area: 3600 x 3600 for outdoor furniture
- Seat — Seat: type tbn
- Stone pavers with 60mm gap
- TP — Tiled Paving
- Trough pots on saddles: 1100 x 500 x 500 size fibre-glass reinforced concrete

PLANT SCHEDULE: Tower B, Level 7

LOW SHRUBS, NATIVE GRASSES & GROUND COVERS

	* BOTANICAL NAME	COMMON NAME	Pot Size	Approx Mature Hgt	QUANTITY
2	Trachelospermum asiaticum	Asiatic Jasmine	140mm	.2 x 1m	32

SHRUBS

15	Juniperus chinensis 'Spartan'	Spartan Juniper	300mm	2.2 x .7m	48
18	Abelia 'James Mason'	Abelia	300mm	1.6 x 1.2m	16

Issue	Amendment	Date
A	For DA	17.2.15

CLIENT Lenland Pty Ltd

PROJECT
Proposed Mixed Development at:
117 Pacific Highway, HORNSBY

DRAWING
Landscape Plan for DA
Tower B, Level 7

WALLMAN PARTNERS PTY LTD
LANDSCAPE ARCHITECTS
3/10 OCEAN ROAD, MANLY NSW 2095
T: 02 9976 6653 M: 0412 830 143
E: wallmanl@bigpond.com

PROJECT No.: 14.3.2
SCALE: 1 : 100 @ A1
DRAWING No. L- 4
ISSUE: A
NORTH