NO 117-119 PACIFIC HWY, HORNSBY

NO.107 - 115 PACIFIC HWY, HORNSBY

NO 121-133 PACIFIC HWY, HORNSBY

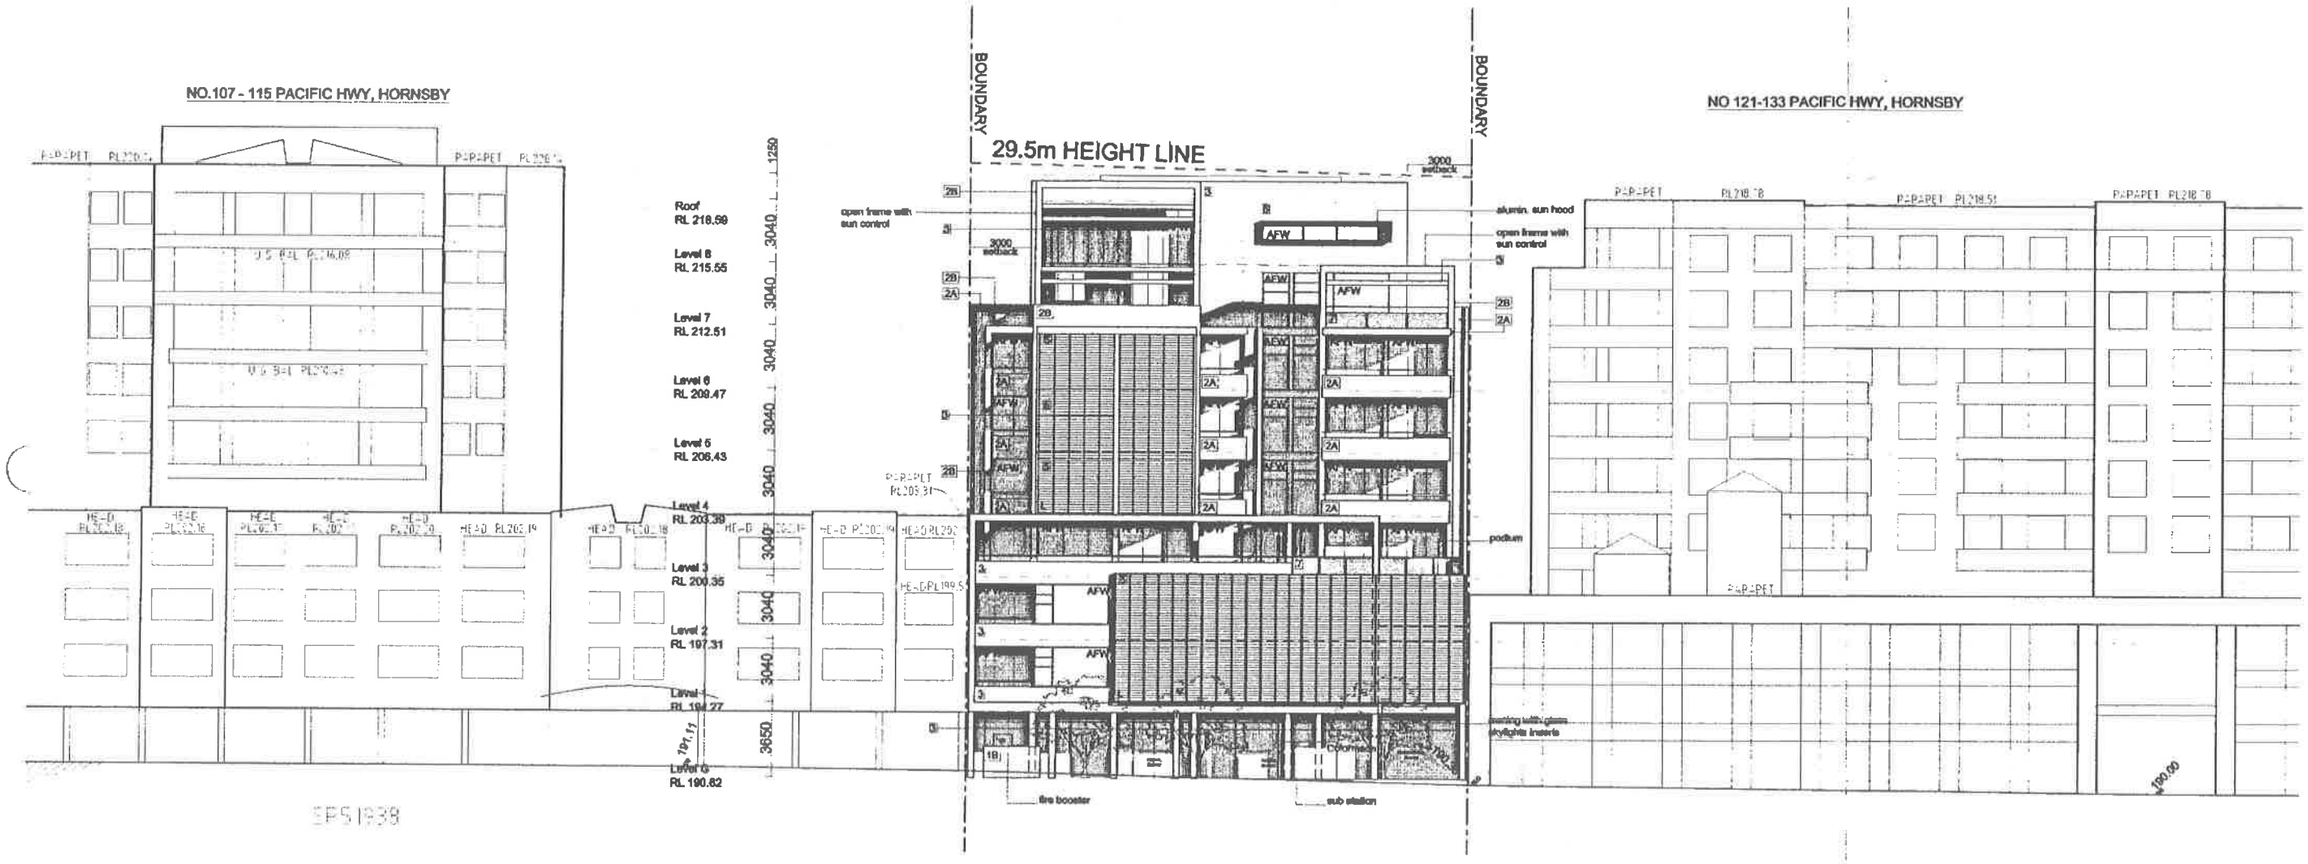

No.117 PACIFIC HWY, HORNSBY

DA issue

22.08.14 Rev A: DA issue - Hornsby Council

Contractor to verify all dimensions on site prior to commencing work. Architecture Saville Isaacs Pty Ltd to be notified of any discrepancies in dimensions and setting out of the works. Copyright of designs shown hereon is retained by this company. Authority is required for any reproduction.

LEGENDS & MATERIALS

APW aluminium framed window
AP access panel
AS aluminium sliding screen
AW paint finish
C cupboard
CF ceramic finish
CPT carpet
CT tile finish (ceramic or stone)
D dryer
DP down pipe
DW dishwasher
EDB electrical distribution board
EXL external louvers
FC cementitious cladding
FCL finished ceiling level
FFL finished floor level
FW floor waste
G gas bayonet
GB glass balustrade
GD garage door
GF glass fixed
GO glass operable
GTF glass translucent fixed
HW hot water unit
L louvres
M split face masonry
MB meter board
MC metal cladding
MR metal roof sheeting
OS over flow spitter
P pantry
PB plumbing riser
PF paint finish
PL pebbles
PM painted masonry
PT parapet
R refrigerator
RL reduced level (relative to AHD)
RWO rain water outlet
RWT rain water tank
SC aluminium sliding screen
SD services duct (hydraulic/mech)
ST stone
TC timber cladding
TS timber screens
WC weather board cladding
WR aluminium window surround

Finishes

1A off form conc. finish or equivalent
1B off form conc. finish or equivalent
2A light grey - dulux 'Westex'
2B mid grey - dulux 'silhouet'
2C dark grey - dulux 'raw'
3 bronze finish cladding panels
4 bronze finish anodised alumin.
5 clear & opaque glass louvers
6 alumin. window hoods - bronze
7 glass balustrade

architecture saville isaacs pty ltd
23a king george street, ms mahons point nsw 2060 t 9956 0600 f 9956 0601

drawing	EAST ELEVATION (PACIFIC HWY)		
job no	1314	dwg no	DA.201
scale	1:100 @ A0 & 1:200 @ A2	rev	A
date	18.02.14	drawn by	PF

ABN 78 134 014 789

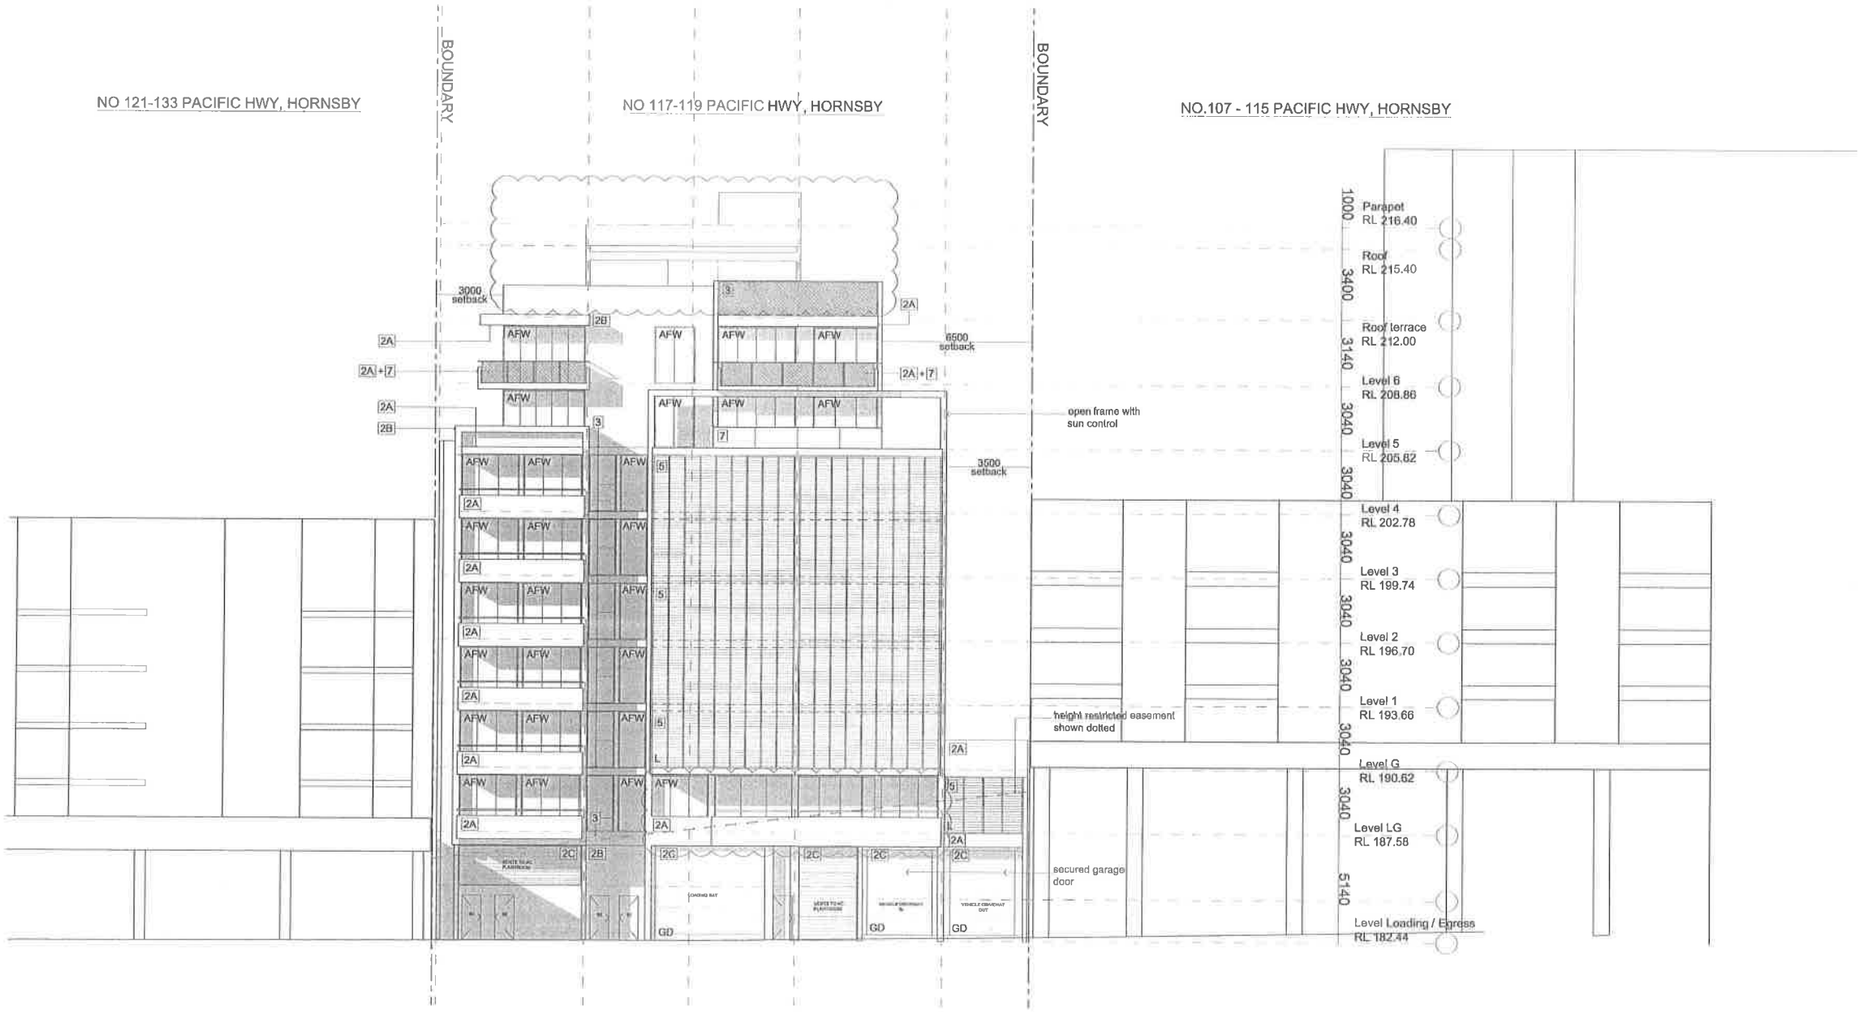

No.117 PACIFIC HWY, HORNSBY

DA issue

22.08.14 Rev A: DA Issue - Hornsby Council
17.02.14 Rev B: Amendments in response to Hornsby Council's requests

Contractor to verify all dimensions on site prior to commencing work. Architecture Saville Isaacs Pty Ltd to be notified of any discrepancies in dimensions and setting out of the works.
Copyright of designs shown hereon is retained by this company. Authority is required for any reproduction.

LEGENDS & MATERIALS

AFW aluminium framed window
AP access panel
AS aluminium sliding screen
AW paint finish
C cupboard
CF concrete finish
CPT carpet
CT tile finish (ceramic or stone)
D dryer
DP down pipe
DW dishwasher
EBB electrical distribution board
EXL external louvres
FC cementitious cladding
FCL finished ceiling level
FFL finished floor level
FW floor waste
G gas bayonet
GB glass balustrade
GD garage door
GF glass fixed
GO glass operable
GTF glass translucent fixed
HW hot water unit
L louvres
M split face masonry
MB meter board
MC metal cladding
MR metal roof sheeting
OS over flow spiller
P pantry
PB plumbing riser
PF paint finish
PL pebbles
PM painted masonry
PT parapet
R refrigerator
RL reduced level (relative to AHD)
RWO rain water outlet
RWT rain water tank
SC aluminium sliding screen
SD services duct (hydraulic/mech)
ST stone
TC timber cladding
TS timber screens
WC weather board cladding
WR aluminium window surround

Finishes

1A off form conc. finish or equivalent
1B off form conc. finish or equivalent
2A light grey - dulux 'dieskau'
2B mid grey - dulux 'silkwort'
2C dark grey - dulux 'raku'
3 bronze finish cladding panels
4 bronze finish anodised alumin.
5 clear & opaque glass louvres
6 alumin. window hoods - bronze
7 glass balustrade

architecture saville isaacs pty ltd
23a king george street, mc mahons point nsw 2060 t 9956 9000 f 9956 9001

drawing	WEST ELEVATION (REAR)		
job no	1314	dwg no	DA.202
scale	1:100 @ A0 & 1:200 @ A2	rev	B
date	18.02.14	drawn by	PF

ABN 79 124 014 759

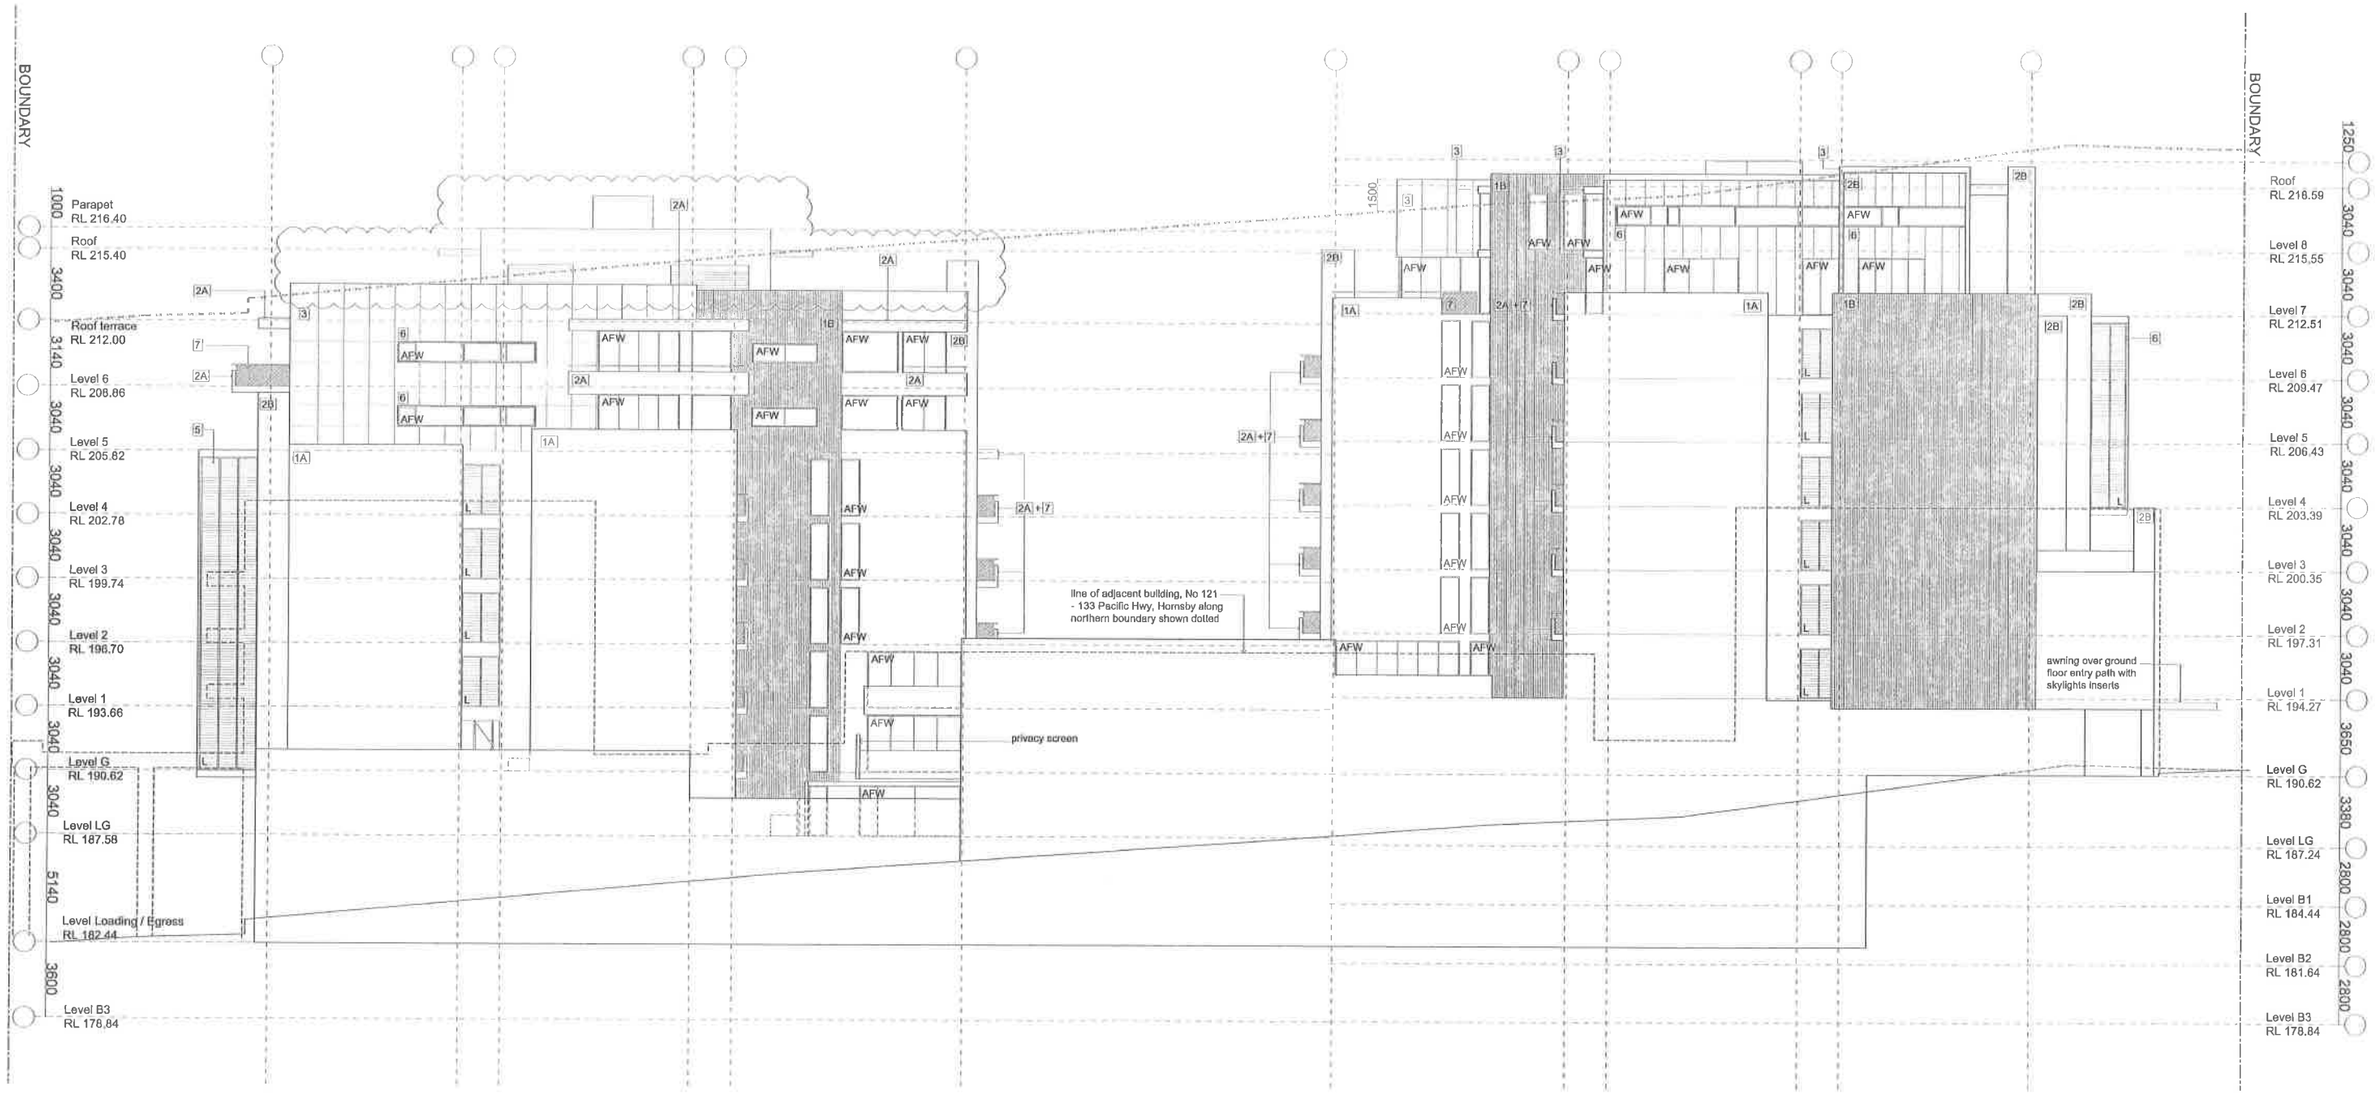

No.117 PACIFIC HWY, HORNSBY

DA issue

22.09.14 Rev A: DA Issue - Hornsby Council
17.02.14 Rev B: Amendments in response to Hornsby Council's requests

Contractor to verify all dimensions on site prior to commencing work. Architecture Saville Isaacs Pty Ltd to be notified of any discrepancies in dimensions and setting out of the works.
Copyright of designs shown hereon is retained by this company. Authority is required for any reproduction.

LEGENDS & MATERIALS

AFW aluminium framed window
AP access panel
AS aluminium sliding screen
AW paint finish
C cupboard
CF concrete finish
CPT carpet
CT tile finish (ceramic or stone)
D dryer
DP down pipe
DW dishwasher
EDB electrical distribution board
EXL external louvres
FC cementitious cladding
FCL finished ceiling level
FFL finished floor level
FW floor waste
G gas bayonet
GB glass balustrade
GD garage door
GF glass fixed
GO glass operable
GTF glass translucent fixed
HW hot water unit
L louvres
M split face masonry
MB meter board
MC metal cladding
MR metal roof sheeting
OS over flow spitter
P pantry
PB plumbing riser
PF paint finish
PL pebbles
PM painted masonry
PT parapet
R refrigerator
RL reduced level (relative to AHD)
RWO rain water outlet
RWT rain water tank
SC aluminium sliding screen
SD services duct (hydraulic/mech)
ST stone
TC timber cladding
TS timber screens
WC weather board cladding
WR aluminium window surround

Finishes

1A off form conc. finish or equivalent
1B off form conc. finish or equivalent
2A light grey - dulux 'dieskau'
2B mid grey - dulux 'silkwort'
2C dark grey - dulux 'raku'
3 bronze finish cladding panels
4 bronze finish anodised alumin.
5 clear & opaque glass louvres
6 alumin. window hoods - bronze
7 glass balustrade

architecture saville isaacs pty ltd
23a king george street, mc mahons point nsw 2060 t 9966 9000 f 9966 9001

drawing	SOUTH ELEVATION (SIDE)		
job no	1314	dwg no	DA 204
scale	1:100 @ A0 & 1:200 @ A2	rev	B
date	18.02.14	drawn by	PF

ABN 70 124 814 759

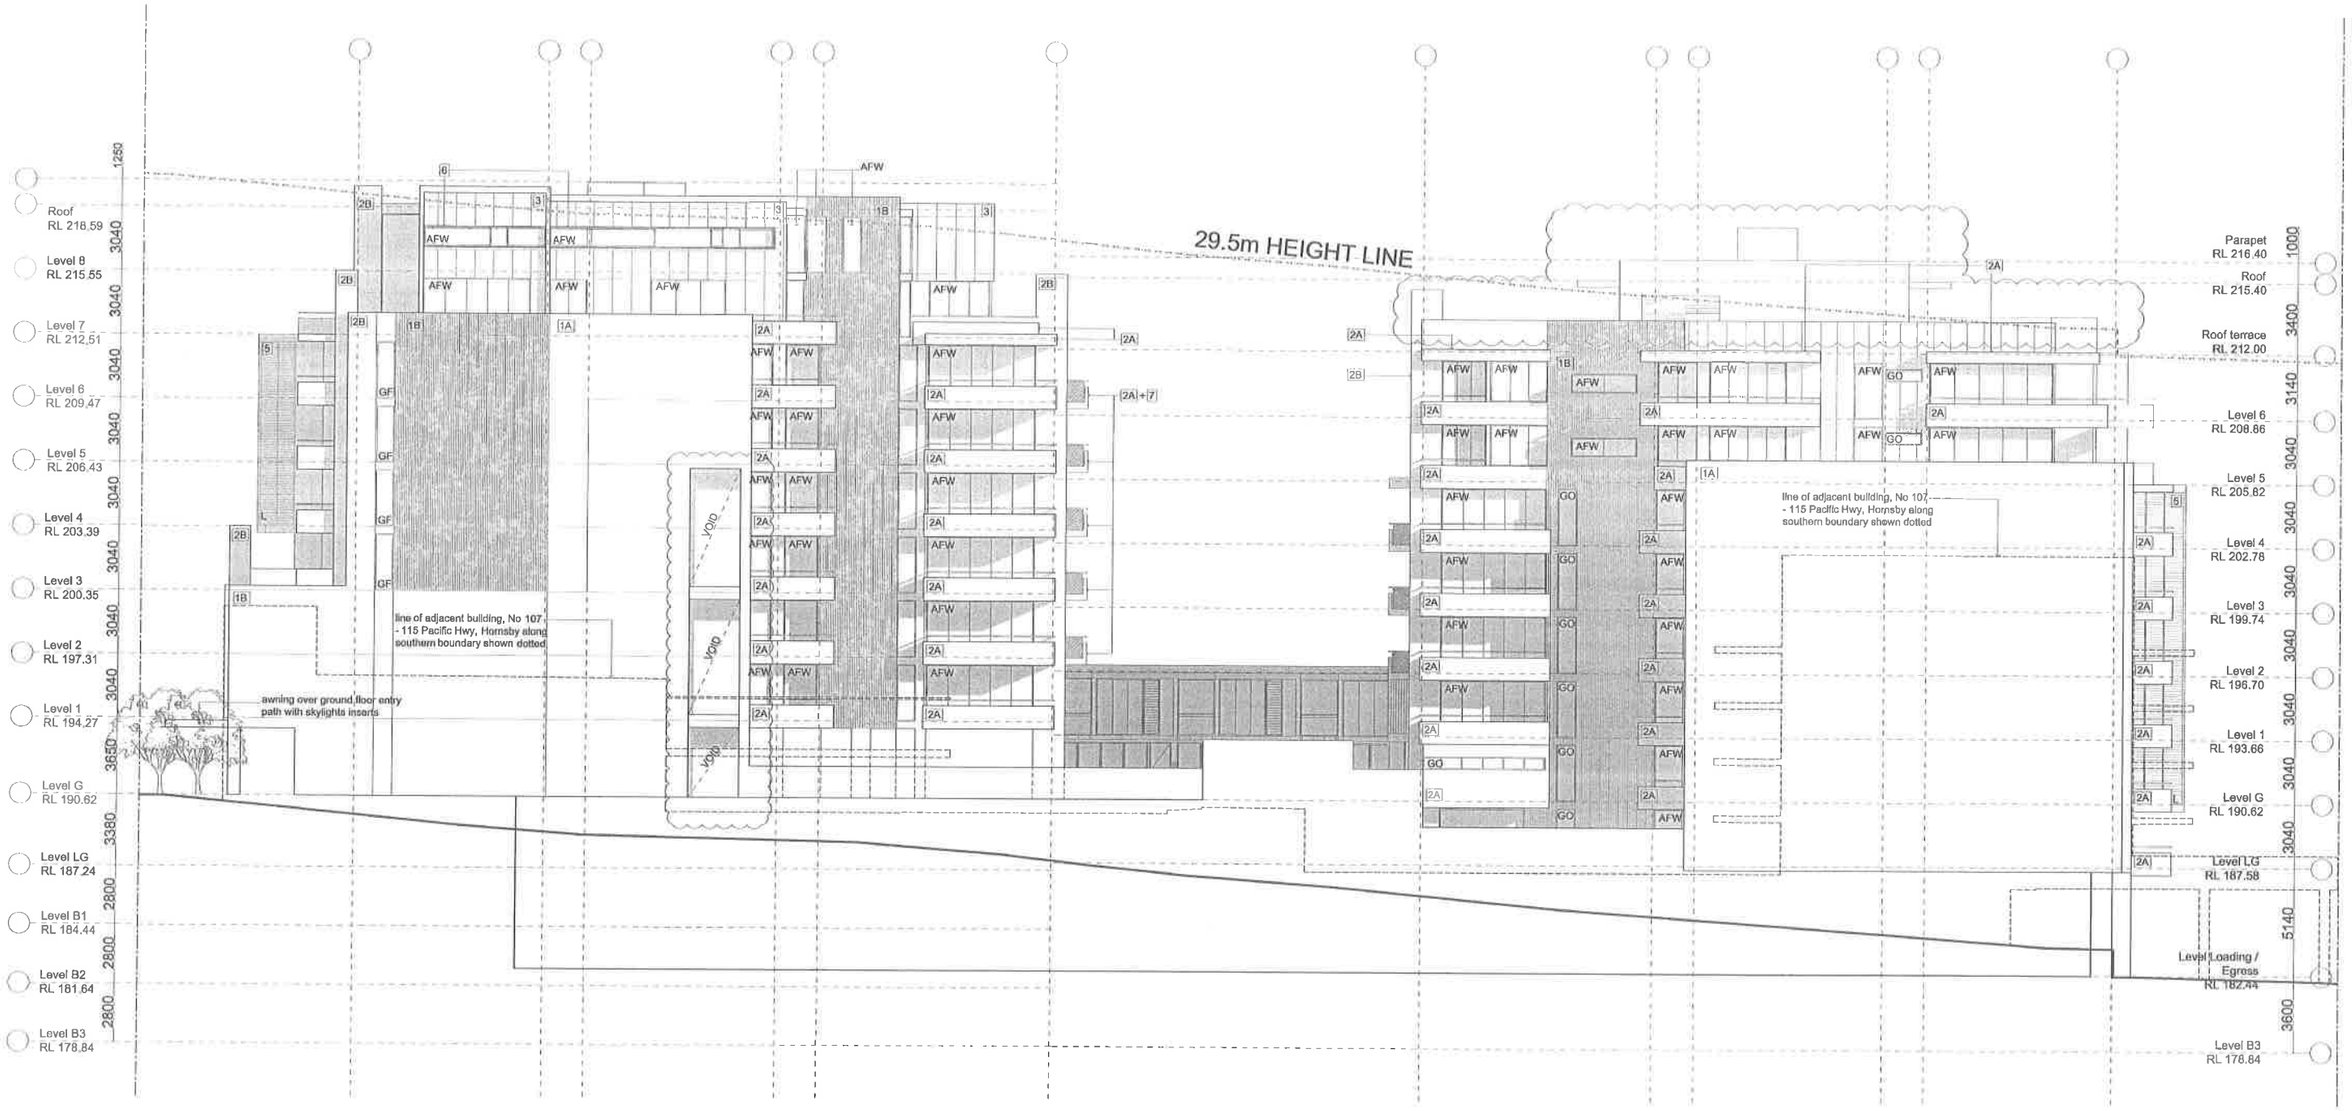

No.117 PACIFIC HWY, HORNSBY

DA issue

22.08.14 Rev A: DA Issue - Hornsby Council
17.02.14 Rev B: Amendments in response to Hornsby Council's requests

Contractor to verify all dimensions on site prior to commencing work. Architecture Saville Isaacs Pty Ltd to be notified of any discrepancies in dimensions and setting out of the works.
Copyright of designs shown hereon is retained by this company. Authority is required for any reproduction.

LEGENDS & MATERIALS

AFW	aluminium framed window
AP	access panel
AS	aluminium sliding screen
AW	paint finish
C	cupboard
CF	concrete finish
CPT	carpet
CT	tile finish (ceramic or stone)
D	dryer
DP	down pipe
DW	dishwasher
EDB	electrical distribution board
EXL	external louvres
FC	cementitious cladding
FCL	finished ceiling level
FFL	finished floor level
FW	floor waste
G	gas bayonet
GB	glass balustrade
GD	garage door
GF	glass fixed
GO	glass operable
GTF	glass translucent fixed
HW	hot water unit
L	louvres
M	split face masonry
MB	meter board
MC	metal cladding
MR	metal roof sheeting
OS	over flow splitter
P	pantry
PB	plumbing riser
PF	paint finish
PL	pebbles
PM	painted masonry
PT	parapet
R	refrigerator
RL	reduced level (relative to AHD)
RWO	rain water outlet
RWT	rain water tank
SC	aluminium sliding screen
SD	services duct (hydraulic/mech)
ST	stone
TC	timber cladding
TS	timber screens
WC	weather board cladding
WR	aluminium window surround

Finishes

1A	off form conc. finish or equivalent
1B	off form conc. finish or equivalent
2A	light grey - dulux 'dieskau'
2B	mid grey - dulux 'silkworl'
2C	dark grey - dulux 'ruta'
3	bronze finish cladding panels
4	bronze finish anodised alumin.
5	clear & opaque glass louvres
6	alumin. window hoods - bronze
7	glass balustrade

architecture saville isaacs pty ltd
23a king george street, mc mahons point nsw 2060 t 9086 9000 f 9086 9001

drawing	NORTH ELEVATION (SIDE)		
job no	1314	dwg no	DA 203
scale	1:100 @ A0 & 1:200 @ A2	rev	B
date	18.02.14	drawn by	PF

ABN 79 124 014 799

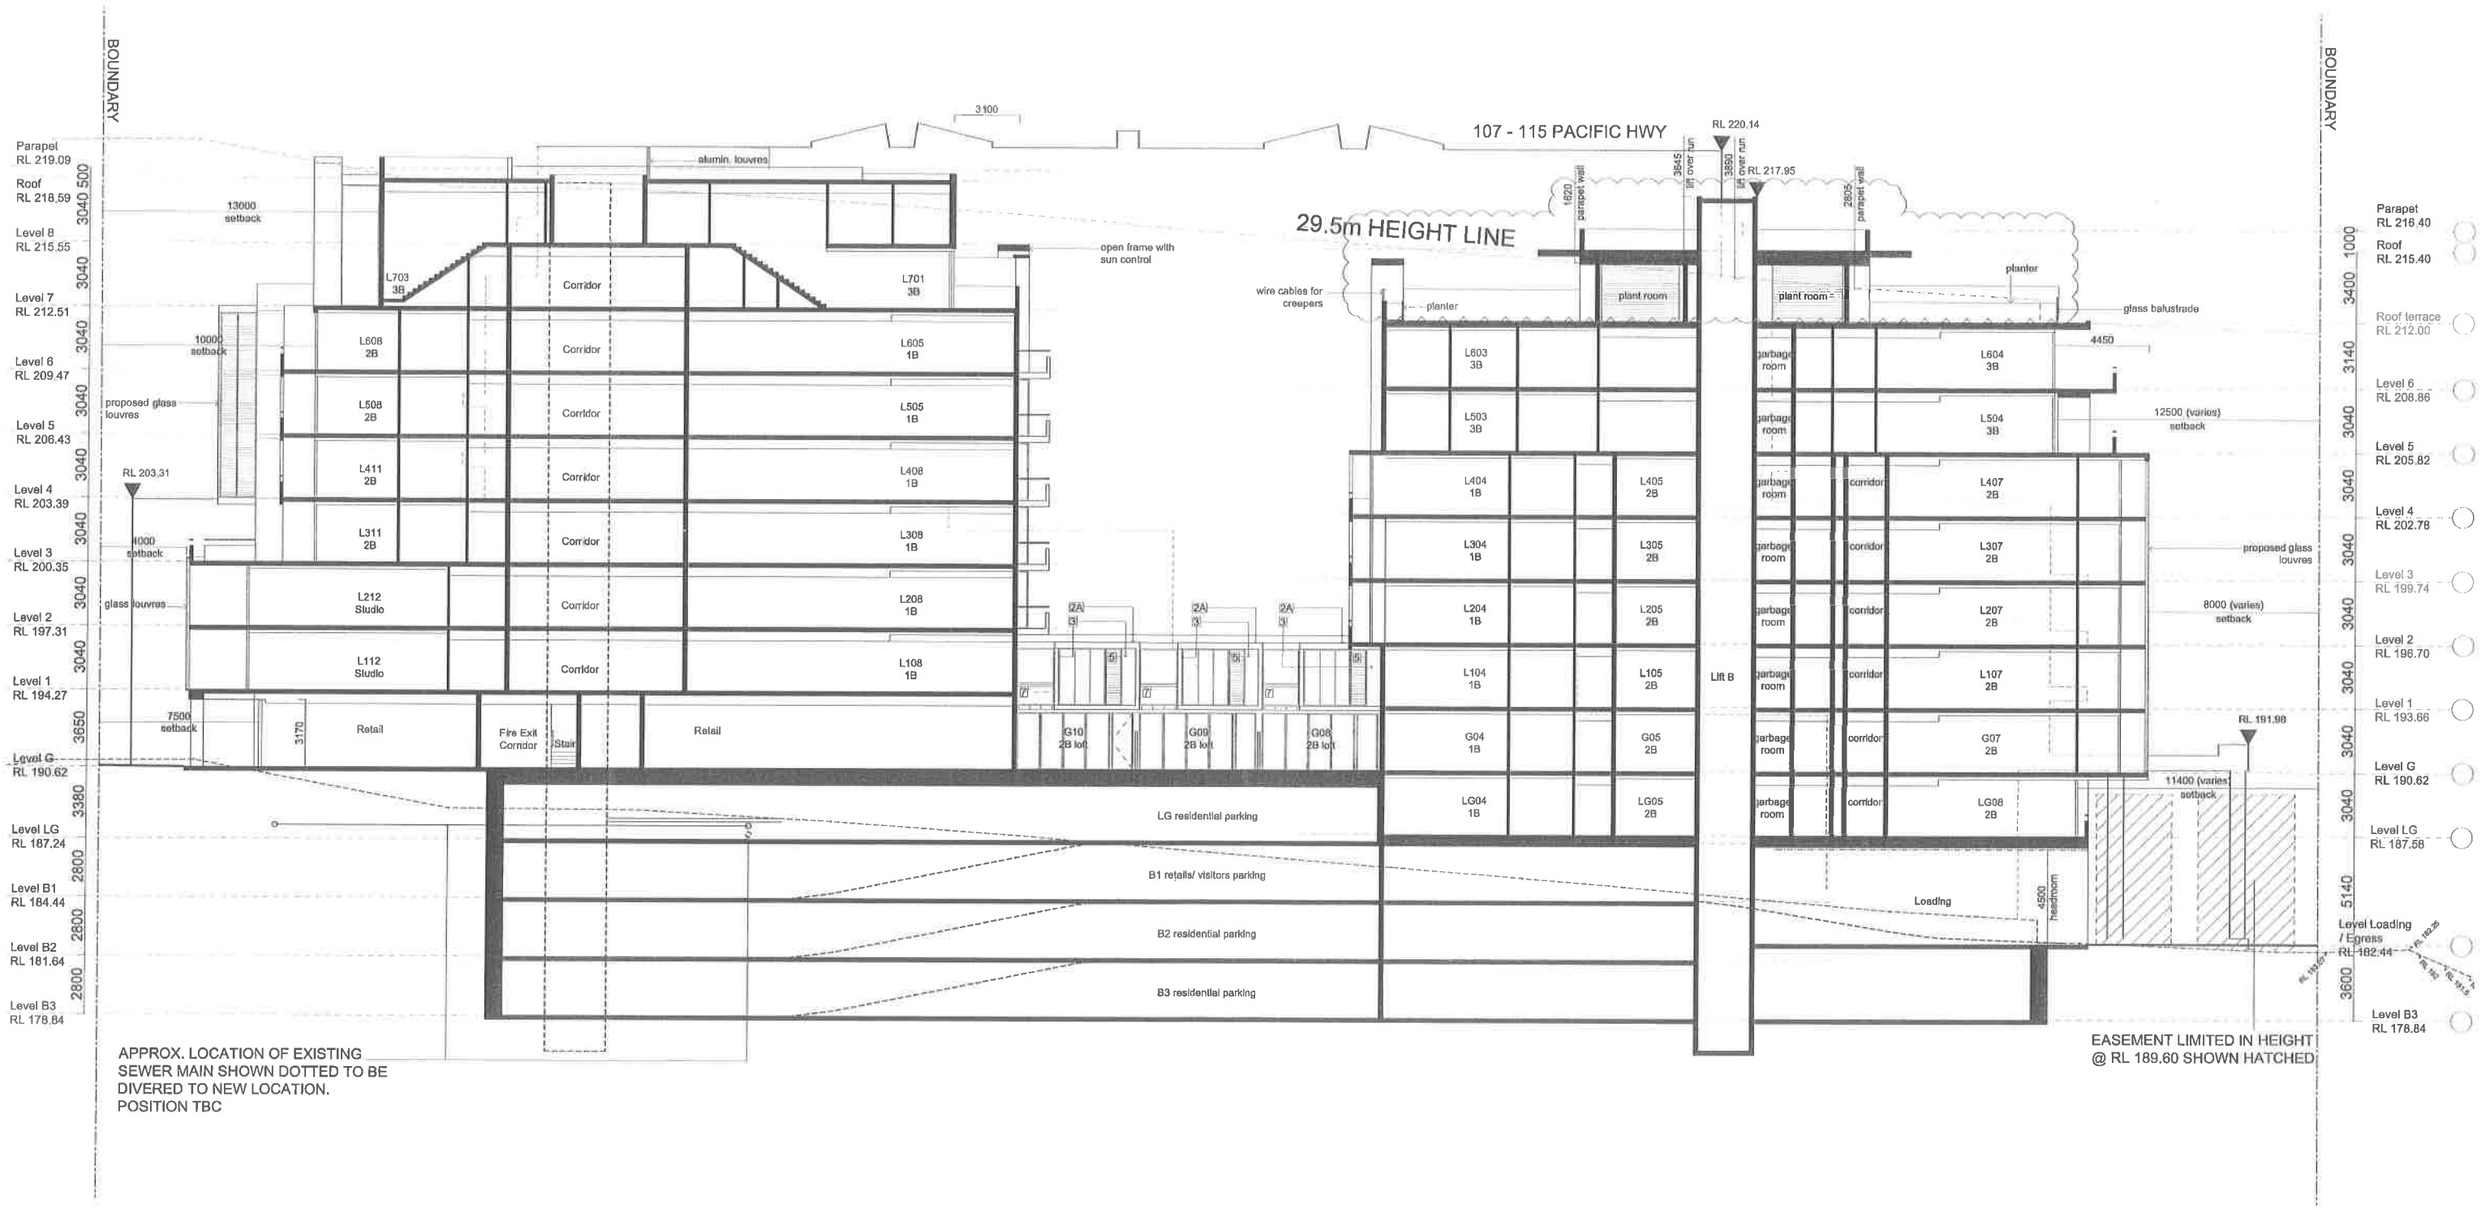

No.117 PACIFIC HWY, HORNSBY

DA issue

22.08.14 Rev A: DA Issue - Hornsby Council
17.02.14 Rev B: Amendments in response to Hornsby Council's requests

Contractor to verify all dimensions on site prior to commencing work. Architecture Saville Isaacs Pty Ltd to be notified of any discrepancies in dimensions and setting out of the works.
Copyright of designs shown hereon is retained by this company. Authority is required for any reproduction.

LEGENDS & MATERIALS

AFW aluminium framed window
AP access panel
AS aluminium sliding screen
AW paint finish
C cupboard
CF concrete finish
CPT carpet
CT tile finish (ceramic or stone)
D dryer
DP down pipe
DW dishwasher
EDB electrical distribution board
EXL external louvres
FC cementitious cladding
FCL finished ceiling level
FFL finished floor level
FW floor waste
G gas bayonet
GB glass balustrade
GD garage door
GF glass fixed
GO glass operable
GTF glass translucent fixed
HW hot water unit
L louvres
M split face masonry
MB meter board
MC metal cladding
MR metal roof sheeting
OS over flow spitter
P pantry
PB plumbing riser
PF paint finish
PL pebbles
PM painted masonry
PT parapet
R refrigerator
RL reduced level (relative to AHD)
RWO rain water outlet
RWT rain water tank
SC aluminium sliding screen
SD services duct (hydraulic/mech)
ST stone
TC timber cladding
TS timber screens
WC weather board cladding
WR aluminium window surround

Finishes

1A off form conc. finish or equivalent
1B off form conc. finish or equivalent
2A light grey - dulux 'dieskau'
2B mid grey - dulux 'silkwort'
2C dark grey - dulux 'raku'
3 bronze finish cladding panels
4 bronze finish anodised alumin.
5 clear & opaque glass louvres
6 alumin. window heads - bronze
7 glass balustrade

architecture saville isaacs pty ltd
23a king george street, mc mahons point nsw 2060 t 9966 9000 f 9966 9001

drawing	SECTION AA		
job no	1314	dwg no	DA.301
scale	1:100 @ A0 & 1:200 @ A2	rev	B
date	18.02.14	drawn by	PF

ABN 78 124 014 759

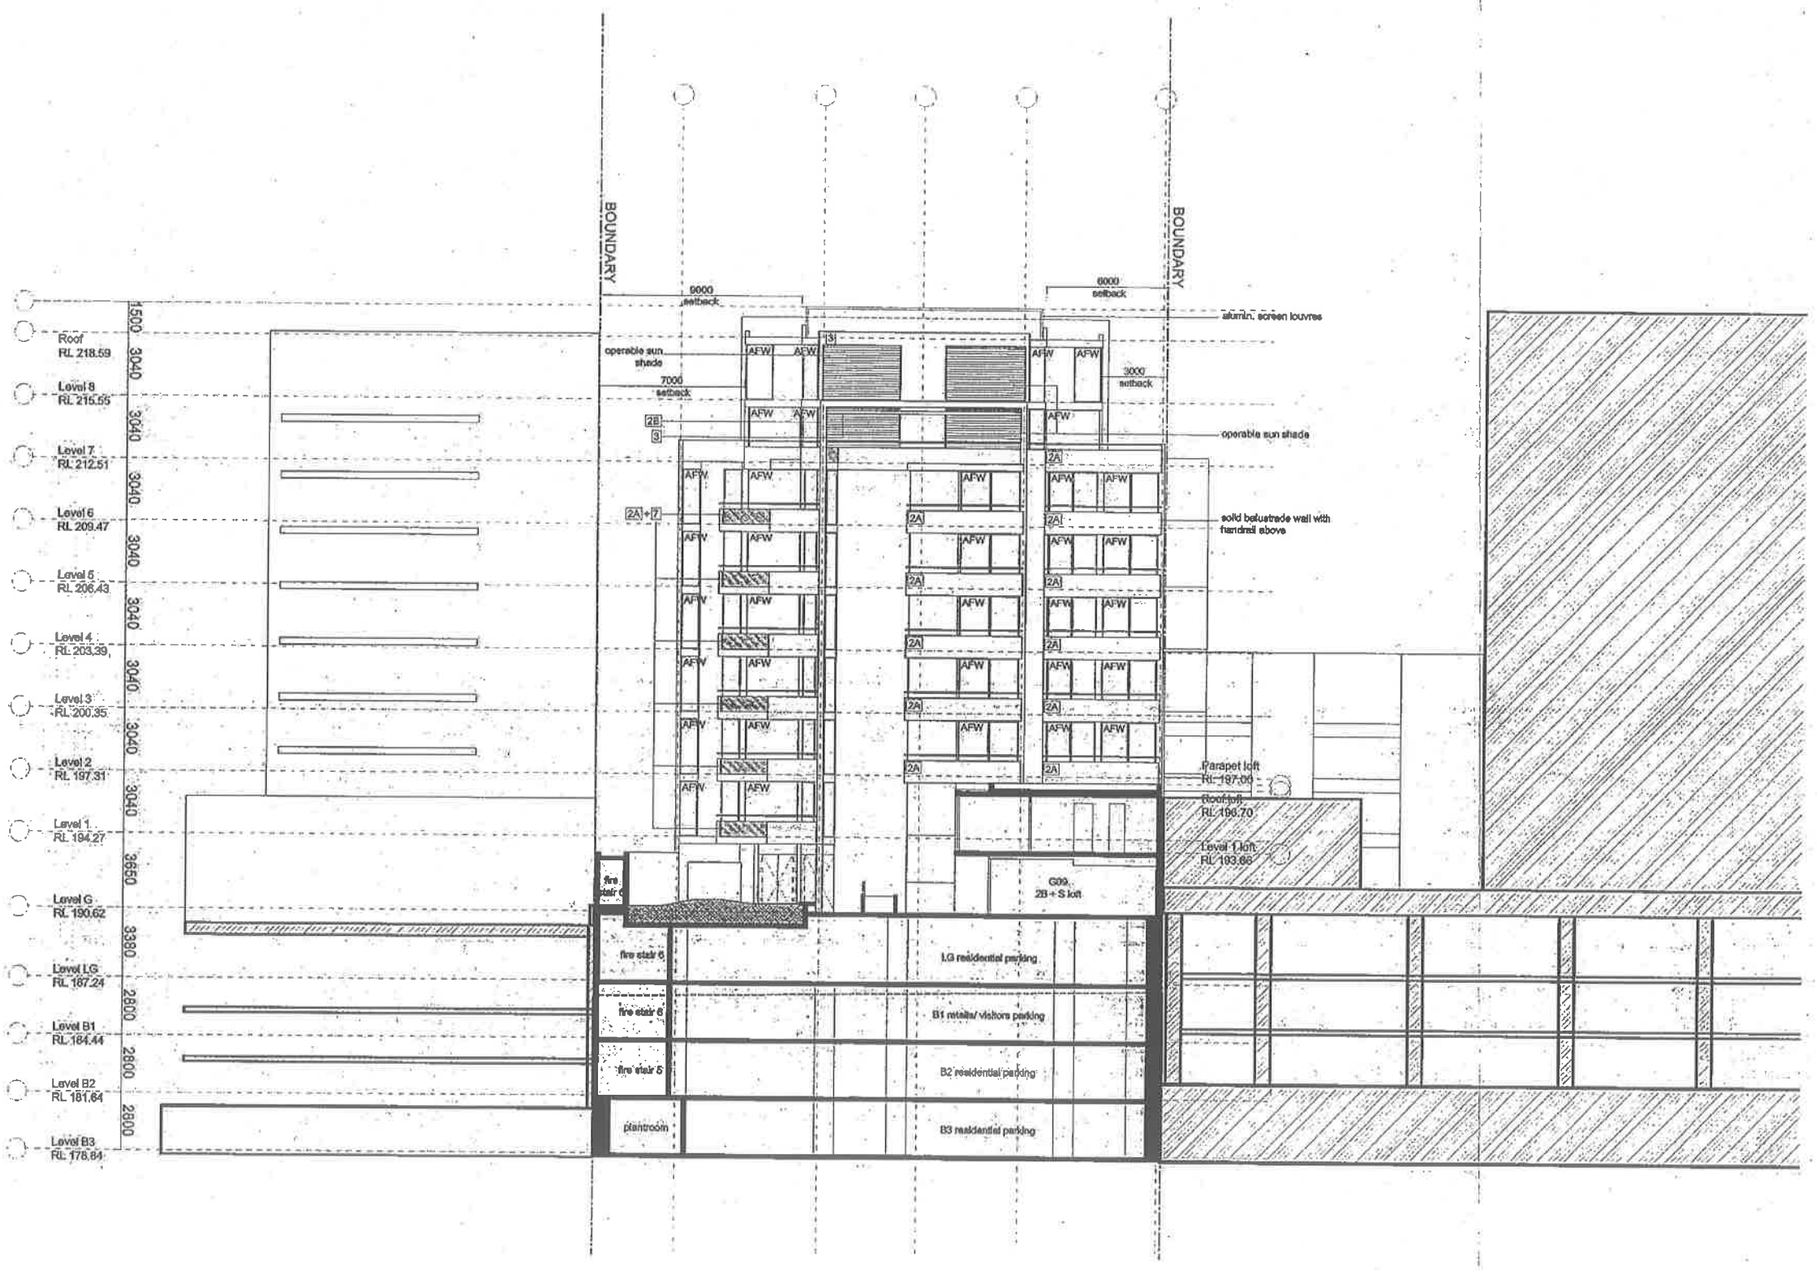

No.117 PACIFIC HWY, HORNSBY

DA issue

22.08.14 Rev A: DA Issue - Hornsby Council

LEGENDS & MATERIALS

AFW	aluminium framed window
AP	access panel
AS	aluminium sliding screen
AW	paint finish
C	cupboard
CF	concrete finish
CPT	carpet
CT	tile finish (ceramic or stone)
D	dryer
DP	down pipe
DW	dishwasher
EDB	electrical distribution board
EXL	external louvres
FC	cementitious cladding
FCL	finished ceiling level
FFL	finished floor level
FW	floor waste
G	gas bayonet
GB	glass balustrade
GD	garage door
GF	glass fixed
GO	glass operable
GTF	glass translucent fixed
HW	hot water unit
L	louvres
M	split face masonry
MB	meter board
MC	metal cladding
MR	metal roof sheeting
OS	over flow spitter
P	pantry
PB	plumbing riser
PF	panel finish
PL	pebbles
PM	painted masonry
PT	parapet
R	refrigerator
RL	reduced level (relative to AHD)
RWO	rain water outlet
RWT	rain water tank
SC	aluminium sliding screen
SD	services duct (hydraulic/mech)
ST	stone
TC	timber cladding
TS	timber screens
WC	weather board cladding
WR	aluminium window surround

Finishes

1A	off form conc. finish or equivalent
1B	off form conc. finish or equivalent
2A	light grey - dulux 'dieskau'
2B	mid grey - dulux 'silksoft'
2C	dark grey - dulux 'rain'
3	bronze finish cladding panels
4	bronze finish anodised alumin.
5	clear & opaque glass louvres
6	alumin. window hoods - bronze
7	glass balustrade

Contractor to verify all dimensions on site prior to commencing work. Architecture Saville Isaacs Pty Ltd to be notified of any discrepancies in dimensions and setting out of the works. Copyright of designs shown hereon is retained by this company. Authority is required for any reproduction.

architecture saville isaacs pty ltd
23a king george street, mc mahons point nsw 2060 t 9958 6000 f 9958 6001

drawing	SECTION BB		
job no	1314	dwg no	DA.302
scale	1:100 @ A0 & 1:200 @ A2	rev	A
date	18.02.14	drawn by	PF

ABN 79 124 014 709