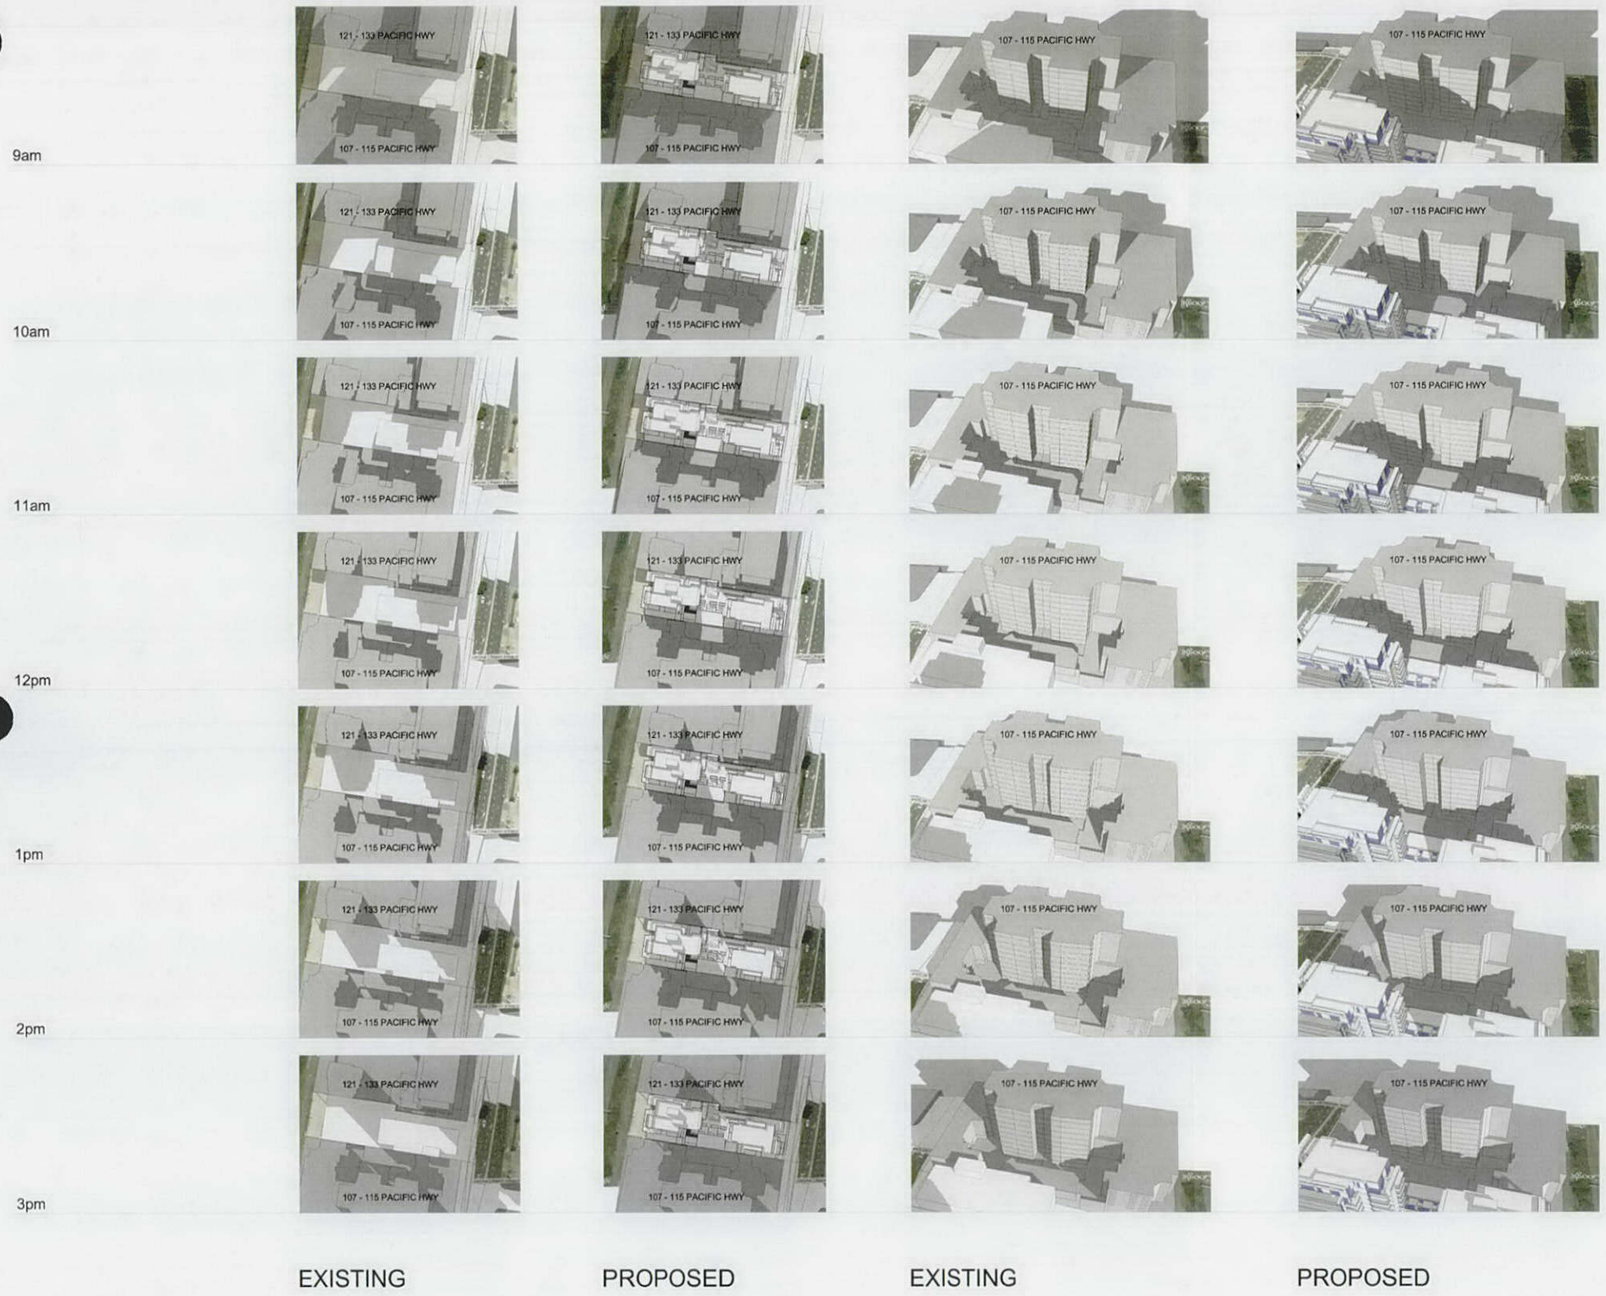

No.117 PACIFIC HWY, HORNSBY

DA issue

22.08.14 Rev A: DA Issue - Hornsby Council

architecture saville isaacs pty ltd
23a king george street, mc mahons point nsw 2060 t 9086 9000 f 9086 9001

drawing	SHADOW DIAGRAMS - EXISTING & PROPOSED		
job no	1314	dwg no	DA.401
scale	NTS @ A0 & NTS @ A2	rev	A
date	18.02.14	drawn by	PF

ABN 79 124 014 759

Contractor to verify all dimensions on site prior to commencing work.
Architecture Saville Isaacs Pty Ltd to be notified of any discrepancies in dimensions and setting out of the works.
Copyright of designs shown hereon is retained by this company.
Authority is required for any reproduction.

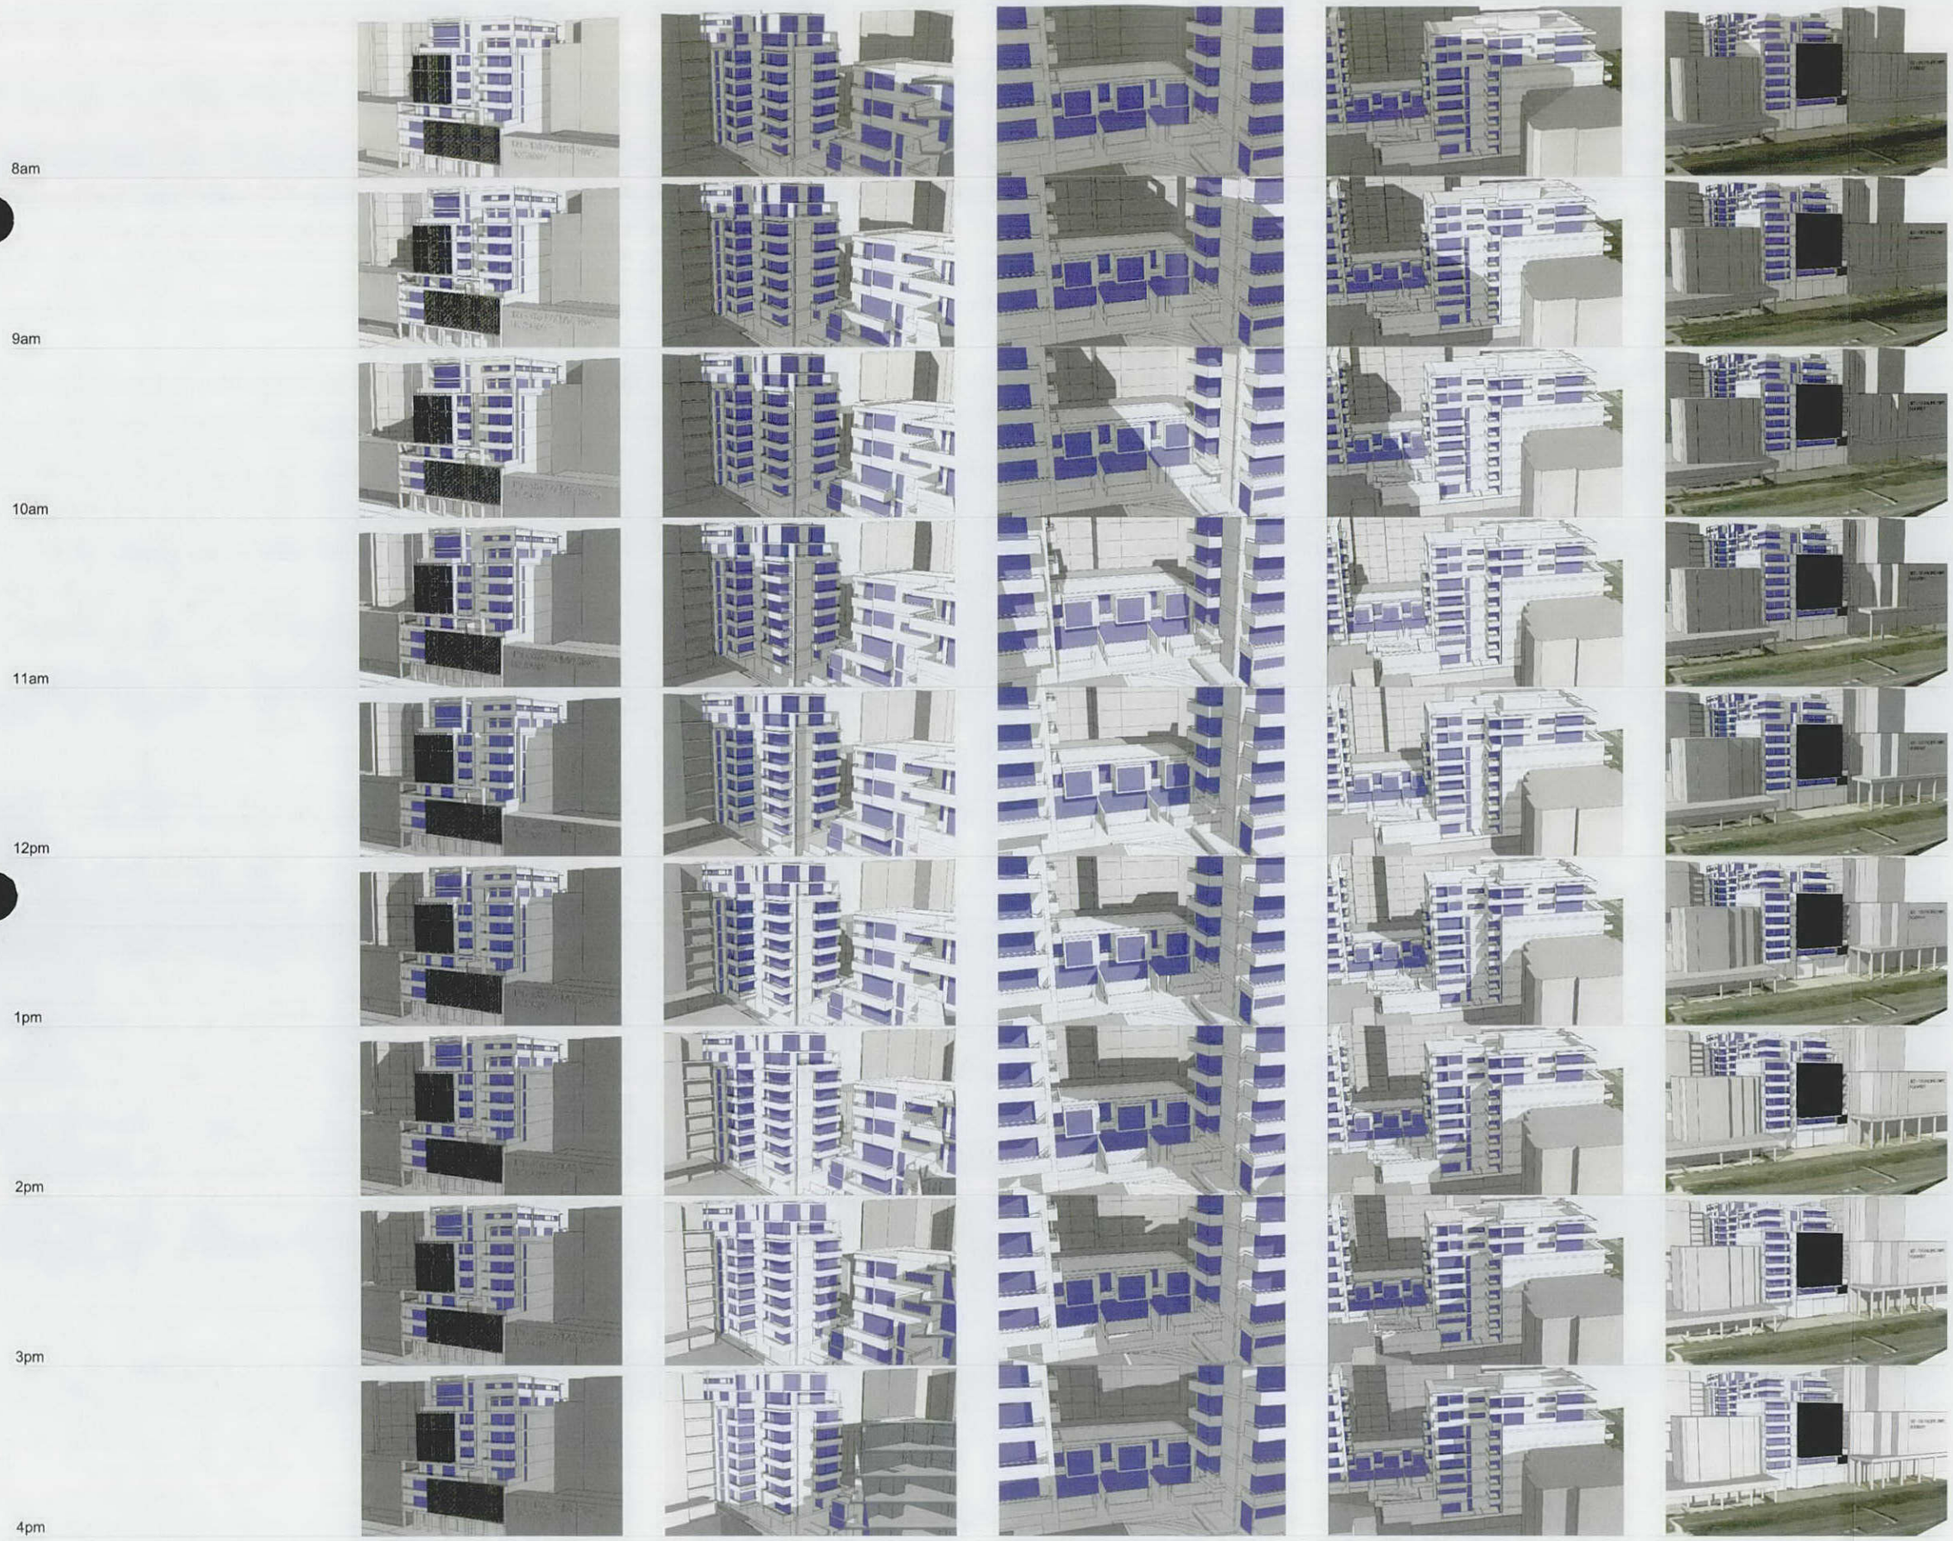

SOLAR ACCESS

TOWER A EAST PACIFIC HWY - 8am - 4pm

TOWER A NORTH WEST - 8am - 4pm

COURTYARD - 8am - 4pm

TOWER B NORTH - 8am - 4pm

TOWER B WEST WANDERERS WAY- 8am - 4pm

No.117 PACIFIC HWY, HORNSBY

DA issue

22.08.14 Rev A: DA Issue - Hornsby Council

architecture saville isaacs pty ltd
23a king george street, mc mahons point nsw 2060 t 9086 9000 f 9086 9001

drawing	SOLAR ACCESS DIAGRAMS - 8am - 4pm		
job no	1314	dwg no	DA.402
scale	NTS @ A0 & NTS @ A2	rev	A
date	18.02.14	drawn by	PF

ABN 79 124 014 759

Contractor to verify all dimensions on site prior to commencing work.
Architecture Saville Isaacs Pty Ltd to be notified of any discrepancies in dimensions and setting out of the works.
Copyright of designs shown hereon is retained by this company.
Authority is required for any reproduction.