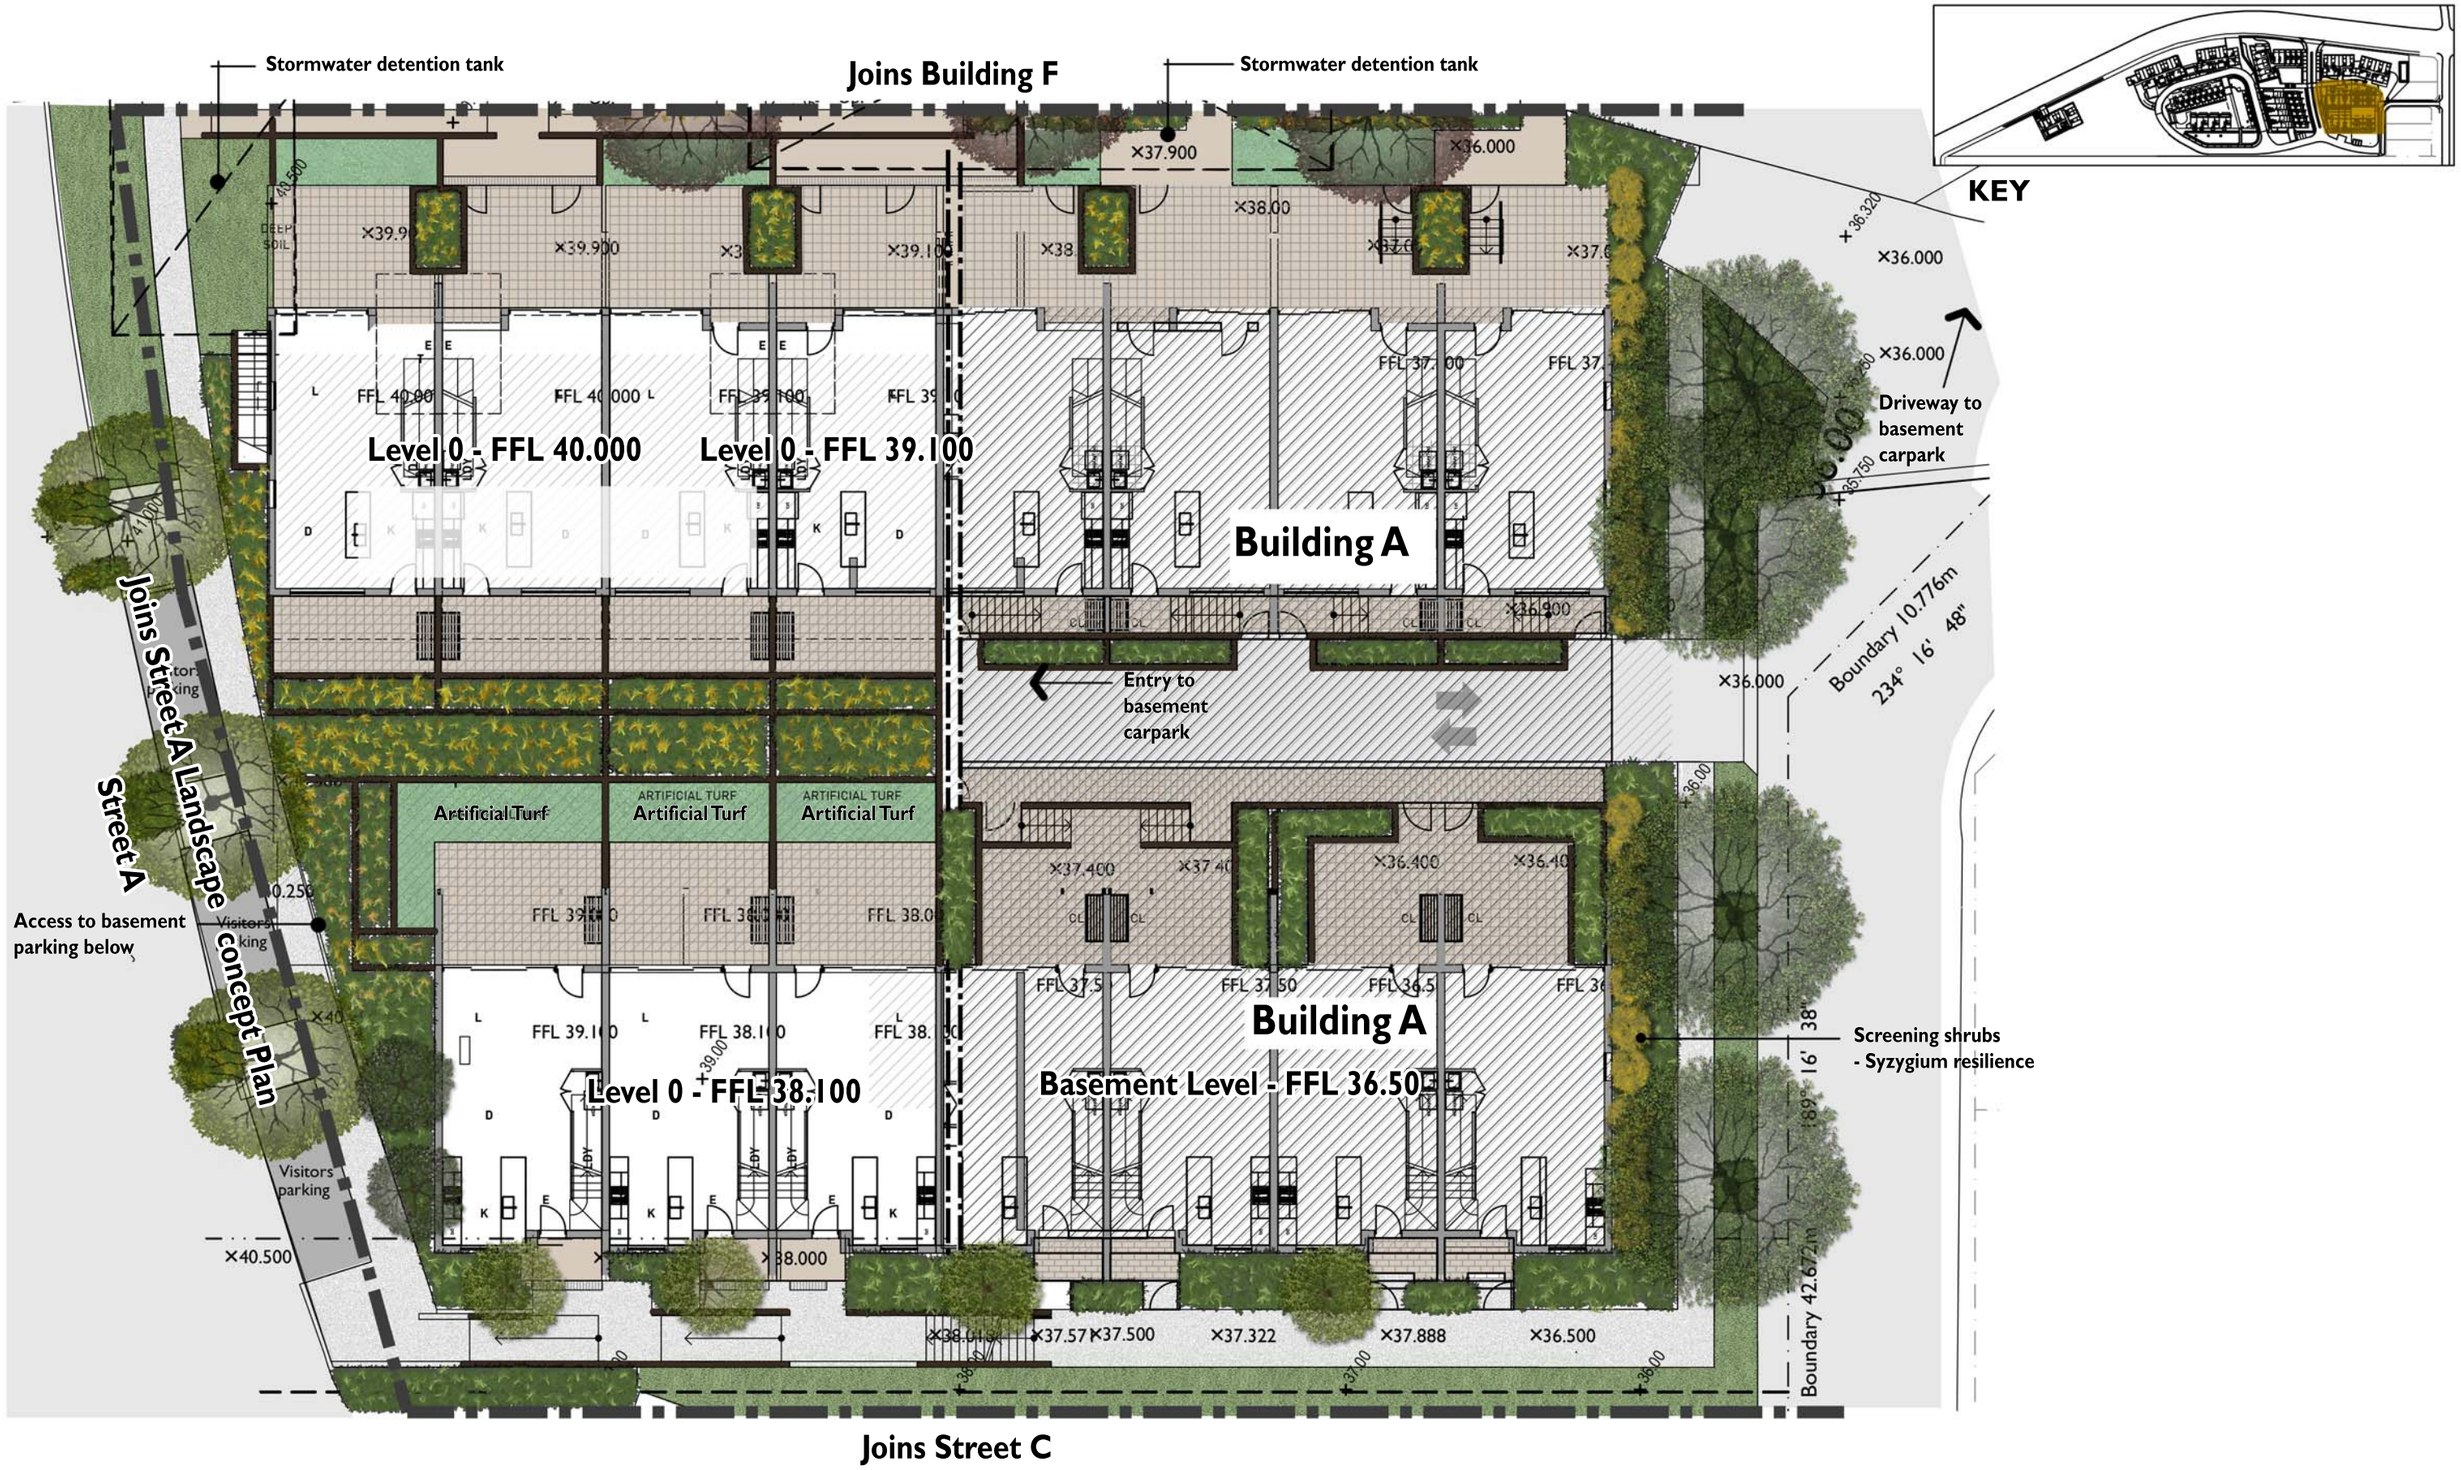

ISSUE	DATE	COMMENTS
C	01.07.16	BLDG A AMENDED
B	10.02.16	DA AMENDMENTS
A	25.06.15	FOR DEVELOPMENT APPLICATION

SCALE 0m 2m 4m 6m 8m 10m

DRAWN SR
CHECKED
DESIGN HM
SCALE 1:200 @ A3
PROJECT NO. 1505
DRAWING NO. DA-LP-04
DRAWING Landscape Concept Plan - Building A
LOCATION 83 University Drive, Waratah West.
CLIENT SNL Pty Ltd
PROJECT Proposed Development

BASE PLANS SUPPLIED BY:
SMITH & TZANNES ARCHITECTURE & URBAN PLANNING
NORTHROP
RPS AUSTRALIA

MANSFIELD URBAN
5 Swan St, Hinton
Hunter Valley NSW 2321
mail@mansfieldurban.com.au
Phone + 61 2 49 305882 · Mobile 0412 054 455
www.mansfieldlandurban.com.au