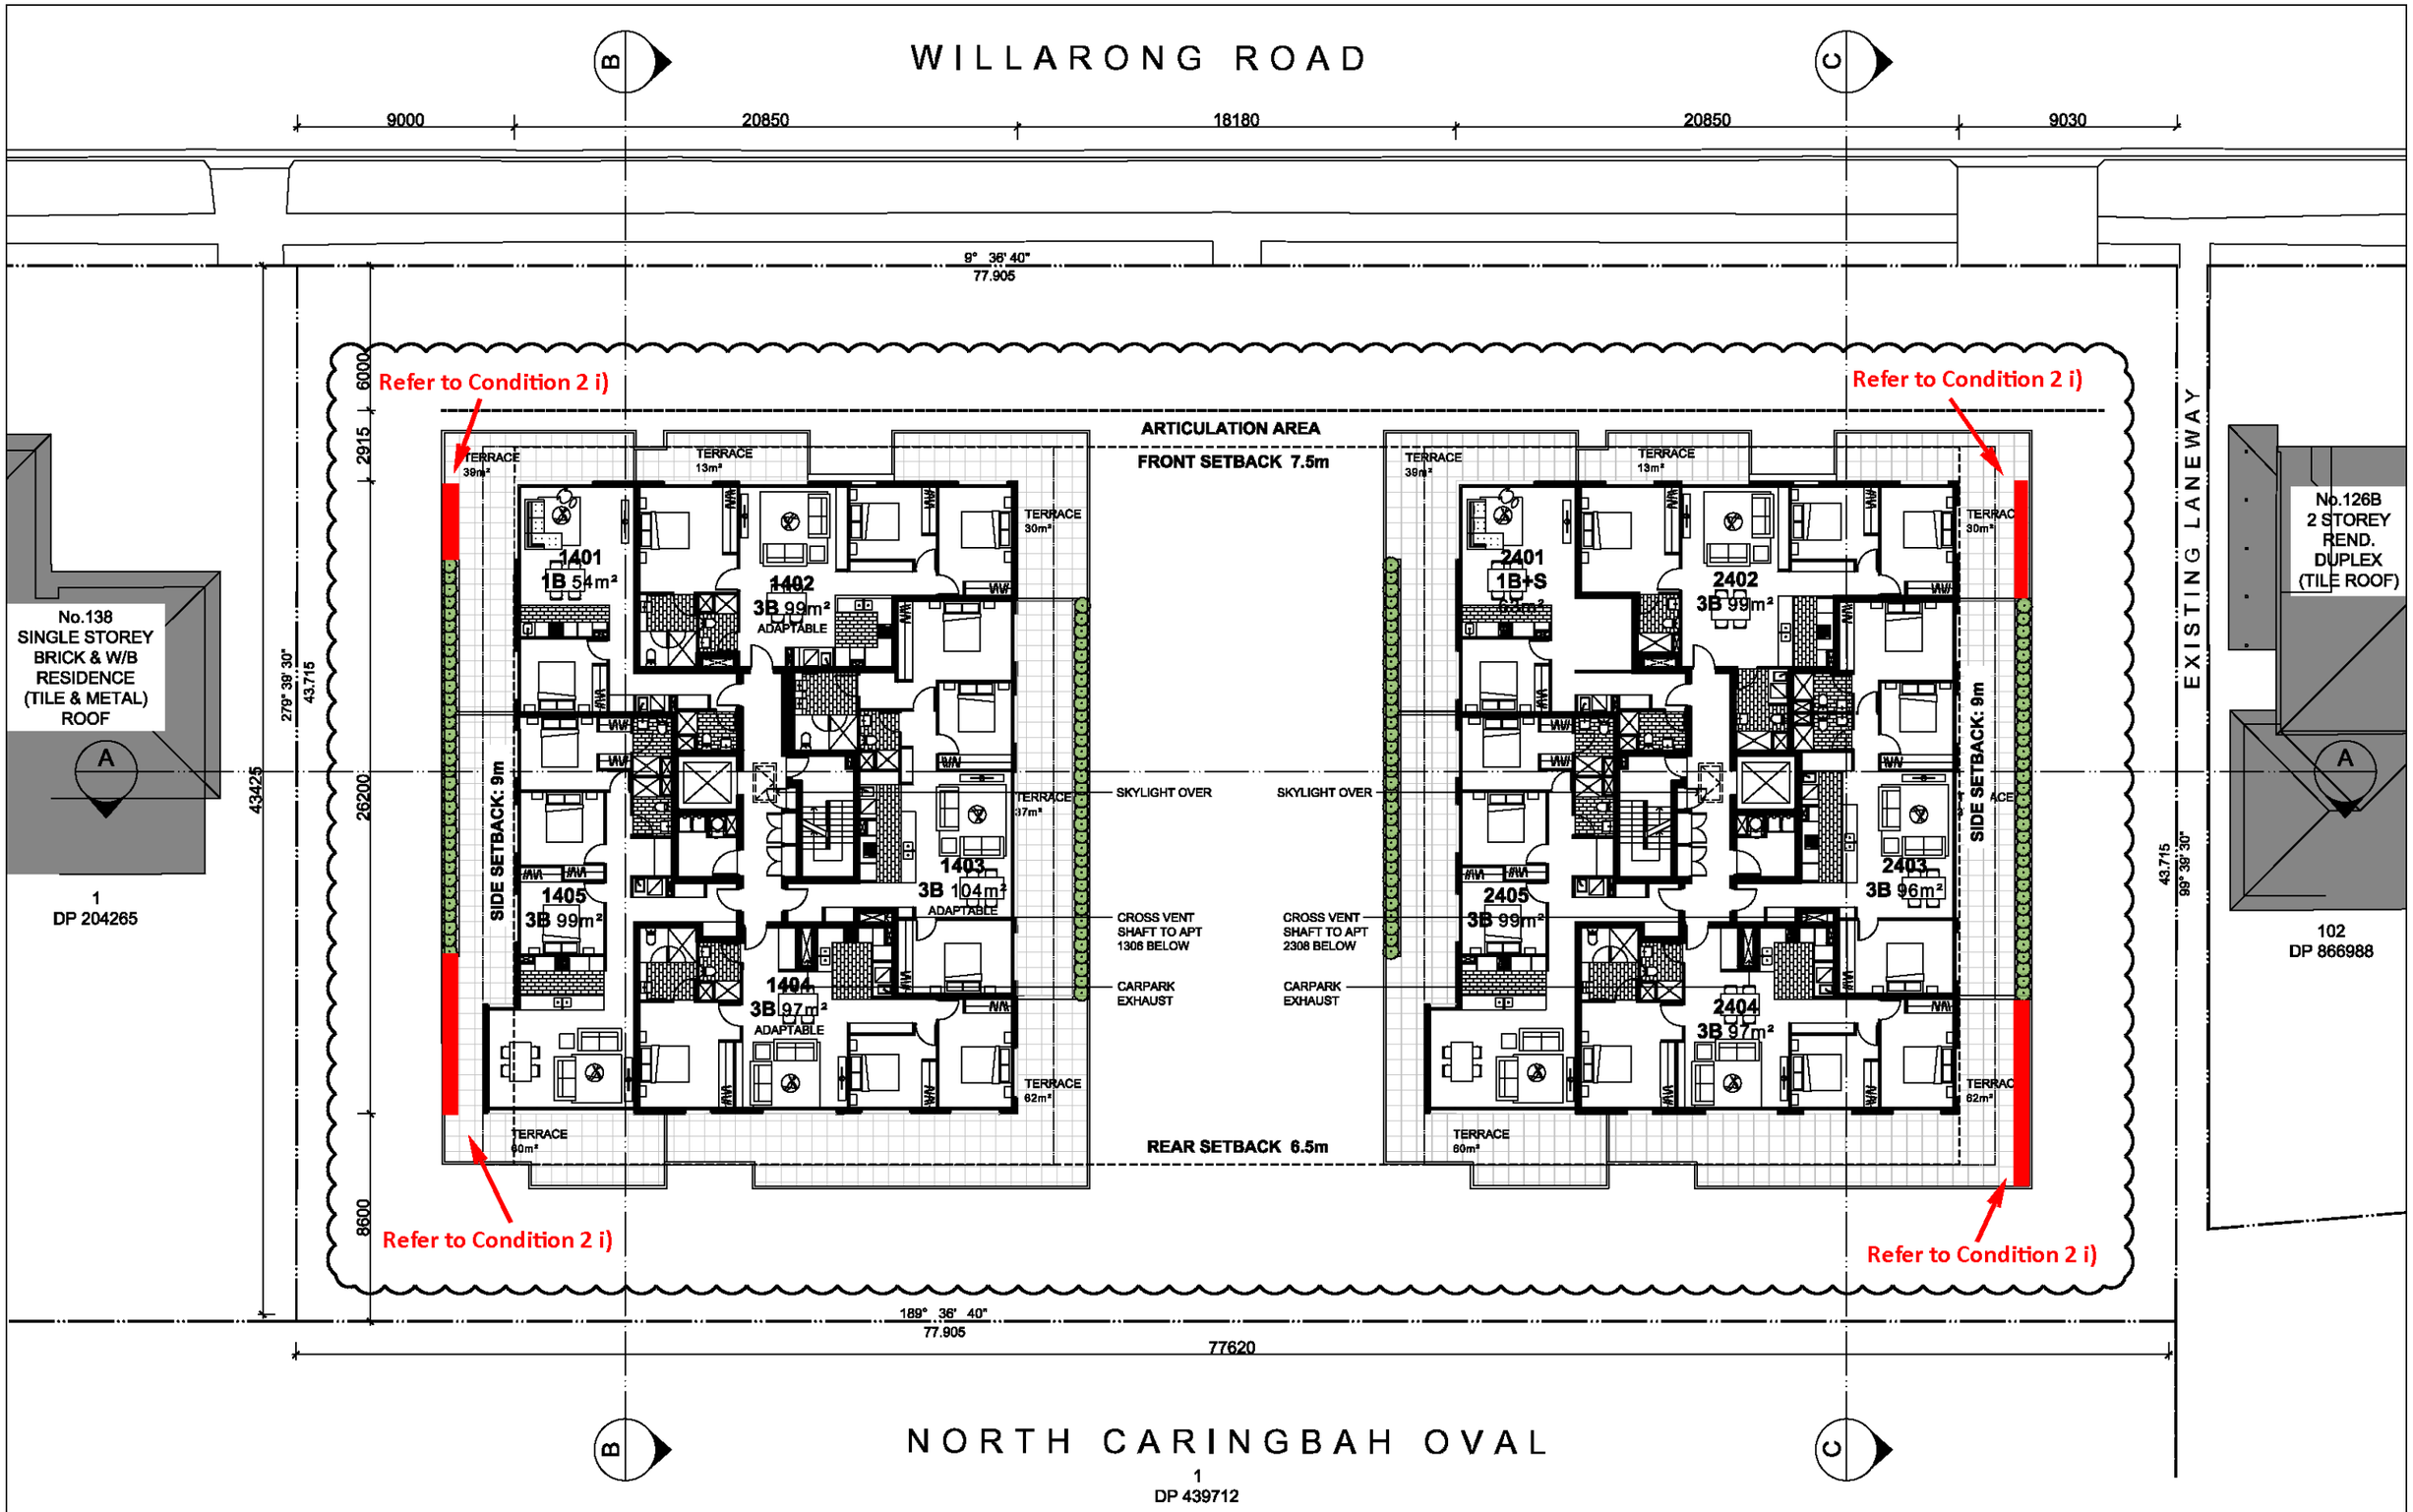

IMPORTANT NOTES:
Do not scale from drawings. All dimensions to be checked on site before commencement of work. All discrepancies to be brought to the attention of the Architect. Larger scale drawings and written dimensions take preference. This drawing is copyright and the property of the author, and must not be retained, copied or used without the express authority of MARCHESE + PARTNERS INTERNATIONAL PTY. LTD.

PRELIMINARY
NOT FOR CONSTRUCTION

REVISION	DATE	DESCRIPTION	BY
A	2015.10.15	DA SUBMISSION	AA
B	2016.03.04	INTERNAL LAYOUTS AMENDED WITH SERVICE RISERS, STORAGE AND RECONFIGURED ADAPTABLE BATHROOMS. PLANTING ADDED TO TERRACES AND SKYLIGHTS ADDED	AA

marchesepartners
Marchese Partners International Pty Ltd
Level 1, 53 Walker Street, North Sydney, NSW 2060 Australia
P +61 2 9922 4375 F +61 2 9929 5786 E info@marchesepartners.com.au
www.marchesepartners.com.au
Sydney · Brisbane · Canberra · Melbourne · Adelaide · Perth
San Diego · Guangzhou · Kuala Lumpur · Auckland
ACN 098 552 151 ABN 20 098 552 151

N.T.
N.N.

CLIENT
LANDMARK GROUP
SUITE 2201, LEVEL 22, TOWER TWO
WESTFIELD, BONDI JUNCTION

PROJECT
128-136 WILLARONG ROAD
CARINGBAH NSW 2229

DRAWING TITLE
LEVEL 4 PLAN

SCALE	DATE	DRAWN	CHECKED
1:250@A3	13/05/2015	AA	EBC
JOB 15024	DRAWING DA1.05		REVISION B