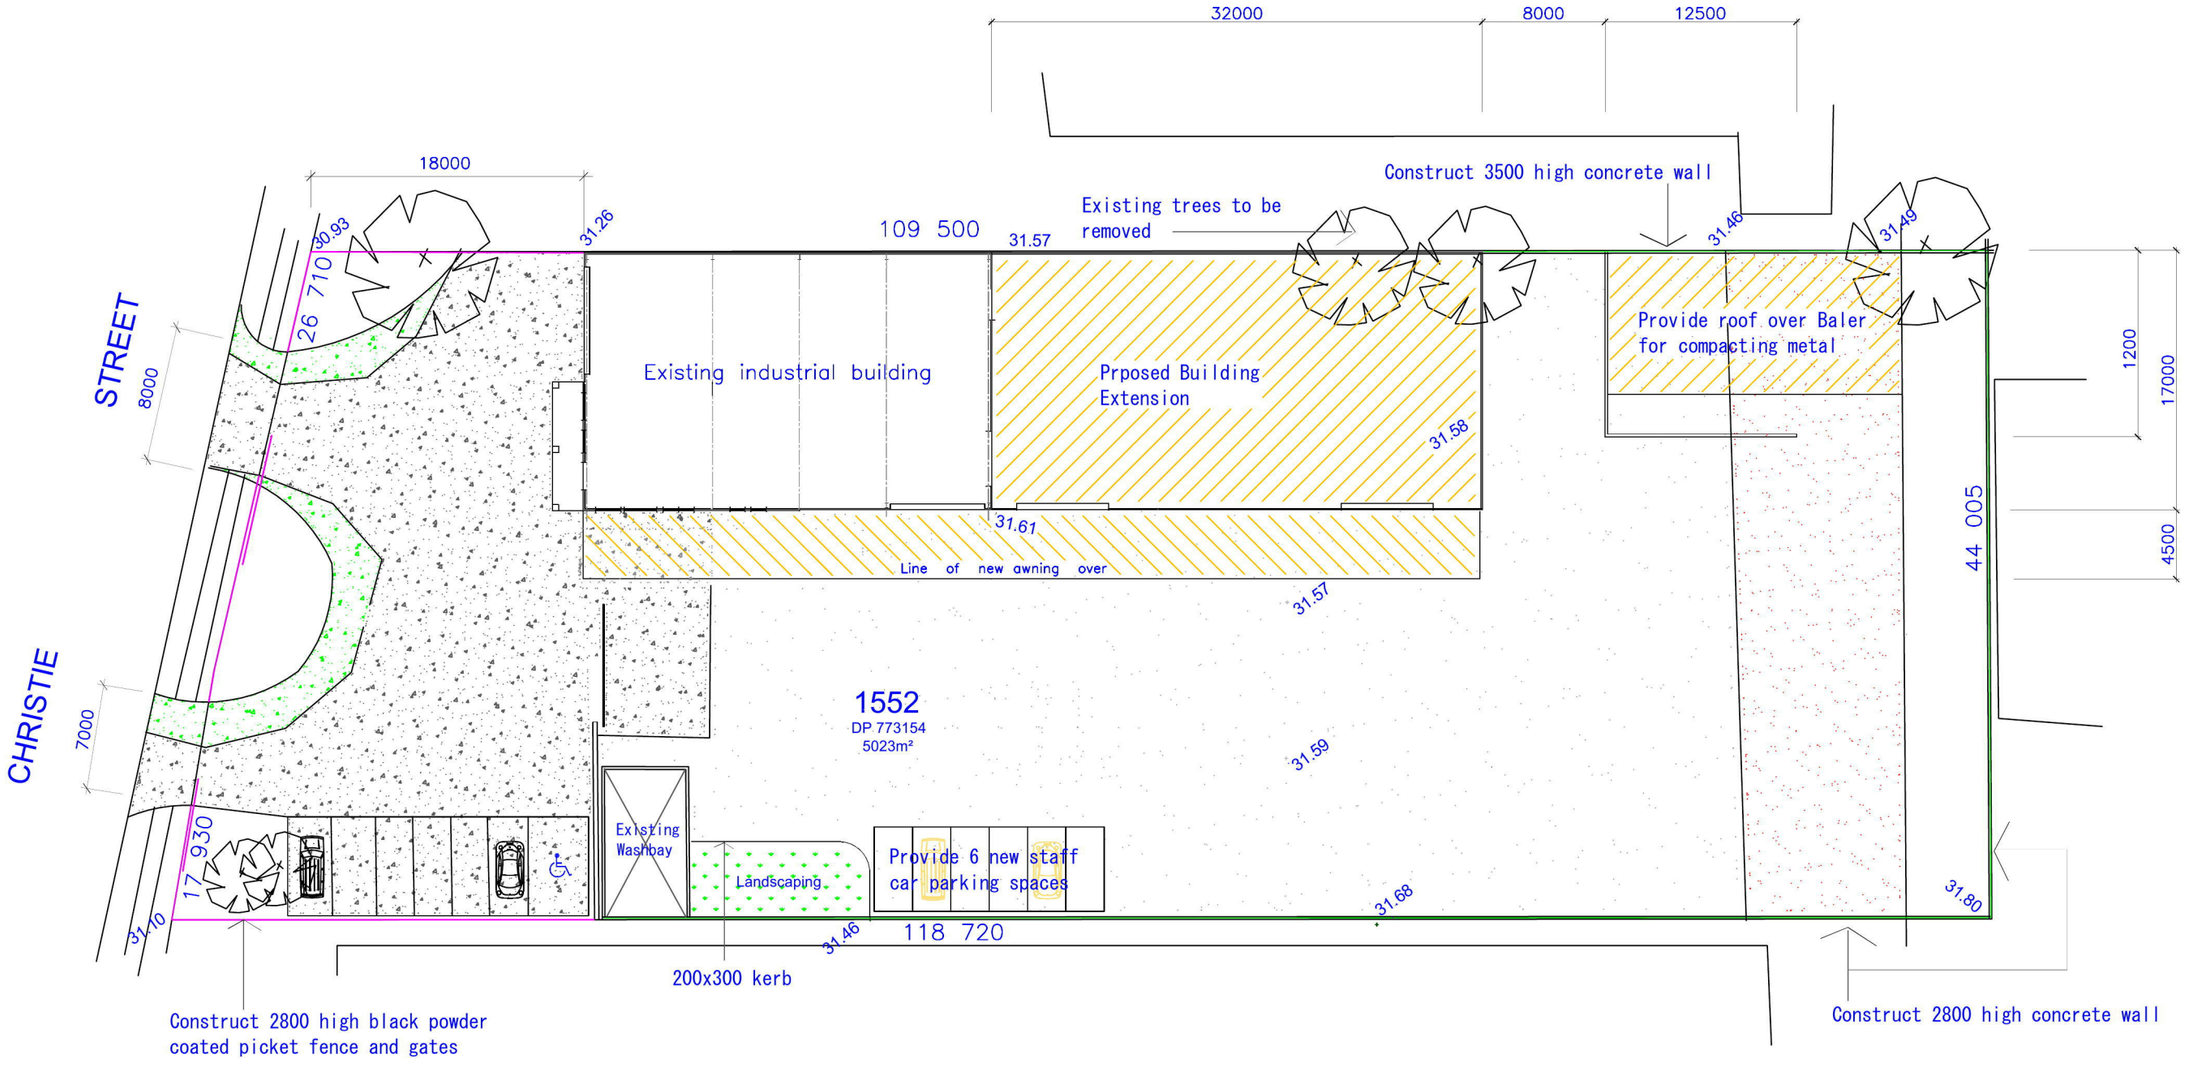

Existing concrete paving shown thus

Proposed concrete paving shown thus

Existing bitumen paving shown thus

Proposed bitumen paving shown thus

AbCad Design and Drafting
5 Cedar Place, The Oaks
46 572 115 0411 11 5207
abcadesign@hotmail.com

EXISTING INDUSTRIAL UNIT AT No 22 CHRISTIE STREET
ST MARYS
LOT 1552 DP 773154

metres 0 5 10 15 20 25 30 0

SITE PLAN

Drawing ID
Hardy Christie Street St Marys_04.dwg
Sheet 1 of 7
Drawn by Ken Davis 1 December 2014
Scales @ A3 1:400