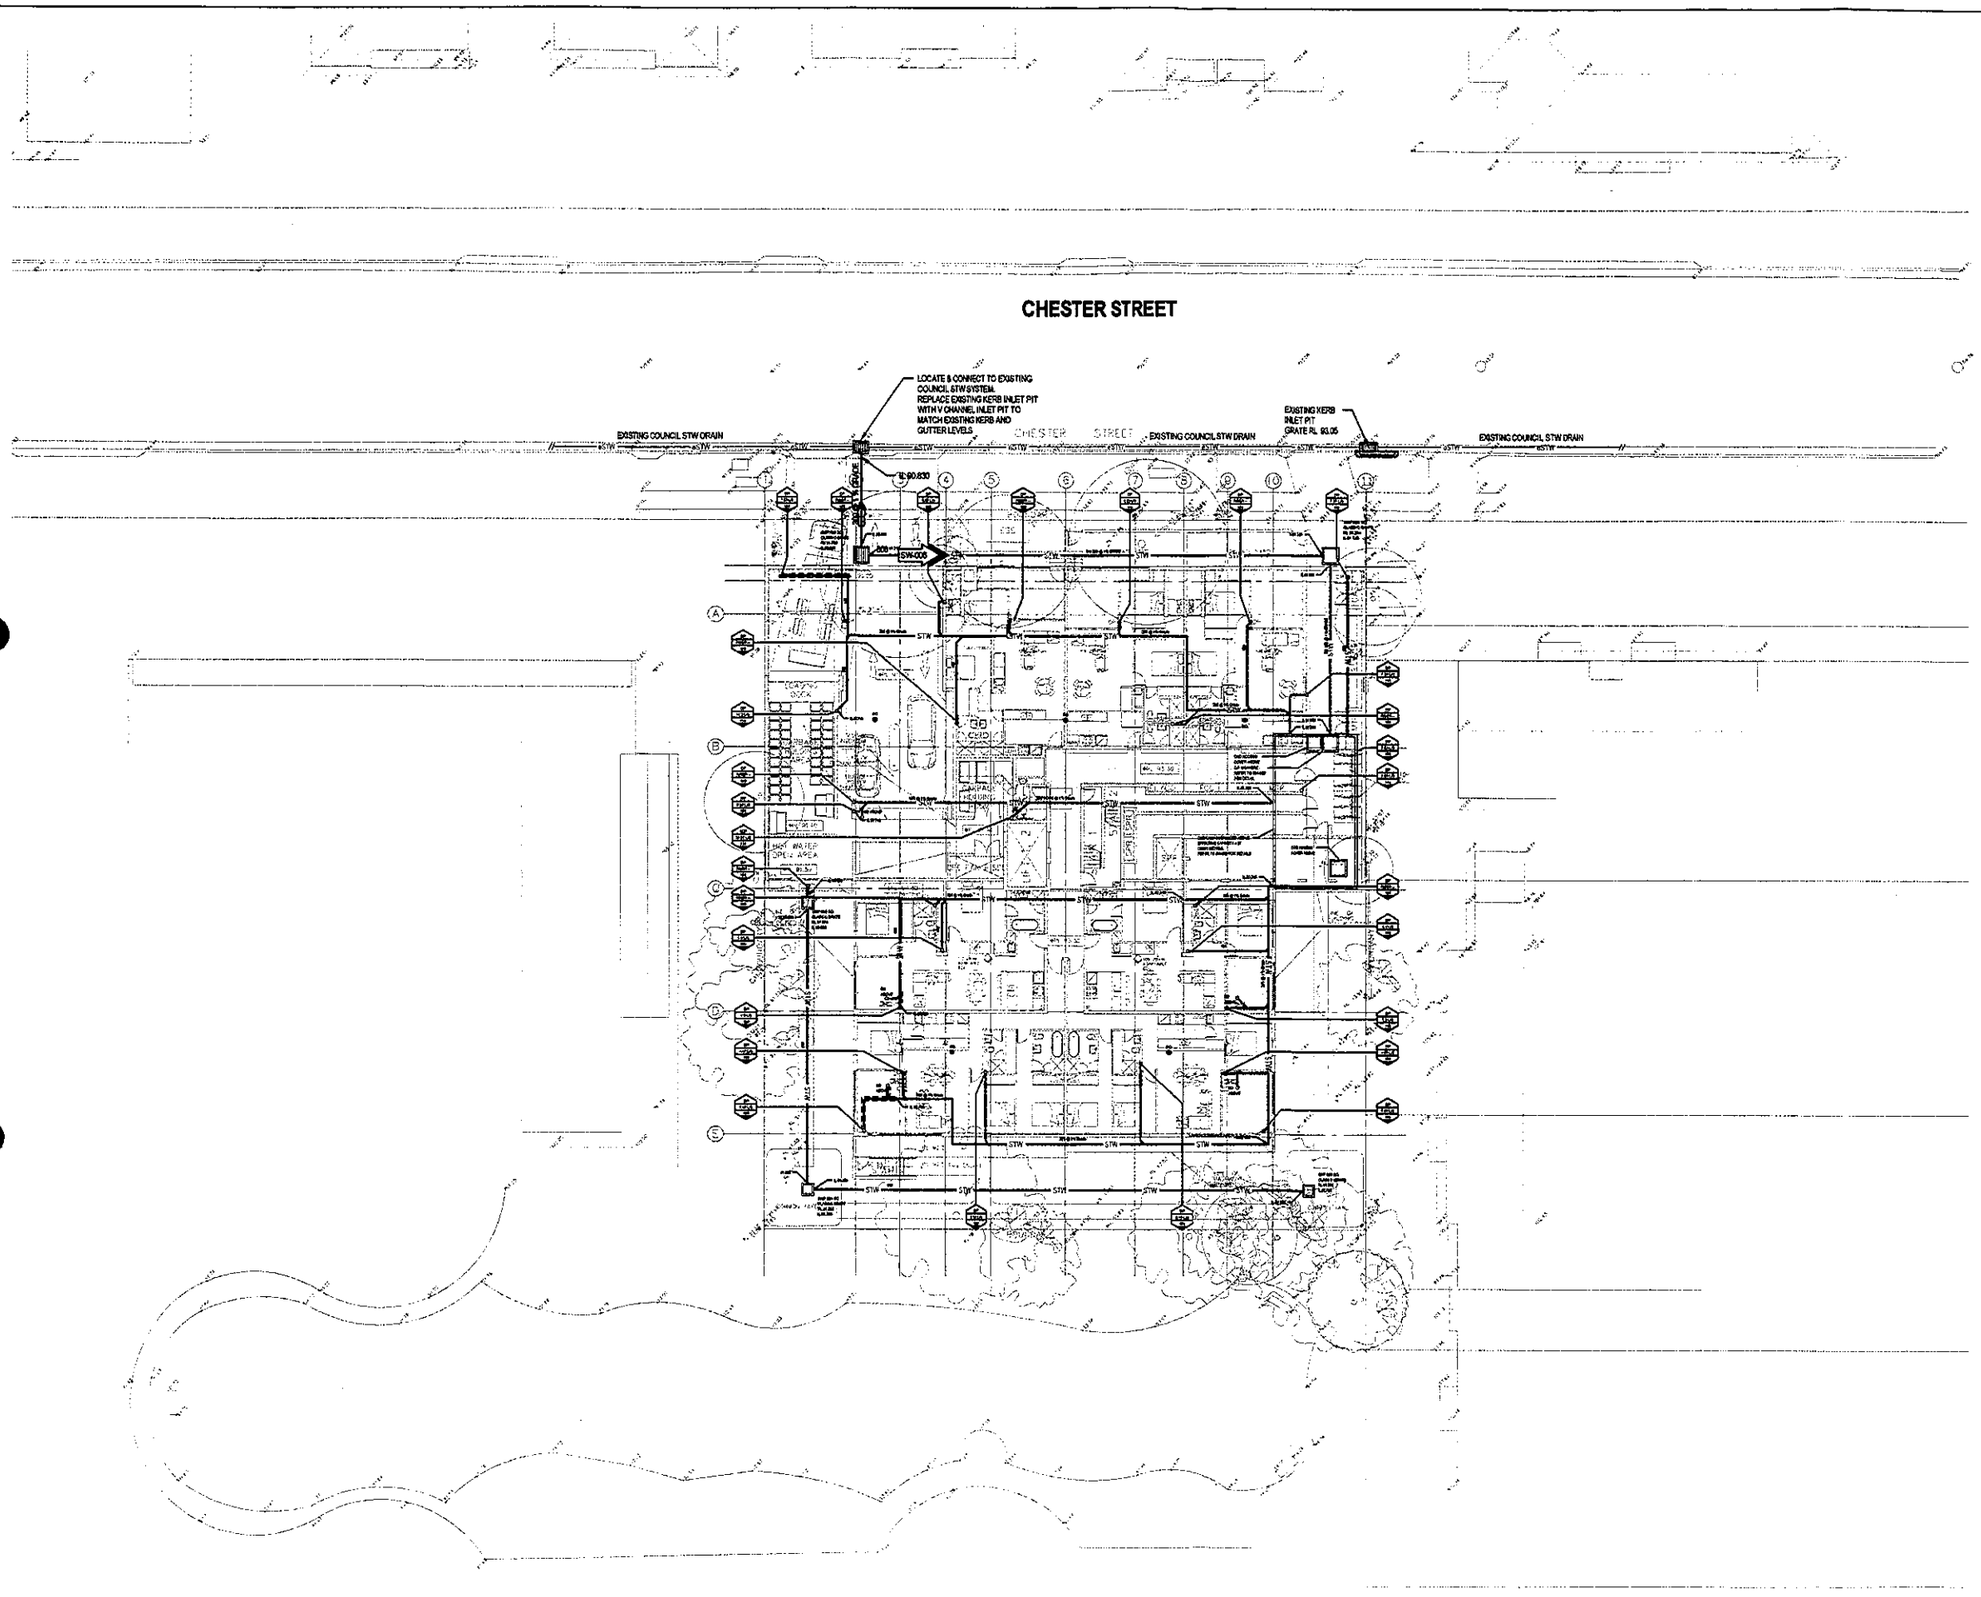

DA ISSUE

Hydraulic Consultant:

INSYNC SERVICES PTY LTD

Suite 6.02, Level 6
69 York Street
SYDNEY NSW 2000
Ph (02) 9262 3400
Fax (02) 9262 3422
A.C.N.: 150 234 870
A.B.N.: 24 917 385 139

THIS DRAWING IS CONFIDENTIAL AND IS NOT TO BE REPRODUCED IN ANY FORM AS A WHOLE OR IN PART WITHOUT THE EXPRESS WRITTEN AUTHORITY OF INSYNC SERVICES PTY. LTD. THIS DRAWING IS NOT TO BE USED PREJUDICIAL TO THE INTEREST OF INSYNC SERVICES PTY. LTD.
THIS DRAWING CONTAINS PATENTS PENDING AND INTELLECTUAL PROPERTY OWNED BY INSYNC SERVICES PTY. LTD.
© copyright

NOTE: SYMBOLS ARE DRAWN IN THE CORRECT POSITION BUT ARE NOT SHOWN TO SCALE.

Client:
B1 Group Pty Ltd
Level 8, 299 Sussex Street
Sydney NSW 2000
(T) 02 9262 8699
(F) 02 9262 8698

Project Manager:
B1 Group Pty Ltd
Level 8, 299 Sussex Street
Sydney NSW 2000
(T) 02 9262 8699
(F) 02 9262 8698

Architect:
Mijollo International Pty Ltd
Level 12, 275 Alfred Street
North Sydney NSW 2060
(T) 02 9922 1939
(F) 02 9922 8197

INSYNC SERVICES

Issue	Date	Amendment	Int.	App.
A	28/01/15	DEVELOPMENT APPLICATION ISSUE	MH	BL

COORDINATED REFERENCE DRAWINGS

SERVICE	DRAWING NUMBER	ISSUE	DATE
ARCH			
MECH			
STRUCT			
ELEC			
CIVIL			

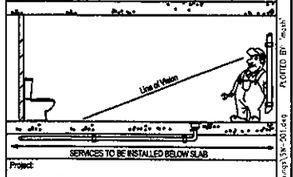

Project:
RESIDENTIAL
2-4 CHESTER ST
EPPING
NSW

Drawing Title:
SITE STORMWATER DRAINAGE
CONCEPT PLAN

North Point:

Quality ISO 9001 Certified System FS 561006

Job No: 20140136

Scale: (A1) 1:200 @ A1

Dwg No: SW-001

Issue: A

ORIGINAL SIZE: A1

PLOT DATE & TIME: 28 Jan, 2015 - 5:15pm

PLOTTED BY: mish

FILE NAME & PATH: Z:\Projects\Projects\2014\20140136 2-4 Chester Street Epping\Drawings\Current Drawings\SW-001.dwg