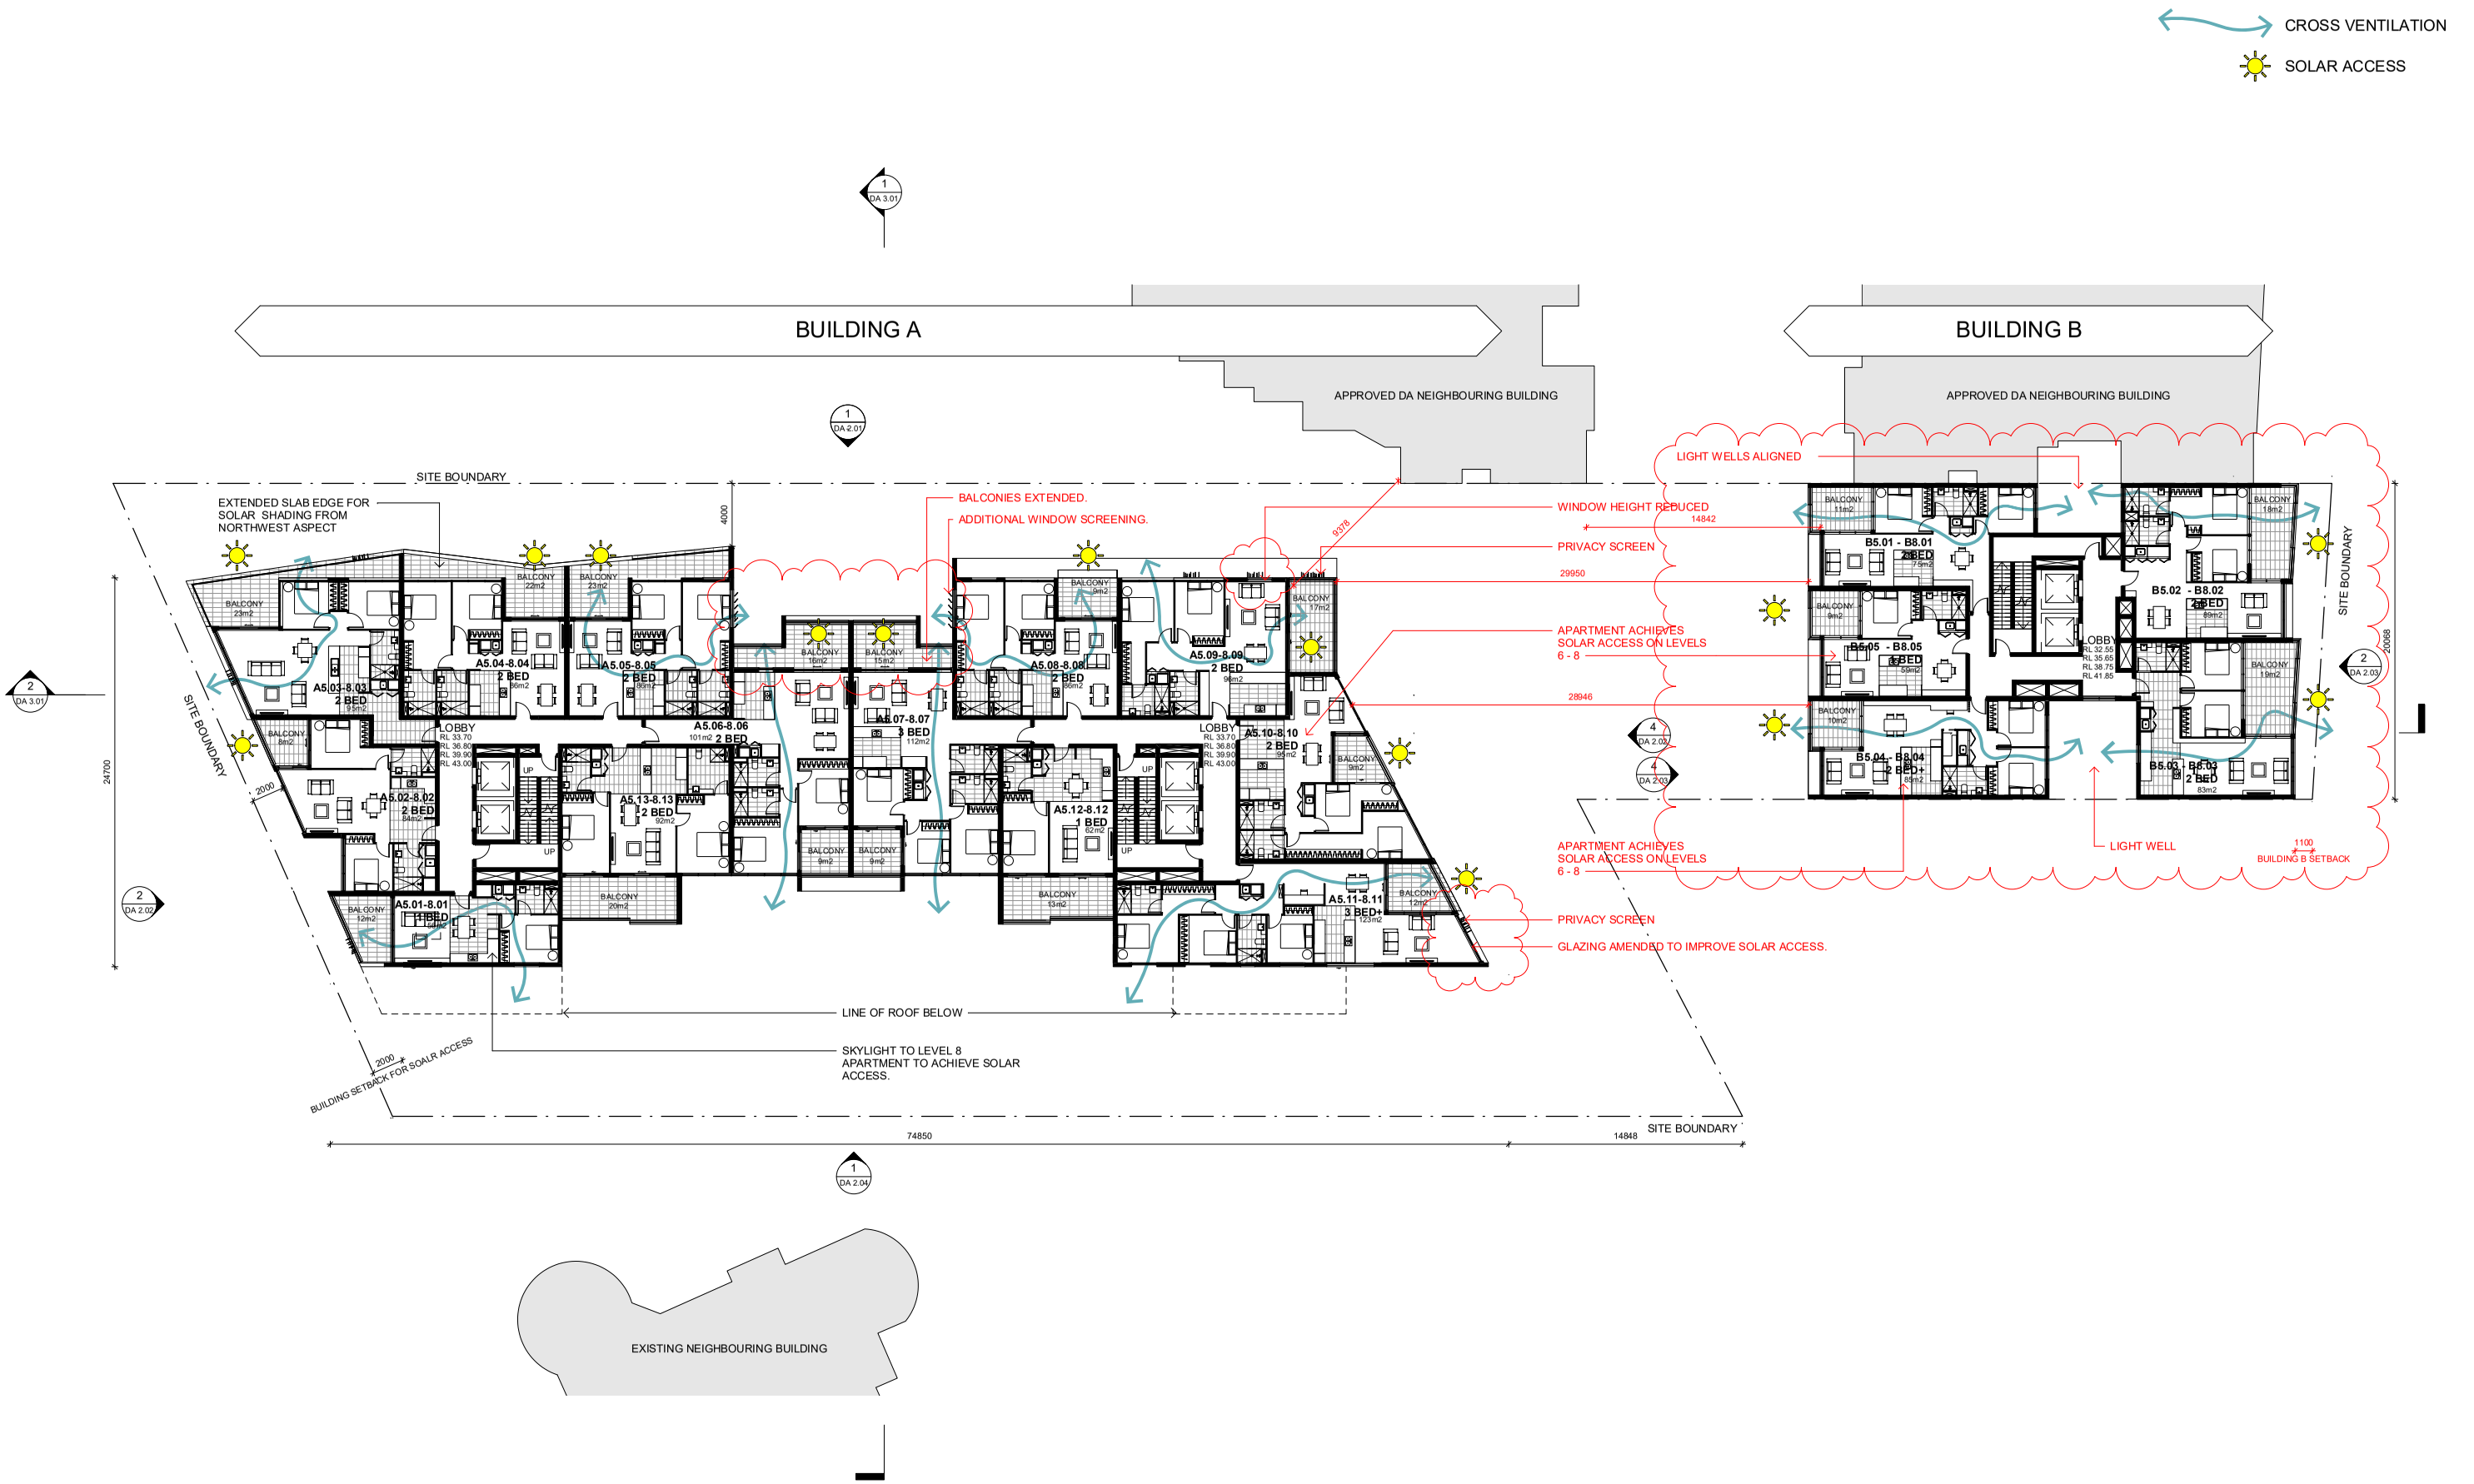

Do not scale from drawings. All dimensions to be checked on site before commencement of work. All discrepancies to be brought to the attention of the Architect. Larger scale drawings and written dimensions take preference. This drawing is copyright and the property of the author, and must not be retained, copied or used without the express authority of MARCHESE + PARTNERS INTERNATIONAL PTY. LTD.

DA ISSUE

NOT FOR CONSTRUCTION

REV	DATE	DESCRIPTION	BY
A	23/02/2015	DA ISSUE	SJ
B	04/12/2015	DRAFT RFI DESIGN FOR CLIENT COMMENT	SJ
C	10/12/2015	RFI COORDINATION ISSUE	SJ
D	23/12/2015	RFI CLIENT ISSUE	SJ
E	13/01/2016	FINAL DRAFT RFI ISSUE	SJ
F	15/01/2016	COUNCIL DA RFI ISSUE	SJ
G	23/09/2016	COUNCIL RFI	SJ
H	19/01/2017	COUNCIL RFI RESPONSE	FE
J	29/03/17	RFI #2 CLIENT ISSUE	FE
K	03/04/17	RFI #2 RESPONSE	FE
L	26/04/17	COUNCIL RFI RESPONSE #2	FE

marchesepartners

Marchese Partners International Pty Ltd
Level 14, 46 Edward Street, Brisbane, Qld 4000 Australia
P +61 7 3211 2600 **E** info@marchesepartners.com.au
www.marchesepartners.com.au
Sydney · **Brisbane** · Canberra · Melbourne · Adelaide ·
Perth · Kuala Lumpur · Auckland · Christchurch · London

CLIENT
MAXIMS FAMILY TRUST

PROJECT
CROSS ST SCHEME
11+17 CROSS ST, BANKSTOWN

DRAWING TITLE
LEVEL 5-8 PLAN - TYPICAL

SCALE @ A1	DATE	DRAWN	CHECKED
1 : 200	26/04/17	AC	FE
JOB	DRAWING		REVISION
14082	DA 1.06		L