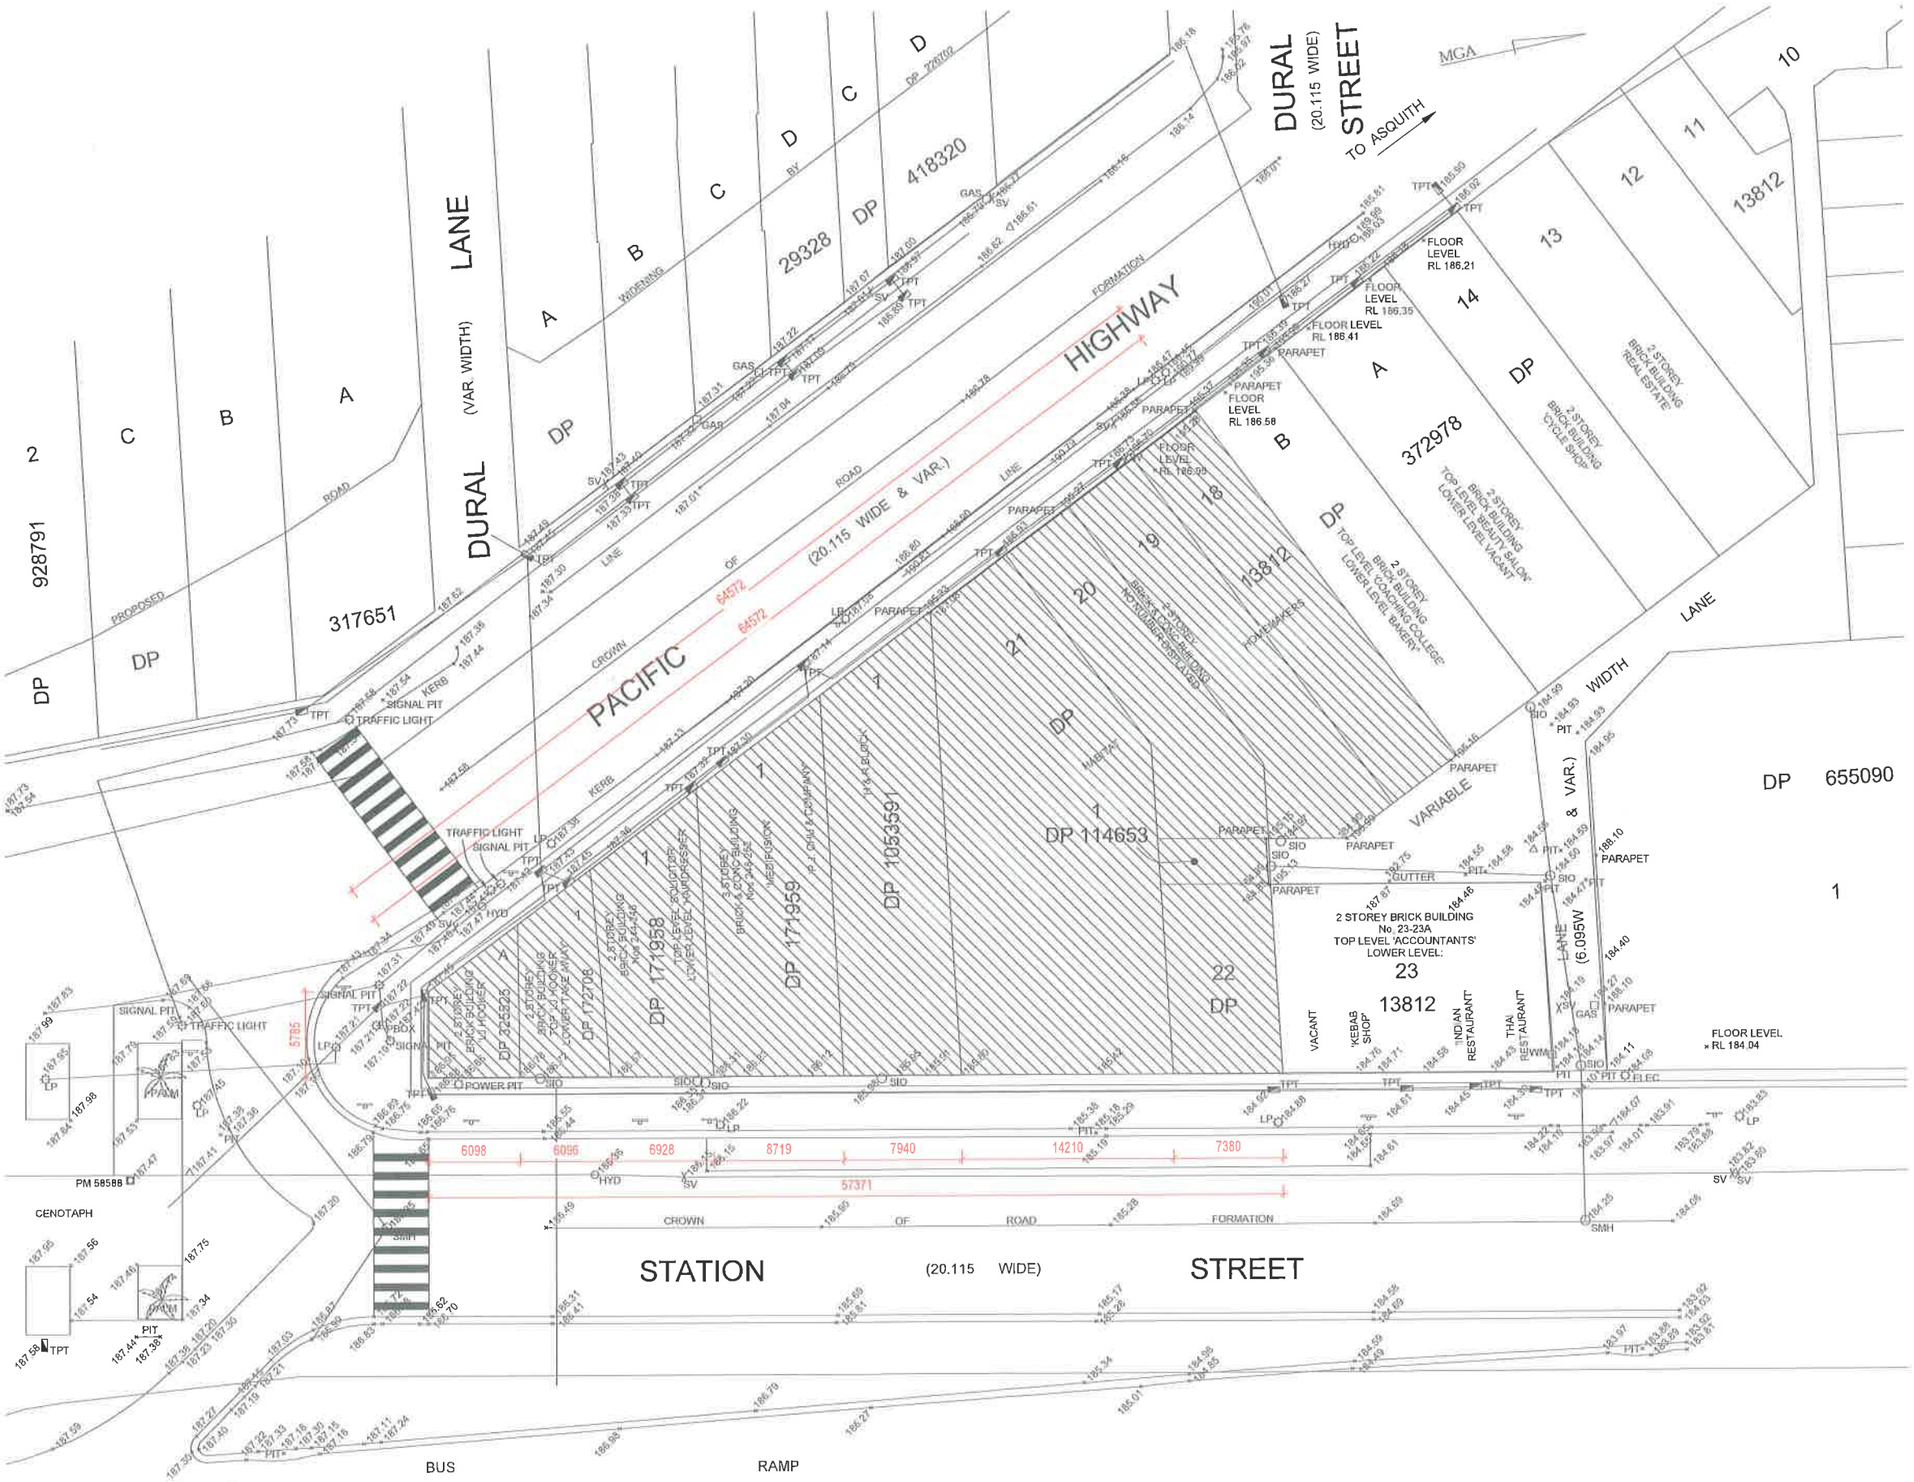

ezzy architects
sustainable planning
Nominated Architect: Ian Ezzy

www.ezzyarchitects.com.au ABN: 51 093 855 999
Head Office: Suite 201.16 Hunter Street, Hornsby NSW 2077
Phone: (02) 9482 1233 Fax: (02) 9482 1214
Central Coast Office: 37 Bay View Avenue, East Gosford NSW 2250
Phone: (02) 4323 3935 Fax: (02) 4323 3937

The copyright of this design belongs to Ezzy Architects Pty Ltd.
DO NOT scale from drawings. Confirm dimensions on site prior to commencement of works. Report any discrepancies and contact the design office to clarify any conflicting or incongruent information.

North

SCALE 1:100 AT A1

0m 1m 2m 5m

THE JUNCTION - Hornsby Westside Apartments

CLIENT: Various

LOCATION: Corner Pacific Highway and Station Street

SURVEY

PROJECT NO.	BY	CHK.
1334	A.D	I.E

SHEET NO.	REV.	ISSUE DATE
06-AR		16/12/2014

DA STAGED

16/12/2014 12:30:22 PM