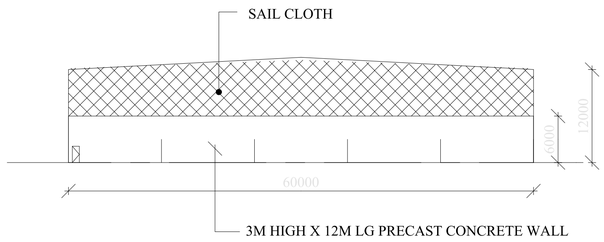

ELEVATION VIEW 4 (WEST SIDE)

SCALE 1:800

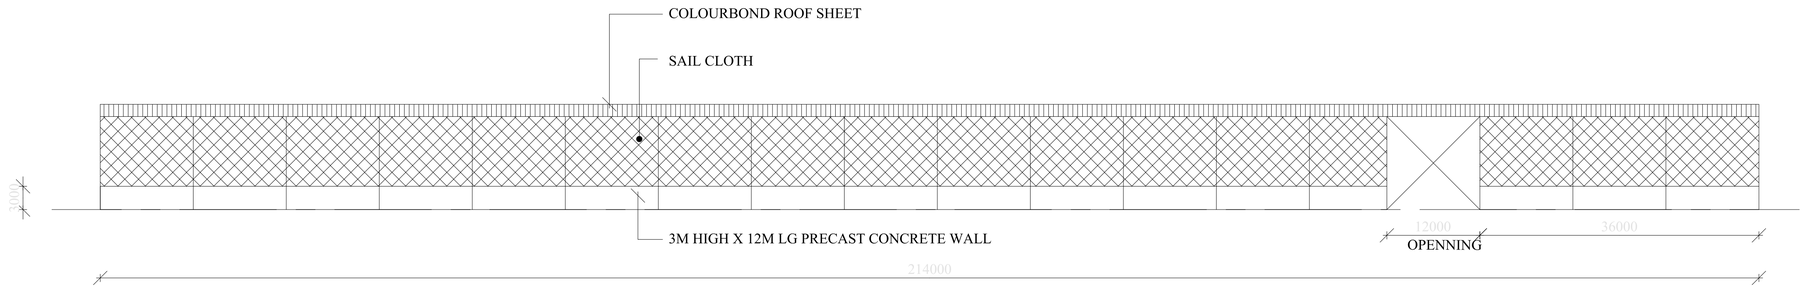

ELEVATION VIEW 1 (SOUTH SIDE)

SCALE 1:800

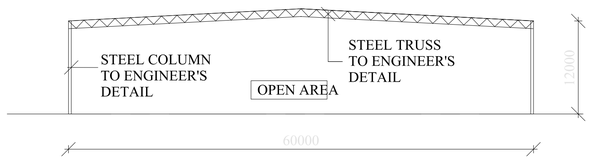

ELEVATION VIEW 2 (EAST SIDE)

SCALE 1:800

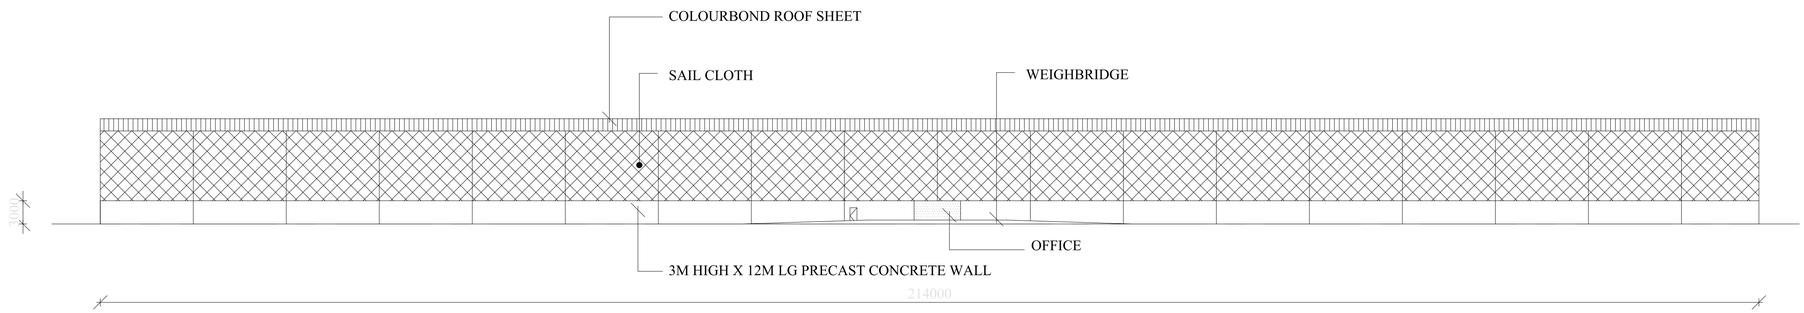

ELEVATION VIEW 3 (NORTH SIDE)

SCALE 1:800

ISSUE	DATE	AMENDMENTS	APP'D
2	20.02.17	REVISION INCORPORATING CONSULTANT REQUIREMENTS	
1	14.02.17	ISSUED FOR APPROVAL	
P1	07.02.17	PRELIMINARY	

THIRD ANGLE PROJECTION

ALL DIMENSIONS IN MM
IF IN DOUBT ASK

COPYRIGHT:
THE DETAILS ON THIS DRAWING ARE APPLICABLE TO THE PROJECT ONLY AND MAY NOT BE REPRODUCED WHOLLY OR IN PART WITHOUT WRITTEN PERMISSION FROM CASTLEAGE PTY LTD.

CLIENT:

ROSEMORE RECYCLER

PROJECT:

RESOURCE RECOVERY FACILITY
25 MARTIN RD, BADGERYS CREEK

DATE: 07.01.16

SCALE: AS SHOWN

DRAWN: F.C.

CHECKED:

CASTLEAGE DRAFTING SERVICE PTY LTD
ABN: 20 119 392 246
P.O. Box 84 , Kingswood NSW 2747
Phone: 9600 9884 Fax: 9600 7621 Mob: 0412 888 473
Email: cads@tpg.com.au

Title: ELEVATION

ISSUE: 1

JOB No: A875-17

DWG No: 2

2/14/2017 9:27 PM

A3