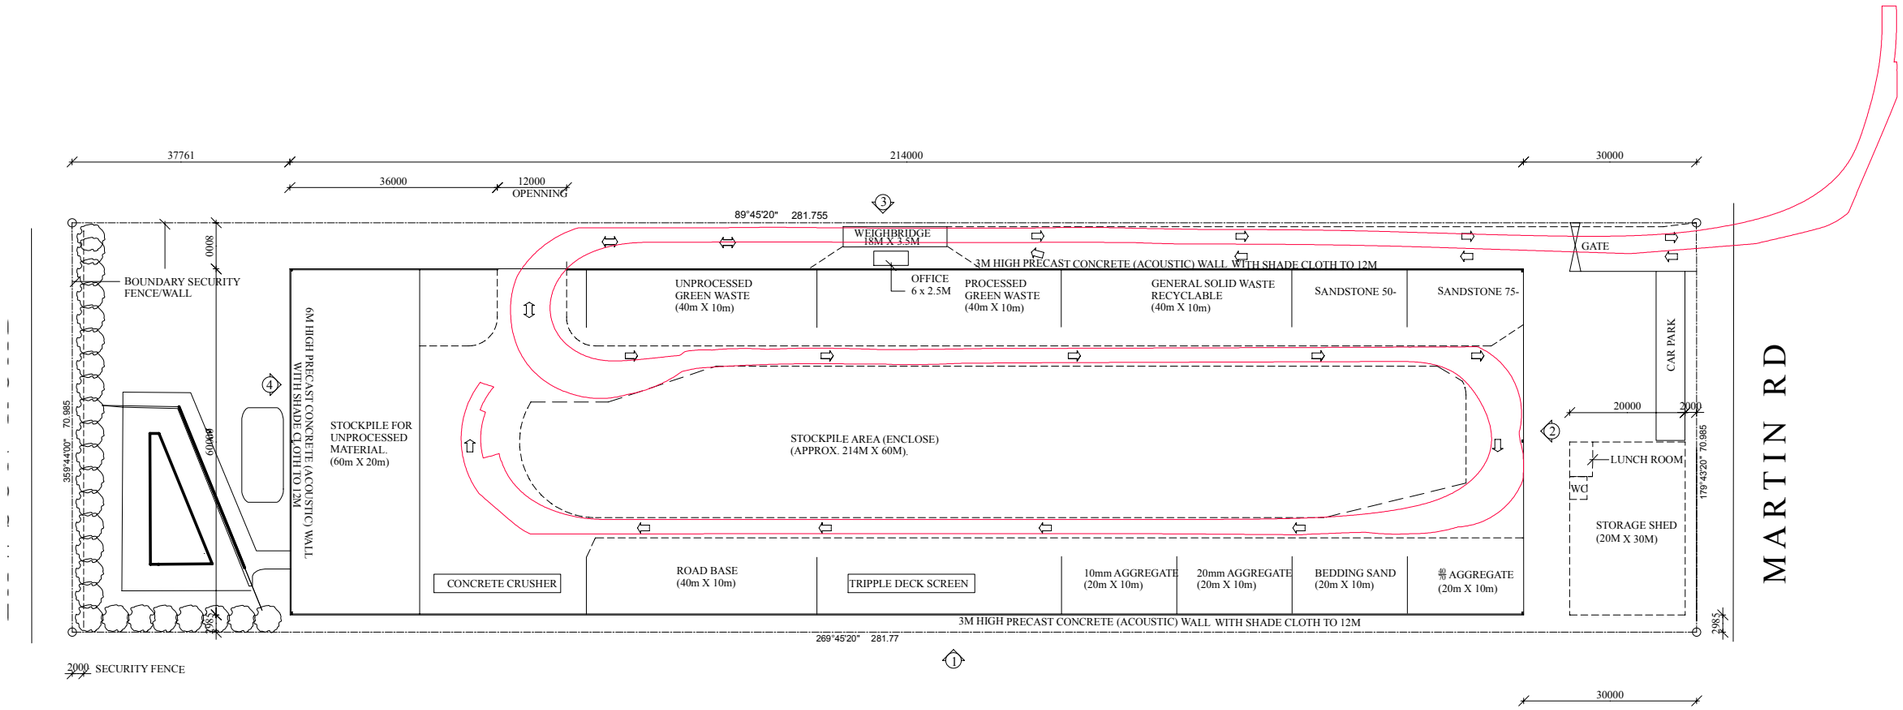

SITE PLAN

SCALE 1:800