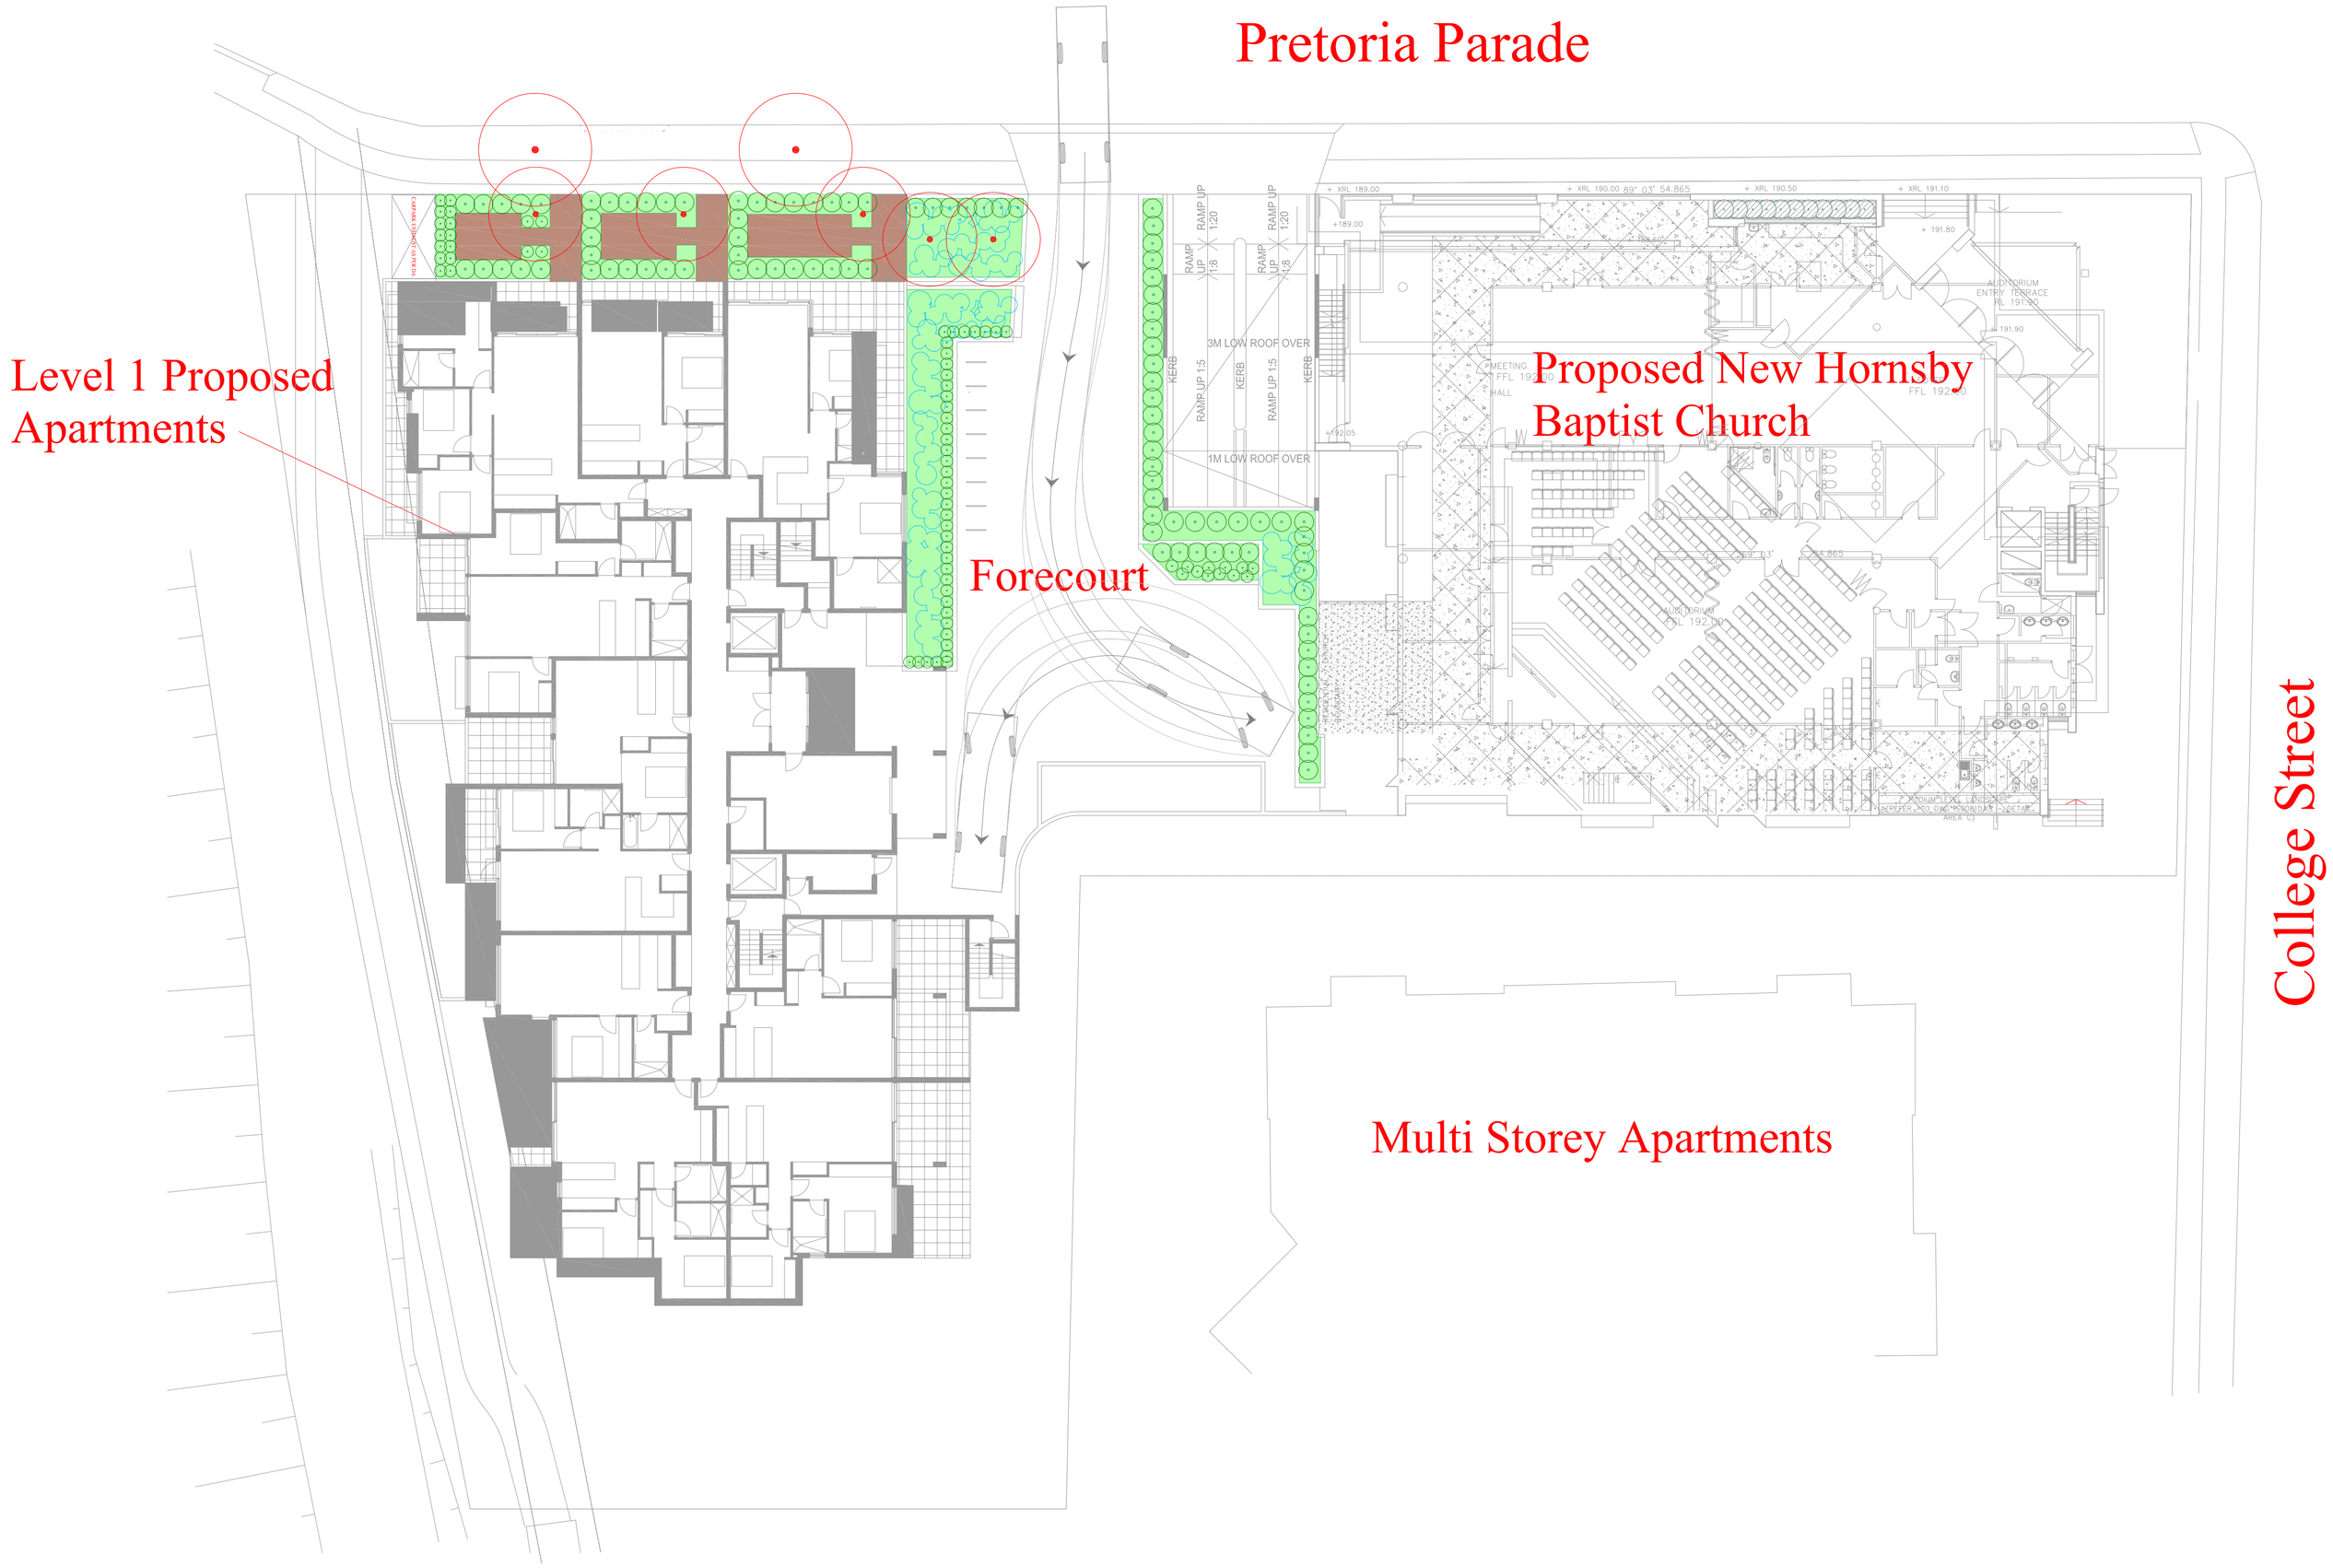

Scale, 1:200 On A1

Please Note: All Plant Species can be seen on Isthmus P/L Draw IS008/DA3 Issue D May 2011

ISSUE	DATE	AMENDMENT
A	09.2015	Client Issue

Susan Read Landscapes
B. LAND ARCH
PO Box 5011,
TURRAMURRA, NSW. 2074
PHONE - 0418 635 781
EMAIL – susie.read@bigpond.com

Amended plan for council requirements for garbage truck access Only

LANDSCAPE PLANTING PLAN

THE PROPERTY IN THIS DRAWING AND IN THE CONCEPTS REMAIN WITH SUSAN READ. ANY UNAUTHORISED USE OF THIS DRAWING, AS TO THE WHOLE OR PART MAY RENDER THE USER LIABLE TO AN ACTION FOR DAMAGES. CONSEQUENTIAL EVENTS OR DAMAGES ARISING FROM UNWARRENTED OR UNAUTHORISED USE SHALL NOT RENDER SUSAN READ OR HER ASSOCIATED COMPANIES LIABLE.

Date: Sep 2015	Designed: S. Read	Sheet: 1 of 1
Scale: 1:200	Drawing No: L 01	Issue: A
Drawn TZ		