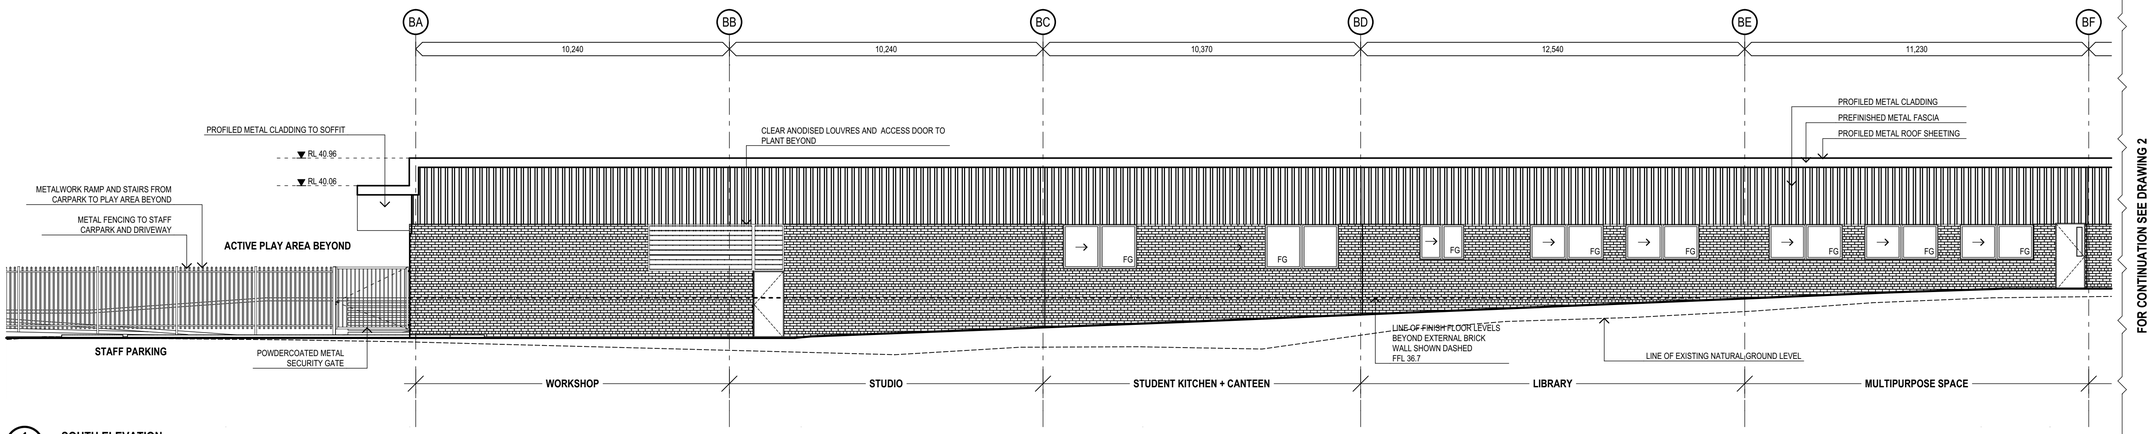

1 **SOUTH ELEVATION**
1:100

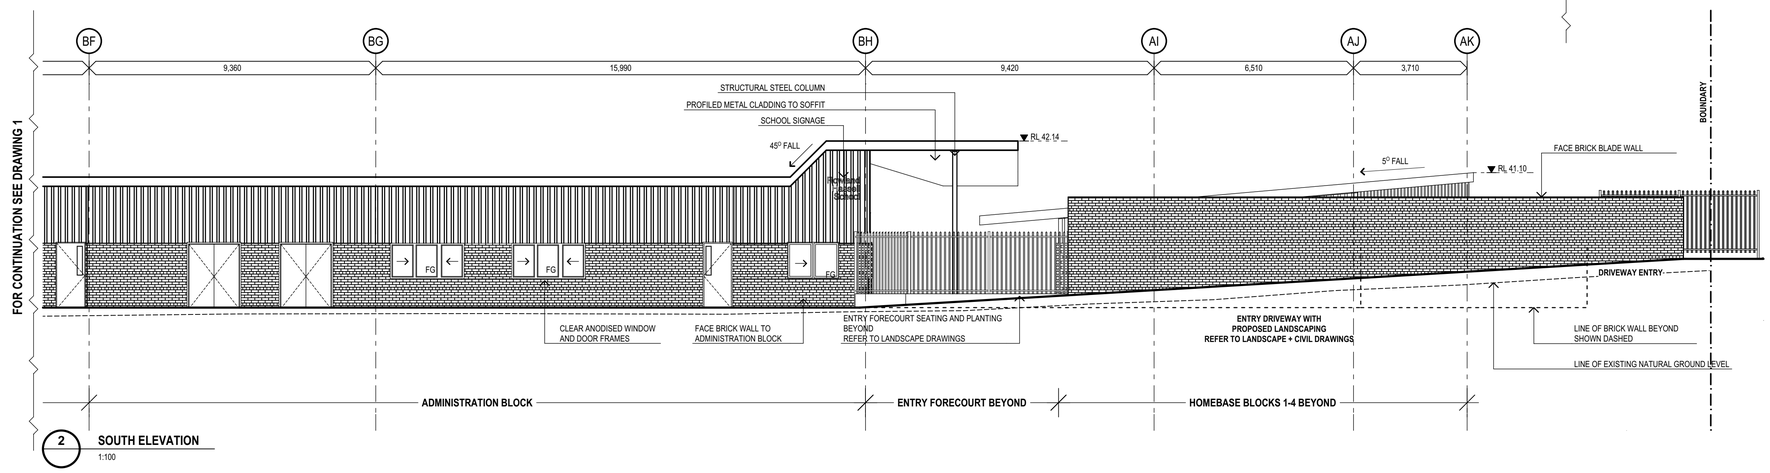

2 **SOUTH ELEVATION**
1:100

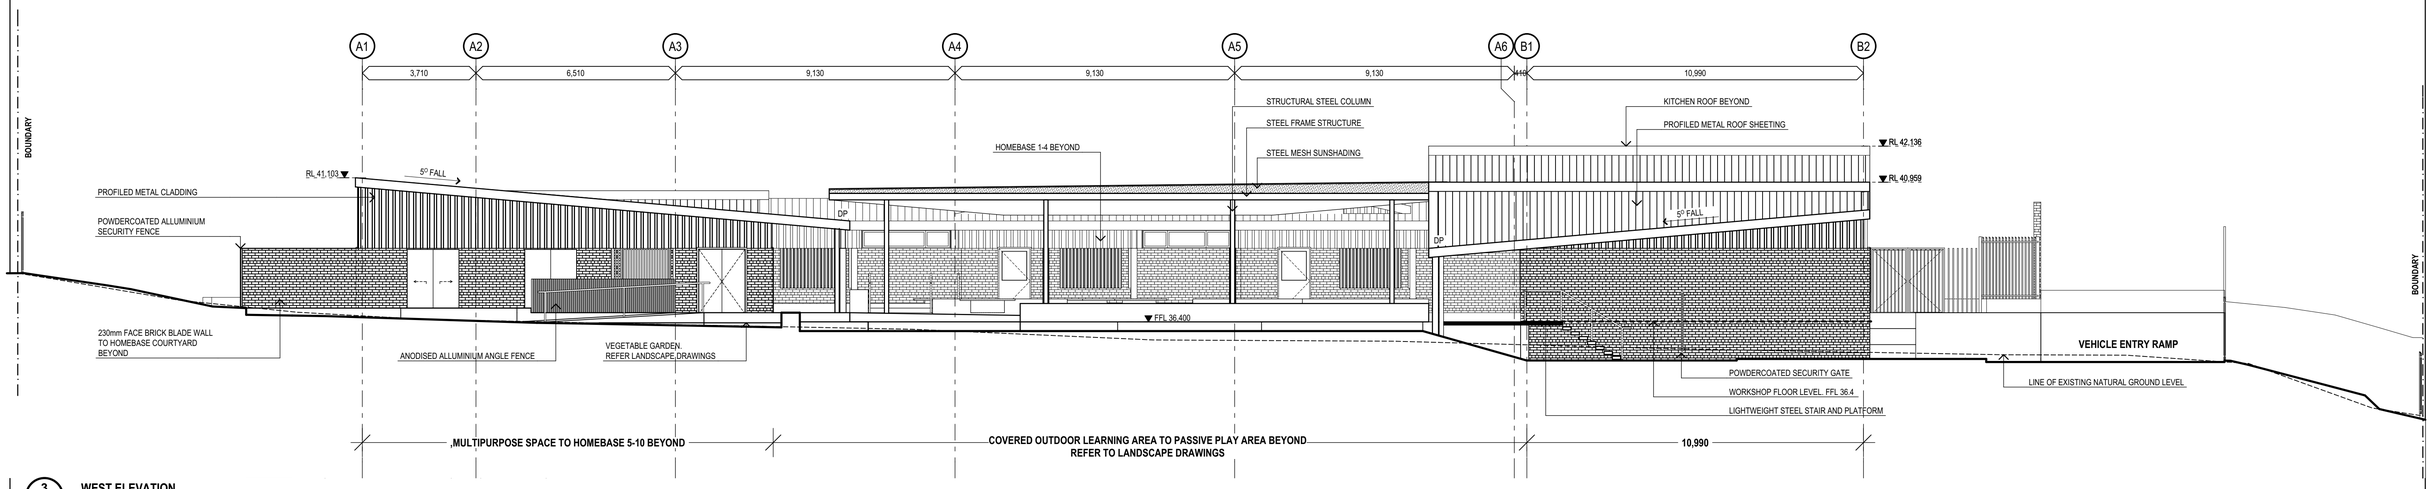

3 **WEST ELEVATION**
1:100

REV	DESCRIPTION	DATE
P1	PRELIMINARY CONSULTANT ISSUE	28/09/15
P2	ISSUE FOR 90% DEVELOPMENT APLICATION	15/10/15
A	ISSUE FOR DEVELOPMENT APPLICATION	16/10/15

REV	DESCRIPTION	DATE

TITLE: STRUCTURAL
NORTHROP SYDNEY
T 9241 4188 F 9241 4324

TITLE: TRAFFIC
MCLAREN TRAFFIC ENGINEERING
T 02 8355 2440

TITLE: PROJECT MANAGER
ROOT PROJECTS AUSTRALIA
T 02 9251 8040 F 03 9012 7852

TITLE: BCA
STEVE WATSON AND PARTNERS
T 9283 6555 F 9283 8500

TITLE: HYDRAULIC/ELECTRICAL/ MECHANICAL
NORTHROP SYDNEY
T 9241 4188 F 9241 4324

TITLE: ACOUSTIC
ACOUSTIC LOGIC
T 8339 8000 F 8338 8399

TITLE: QUANTITY SURVEYOR
ALTUS GROUP
T 9283 7311 F 9283 7322

TITLE: LANDSCAPE
CLOUSTON ASSOCIATES
T 8272 4999 F 8272 4998

LEGEND
FG FIXED GLAZING

NORTH

DO NOT SCALE DRAWINGS. USE FIGURED DIMENSIONS ONLY. VERIFY ALL DIMENSIONS ON SITE.
REPORT ANY DISCREPANCIES TO THE ARCHITECT.
THIS DRAWING, THE INFORMATION ON IT AND THE DESIGN ARE COPYRIGHT OF LAHZ NIMMO ARCHITECTS PTY LTD

CLIENT
NSW GOVERNMENT Education & Communities

PROJECT TITLE
PROPOSED NEW ROWLAND HASSALL SCHOOL FOR SPECIFIC PURPOSE

SCALE CHECK 5 10

lahznimmo architects
Suite 404, Flourmill Studios
3 Gladstone St
Newtown NSW 2042 Australia
T 02 9550 5200
F 02 9550 5233
www.lahznimmo.com

TITLE
ELEVATIONS

DRAWN	PLOT DATE	SCALE @A1
SK & BL	16/10/2015	1:100
CHECKED	PROJECT NO.	DRAWING NO. / REV. NO
BC	15/13	A - D A - 2 1 / A