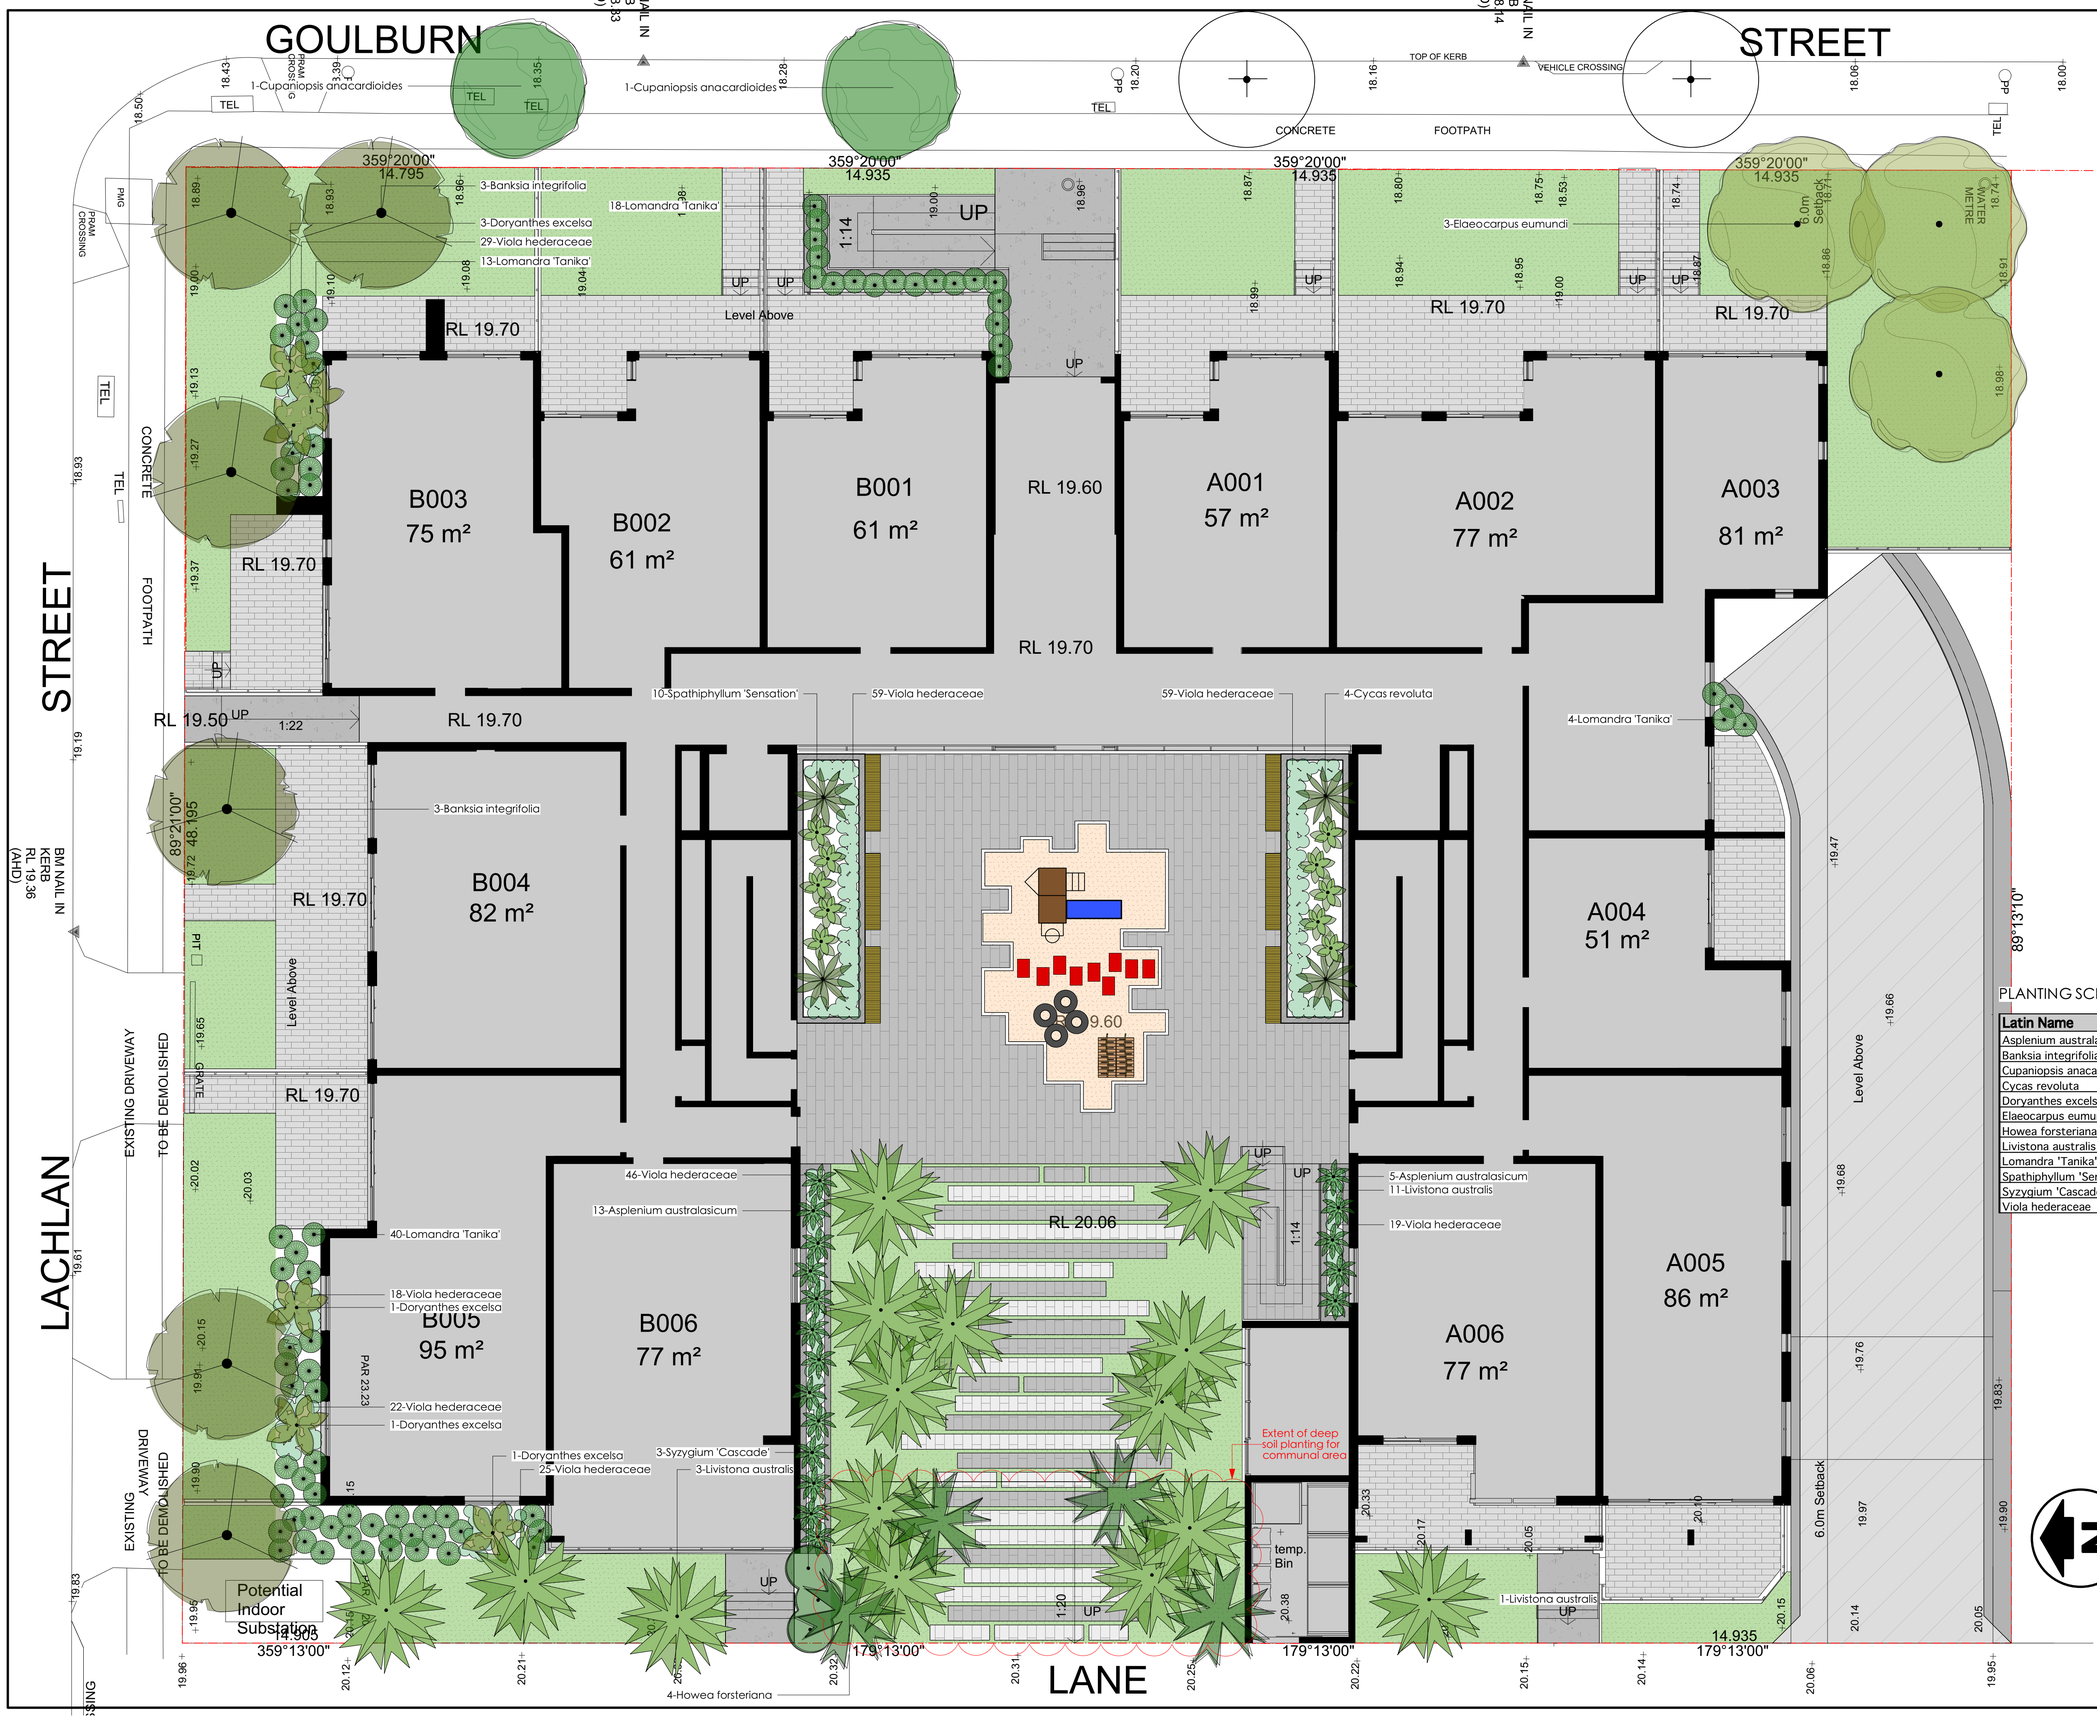

LEGEND

- PROPERTY BOUNDARY
- LAWN AREAS
- PRIVATE BALCONIES
- PAVING TO COMMUNAL OPEN SPACES
- SOFTFALL AREAS FOR KIDS PLAYGROUND AND PLAY EQUIPMENT
- BANDED PAVEMENT IN LAWN AREA
- MASONRY PLANTER BEDS
- TIMBER BENCH SEATING
- PROPOSED DRIVEWAY
- PAVEMENT ACCESS TO PRIVATE UNITS
- EXISTING STREET TREES

NOTE:
1. All dimensions, levels & boundaries are nominal only.
2. This design shall not be copied, utilised or reproduced in any way without prior written permission of A Total Concept Landscape Architects.
3. This plan is not for construction purposes.

PLANTING SCHEDULE

Latin Name	Common Name	Quantity	Scheduled Size
Asplenium australasicum	Birds Nest Fern	18	300 mm
Banksia integrifolia	Coastal Banksia	6	45 Ltr
Cupaniopsis anacardioides	Tuckeroo	2	75 Ltr
Cycas revoluta	Sago Palm	4	45 Ltr
Doryanthes excelsa	Gymea Lily	6	300 mm
Elaeocarpus eumundi	Quandong	3	45 Ltr
Howea forsteriana	Kentia Palm	4	200 mm
Livistona australis	Cabbage Tree Palm	15	100 Ltr
Lomandra 'Tanika'	Dwarf Lomandra	75	200 mm
Spathiphyllum 'Sensation'	Giant Peace Lily	10	200 mm
Syzygium 'Cascade'	Dwarf Weeping Lillypilly	3	300 mm
Viola hederaceae	Native Violets	277	tube

DATE | REVISION

DRAWING
LANDSCAPE CONCEPT PLAN

ADDRESS
17-23 GOULBURN ST, LIVERPOOL

CLIENT
GUS FARES ARCHITECTS

PROJECT #	GFA	DWG #	L/01	REV	B
DATE	16/09/16				
SCALE @ A1	1:100	DRAWN	TC	CHKD	SW

A Total Concept
Landscape Architects & Swimming Pool Designers
65 West Street, North Sydney NSW 2060
Tel: (02) 9957 5122 Fx: (02) 9957 5922 Mob: 0407 245 201

atc
a total concept
landscape architects & swimming pool designers

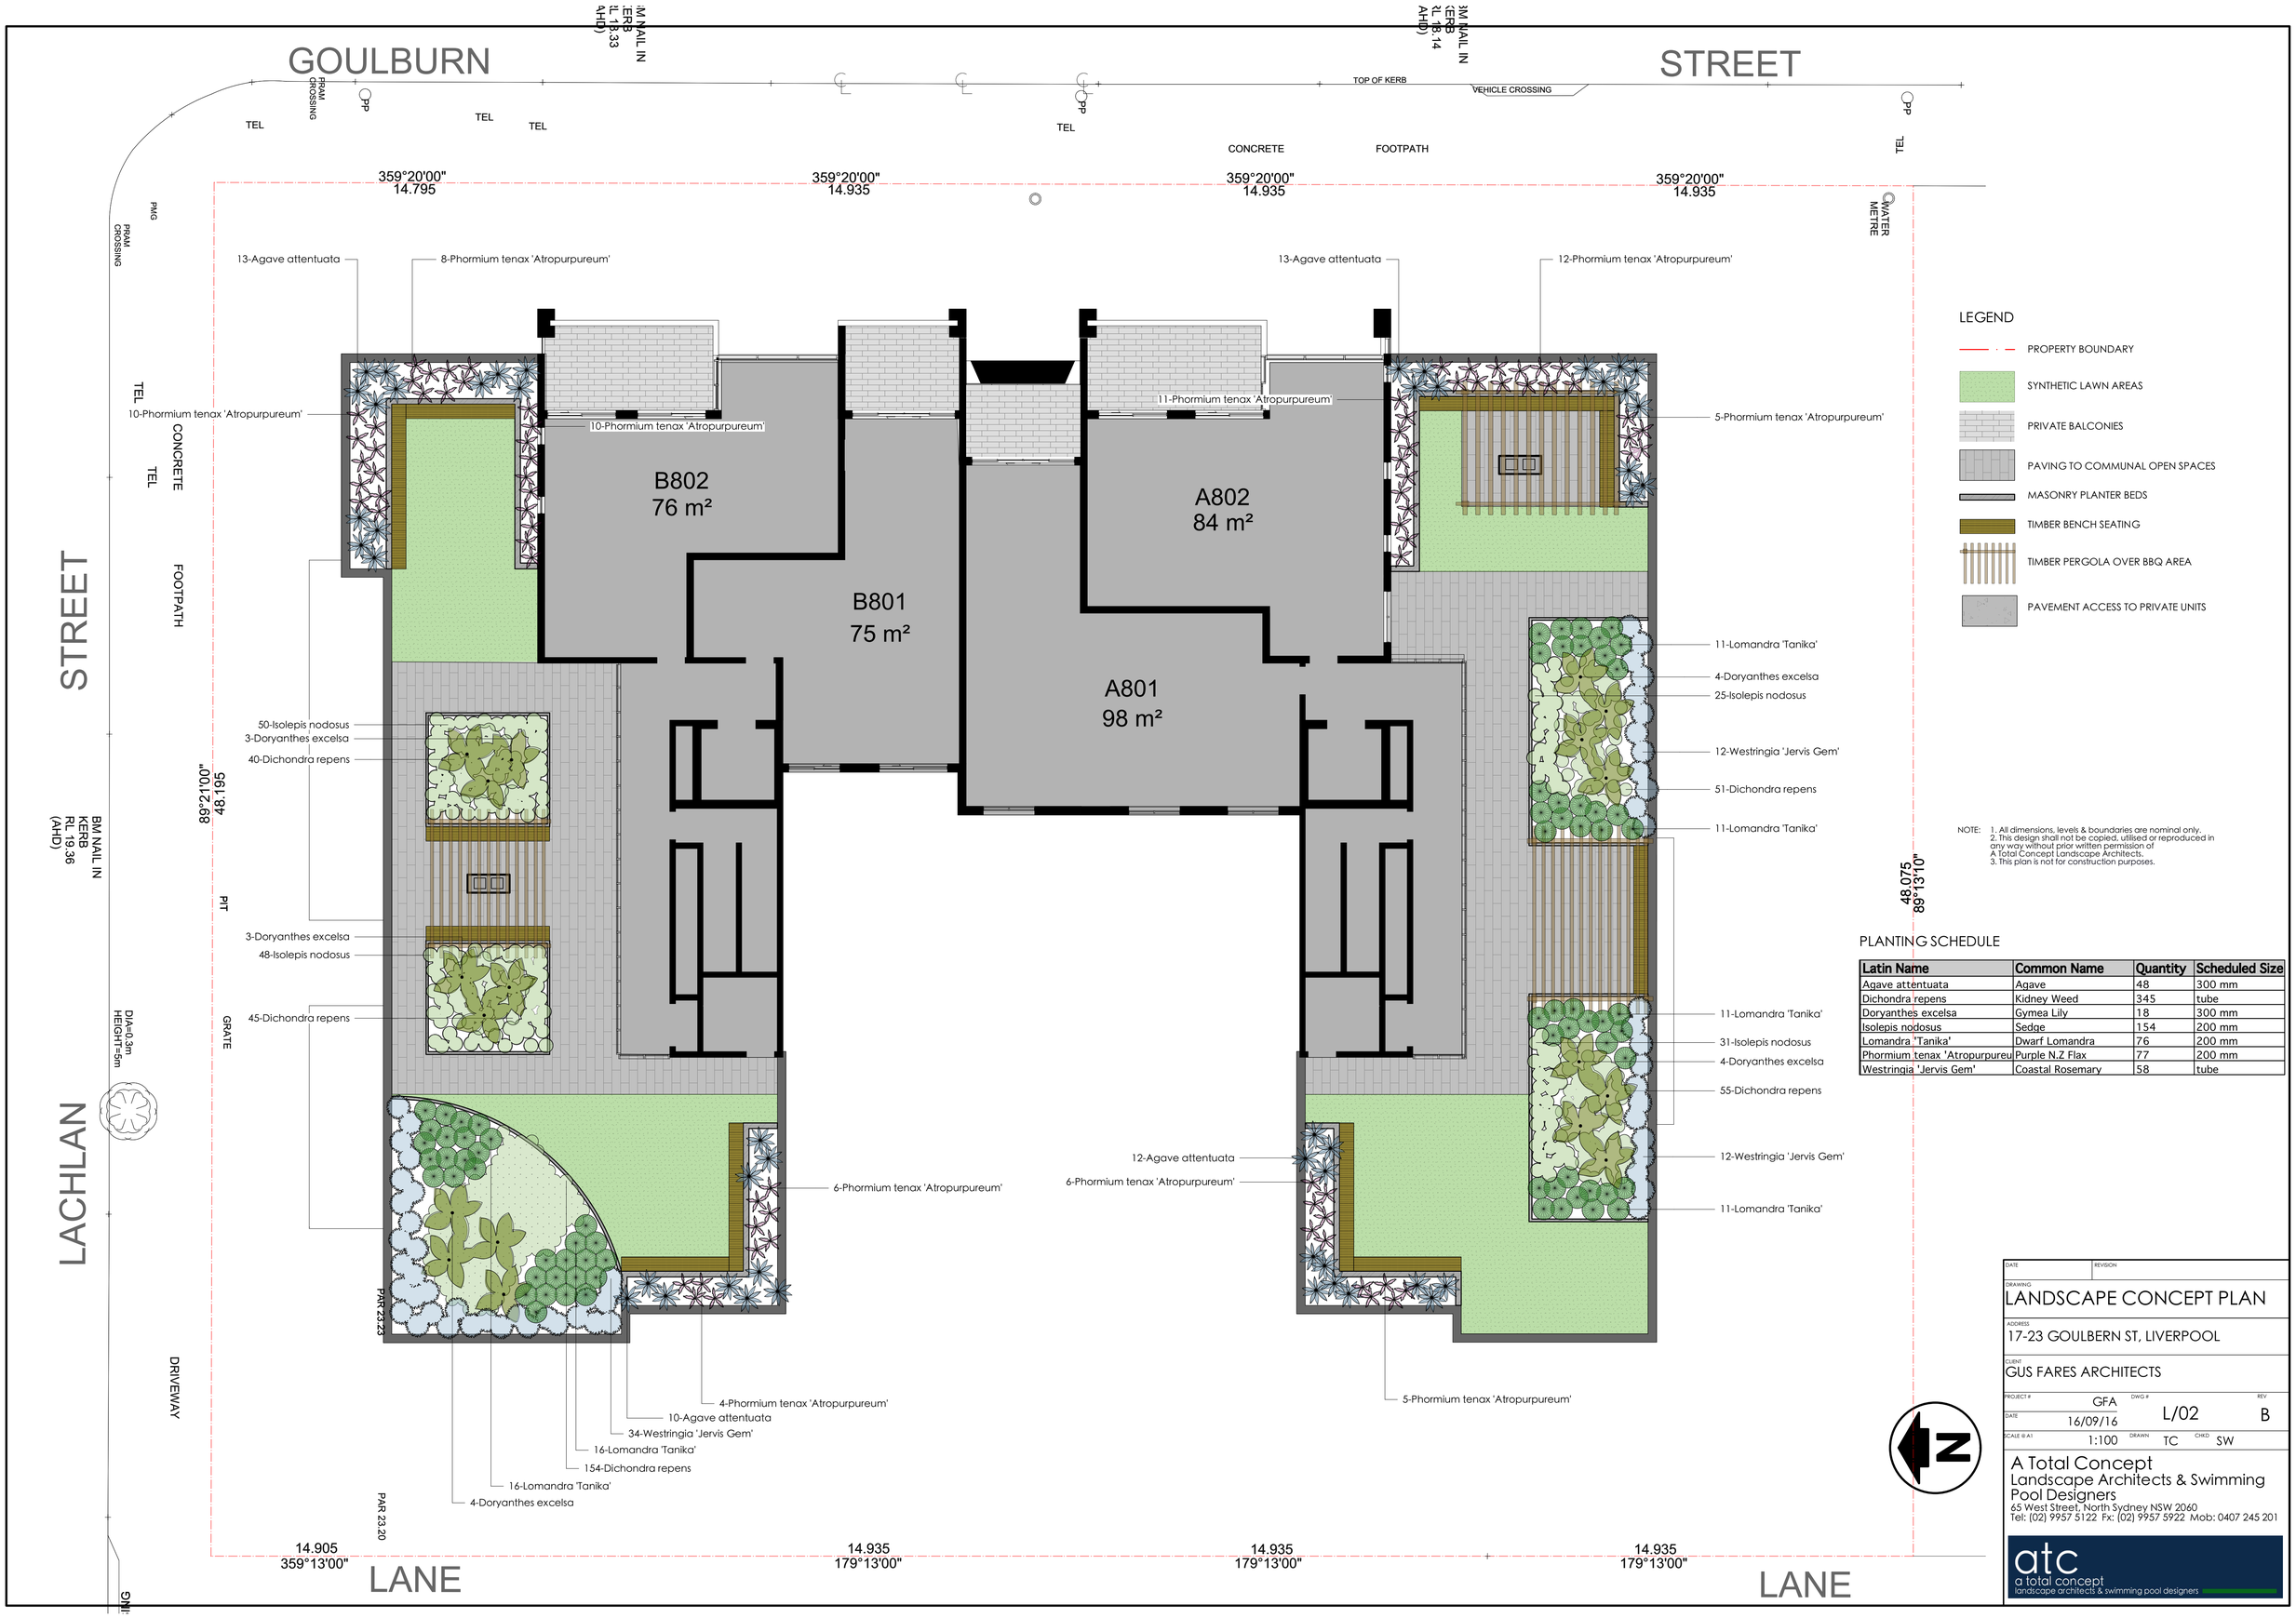

Latin Name	Common Name	Quantity	Scheduled Size
Agave attentuata	Agave	48	300 mm
Dichondra repens	Kidney Weed	345	tube
Doryanthes excelsa	Gymea Lily	18	300 mm
Isolepis nodosus	Sedge	154	200 mm
Lomandra 'Tanika'	Dwarf Lomandra	76	200 mm
Phormium tenax 'Atropurpureu	Purple N.Z Flax	77	200 mm
Westringia 'Jervis Gem'	Coastal Rosemary	58	tube