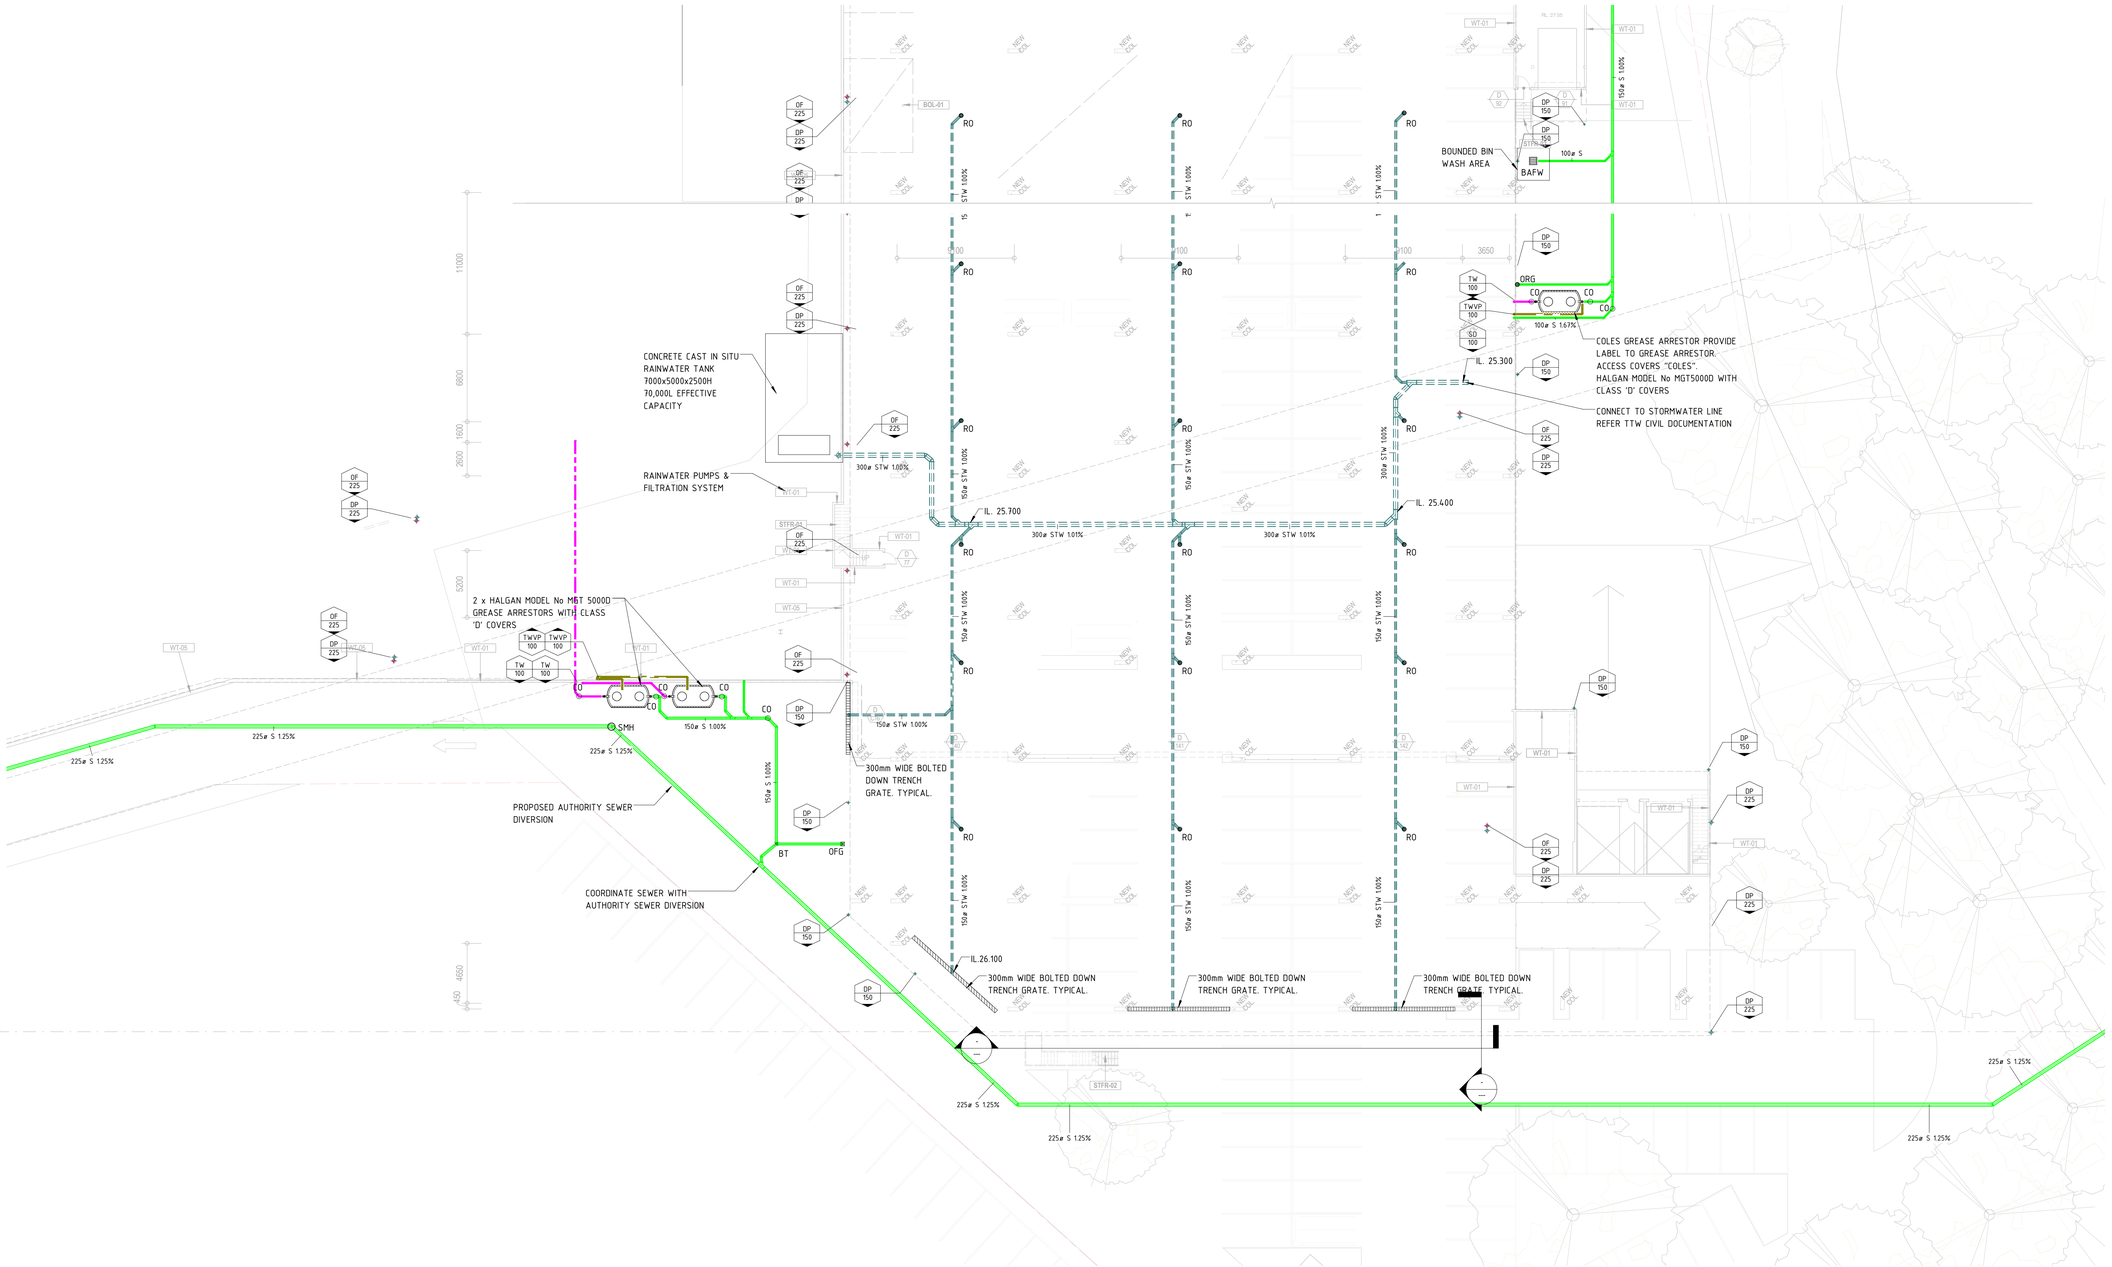

Revision	Description	Initial	Date
T1	TENDER ISSUE	NB	26.08.16
P2	TENDER REVIEW	NB	26.08.16

CLIENT

Owner

ARCHITECT

Building Services Engineers

ADP Consulting Pty Ltd

MELBOURNE
Level 11, 60 Albert Road
South Melbourne, Victoria 3205
+61 3 9621 1195

SYDNEY
Level 2, 350 Kent Street
Sydney, NSW 2000
+61 2 8203 5447

www.adpconsulting.com.au
contact@adpconsulting.com.au

Project Name

Lake Macquarie Fair

Drawing Title

HYDRAULIC SERVICES
UNDERCROFT ZONE 2
SANITARY & STORMWATER

Drafted	Designed	Checked
NB	RB	LM
Date	**Scale**	**Sheet Size**
JULY2016	1 : 200	@ B1
Job Number	**Drawing Number**	**Revision**
2435	H101	T1

North Point

CONSULT AUSTRALIA
Member Firm