


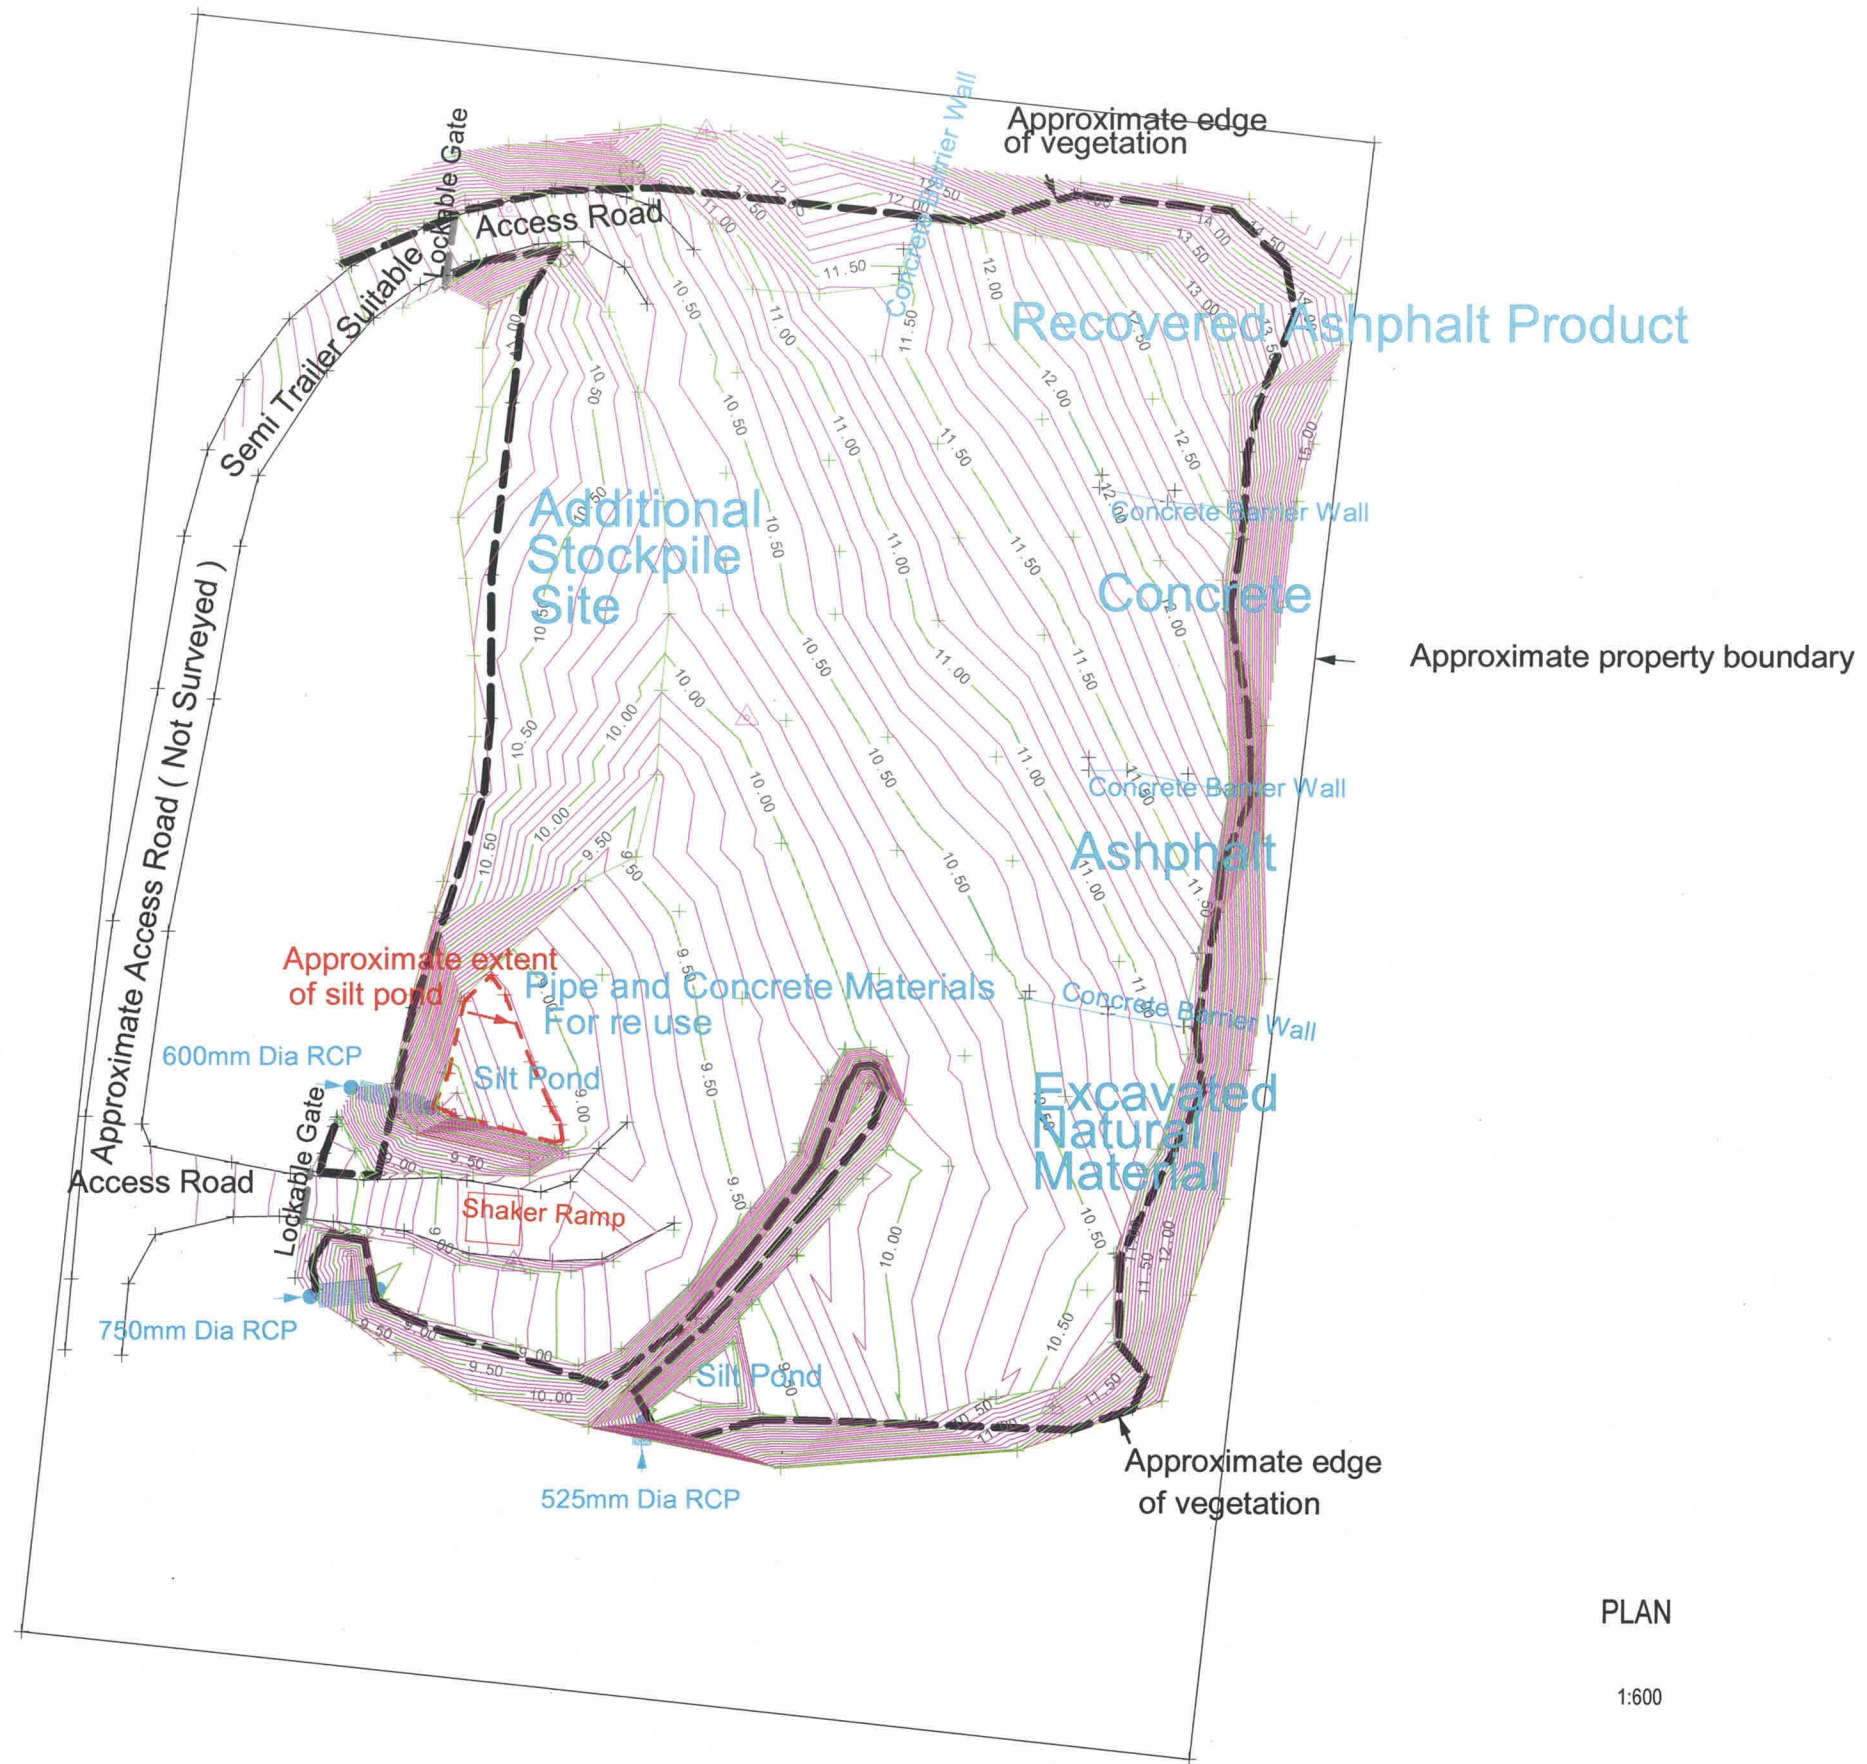

PLAN

1:600



UTILITY INFORMATION SHOWN ON THIS PLAN IS INDICATIVE ONLY. IT IS THE SERVICE PROVIDERS RESPONSIBILITY TO IDENTIFY THE LOCATION OF ALL UTILITIES PRIOR TO WORKS AND TO AVOID DISTURBANCE OF THESE SERVICES.

REFERENCE FILES
SURVEY: XXXXXX.XXX
XXXXXX.XXX
SURVEYED: T. J. HOLZ
DRAWN: T. J. HOLZ
CERTIFIED: CERTIFIED

PREPARED BY-
CONSTRUCTION DELIVERY
GOSFORD CITY COUNCIL

ALL DIMENSIONS ARE IN METRES.
DO NOT SCALE.
TOPOGRAPHICAL SURVEY ONLY.
PRELIMINARY
DATE: JULY 2016

BASE SCALE FOR A3 PLAN
0 5 10 15 20 25
COORDINATE SYSTEM: MGA
AZIMUTH: RRF SURVEY CONTROL
HEIGHT DATUM: A.H.D.
ORIGIN: RRF ORIGIN
RRF LEVEL



GOSFORD CITY COUNCIL
KINCUMBER SEWERAGE TREATMENT PLANT
PROPOSED RESOURCE RECYCLING FACILITY
LOT 49 DP 10900 DETAIL SURVEY PLAN

SHEET
1
OF
1

DA No:

49839-16

ECM IR No.

81.973

REVISION:

2