



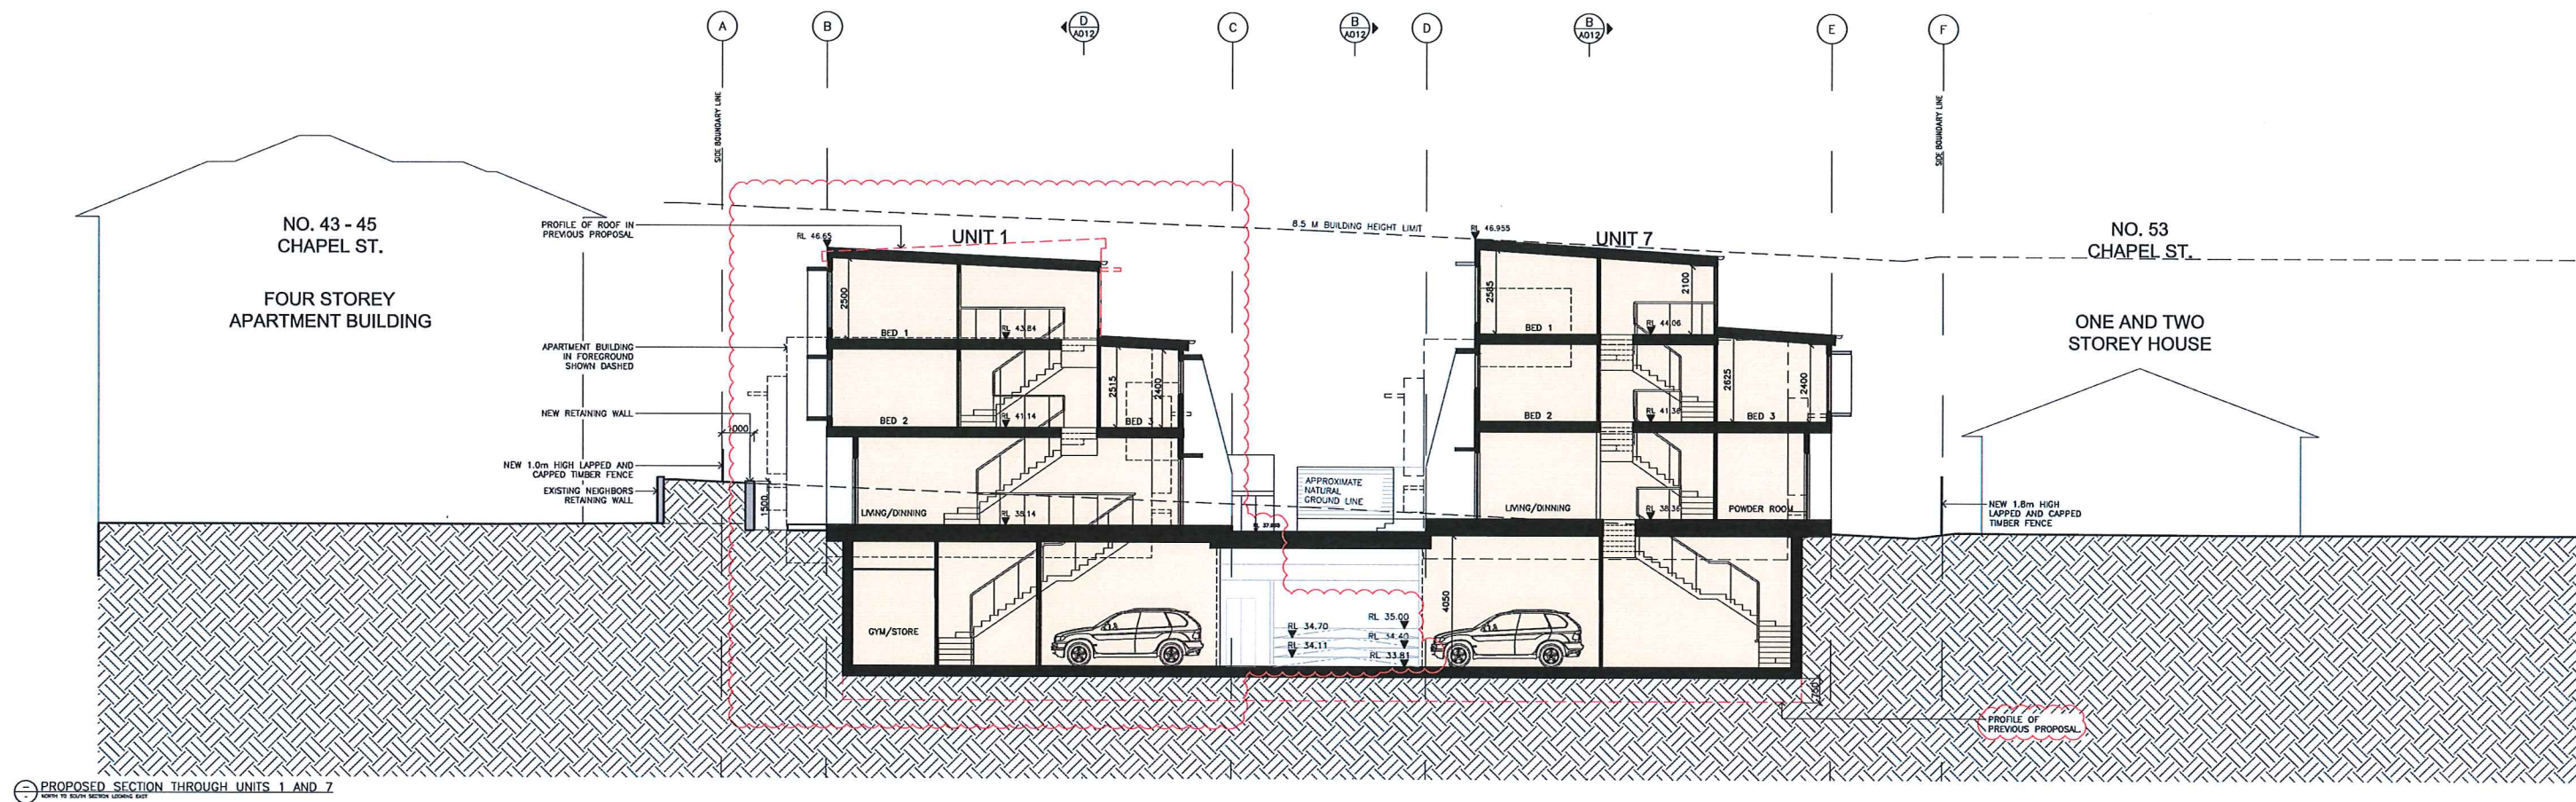

PROPOSED SECTION THROUGH UNITS 1 AND 7
NORTH TO SOUTH SECTION LOOKING EAST

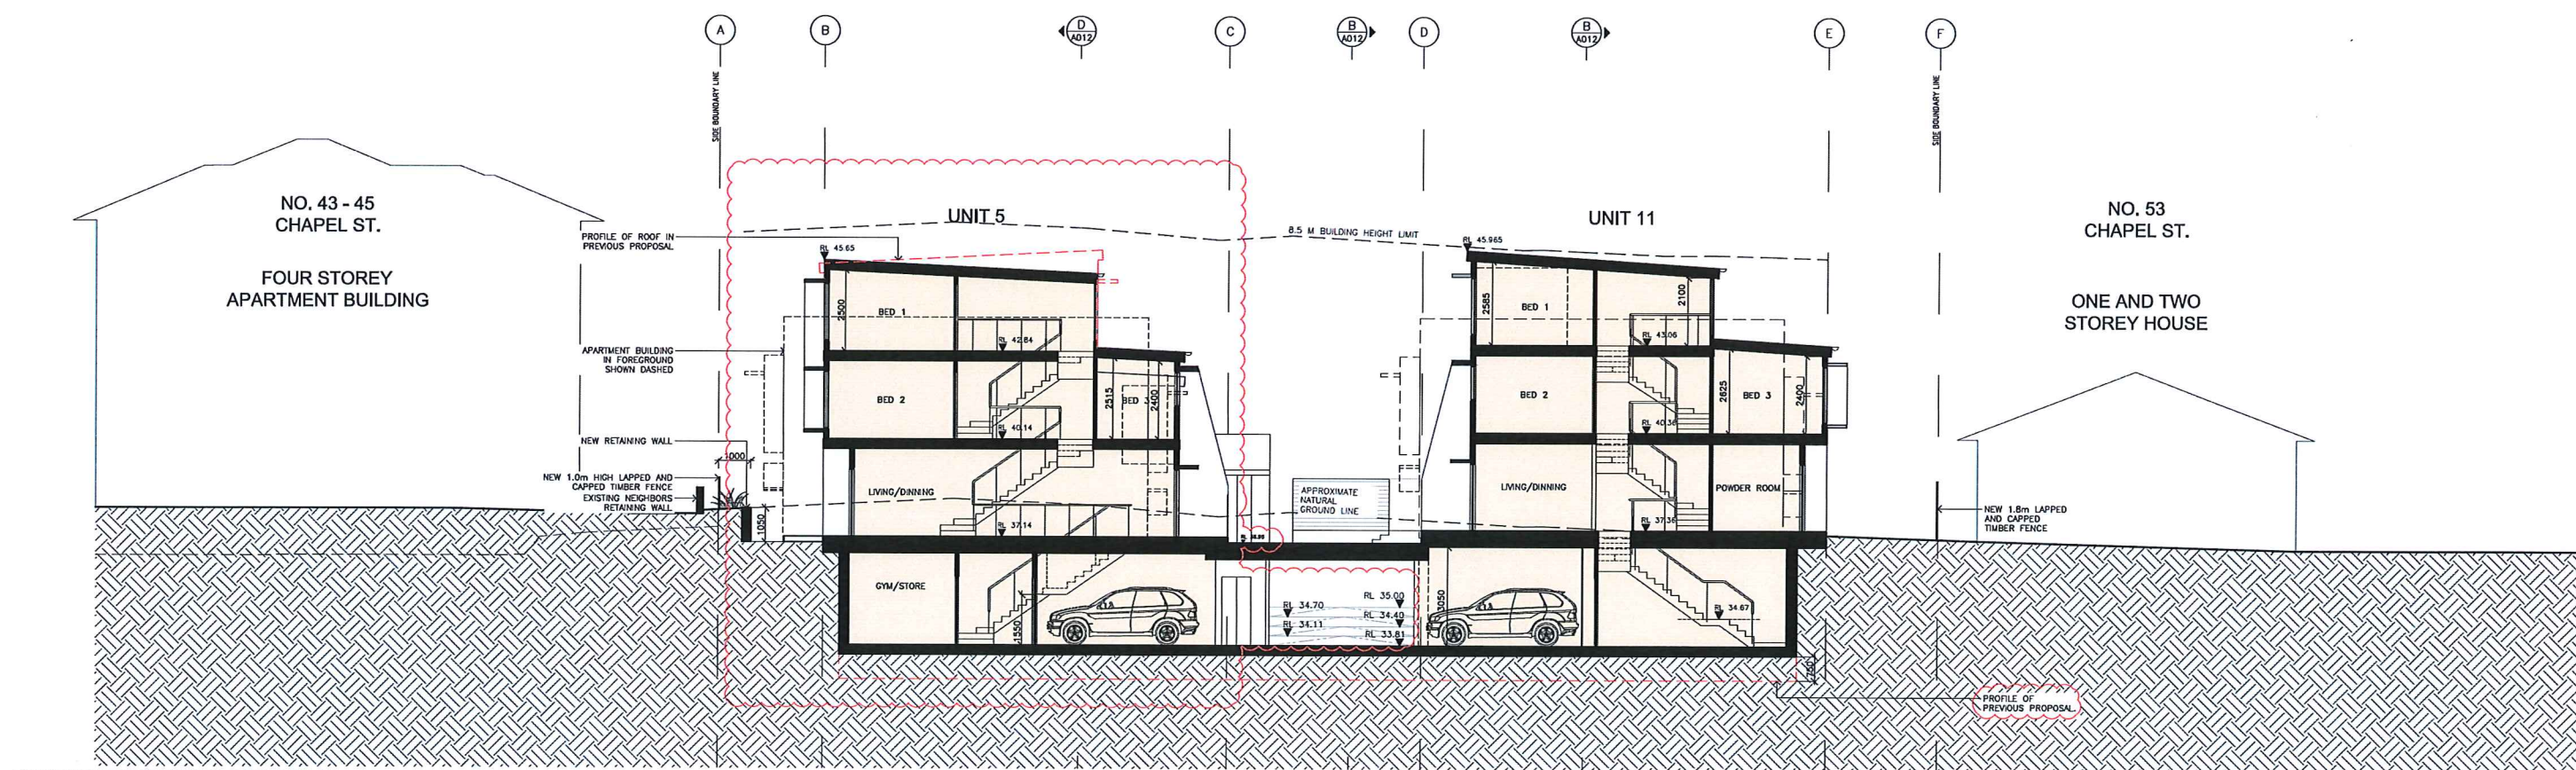

PROPOSED SECTION THROUGH UNITS 5 AND 11
NORTH TO SOUTH SECTION LOOKING EAST

**mcCullum
ashby
architects**

1st Floor, 1-5 Railway Ave
PO Box 54
Wahroonga
NSW 2076

02 9487 4033
mccullumashby.com.au
info@mccullumashby.com.au

NOTES
1. COPYRIGHT TECHNIA PTY LTD. ALL RIGHTS RESERVED.
2. DO NOT SCALE OFF DRAWINGS. WORK TO FIGURED DIMENSIONS ONLY.
3. ALL DIMENSIONS ARE TO BE CONFIRMED ON SITE PRIOR TO COMMENCEMENT OF WORK.
4. REPORT ANY DISCREPANCIES TO THE ARCHITECT.
5. NOMINATED ARCHITECTS: CHRISTIAN MCCULLUM REG. 7443 & MURRAY ASHBY REG. 6008



F	28/08/18	AMENDED DEV. APPLICATION ISSUED	CM
E	13/07/18	ISSUED FOR DISCUSSION	CM
D	16/02/18	ISSUED FOR DEVELOPMENT APPLICATION	CM
C	19/01/18	ISSUED FOR CONSULTANT INFORMATION	CM
B			
A			
ISSUE	DATE	AMENDMENT	BY



PROJECT
PROPOSED DEVELOPMENT
47-51 CHAPEL ST, ROSELANDS, NSW 2196

DRAWING TITLE
SECTIONS

SCALE
1:100 @ A1
JOB No.
MAA1409
DRAWN BY
CMLP

PRELIMINARY ONLY
DRAWING No.
A011
REVISION
F



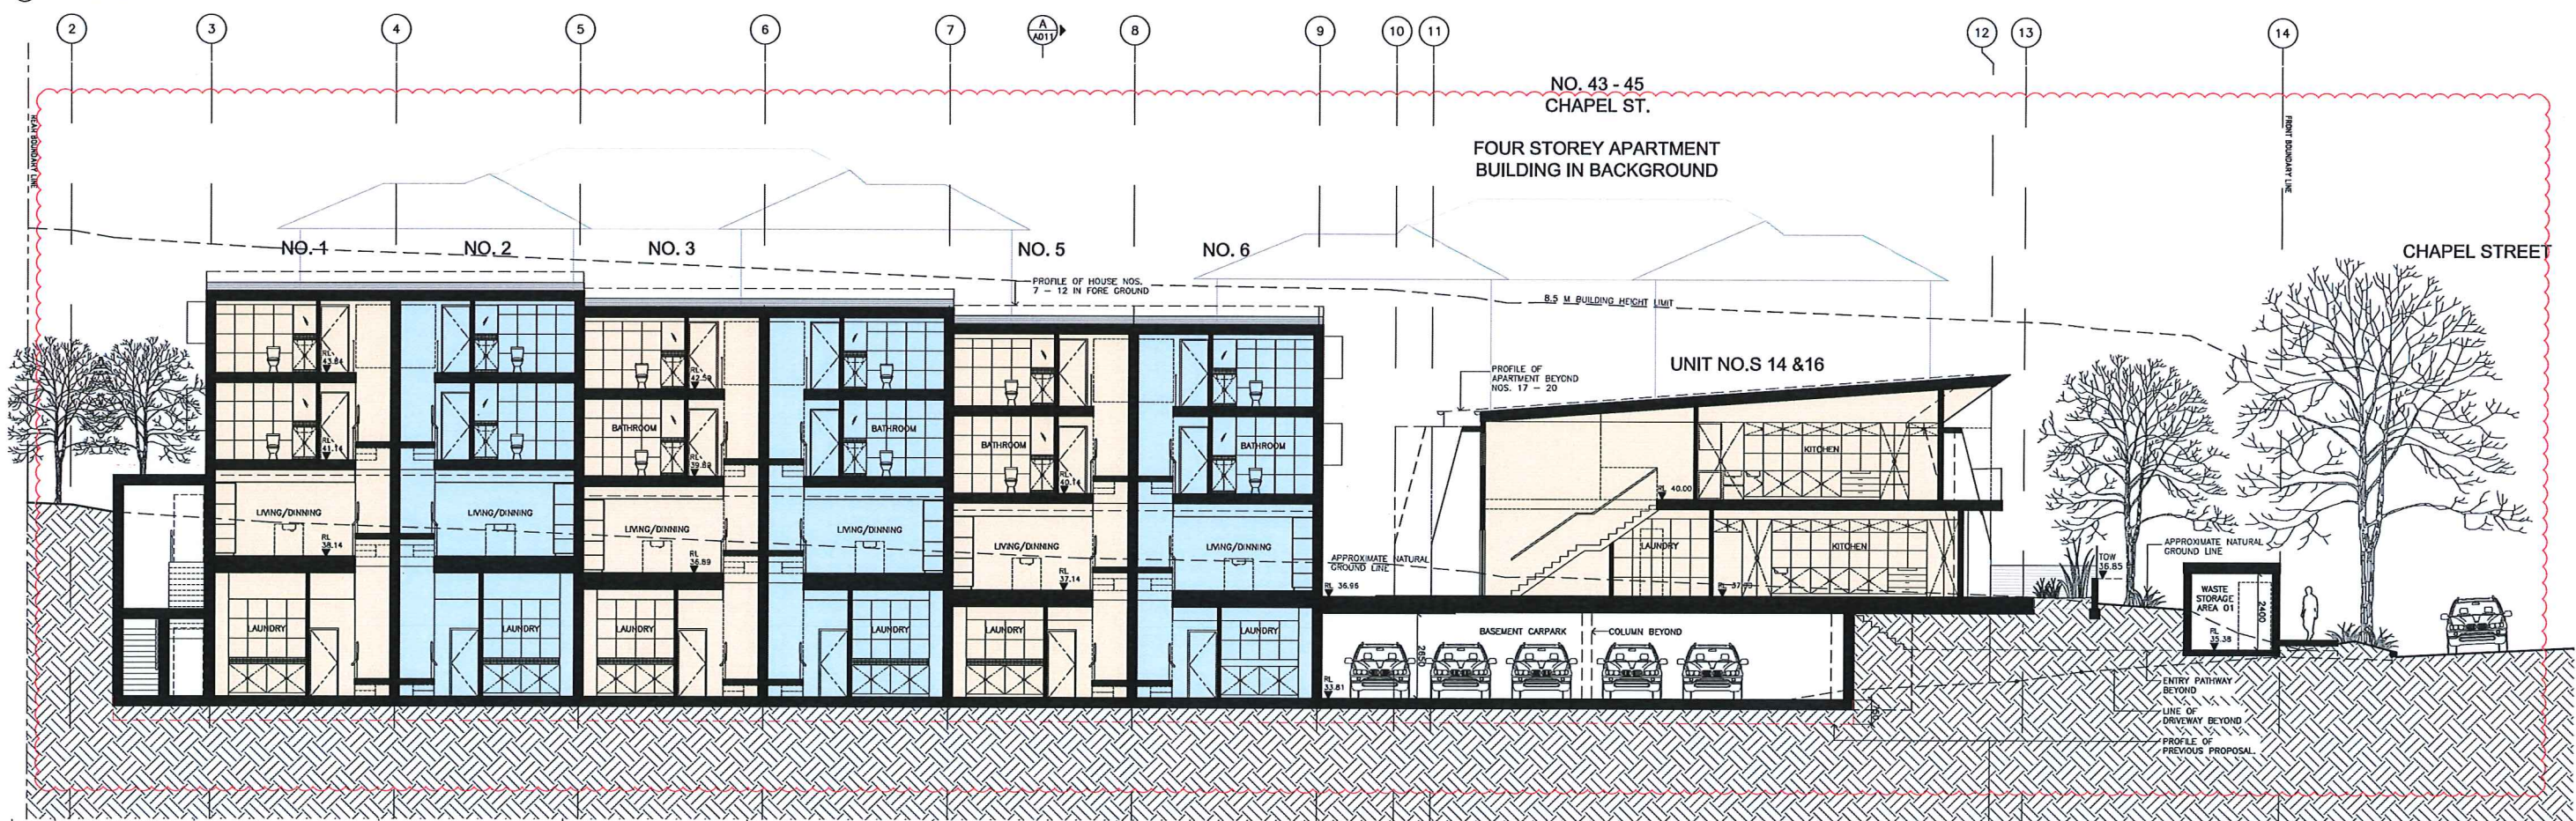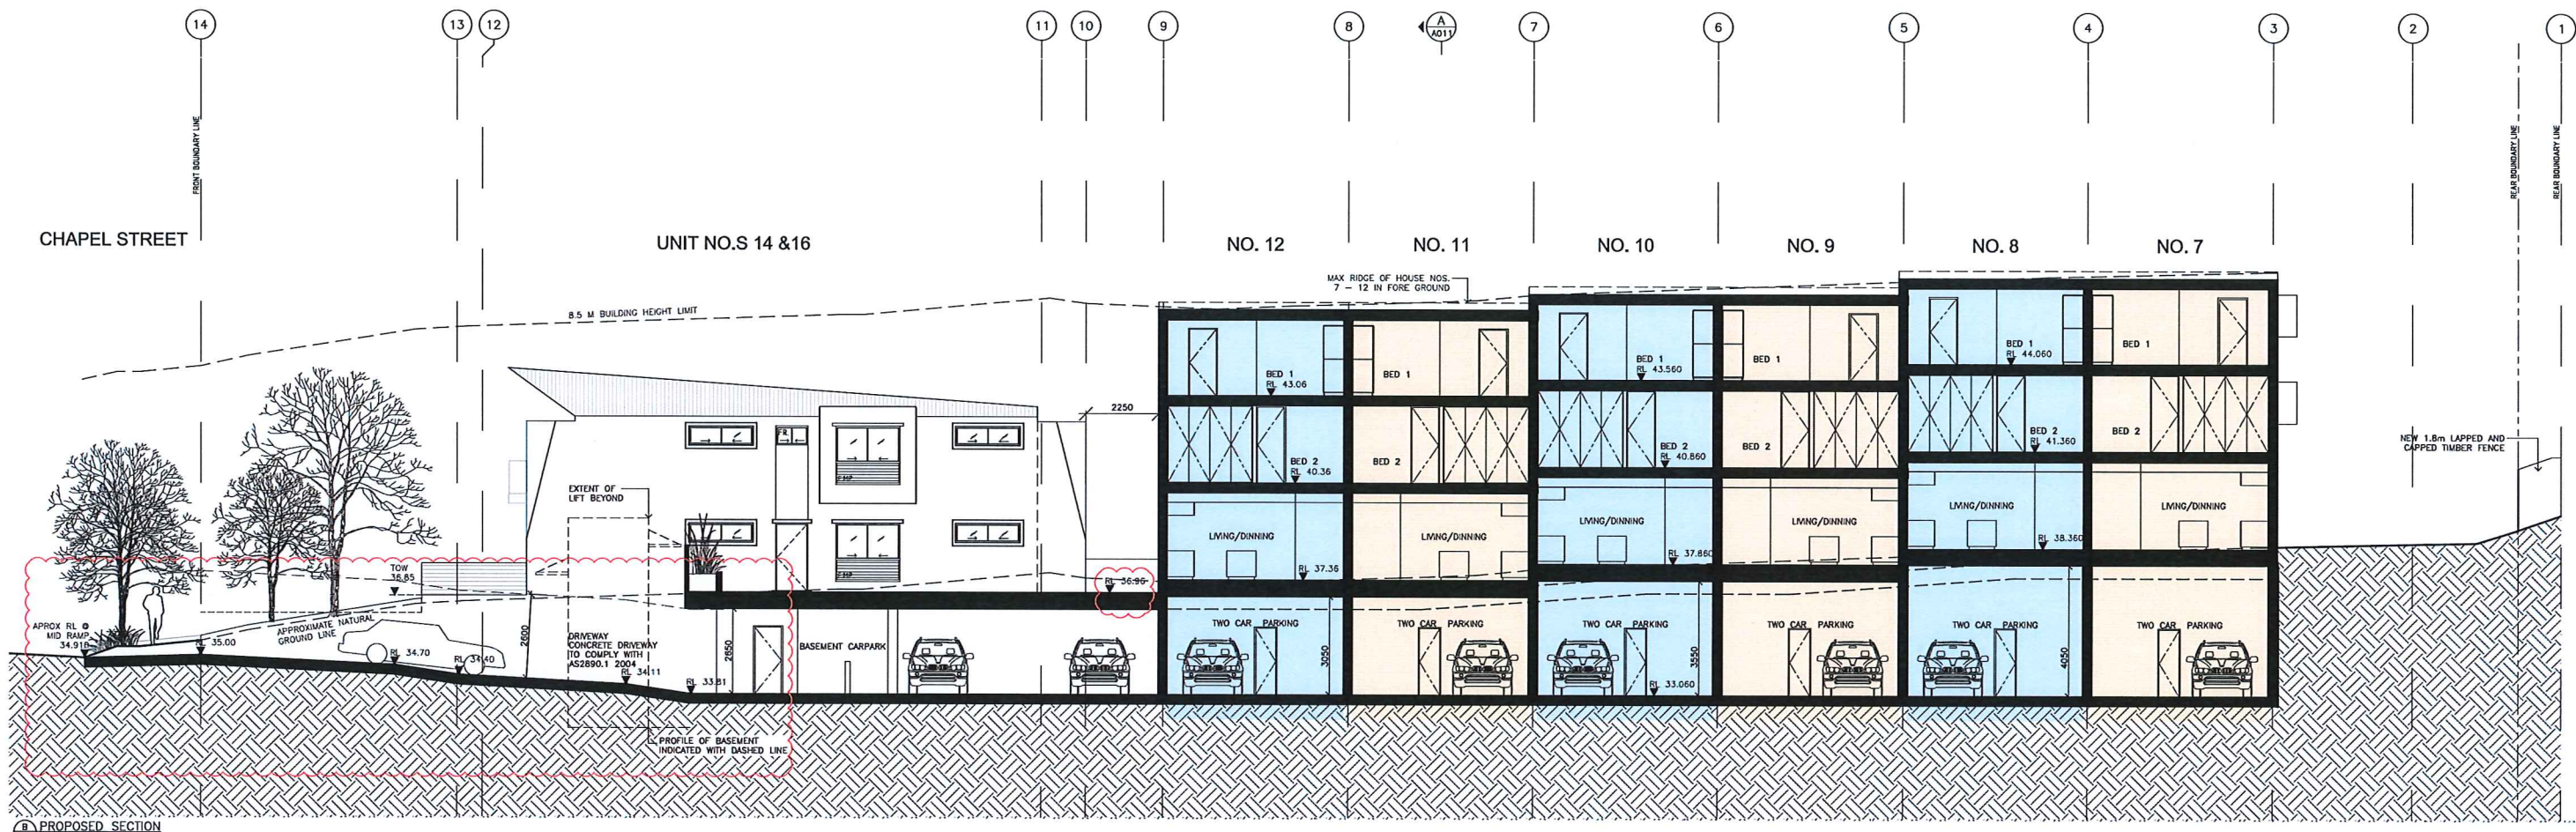

**mcCULLUM
ashby
architects**

1st Floor, 1-5 Railway Ave
PO Box 54
Wahroonga
NSW 2076

02 9487 4033
mccullumashby.com.au
info@mccullumashby.com.au

NOTES
1. COPYRIGHT TECHNA PTY LTD. ALL RIGHTS RESERVED.
2. DO NOT SCALE OFF DRAWINGS. WORK TO FIGURED DIMENSIONS ONLY.
3. ALL DIMENSIONS ARE TO BE CONFIRMED ON SITE PRIOR TO COMMENCEMENT OF WORK.
4. REPORT ANY DISCREPANCIES TO THE ARCHITECT.
5. NOMINATED ARCHITECTS: CHRISTIAN MCCULLUM REG. 7483 & MURRAY ASHBY REG. 6058



F	28/08/16	AMENDED DEV. APPLICATION ISSUED	CM
E	13/07/16	ISSUED FOR DISCUSSION	CM
D	16/02/16	ISSUED FOR DEVELOPMENT APPLICATION	CM
C	19/01/16	ISSUED FOR CONSULTANT INFORMATION	CM
B			
A	16/01/15	ISSUED FOR CONSULTANT INFORMATION	CM
ISSUE	DATE	AMENDMENT	BY



PROJECT
PROPOSED DEVELOPMENT
47-51 CHAPEL ST, ROSELANDS, NSW 2196

DRAWING TITLE
SECTIONS

PRELIMINARY ONLY
SCALE
1:100 @ A1
JOB No.
MAA1409
DRAWN BY
CMLP

DRAWING No.
A012
REVISION
F



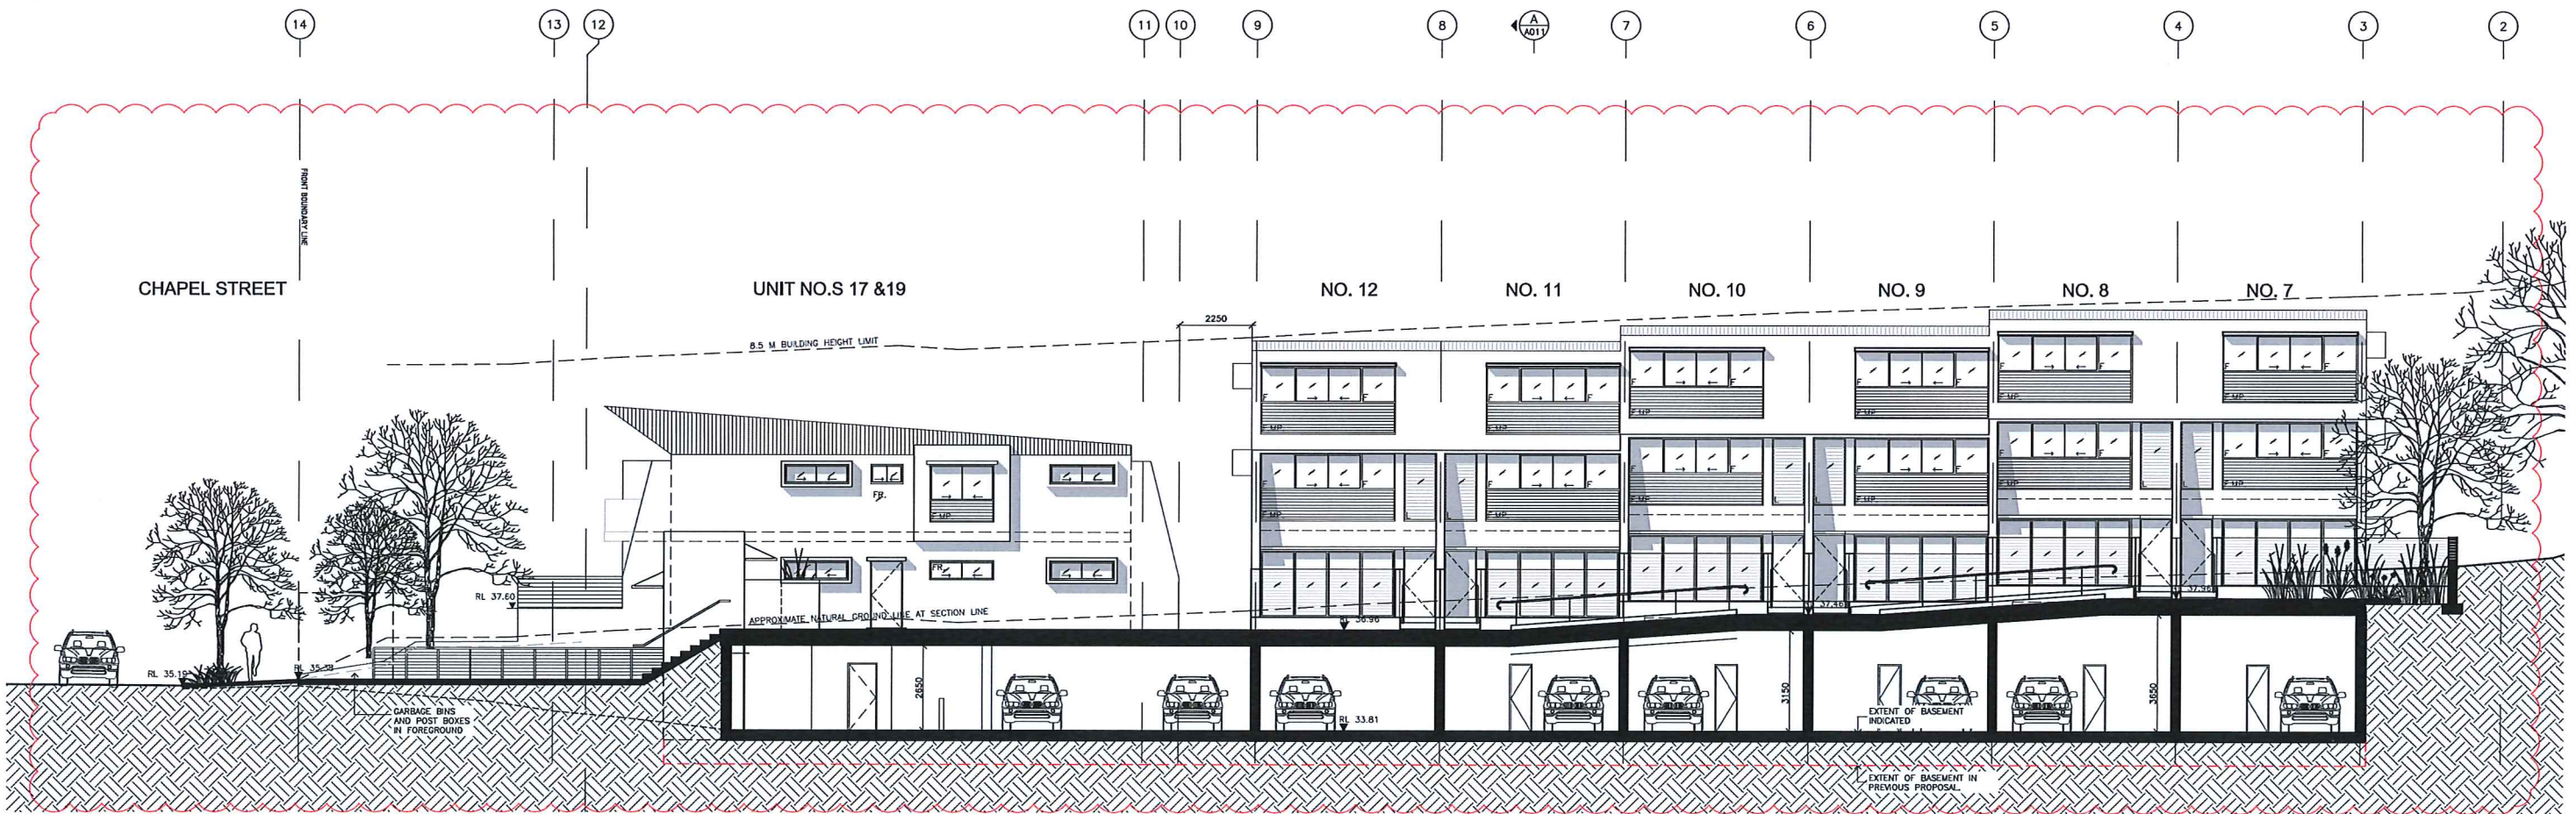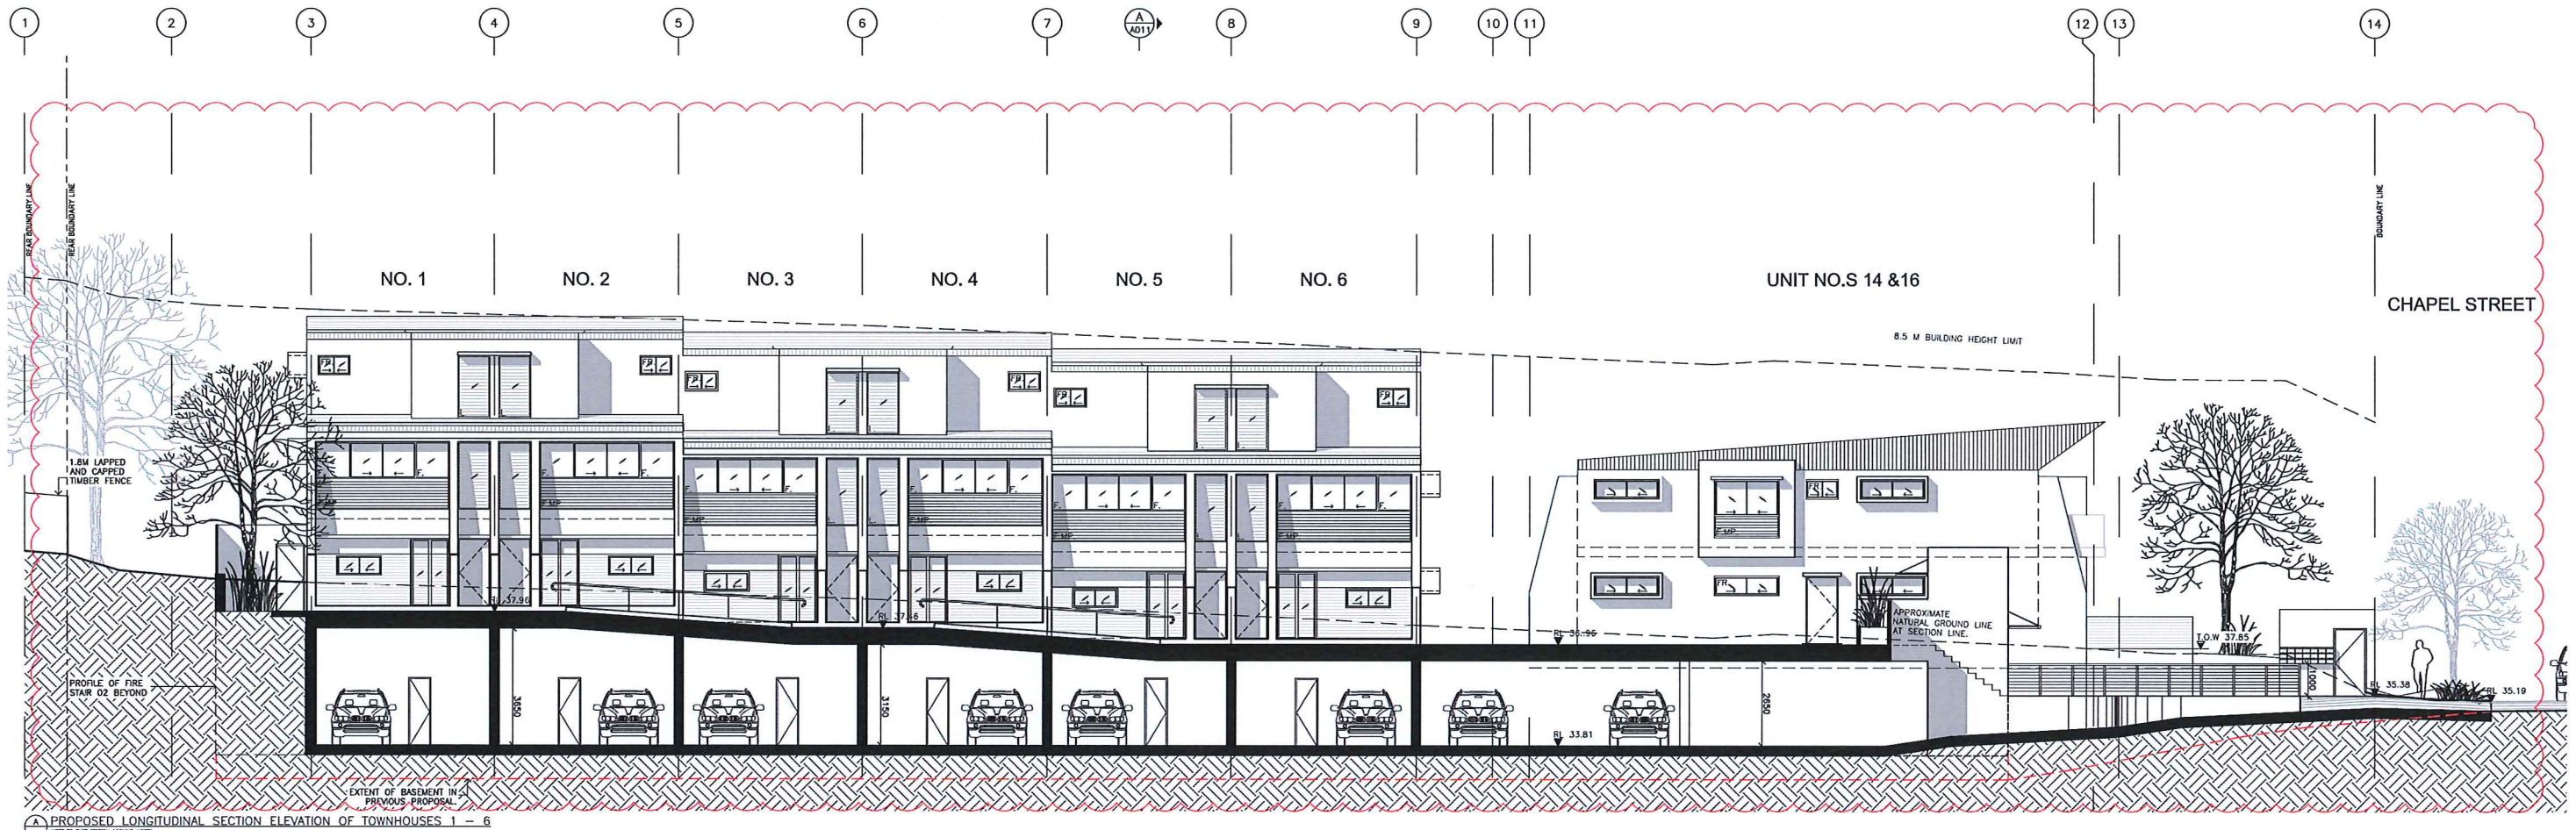

PROPOSED LONGITUDINAL SECTION ELEVATION OF TOWNHOUSES 7 - 12

**mcCullum
ashby
architects**

1st Floor, 1-5 Railway Ave
PO Box 54
Wahroonga
NSW 2076

02 9487 4033
mccullumashby.com.au
info@mccullumashby.com.au

NOTES
1. COPYRIGHT TECHNA PTY LTD. ALL RIGHTS RESERVED.
2. DO NOT SCALE OFF DRAWINGS. WORK TO FIGURED DIMENSIONS ONLY.
3. ALL DIMENSIONS ARE TO BE CONFIRMED ON SITE PRIOR TO COMMENCEMENT OF WORK.
4. REPORT ANY DISCREPANCIES TO THE ARCHITECT.
5. NOMINATED ARCHITECTS: CHRISTIAN MCCULLUM REG. 7483 & MURRAY ASHBY REG. 6108



F	26/08/16	AMENDED DEV. APPLICATION ISSUED	CM
E	-	-	-
D	16/02/16	ISSUED FOR DEVELOPMENT APPLICATION	CM
C	19/01/16	ISSUED FOR CONSULTANT INFORMATION	CM
B	-	-	-
A	-	-	-
ISSUE	DATE	AMENDMENT	BY


PROJECT
PROPOSED DEVELOPMENT
47-51 CHAPEL ST, ROSELANDS, NSW 2196

DRAWING TITLE
SECTIONAL ELEVATIONS


SCALE
1:100 @ A1
JOB No.
MAA1409
DRAWN BY
CMP

DRAWING No.
A013
REVISION
F



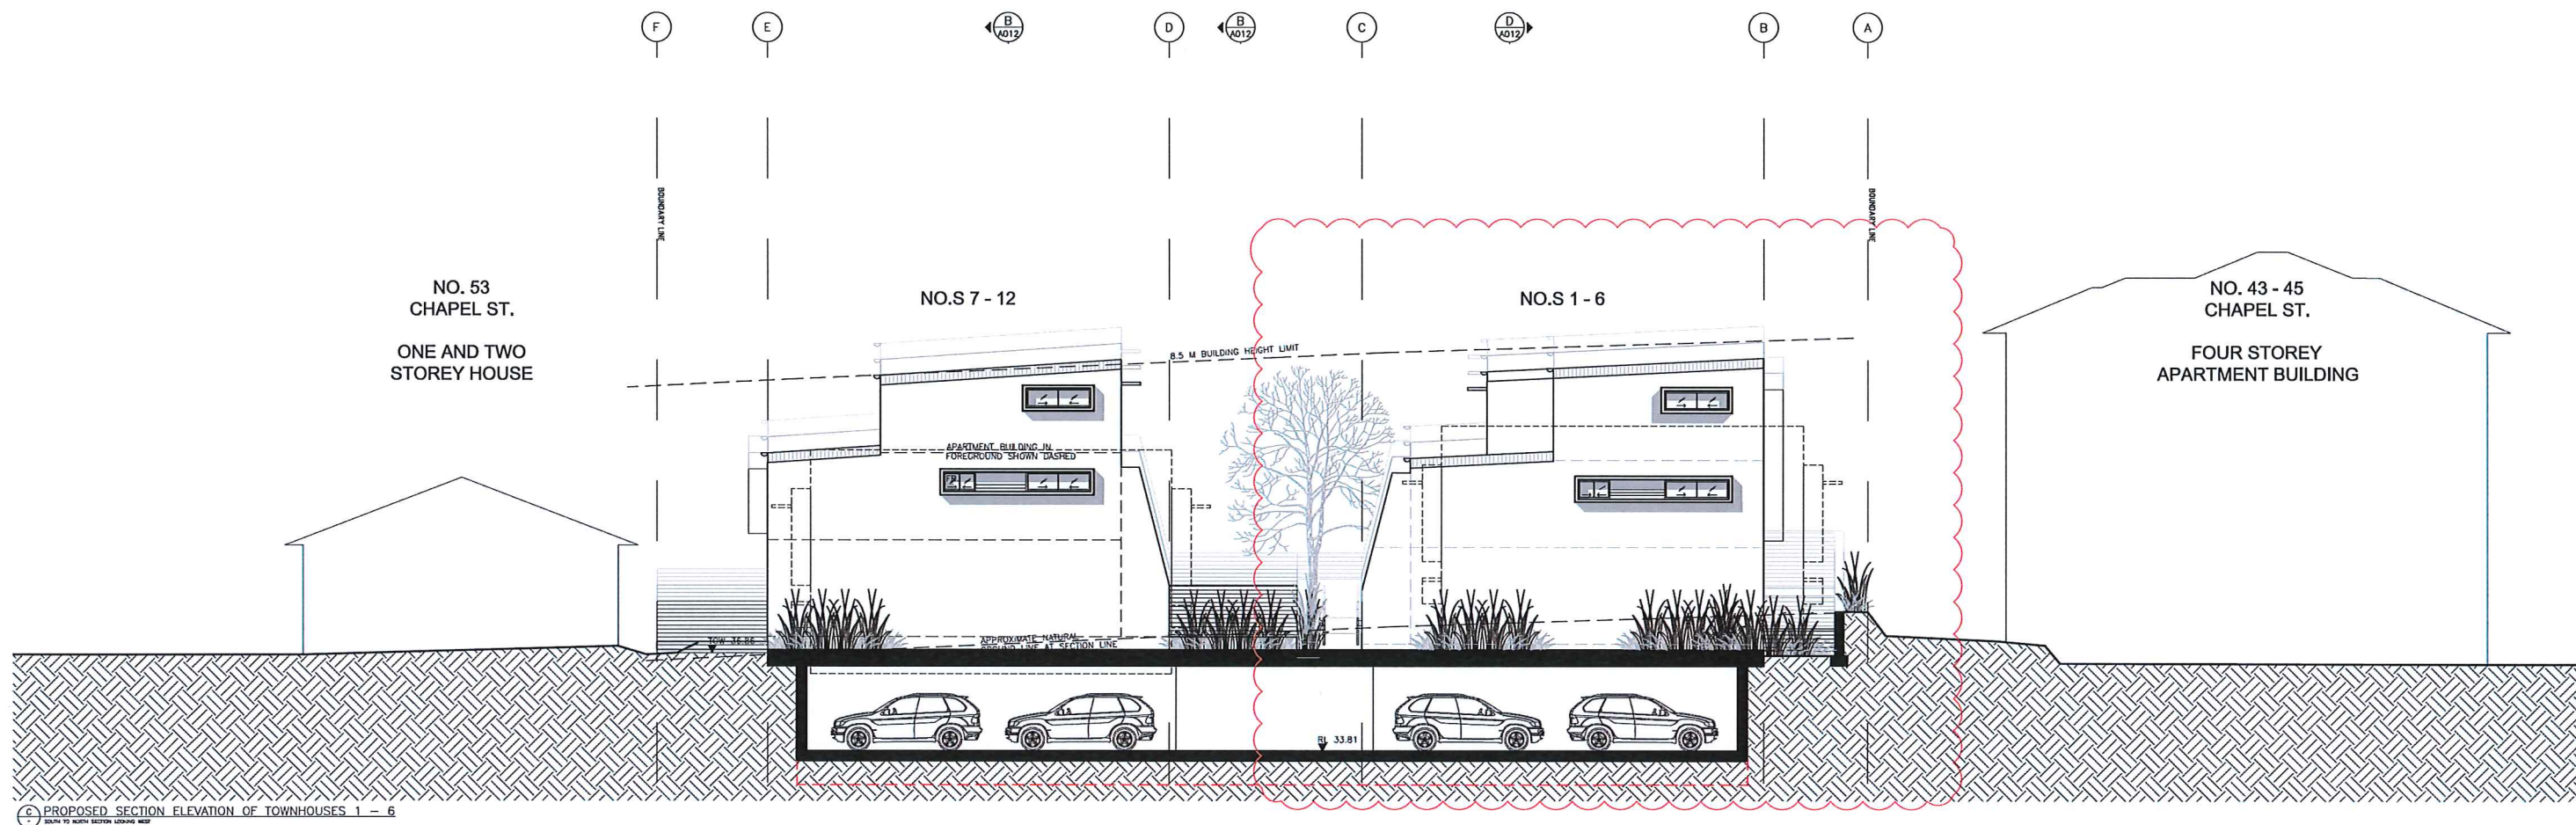

PROPOSED SECTION ELEVATION OF TOWNHOUSES 1 - 6
SOUTH TO NORTH SECTION LOOKING WEST

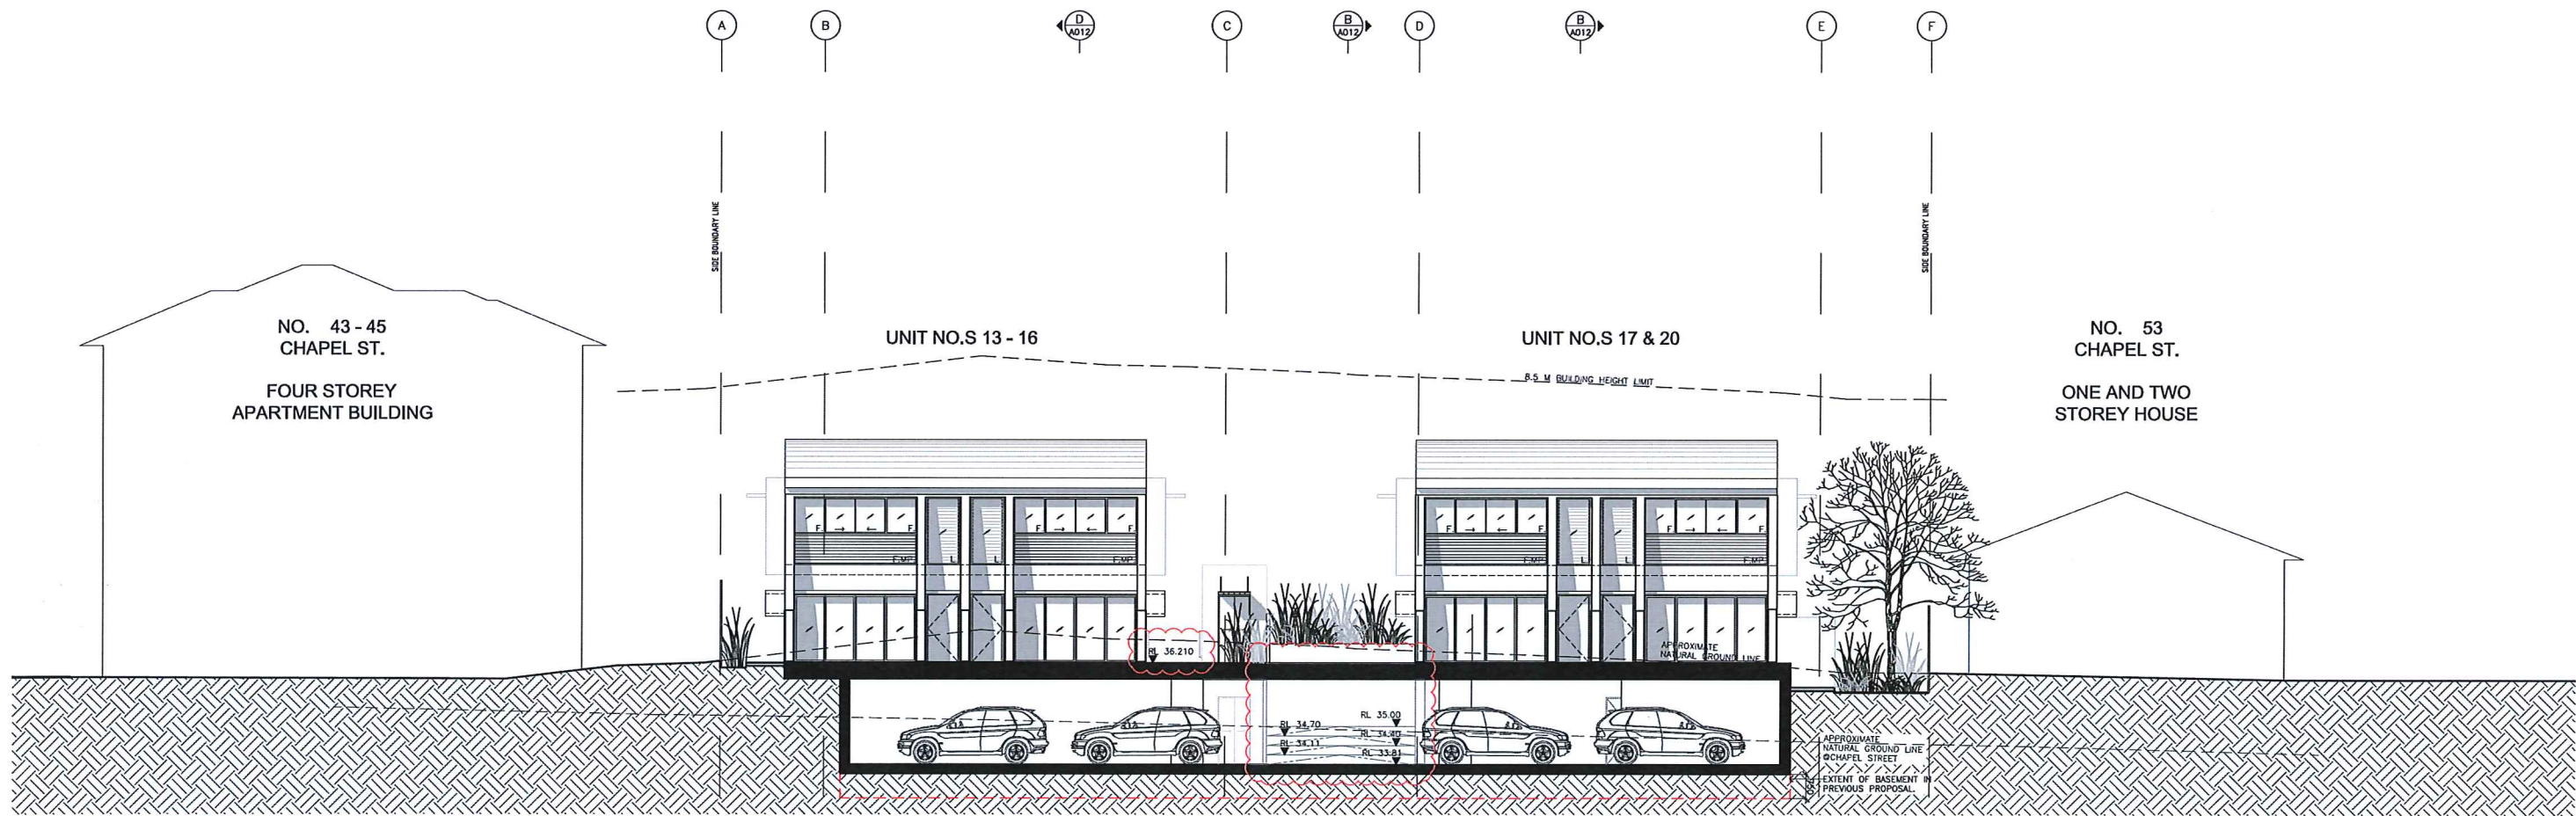

PROPOSED SECTION ELEVATION OF APARTMENTS
SOUTH TO NORTH SECTION LOOKING WEST


**mcCullum
ashby
architects**

1st Floor, 1-5 Railway Ave
PO Box 54
Wahroonga
NSW 2076

02 9487 4033

mccullumashby.com.au
info@mccullumashby.com.au

NOTES
1. COPYRIGHT TECHNA PTY LTD. ALL RIGHTS RESERVED.
2. DO NOT SCALE OFF DRAWINGS. WORK TO FIGURED DIMENSIONS ONLY.
3. ALL DIMENSIONS ARE TO BE CONFIRMED ON SITE PRIOR TO COMMENCEMENT OF WORK.
4. REPORT ANY DISCREPANCIES TO THE ARCHITECT.
5. NOMINATED ARCHITECTS: CHRISTIAN MCCULLUM REG. 7483 & MURRAY ASHBY REG. 6055

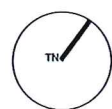

F	26/08/16	AMENDED DEV. APPLICATION ISSUED	CM
E	-	-	-
D	16/02/16	ISSUED FOR DEVELOPMENT APPLICATION	CM
C	19/01/16	ISSUED FOR CONSULTANT INFORMATION	CM
B	-	-	-
A	-	-	-
ISSUE	DATE	AMENDMENT	BY

ISSUE	DATE	AMENDMENT	BY
-------	------	-----------	----

PROJECT
PROPOSED DEVELOPMENT
47-51 CHAPEL ST, ROSELANDS, NSW 2196

DRAWING TITLE
SECTIONAL ELEVATIONS

PRELIMINARY ONLY
SCALE
1:100 @ A1
JOB No.
MAA1409
DRAWN BY
CMLP

DRAWING No.
A014
REVISION
F





mcCullum ashby architects

1st Floor, 1-5 Railway Ave
PO Box 54
Wahroonga
NSW 2076

02 9487 4033
mccullumashby.com.au
info@mccullumashby.com.au

NOTES

1. COPYRIGHT TECHNA PTY LTD. ALL RIGHTS RESERVED.
2. DO NOT SCALE OFF DRAWINGS. WORK TO FIGURED DIMENSIONS ONLY.
3. ALL DIMENSIONS ARE TO BE CONFIRMED ON SITE PRIOR TO COMMENCEMENT OF WORK.
4. REPORT ANY DISCREPANCIES TO THE ARCHITECT.
5. NOMINATED ARCHITECTS: CHRISTIAN MCCULLUM REG. 7463 & MURRAY ASHBY REG. 8056

ISSUE	DATE	AMENDMENT	BY
F	26/08/16	AMENDED DEV. APPLICATION ISSUED	CM
E	13/07/16	ISSUED FOR DISCUSSION	CM
D	16/02/16	ISSUED FOR DEVELOPMENT APPLICATION	CM
C	19/01/16	ISSUED FOR CONSULTANT INFORMATION	CM
B			
A			

PROJECT
PROPOSED DEVELOPMENT
47-51 CHAPEL ST, ROSELANDS, NSW 2196

DRAWING TITLE
ELEVATIONS

SCALE
1:100 @ A1

JOB No.
MAA1409

DRAWN BY
CMLP

PRELIMINARY ONLY
DRAWING No.
A015

REVISION
F