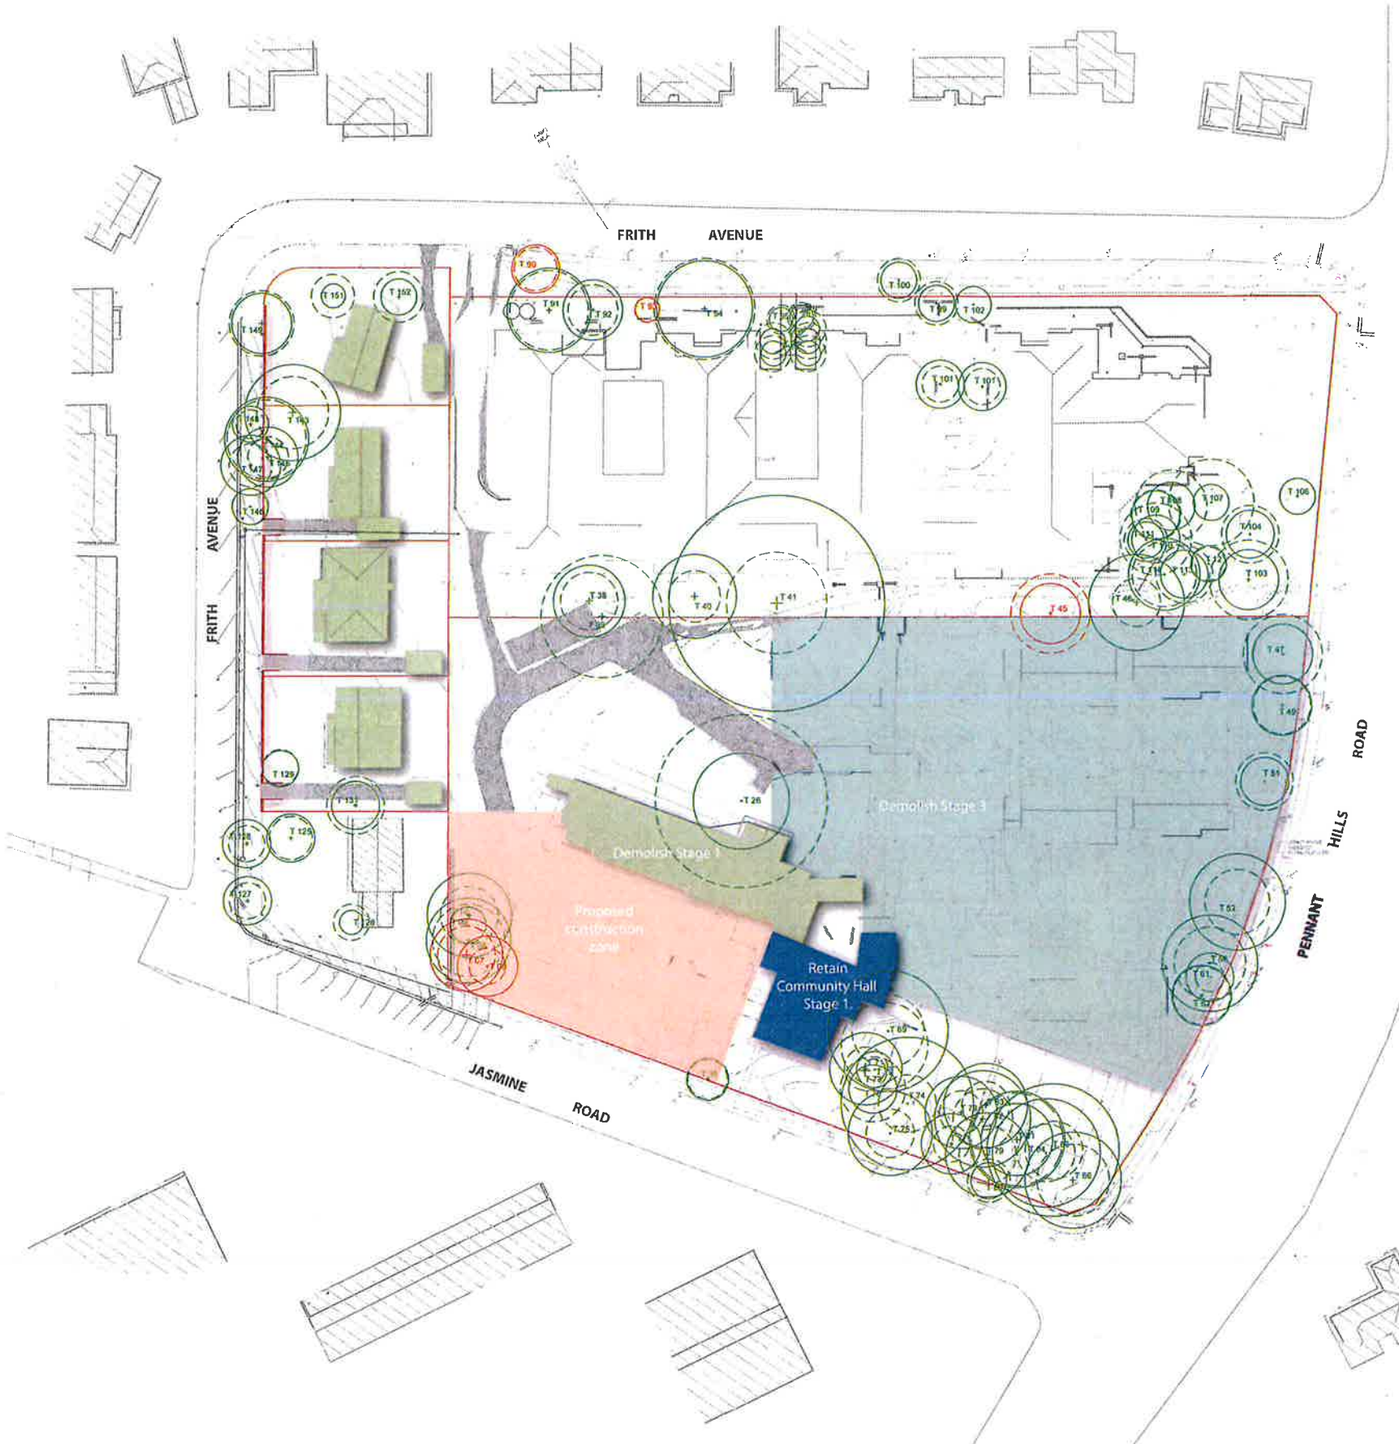

LEGEND

- BUILDINGS AND STRUCTURES TO BE DEMOLISHED (STAGE 1)
- HARD PAVING TO BE DEMOLISHED STAGE 1
- RETAINING WALL TO BE DEMOLISHED STAGE 1
- STAGE 2
- STAGE 3
- PROPOSED CONSTRUCTION ZONE

Do not scale from drawings.
Verify all dimensions on site before commencing work.
Copying or reproduction of this drawing is strictly prohibited without the consent of Patrick Thorp & Walker Pty.

The Architect shall not be liable for any loss or claims whatsoever arising from or in respect of any errors existing or resulting from data hereinset translated from the computer system of the Architect to systems of the Client or other Consultants.
The Client or other Consultants are responsible for checking accuracy and completeness of data received. Any use of the electronic data in part or whole shall be at the users risk.

The CAD files and their contents are solely representative of the Project information and cannot be relied upon beyond the representation shown on the PDF versions of the drawings as provided by the Architect.

No:	Amendment	By	Date
1	DA SUBMISSION		25.11.15

Key Plan:

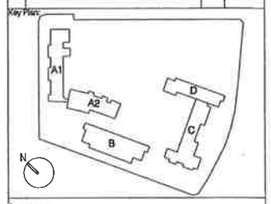

Consultants:

Project Manager Mckson Group Pty Ltd	T 612 9868 6923
Access Funktion Sydney	T 612 9011 8126
Acoustic Consultant Acoustic Logic	T 612 8339 8009
BCA Consultant Vic Lilli	T 612 9716 2555
Civil Engineering Northrop Consulting Engineers	T 612 9634 6033
Cost Consultant WT Partnership	T 612 9929 7422
Fire Engineering MCD Fire Engineering	T 0423 922 745
Heritage Consultant City Plan Heritage	T 612 9270 3530
Hydraulic Engineering EWFW	T 0412 529 923
Landscape Architect Taylor Brammer	T 612 9387 8855
Planner City Plan Service	T 612 9270 3500
Electrical, Mechanical JHA	T 612 9437 1000
Structural Engineer Northrop Consulting Engineers	T 612 4229 3333
Traffic Engineer Varga Traffic Planning	T 612 9904 3224
Waste Consultant Waste Audit and Consultancy Services	T 612 9618 8287

Uniting

Uniting Care Ageing NSW, ACT

Level 4, 222 Pitt St, Sydney NSW

PTW Architects

PTW

Level 13, 8 Castlereagh St
Sydney NSW Australia 2000

T +612 9232 5877
F +612 9221 4139

NSW NOMINATED ARCHITECTS
S PARKER ARCHITECT NO. 6366
D JONES ARCHITECT NO. 4375
A ROBB ARCHITECT NO. 6367

Approvals	By:	Date:
PTW Approval:		
Client Approval:		

NOT TO BE USED FOR CONSTRUCTION

Project:
BOWDEN BRAE VILLAGE

Title:
DEMOLITION PLAN

<Check Scalebar Scale>

Scale:	Plot Date:	Job No:
1:500@A1 @A1	25.11.2015	211090

Dwg No:	Revision:
A-DA-004	01

Status:
DA SUBMISSION