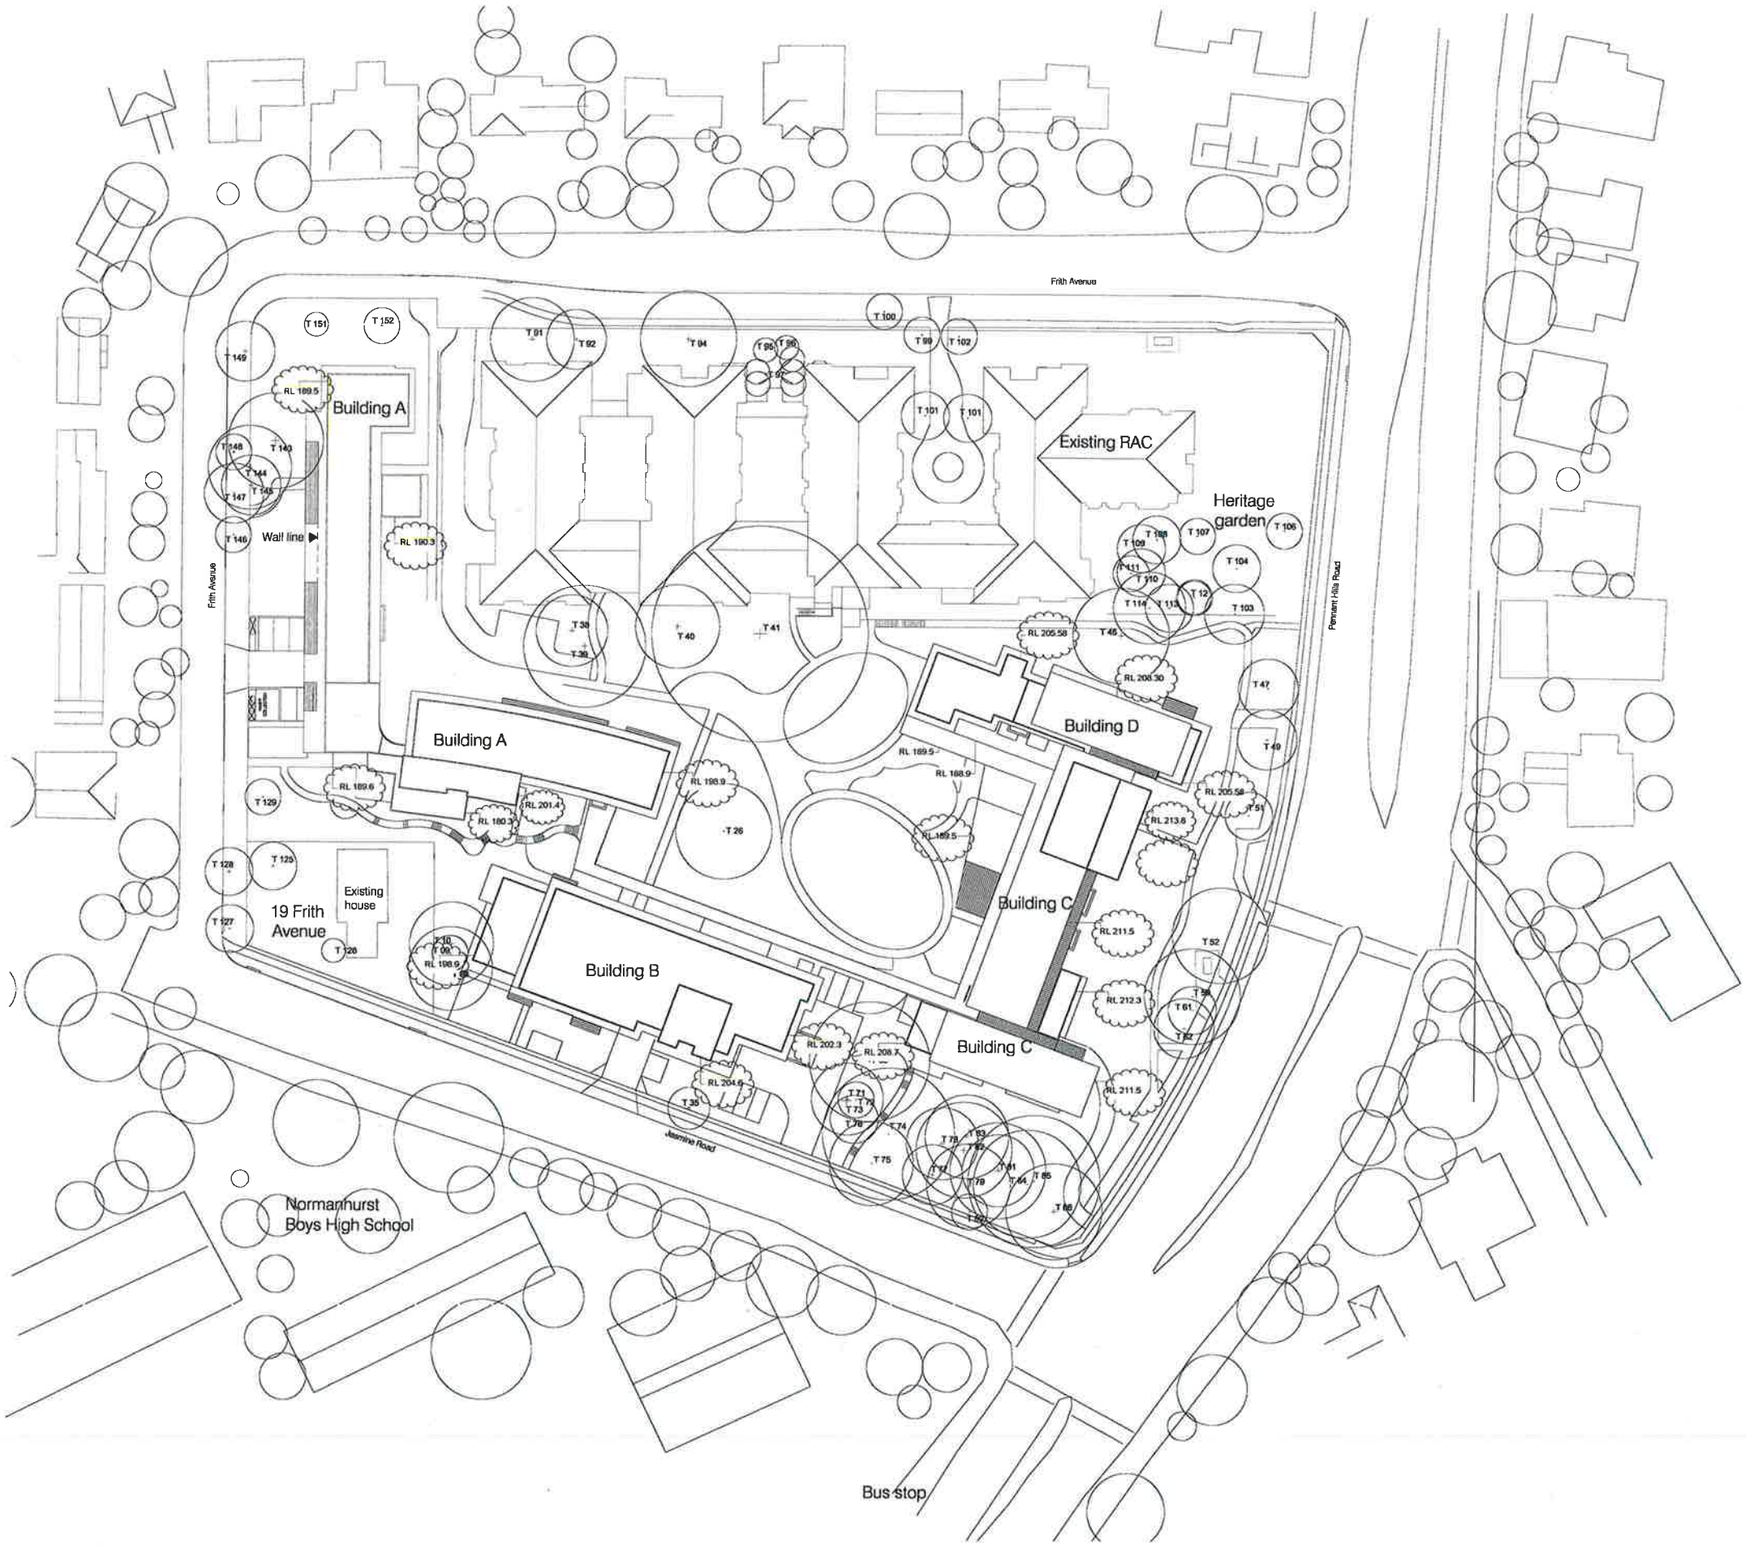

1 BUILDING A & B & C & D ROOF PLAN
1:500 @ A1

——RL 211.5 RL TOP OF PARAPET WALL/ TOP OF PALISADE BALUSTRADE

Do not scale from drawings.
Verify all dimensions on site before commencing work.
Copying or reproduction of this drawing is strictly prohibited without the consent of Paddle Thurz & Walker Pty.
The Architect shall not be liable for any loss or claims whatsoever arising from or in dispute of any errors resulting or resulting from data transferred from the computer system of the Architect to any other system.
The recipient of the data shall be responsible for checking accuracy and completeness of data received.
Any use of the electronic data in part or whole shall be at the users risk.
The CAD files and their contents are solely representations of the Project Information and cannot be relied upon as part of the representation shown on the PDF versions of the drawings as provided by the Architect.

No	Amendments	By	Date
01	DA SUBMISSION	PTW	25/11/15
02	AMENDMENT OF FLOOR RL's	PTW	18/04/16

Key Plan

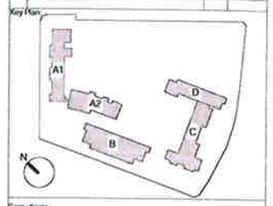

Consultants:

Project Manager Mirvac Group Pty Ltd	T 612 9868 6923
Access Funkhion Sydney	T 612 9011 8128
Acoustic Consultant Acoustic Logic	T 612 8339 8009
BCA Consultant Vic Lilli	T 612 9715 2555
Civil Engineering Northrop Consulting Engineers	T 612 9634 6013
Cost Consultant WT Partnership	T 612 9929 7422
Fire Engineering MCD Fire Engineering	T 0423 922 745
Heritage Consultant City Plan Heritage	T 612 8270 3530
Hydraulic Engineering EWFW	T 0412 523 923
Landscape Architect Taylor Brammer	T 612 9387 8855
Planner City Plan Service	T 612 8270 3500
Electrical, Mechanical JHA	T 612 9437 1000
Structural Engineer Northrop Consulting Engineers	T 612 4226 3333
Traffic Engineer Varga Traffic Planning	T 612 9904 3224
Waste Consultant Waste Audit and Consultancy Services	T 612 9818 8267

Uniting

Uniting
Level 4, 222 Pitt St, Sydney NSW

PTW Architects

PTW

Level 13, 9 Castlereagh St
Sydney NSW Australia 2000

T +612 9232 5077
F +612 9221 4139

NSW NOMINATED ARCHITECTS
S PARSONS ARCHITECT NO. 6359
D JONES ARCHITECT NO. 4776
A ROSSI ARCHITECT NO. 5867

Approvals	By:	Date:
PTW Approval:		
Client Approval:		

NOT TO BE USED
FOR CONSTRUCTION

Project:
BOWDEN BRAE VILLAGE

Title:
BUILDING A & B & C & D
ROOF PLAN

<Check Scalebar Scale>

Scale:	Plot Date:	Job No:
1:500 @A1	18/04/16	211090

Dwg No:	Revision:
A-DA-120	02

Status:
DA ISSUE