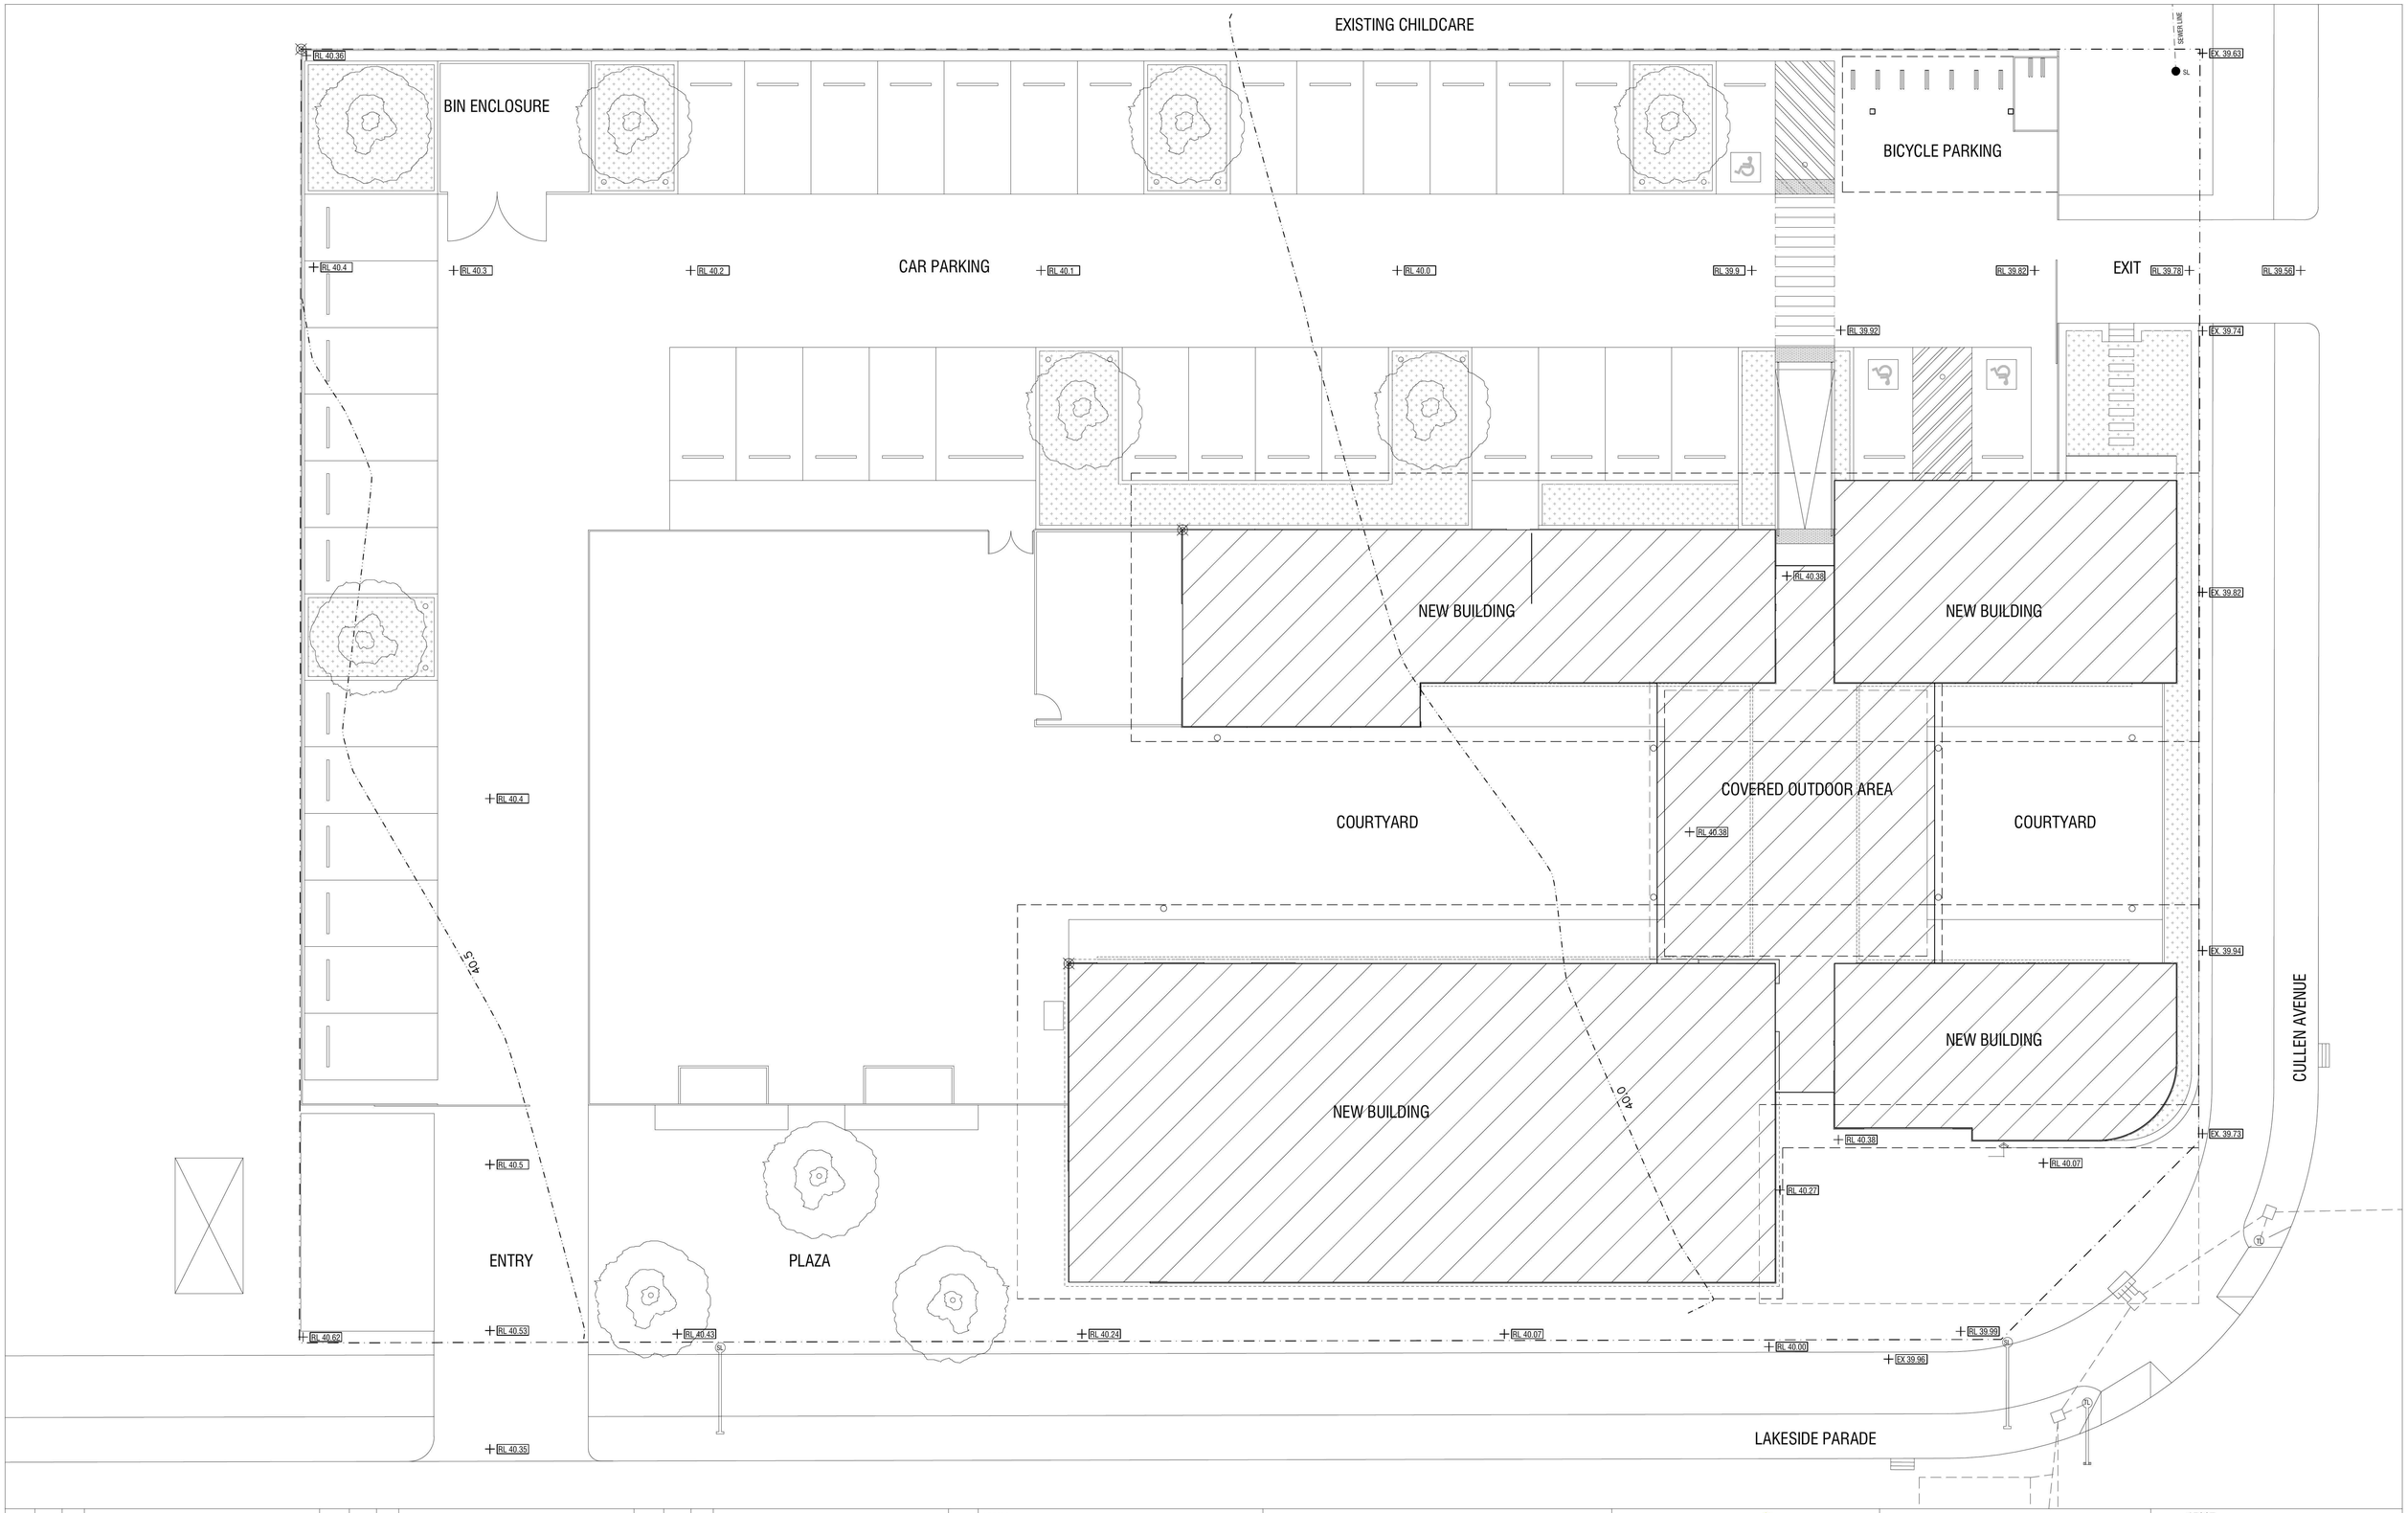

Date	Rev	Issue	Revision/Issue Description	Date	Rev	Issue	Revision/Issue Description	Date	Rev	Issue	Revision/Issue Description
26.02.16	B		DA ISSUE								
05.02.16	A		DRAFT DA FOR REVIEW								

LEGEND

DP	DOWN PIPE
LO	LOUVRE ABOVE
LF	LIGHT FIXTURE
RO	ROOF OVER
SL	STREET LIGHT
TGSI	TACTILES
TL	TRAFFIC LIGHT
SL	SEWER LINE
PV	SOLAR PANEL

BUILDING

Davenport Campbell

Level 4, 122 Pitt Street Sydney New South Wales Australia 2000
Telephone 61 2 8233 5600 Facsimile 61 2 8233 5601
dcinfo@davenport-campbell.com.au www.davenport-campbell.com.au
Davenport Campbell & Partners Pty Limited
ABN 33 099 216 841 ACN 099 216 841
Nominated Responsible Architect: Peter Wager, Registration No. 6814

Client
LENDLEASE
Level 4, 30 The Bond
30 Hickson Road, Millers Point NSW 2000

Project
JORDAN SPRINGS COMMUNITY CENTRE

Drawing
Site Plan

Contractor to verify all dimensions on site before commencing work. Davenport Campbell is to be notified of any discrepancies in the dimensions and setting out of the work, for resolution.
Copyright of designs shown hereon is retained by this office. Authority is required for any reproduction.

Job No.	15007		
Ckd. By			
Scale	B1@1:100	Scale	A3@1:250
Start Date	26.02.2016	Drawing Number	Issue
Plot Date	26.02.2016	15007 - DA01	B
Drawn By	R. Rodrigues		

Filename
P:\15007 Jordan Springs\10 Documentation\10.5 Working Drawings\A1-plot\15007-DA01- Site Plan