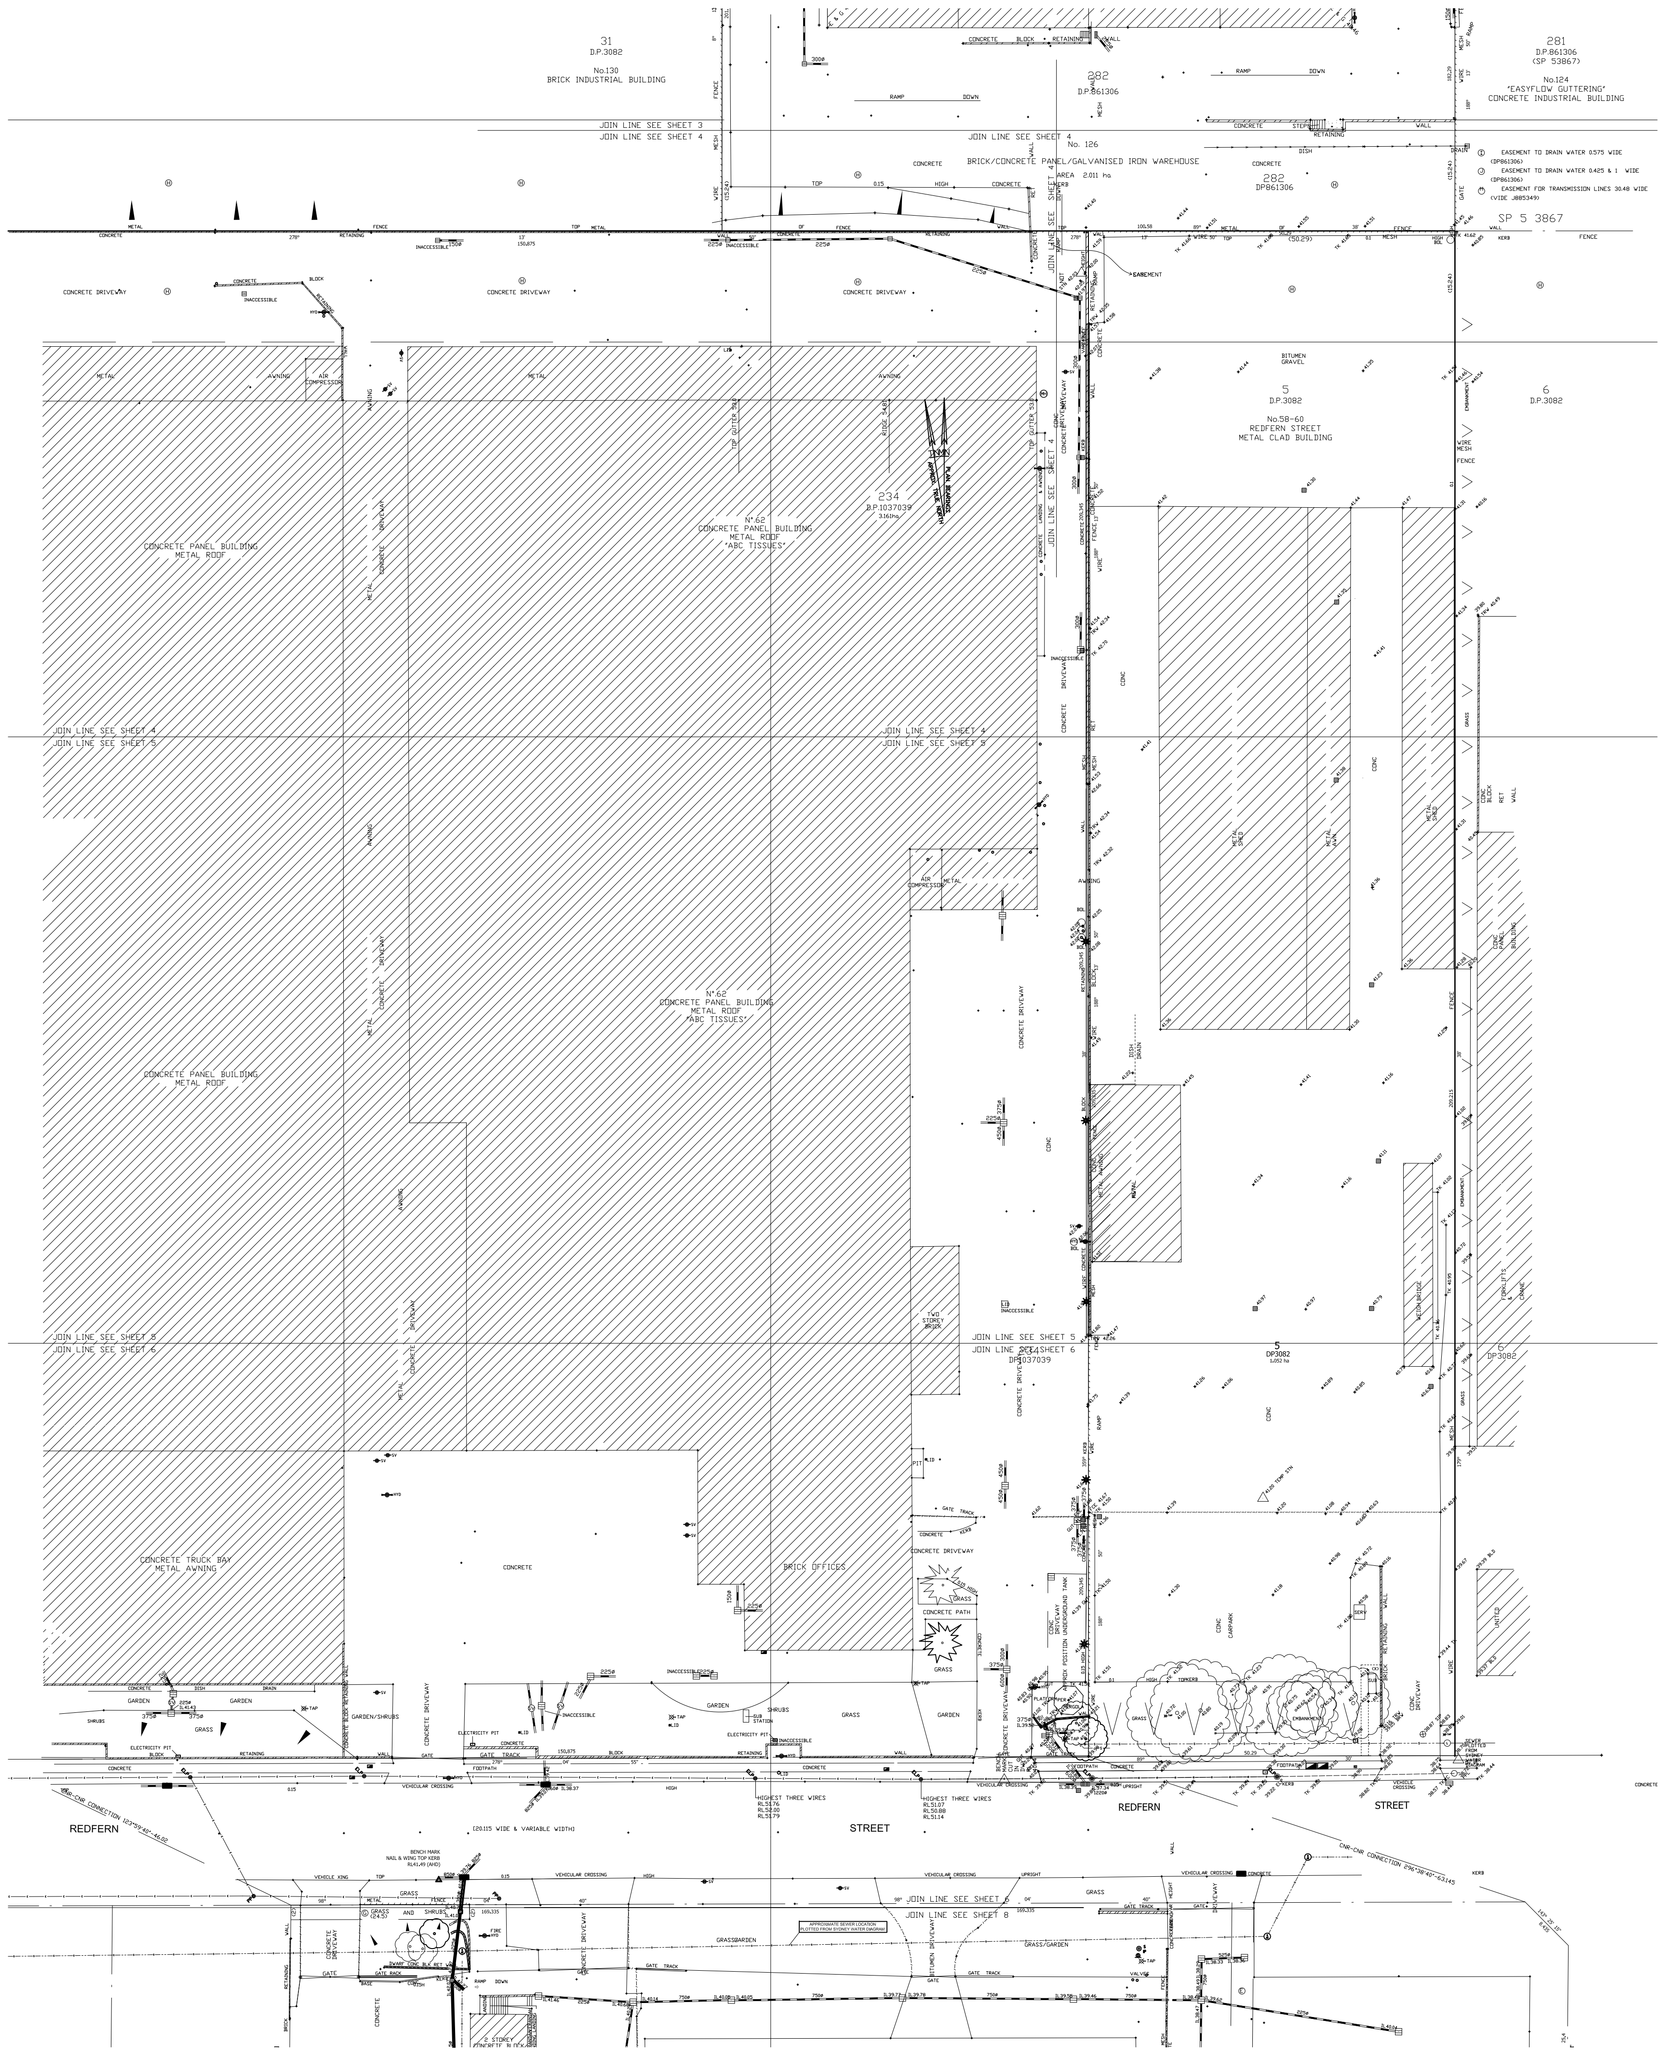

SURVEY PLAN 1:500

Issue	Description	Date	Drawn	Issued
A	FOR DA	10-08-2016	MC	CZ
B	FOR DA	17-11-2016	MC	CZ

General Notes

1) All dimensions and floor areas are to be verified by the Builder prior to the commencement of any building work. Any discrepancies are to be brought to the attention of the designer.
2) Levels shown are approximate unless accompanied by reduced levels.
3) Figured dimensions must be taken in preference to scaling.
4) All boundary clearances must be verified by the surveyor prior to the commencement of any building works.
5) Where engineering drawings are required such must take preference to this drawing.
6) Stormwater to be discharged to Councils' requirements and AS 3500.3-1990.
7) All services to be located and verified by the Builder with relevant authorities before any building work commences.

COPYRIGHT:
This design and the associated documents is subject to copyright laws and may not be reproduced in any form without written consent from Algorry, Zappia & Associates Pty Ltd.

North Point

Consultants

ALGORRY ZAPPIA & ASSOCIATES PTY.LTD.
Building Designers & Consulting Civil & Structural Engineers

a Suite 4, Level 1, 84 Bathurst Street, Liverpool, NSW 2170
P.O. Box 825, Liverpool Business Centre, NSW 1871
t 9602 3133 / 9602 0303 f 9601 6903
e admin@algorryzappia.com.au
w www.algorryzappia.com.au

ABN 43 064 952 692

Project
PROPOSED EXPANSION TO EXIST. INDUST. DEVEL.
AT LOT 234 DP 1037039, LOT 5 DP 3082 No 58-72 REDFERN STREET, WETHERILL PARK

Client
ABC Tissue Products

Title
SURVEY PLAN

Drawn	Checked	Date
MC	CZ	JUNE 2016

Activity Type:	Job #	Scale @ B1
DA	1129-16	1:500

Project #	Sheet No.:	Issue
P3808	A03	**B**