




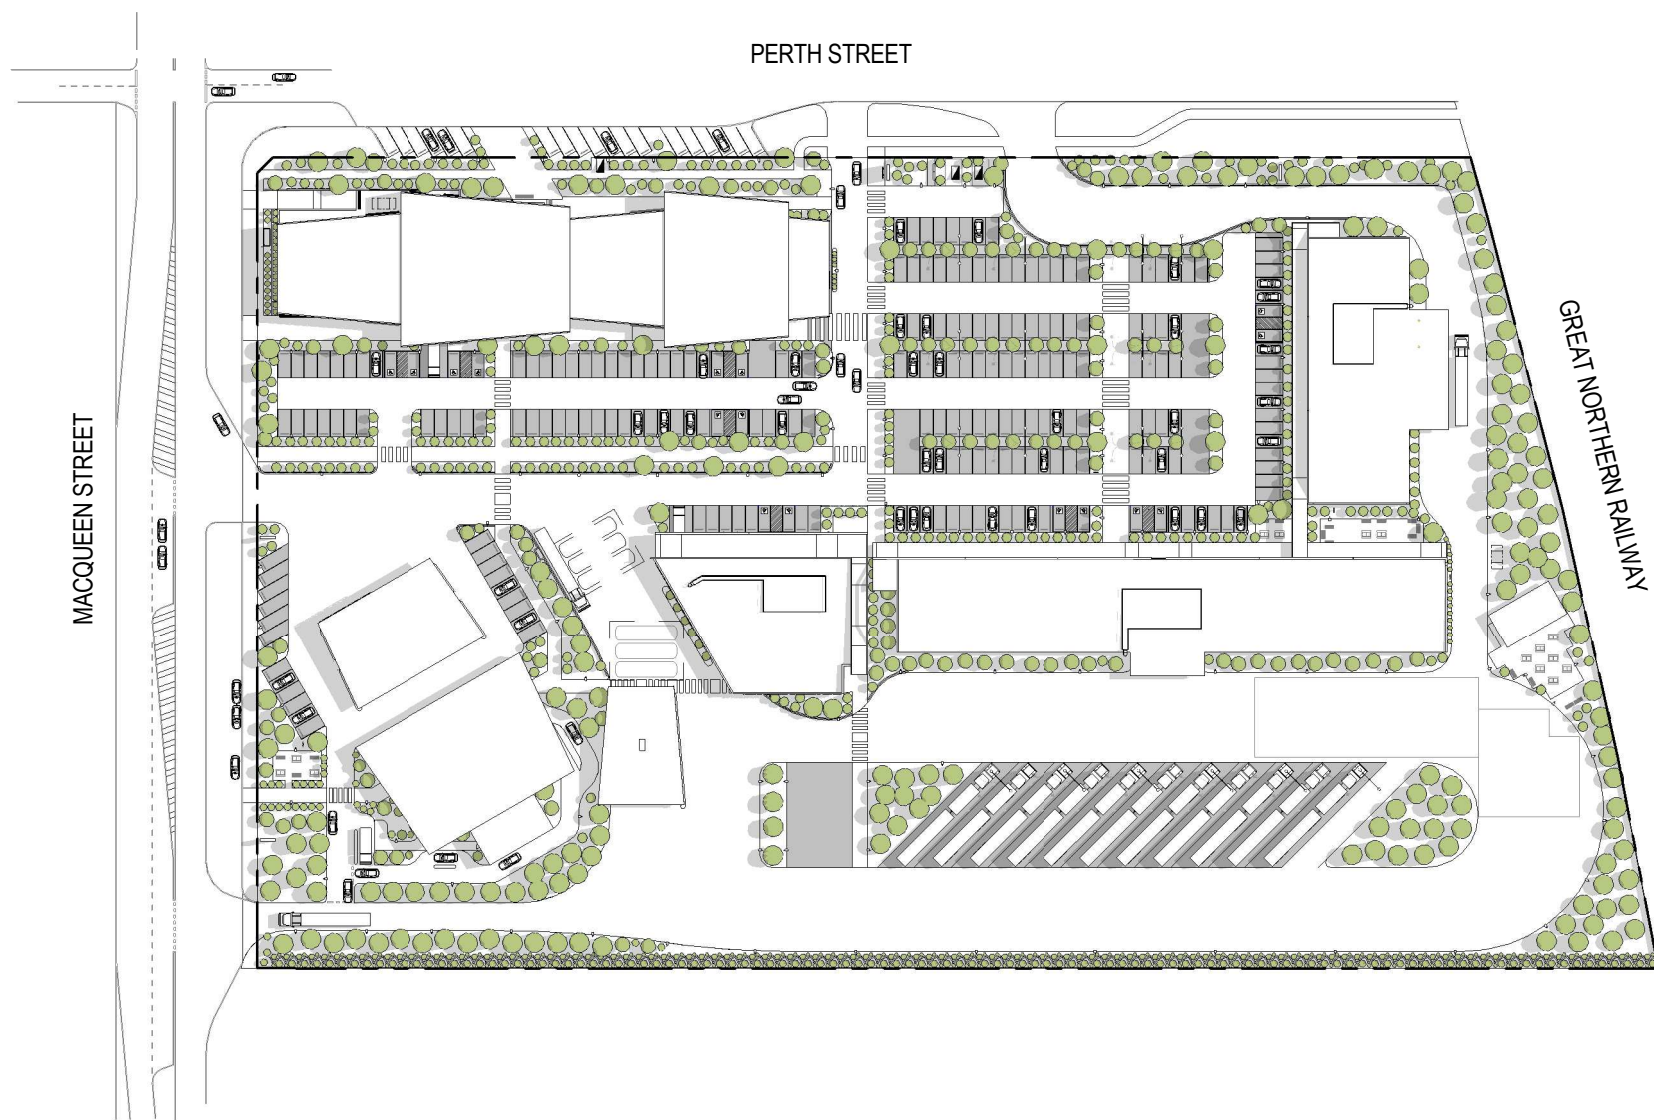


4 A015_SHADOW DIAGRAM DEC 22ND 9AM
A010 1:1500

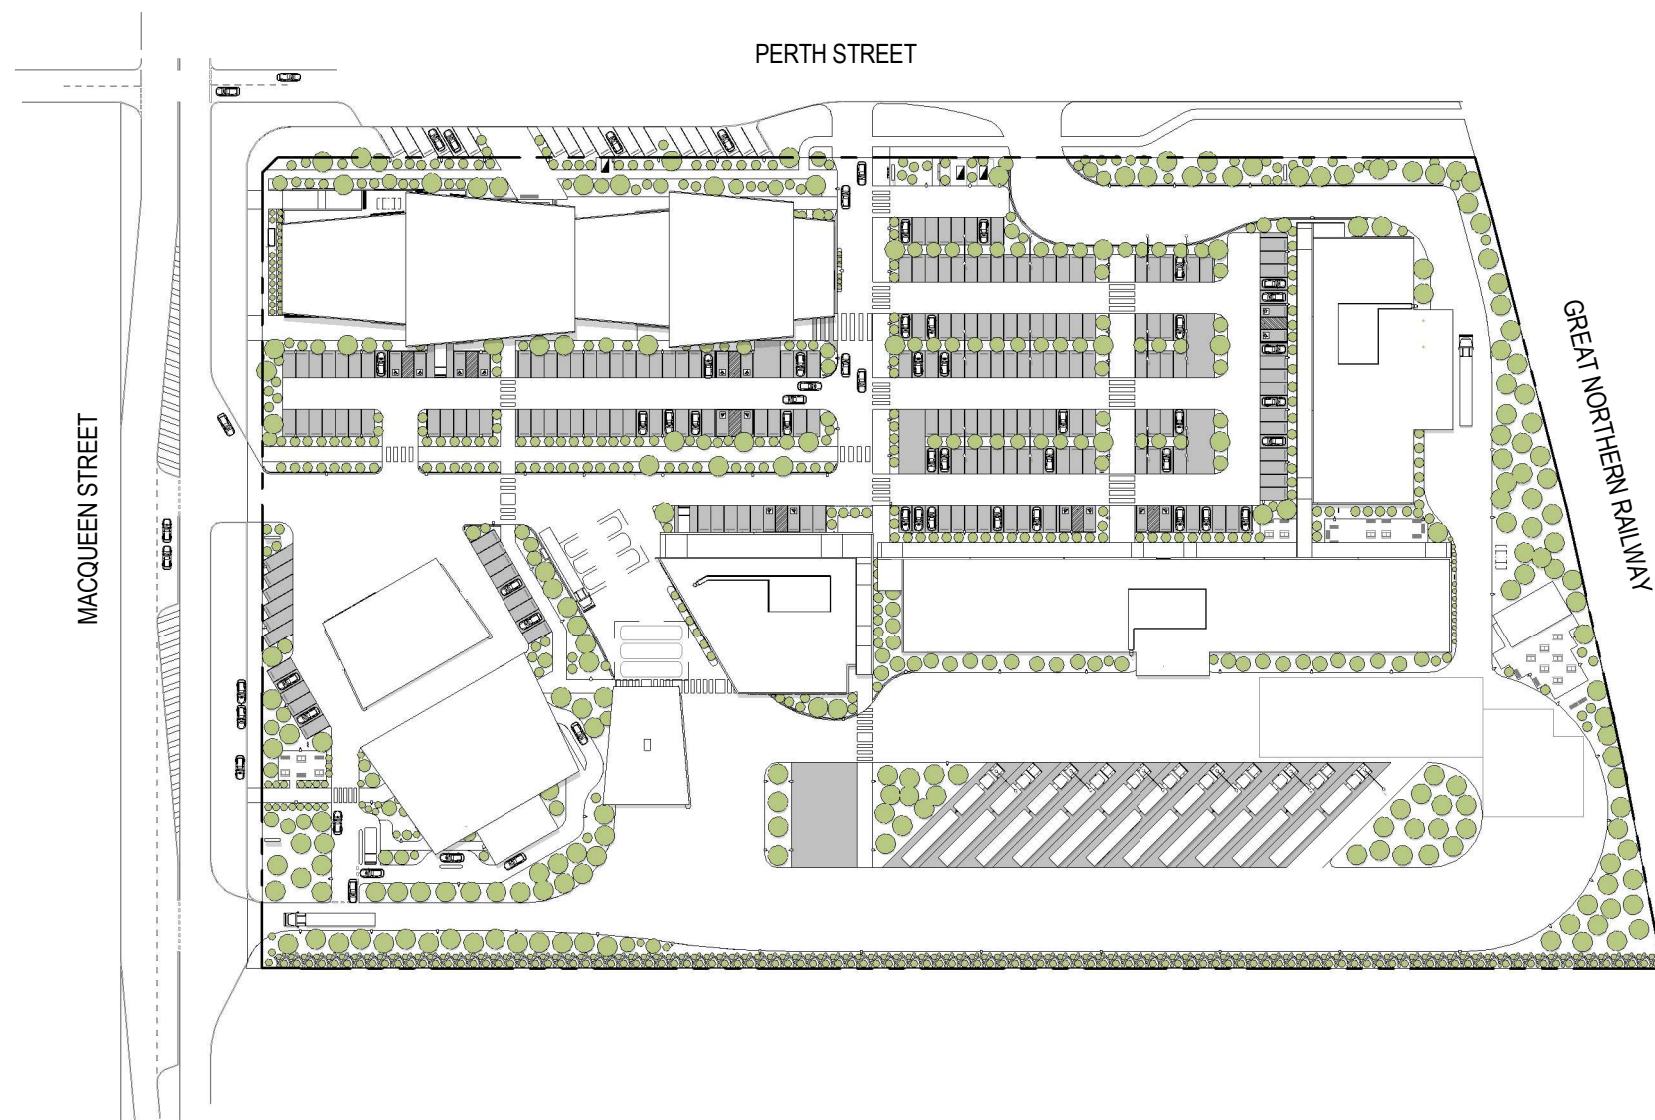


5 A015_SHADOW DIAGRAM DEC 22ND 12 NOON
A010 1:1500

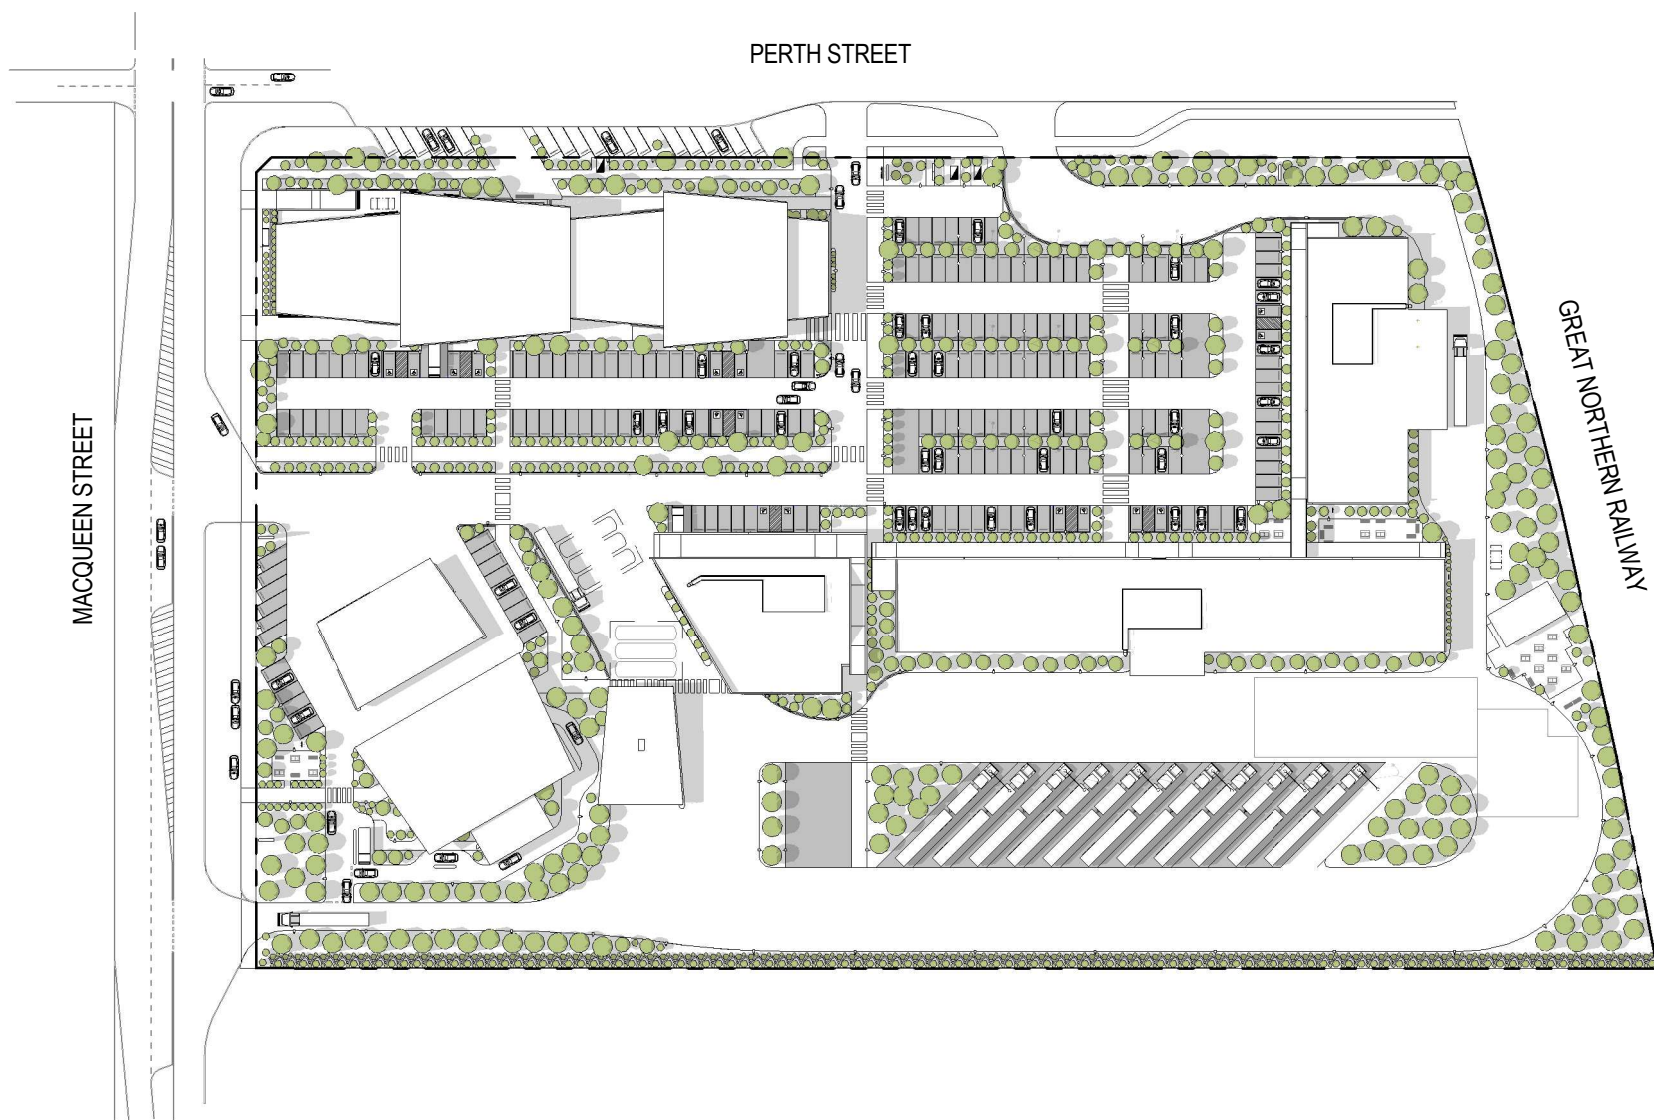


6 A015_SHADOW DIAGRAM DEC 22ND 3PM
A010 1:1500

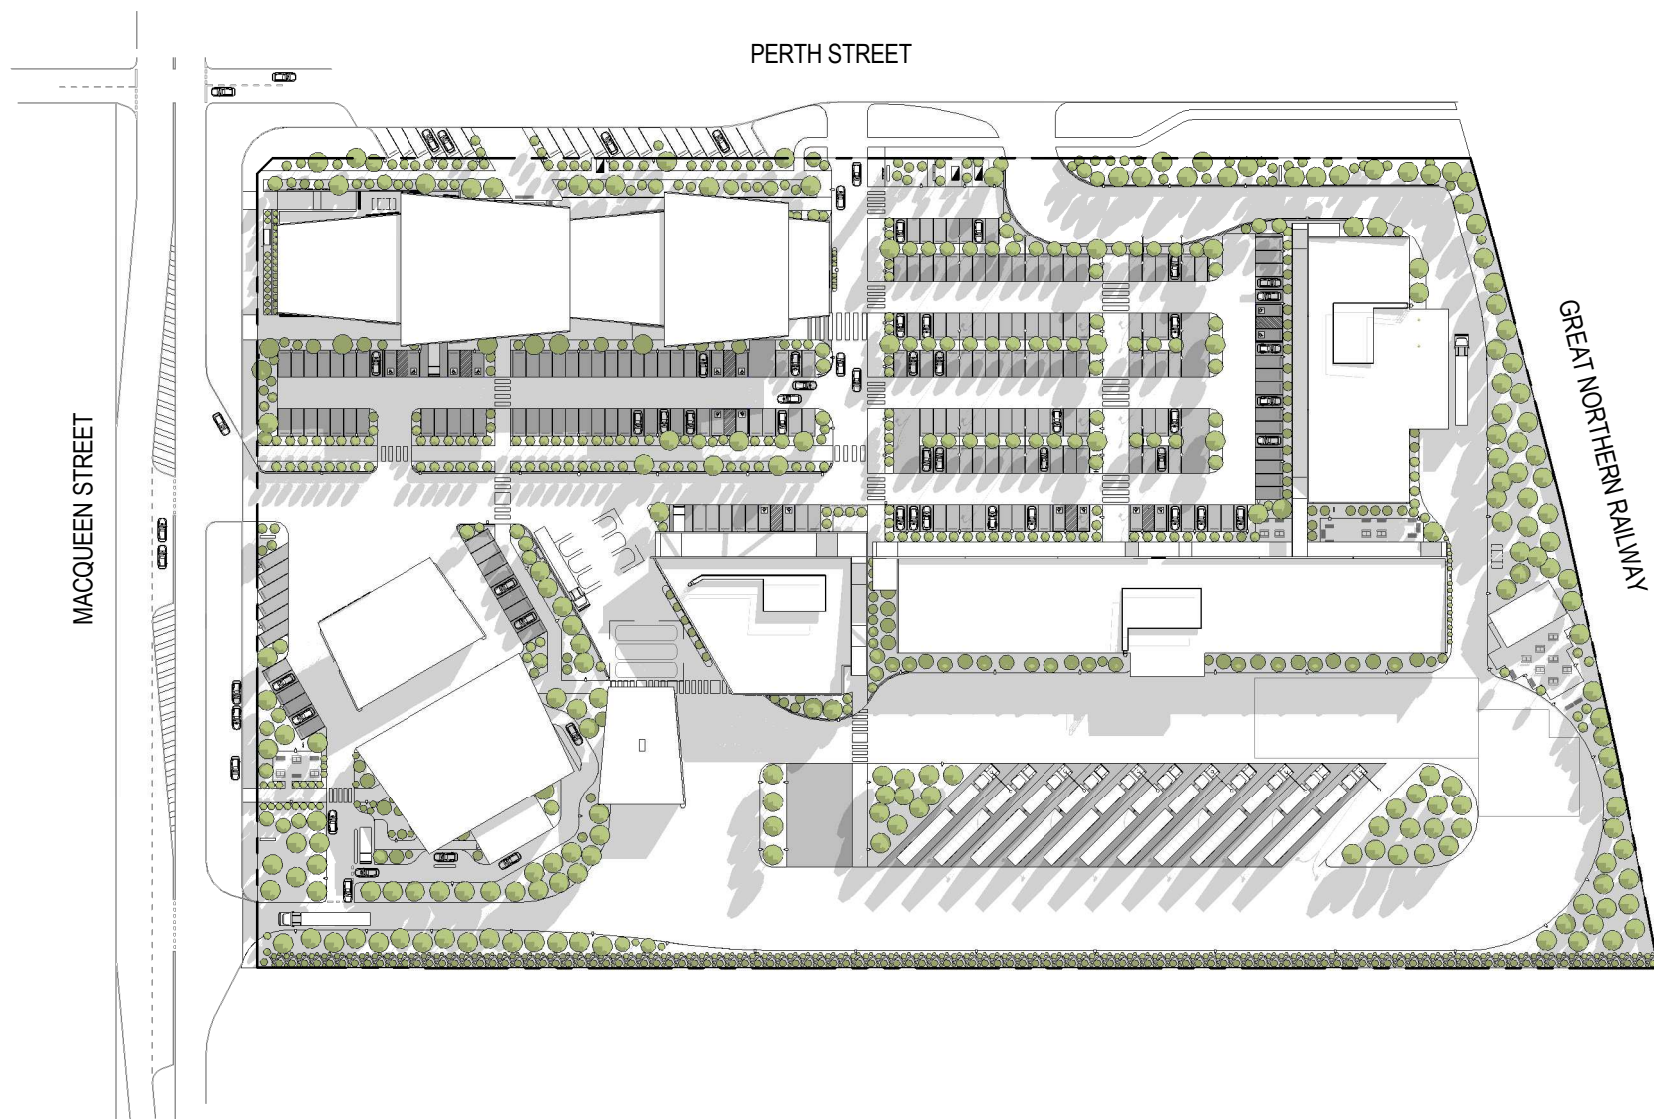

2 A015_SHADOW DIAGRAM JUNE 22ND 9AM
A010 1:1500

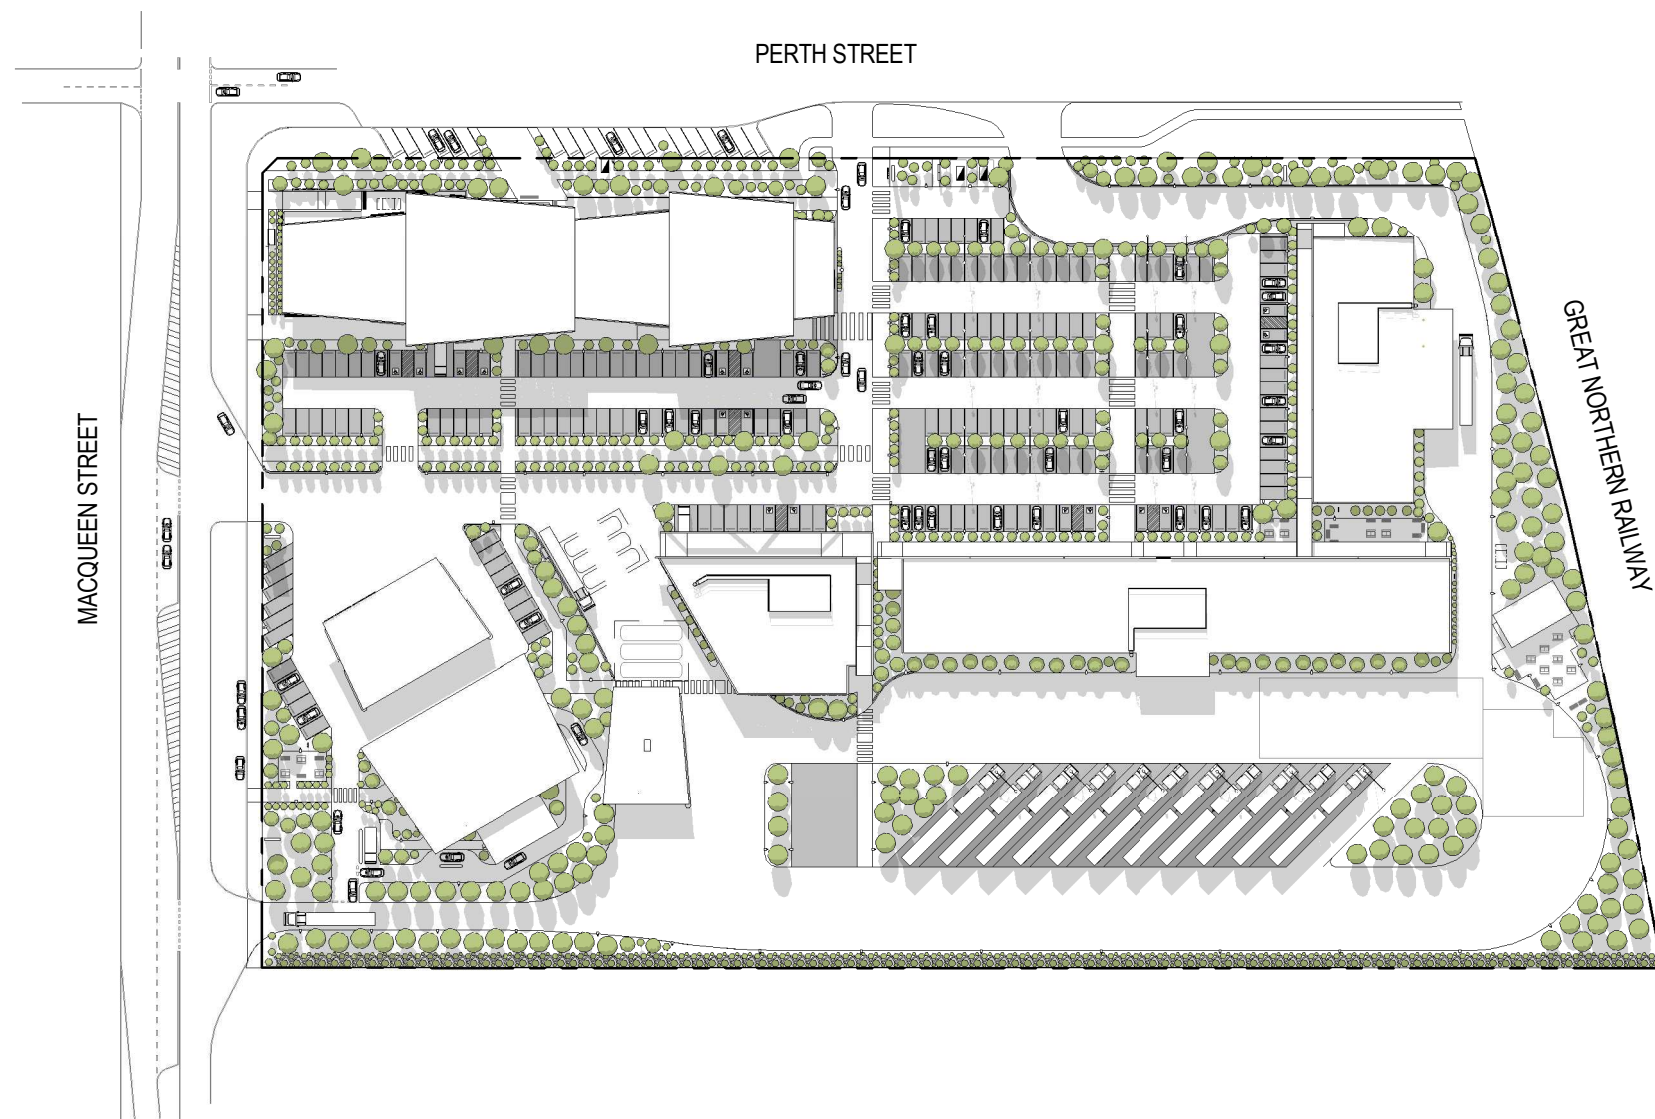


3 A015_SHADOW DIAGRAM JUNE 22ND 12 NOON
A010 1:1500

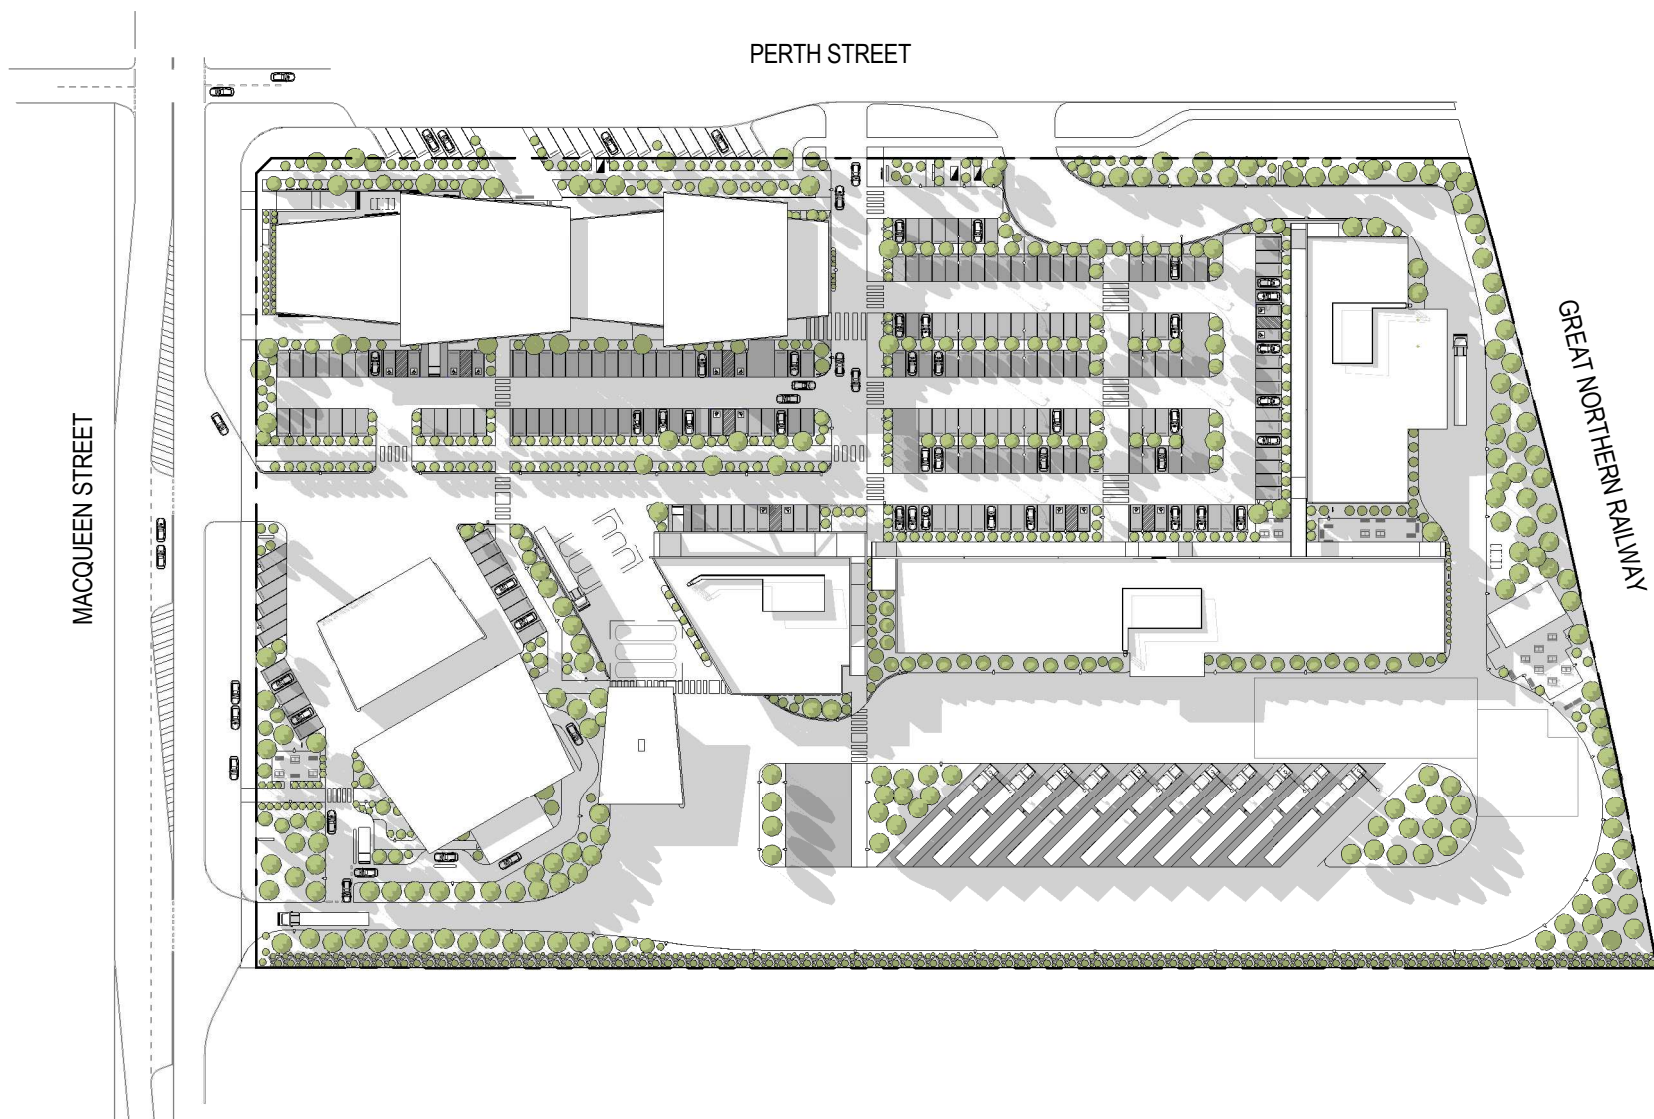

1 A015_SHADOW DIAGRAM JUNE 22ND 3PM
A010 1:1500

Notes
The information contained in this document is copyright and may not be used or reproduced for any other project or purpose.
Verify all dimensions and levels on site and report any discrepancies to dwp for direction prior to the commencement of work.
Drawings are to be read in conjunction with all other contract documents.
Use figured dimensions only. Do not scale from drawings. dwp cannot guarantee the accuracy of content and format for copies of drawings issued electronically.
The completion of the Issue Details Checked and Authorised section is confirmation of the status of the drawing. The drawing shall not be used for construction unless endorsed For Construction and authorised for issue.
© dwp Australia Pty Ltd
Registered Business Name dwp Australia ABN 37 169 328 018
David Rose Nominated Architect NSW ARB 4882

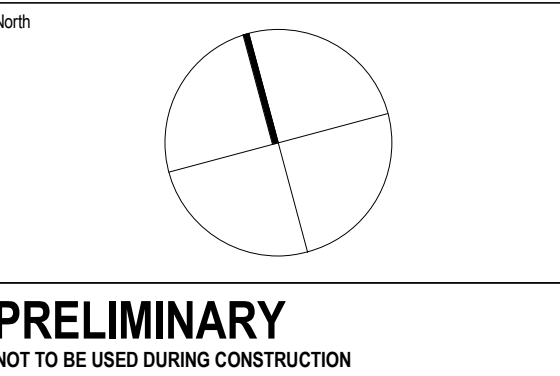

B	REVISED DA ISSUE	14.12.18	DR	CB
A	DA ISSUE FOR CLIENT REVIEW	13.06.2017	JR	JR
Issue	Description	Date	CHK	Auth
Architect	dwp Australia www.dwp.com			
Project	Aberdeen Valley Fair			
Location	Aberdeen Valley Fair, Aberdeen NSW 2336			
Client	Enef Investments Pty Ltd			
Drawing	SHADOW DIAGRAMS			
Project Number	203596	Date Printed	14-Dec-18 12:01:01 PM	
Drawing Number	A015	Scale	1:1500 @ A1	Issue
File Name	A390/dwp_16-0083_Aberdeen Valley Fair/AUNC1_16-0083_Aberdeen Valley Fair_CENTRAL_R16.rvt			B

