


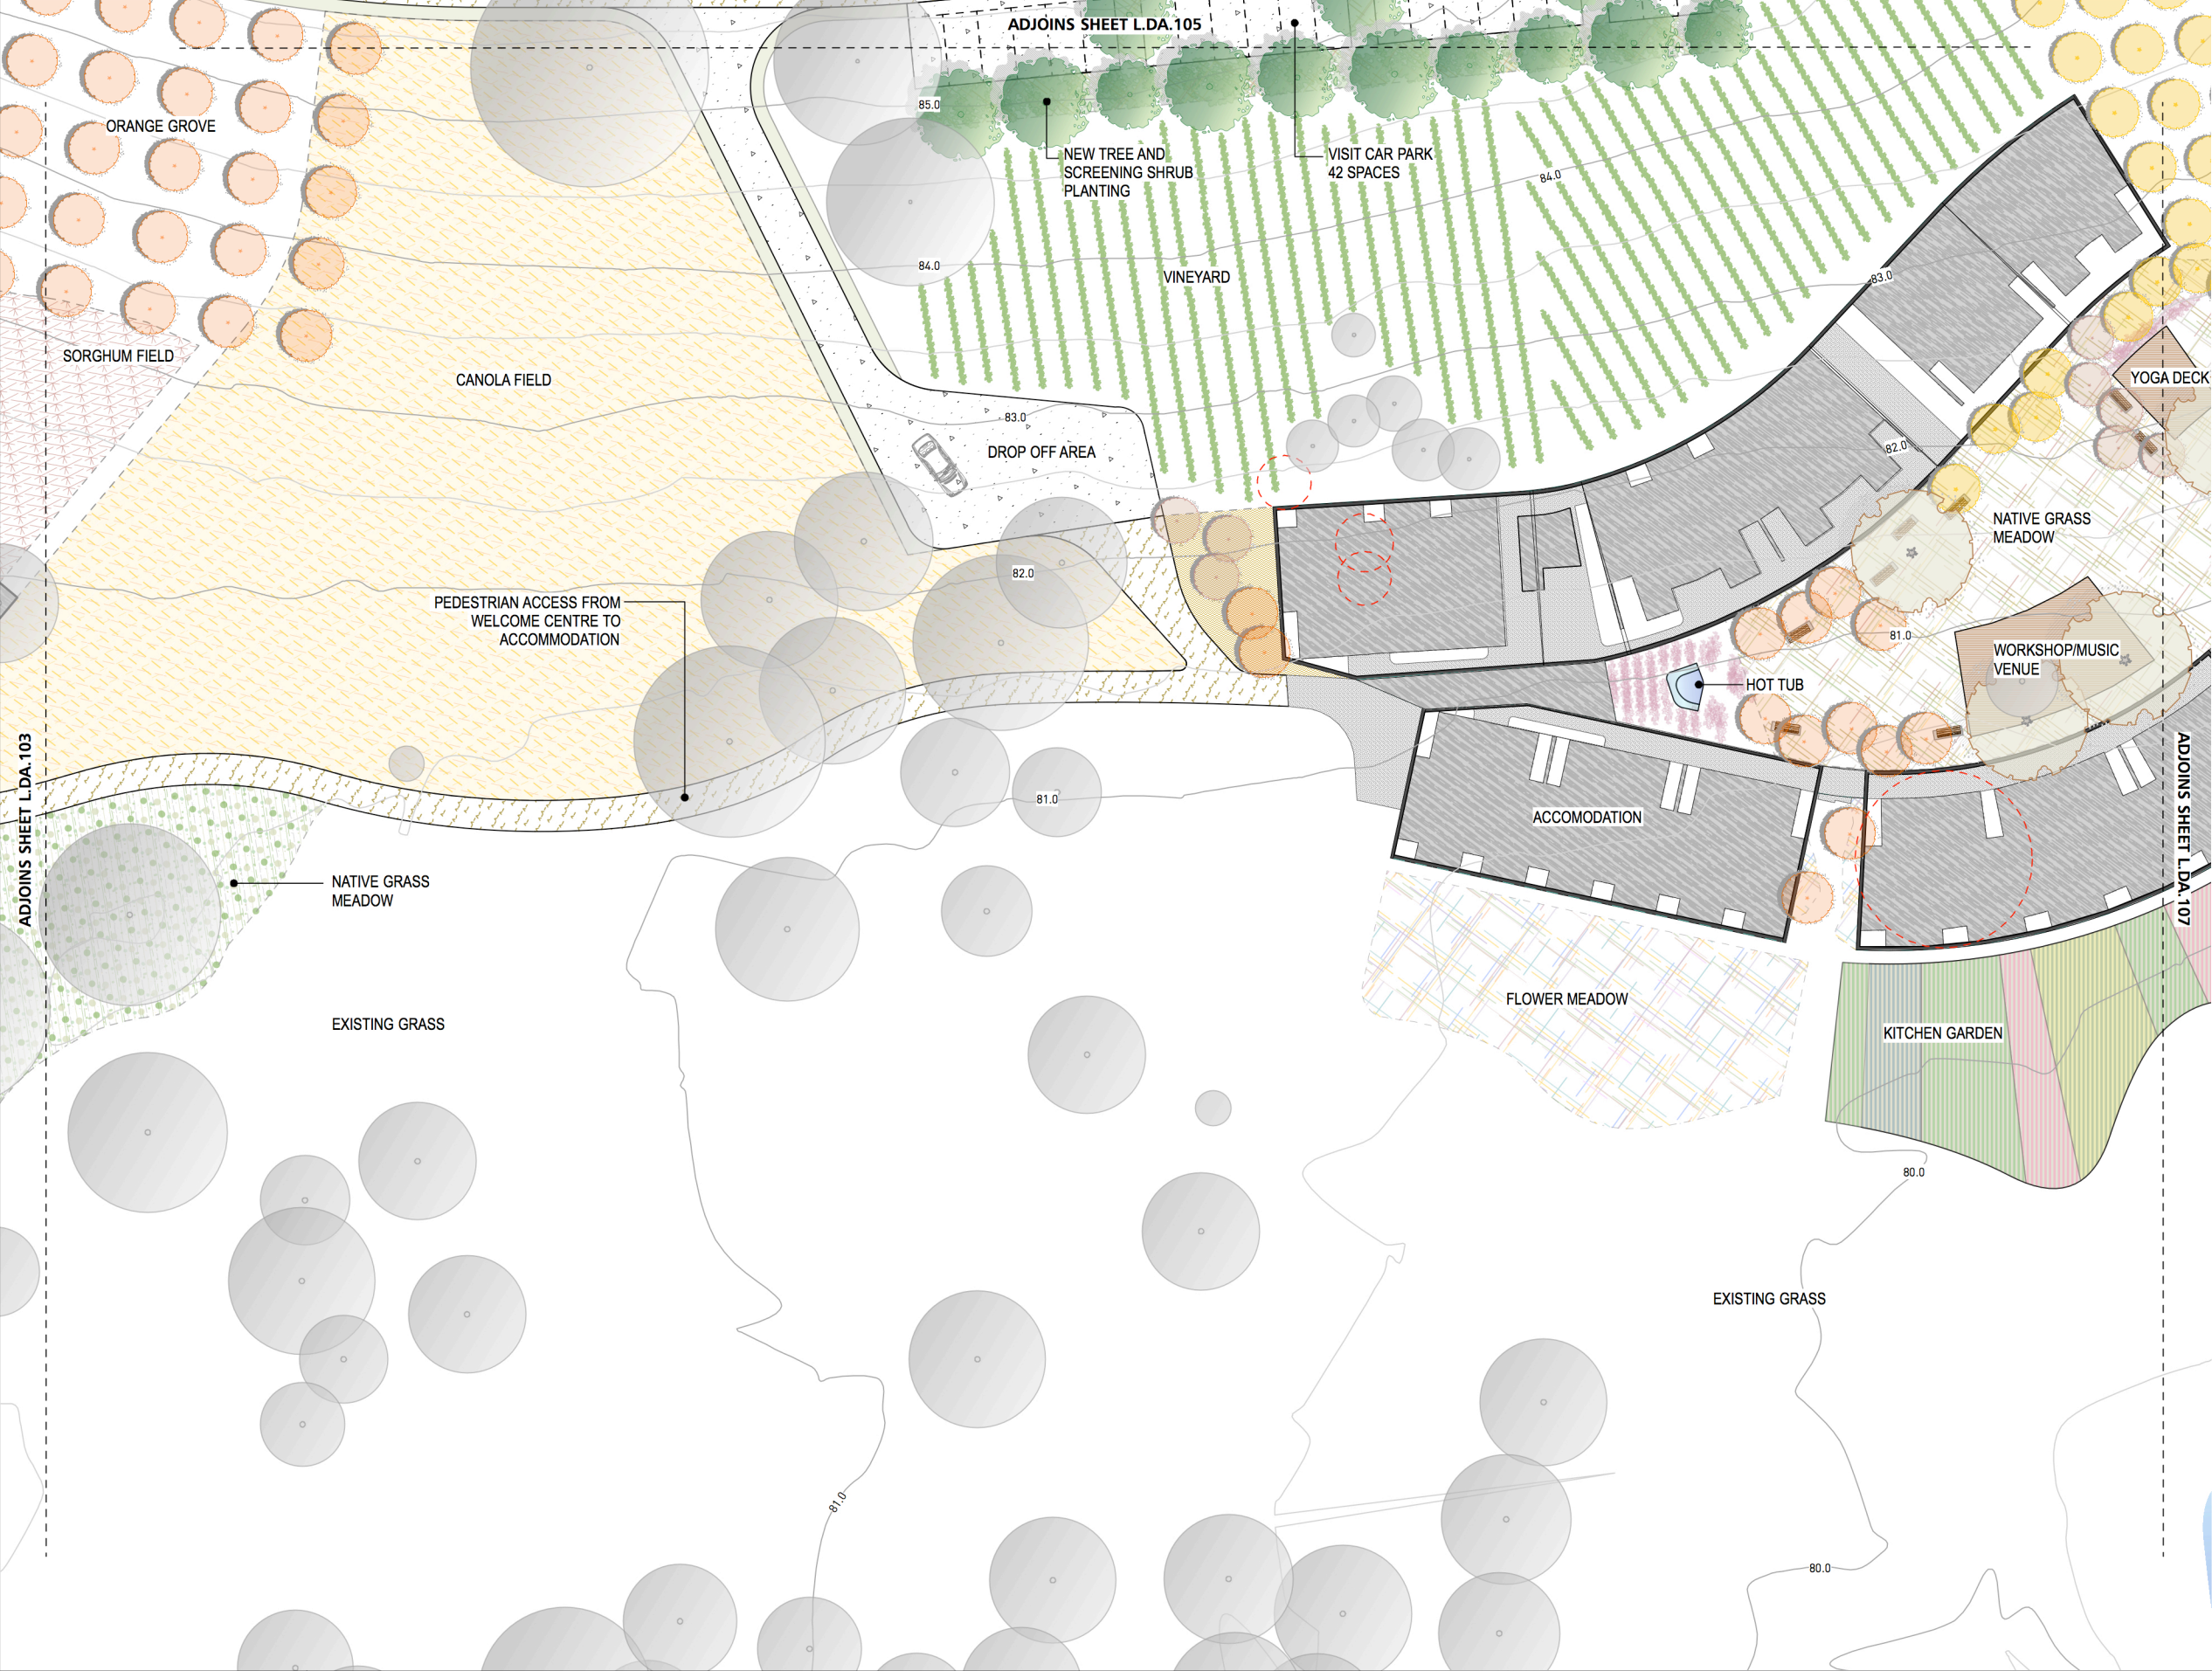

LEGEND

GENERAL

PROJECT BOUNDARY

CONTOURS AT 0.5M INTERVAL**CIRCULATION****HARDSCAPE****SOFTSCAPE**

DRAFT

REV	DESCRIPTION	DATE	REV	DESCRIPTION	DATE
D	PRELIMINARY DRAFT	28/09/17			
C	PRELIMINARY DRAFT	10/06/17			
B	PRELIMINARY DRAFT	15/06/17			
A	PRELIMINARY DRAFT	12/06/17			

LANDSCAPE ARCHITECTS
SPACKMAN MOSSOP MICHAELS
115 FLINDERS STREET
SURRY HILLS NSW 2010

ARCHITECTS
CIRCA MORRIS-NUNN ARCHITECTS
27 HUNTER STREET
HOBART TAS 7000

226 GILLARDS LANE, POKOLBIN

SCALE

1:500 @ A3

NORTH

DO NOT SCALE DRAWINGS. USE FIGURED DIMENSIONS. ONLY VERIFY ALL DIMENSIONS ON SITE. REFER ANY DISCREPANCIES TO THE PRINCIPAL.

CLIENT
HEPHZIBAH HUNTER VALLEY PROPERTY PTY LTD


PROJECT TITLE
POKOLBIN TOURISM DEVELOPMENT

SPACKMAN MOSSOP MICHAELS


© This drawing is Copyright and may not be used, reproduced or copied wholly or in part without written permission from Spackman Mossop Michaels Pty Ltd. This drawing may only be used for the express purpose and project for which it has been created and delivered.

DRAWING STATUS
NOT FOR CONSTRUCTION

TITLE LANDSCAPE DETAIL DESIGN PLAN 6			
DRAWN SJ	PLOT DATE 28/09/2017	SCALE @A3 1:500	
CHECKED MS	PROJECT NO. 16033	DRAWING NO. L.DA.106	REV. NO D

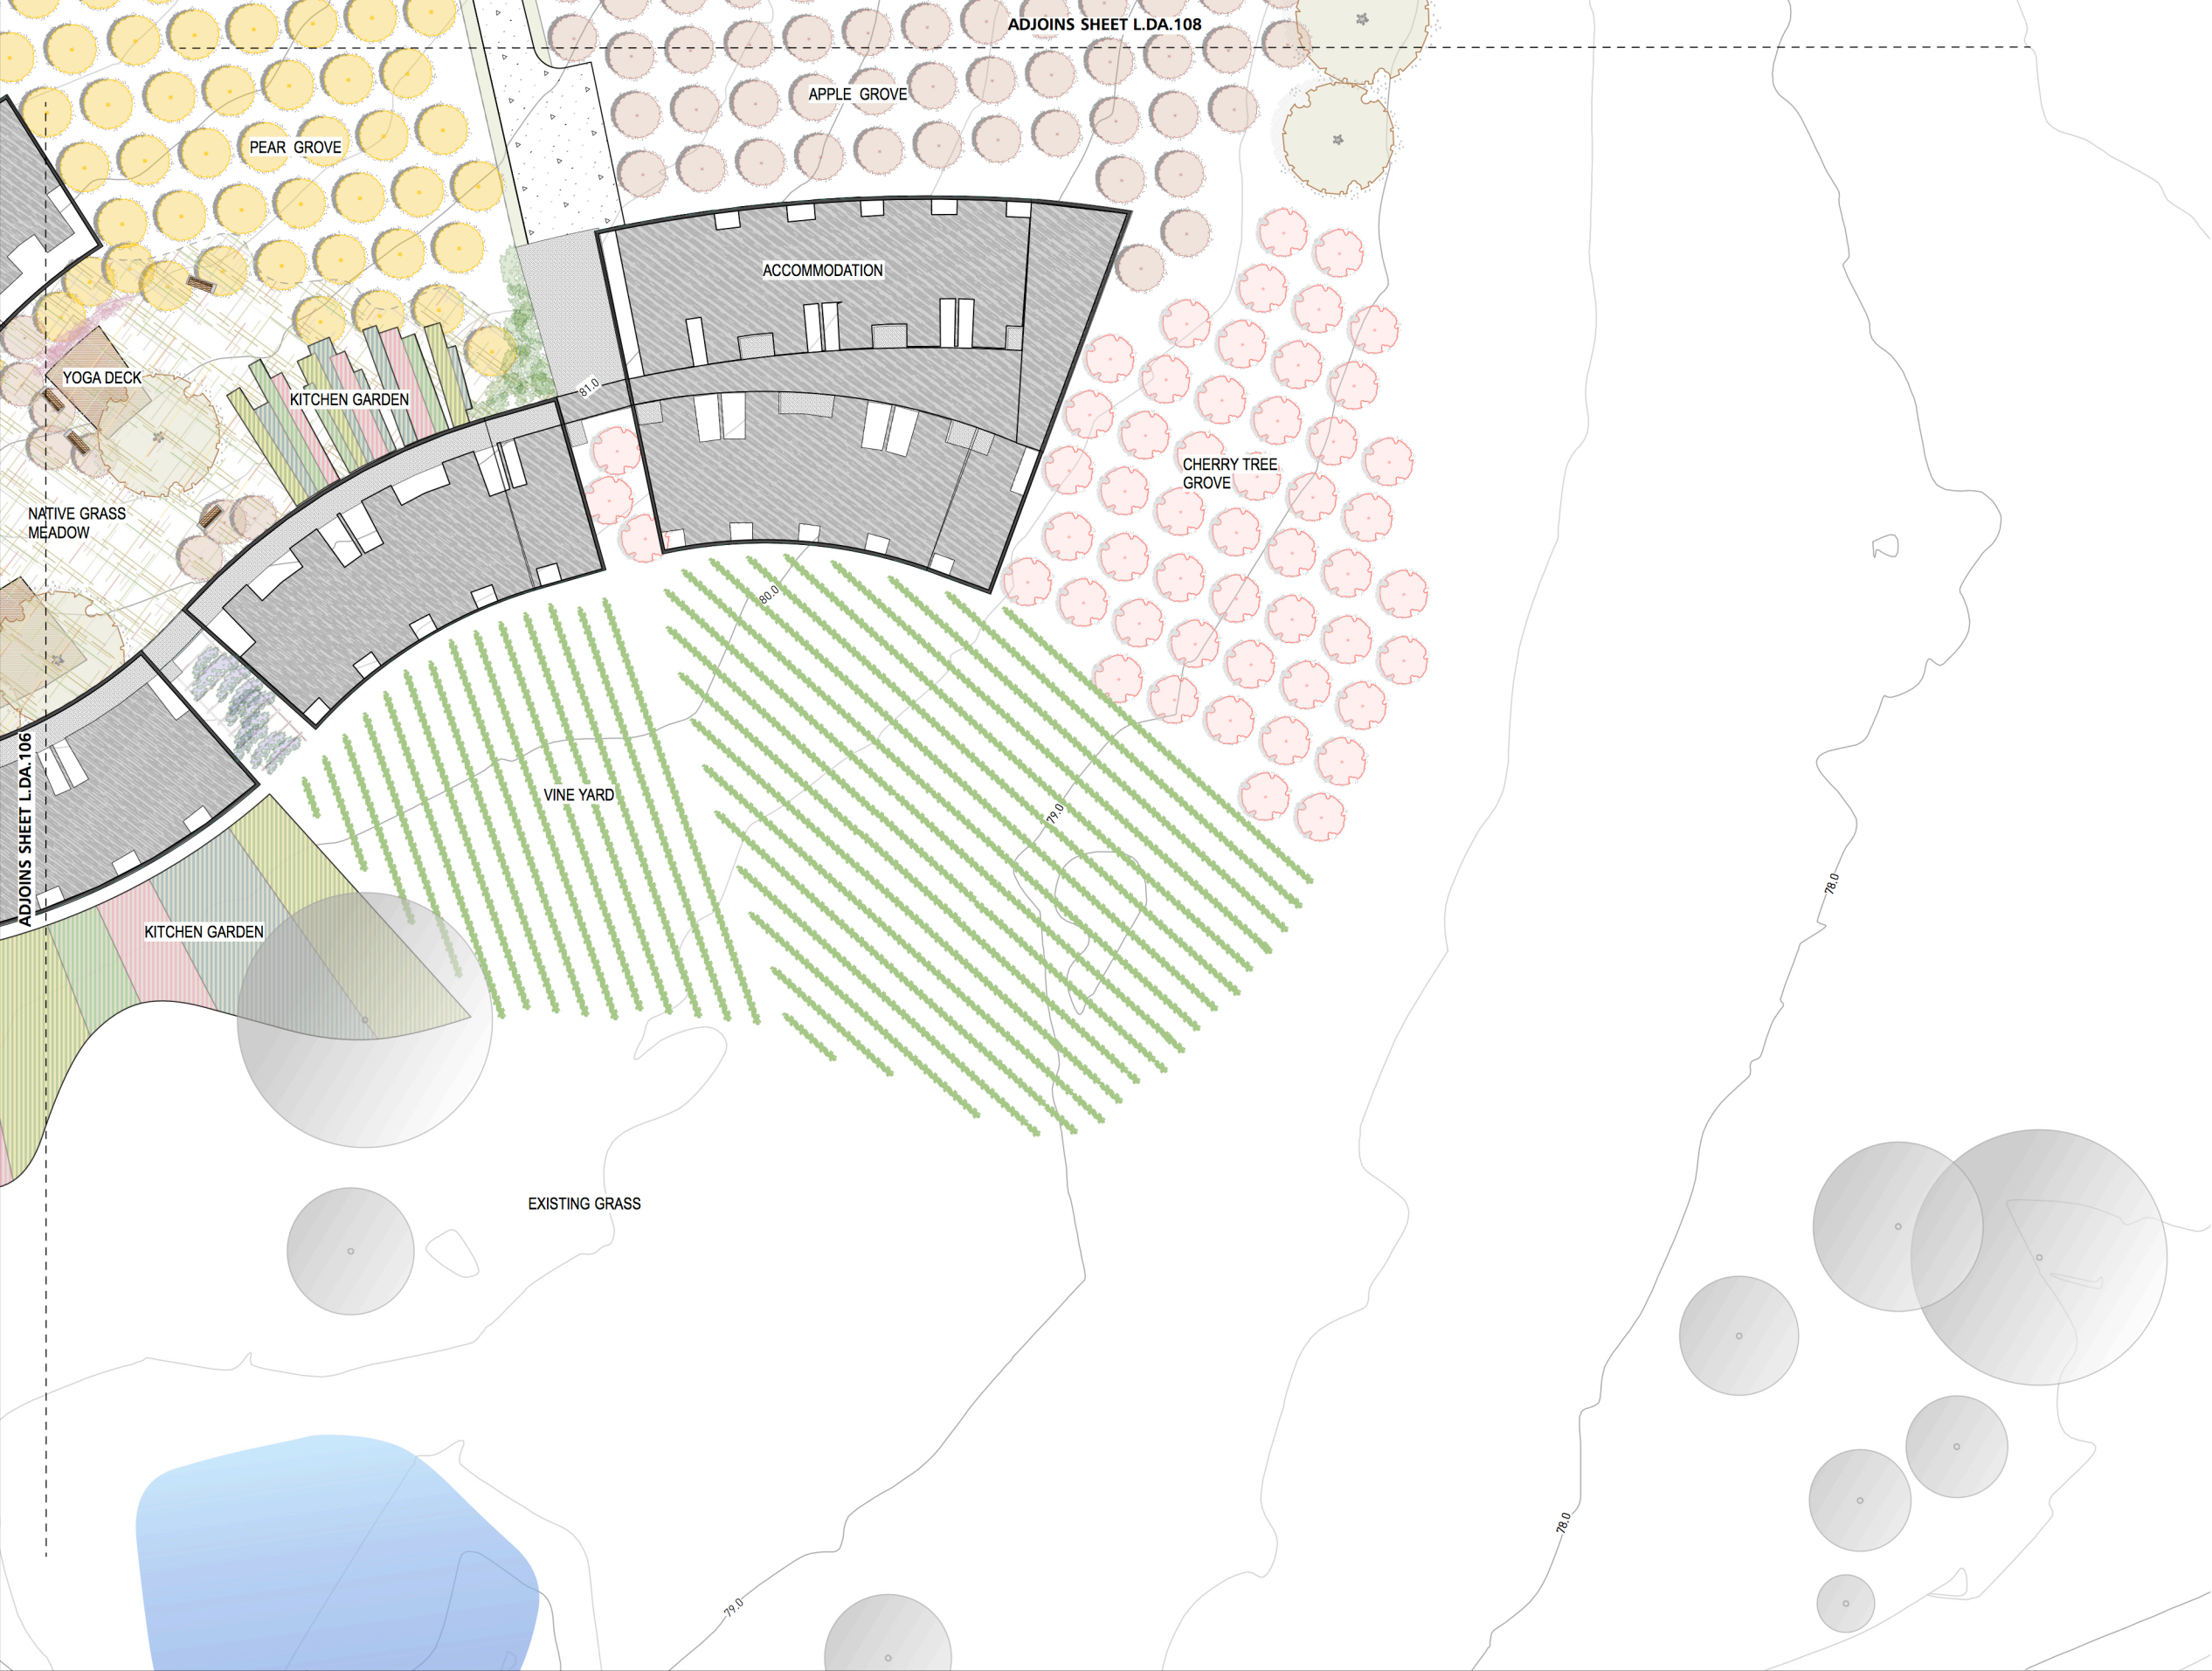

- LEGEND
- GENERAL
- PROJECT BOUNDARY
- CONTOURS AT 0.5M INTERVAL
- EXISTING CREEK LINES
- EXISTING DAMS
- CIRCULATION
- FOOTPATH - STABILIZED FINE GRAVEL
- HARDSCAPE
- TIMBER DECK
- SOFTSCAPE
- EXISTING TREES TO BE RETAINED AND PROTECTED. LOCATION INDICATIVE ONLY
- EXISTING TREES TO BE REMOVED
- SPECIES FROM CENTRAL HUNTER IRONBARK-SPOTTED GUM-GREY GUM FOREST (EEC & CEEC)
- PECAN TREE (CARYA ILLINOINENSIS)
- PEAR TREE (PYRUS x BRETSCHNEIDERI)
- CHERRY TREE (PRUNUS CERASUS)
- CANOLA FIELD (BRASSICA NAPUS)
- GRAPE VINE (VITIS VINIFERA)
- KITCHEN GARDEN
- SHRUB PLANTING
- LEMON TREE PERGOLA

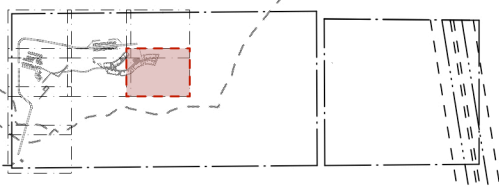

DRAFT

REV	DESCRIPTION	DATE	REV	DESCRIPTION	DATE
D	PRELIMINARY DRAFT	28/09/17			
C	PRELIMINARY DRAFT	10/06/17			
B	PRELIMINARY DRAFT	15/06/17			
A	PRELIMINARY DRAFT	12/06/17			

LANDSCAPE ARCHITECTS
SPACKMAN MOSSOP MICHAELS
115 FLINDERS STREET
SURRY HILLS NSW 2010


ARCHITECTS
CIRCA MORRIS-NUNN ARCHITECTS
27 HUNTER STREET
HOBART TAS 7000

226 GILLARDS LANE, POKOLBIN

SCALE

0 2 4 6 8 10 m

1:500 @ A3

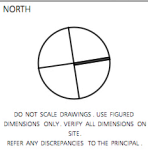

CLIENT
HEPHZIBAH HUNTER VALLEY PROPERTY PTY LTD

PROJECT TITLE
POKOLBIN TOURISM DEVELOPMENT


SPACKMAN
MOSSOP
MICHAELS

© This drawing is Copyright and may not be used, reproduced or copied wholly or in part without written permission from Spackman Mossop Michaels Pty Ltd. This drawing may only be used for the express purpose and project for which it has been created and delivered.


DRAWING STATUS
NOT FOR CONSTRUCTION

TITLE
LANDSCAPE DETAIL DESIGN PLAN 11

DRAWN	PLOT DATE	SCALE @A3	REV. NO
SJ	28/09/2017	1:500	D
CHECKED	PROJECT NO.	DRAWING NO.	
M5	16033	L.DA.107	

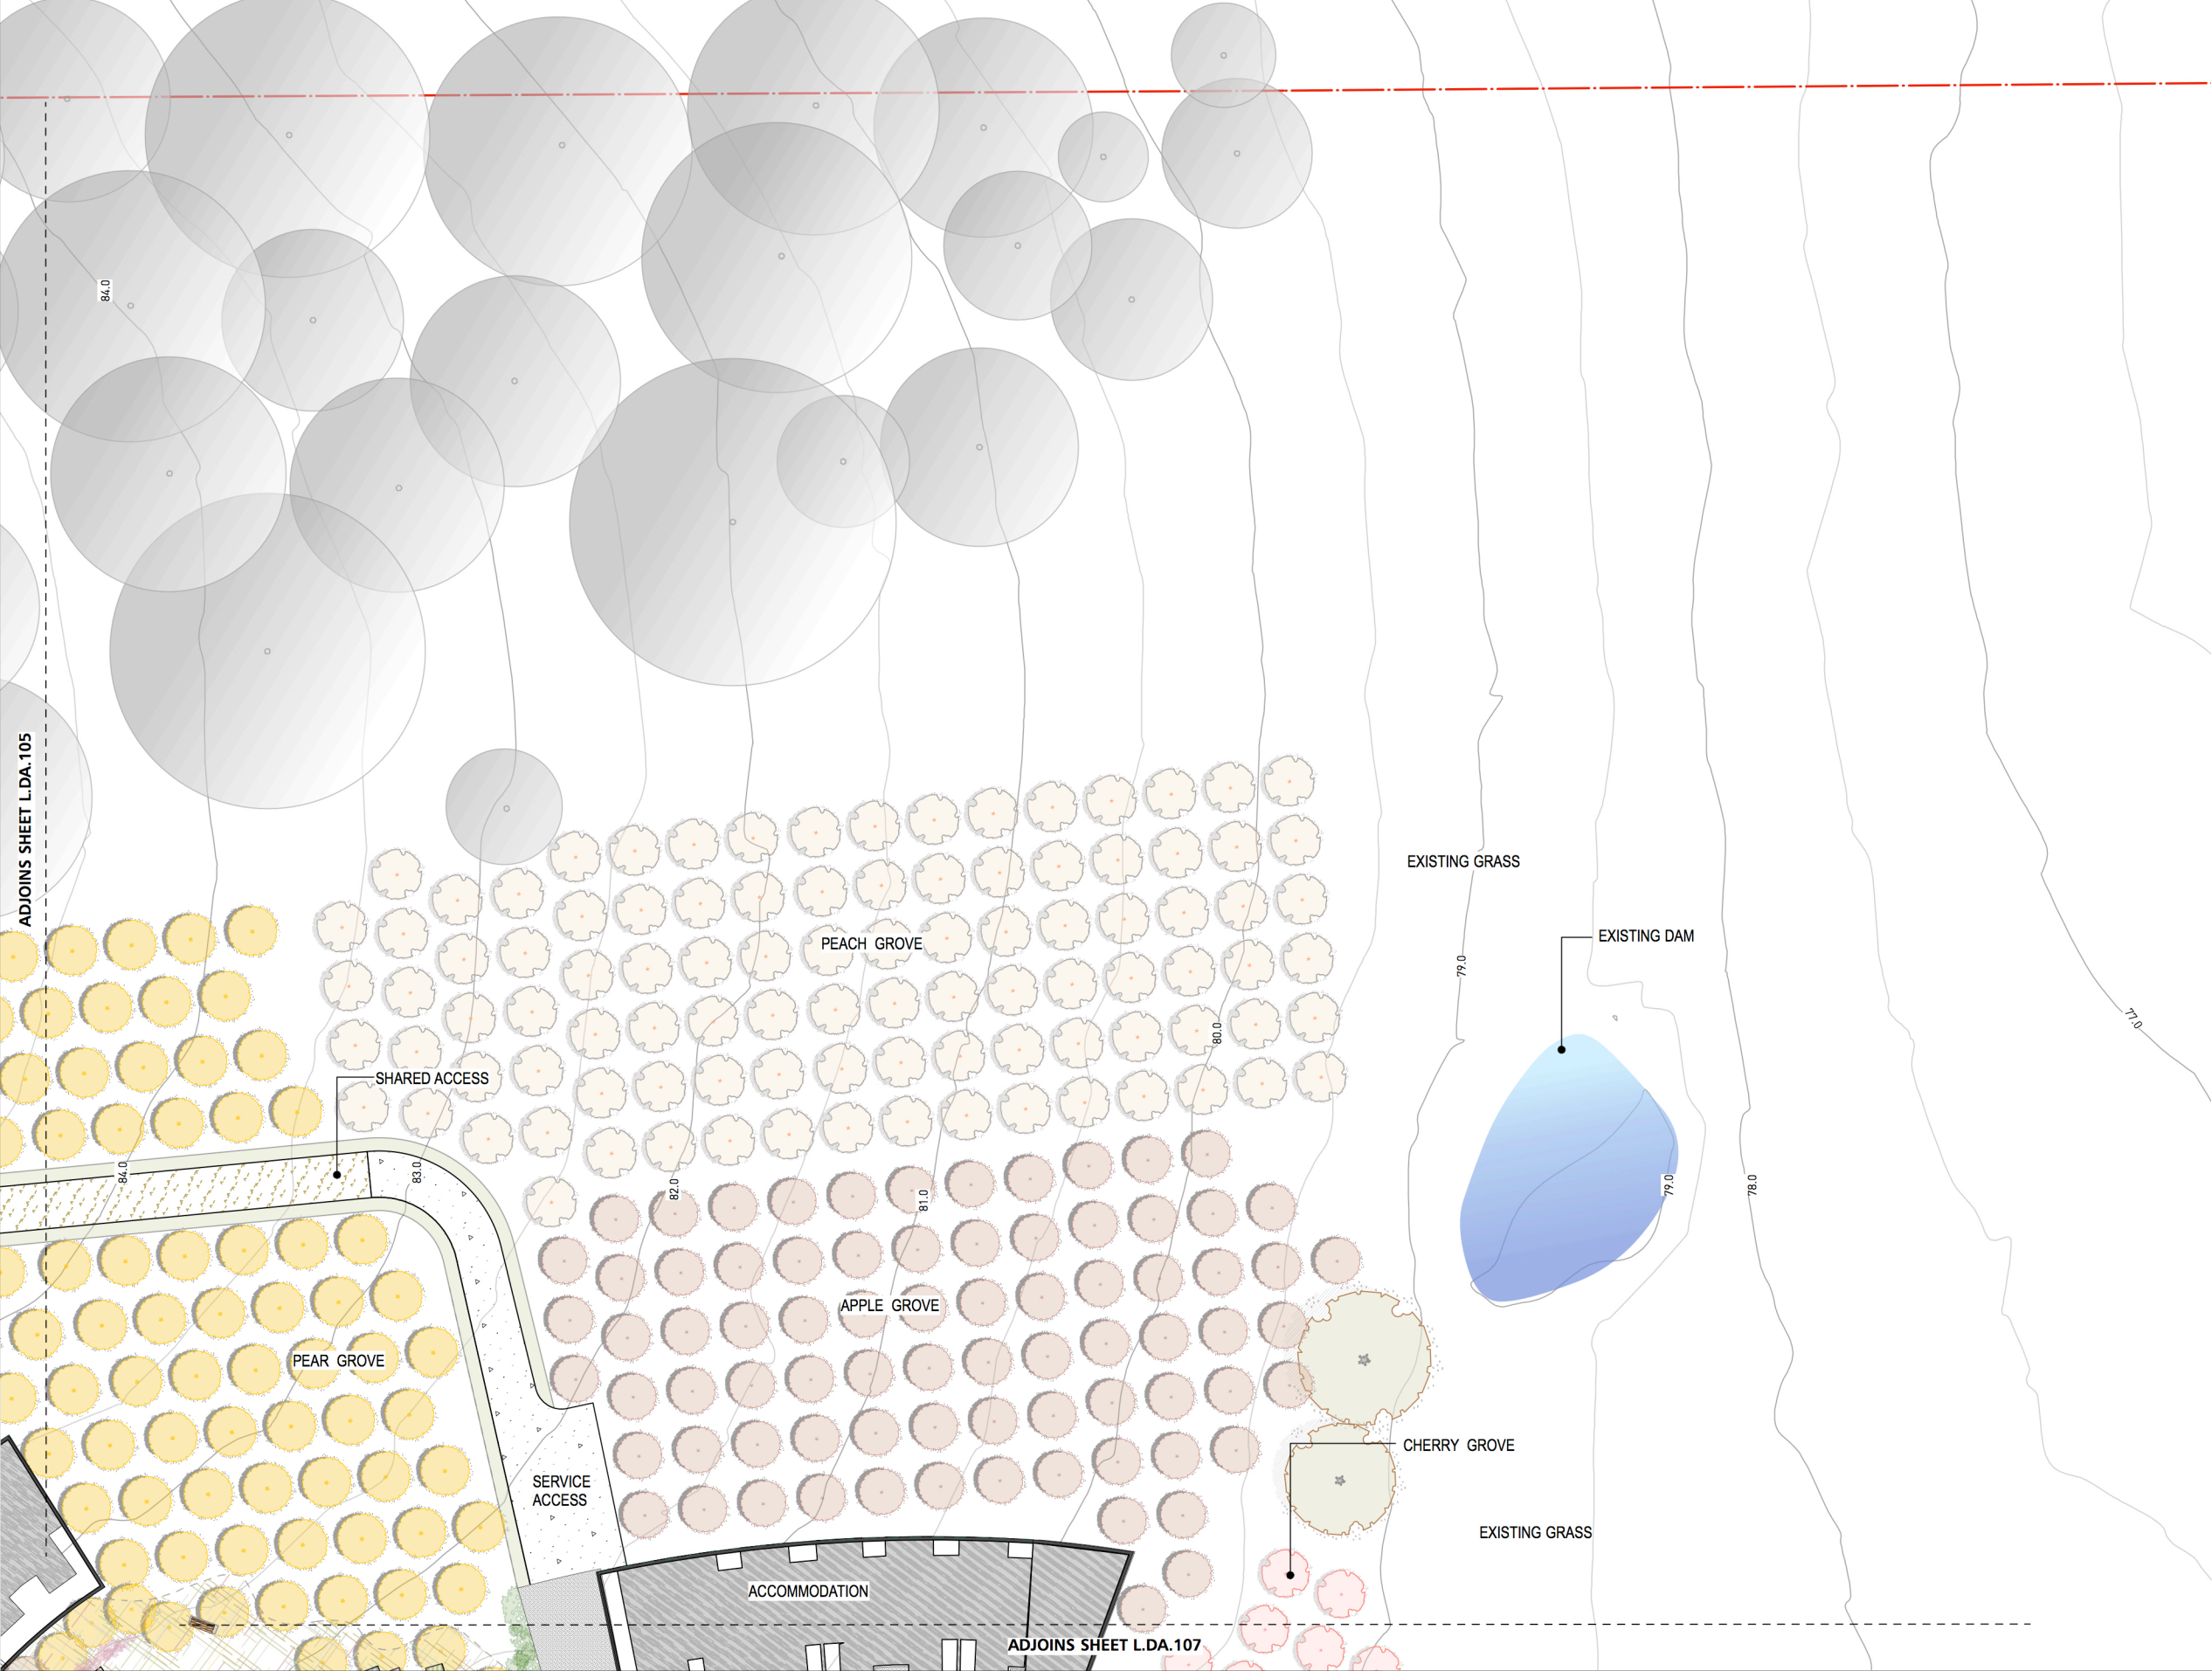

- LEGEND
- GENERAL
- PROJECT BOUNDARY
- CONTOURS AT 0.5M INTERVAL
- EXISTING CREEK LINES
- EXISTING DAMS
- CIRCULATION
- SEALED ACCESS - ASPHALT
- ROAD - STABILIZED COARSE GRAVEL
- FOOTPATH - STABILIZED FINE GRAVEL
- SOFTSCAPE
- EXISTING TREES TO BE RETAINED AND PROTECTED. LOCATION INDICATIVE ONLY
- EXISTING TREES TO BE REMOVED
- SPECIES FROM CENTRAL HUNTER IRONBARK-SPOTTED GUM-GREY GUM FOREST (EEC & CEEC)
- PECAN TREE (CARYA ILLINOINENSIS)
- PEAR TREE (PYRUS x BRETSCHNEIDERI)
- APPLE TREE (MALUS PUMILA)
- PEACH TREE (PRUNUS PERSICA)
- CHERRY TREE (PRUNUS CERASUS)
- KITCHEN GARDEN
- SHRUB PLANTING

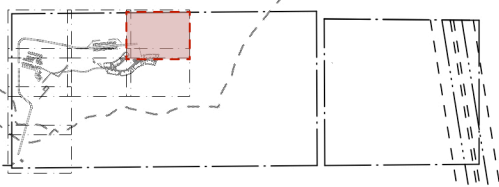

DRAFT


REV	DESCRIPTION	DATE	REV	DESCRIPTION	DATE
D	PRELIMINARY DRAFT	28/09/17			
C	PRELIMINARY DRAFT	10/06/17			
B	PRELIMINARY DRAFT	15/06/17			
A	PRELIMINARY DRAFT	12/06/17			

LANDSCAPE ARCHITECTS
SPACKMAN MOSSOP MICHAELS
115 FLINDERS STREET
SURRY HILLS NSW 2010

ARCHITECTS
CIRCA MORRIS-NUNN ARCHITECTS
27 HUNTER STREET
HOBART TAS 7000

226 GILLARDS LANE, POKOLBIN

SCALE
0 2 4 6 8 10 m
1:500 @ A3

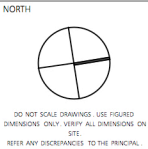

CLIENT
HEPHZIBAH HUNTER VALLEY PROPERTY PTY LTD
PROJECT TITLE
POKOLBIN TOURISM DEVELOPMENT

SPACKMAN
MOSSOP
MICHAELS
© This drawing is Copyright and may not be used, reproduced or copied wholly or in part without written permission from Spackman Mossop Michaels Pty Ltd. This drawing may only be used for the express purpose and project for which it has been created and delivered.
DRAWING STATUS
NOT FOR CONSTRUCTION

TITLE LANDSCAPE DETAIL DESIGN PLAN 12			
DRAWN SJ	PLOT DATE 28/09/2017	SCALE @A3 1:500	
CHECKED MS	PROJECT NO. 16033	DRAWING NO. L.DA.108	REV. NO D