NOTES

1. existing indigenous trees retained to frontage and underplanted with shade tolerant shrubs and groundcovers
2. feature shade trees to entry, layered formal gardens at building entry and to chapel surrounds
3. open grassed area with feature trees, gardens and seating
4. gardens to building surrounds to provide attractive outlook from building
5. internal courtyards with shade arbors, meandering paths, seating areas and gardens
6. large shrubs and small trees to provide screening at boundaries
7. trees and large shrubs along boundary & to top of retaining wall to provide screen
8. shade trees and large shrubs in gardens to provide additional screening

Proposed Aged Care Facility
705-717 Old Northern Road, Dural

scale 1:400 @ A3

1608-01 LANDSCAPE PLAN
GROUND FLOOR

issue C

jackie amos landscape architect
ph 02 6654 3000
fax 02 6654 3000
m 0427 667748
1345 Bucca Road
NANA GLEN NSW 2450

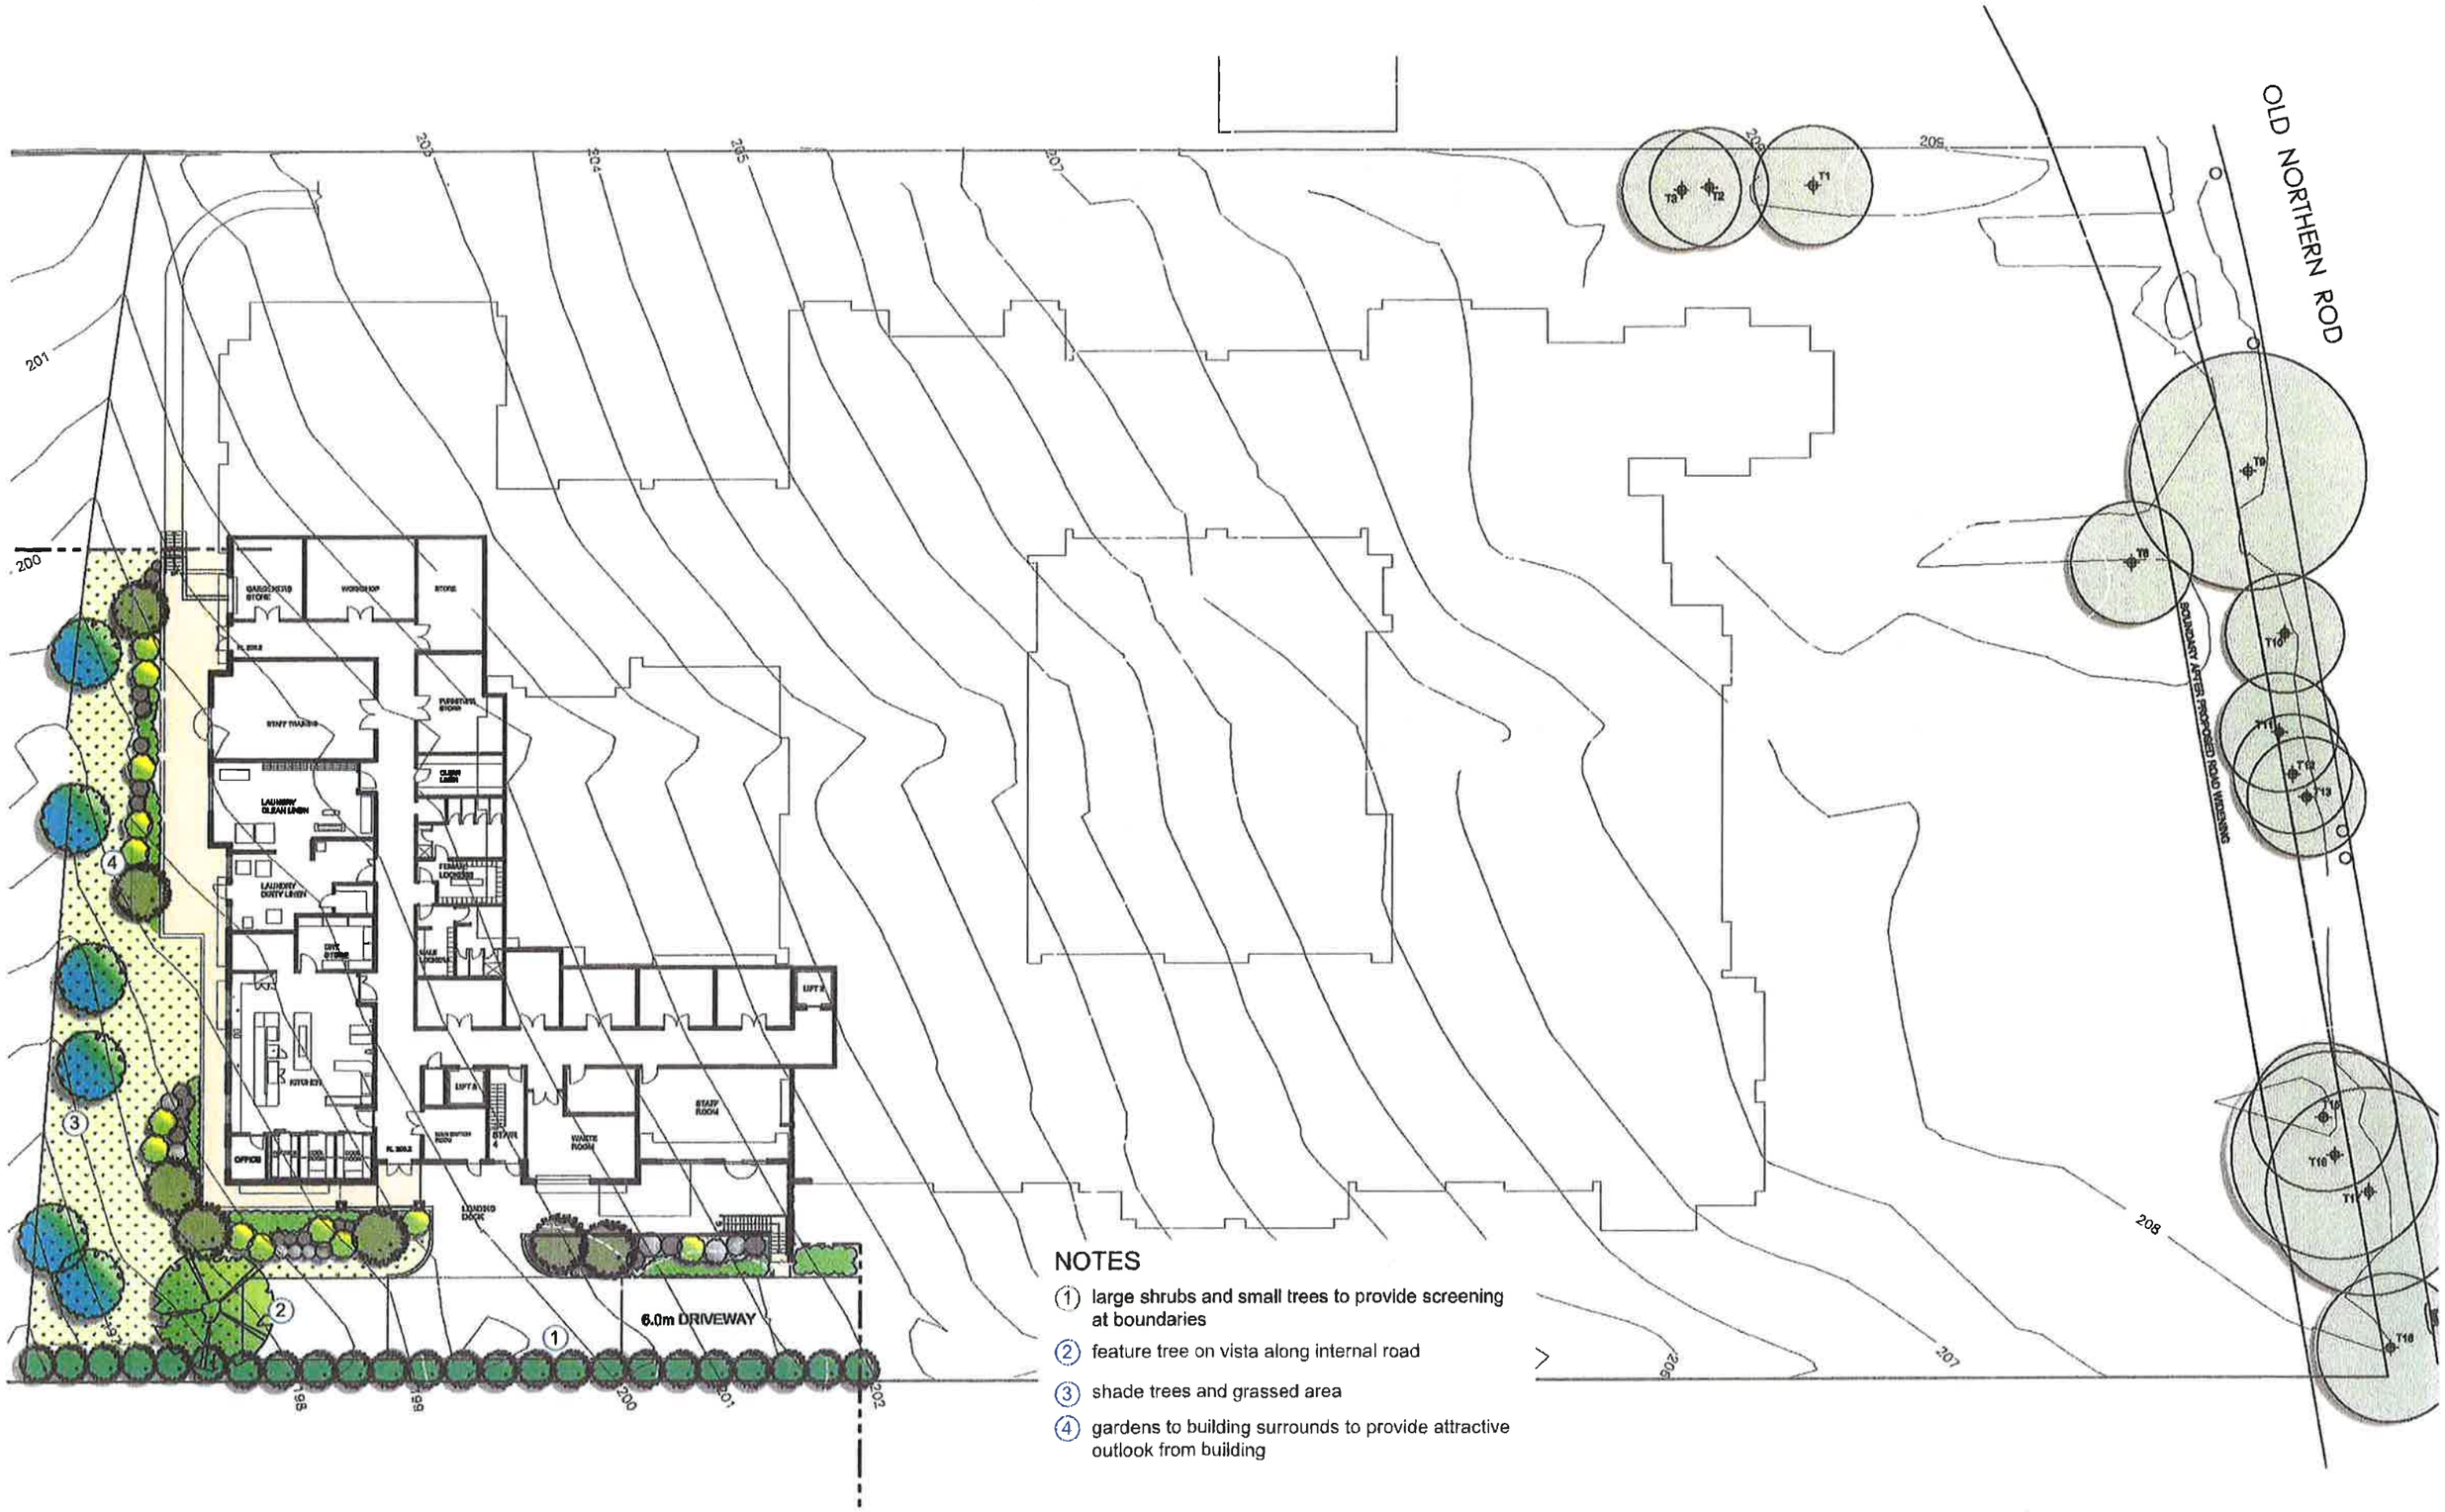

NOTES

1. large shrubs and small trees to provide screening at boundaries
2. feature tree on vista along internal road
3. shade trees and grassed area
4. gardens to building surrounds to provide attractive outlook from building

Proposed Aged Care Facility
705-717 Old Northern Road, Dural

scale 1:400 @ A3

1608-02 LANDSCAPE PLAN
BASEMENT B2

issue C

jackie amos landscape architect
ph 02 6654 3000
fax 02 6654 3000
m 0427 667748
1345 Bucca Road
NANA GLEN NSW 2450