REV	AMENDMENTS	DATE
1	Issue for Coordination	16.12.16
2	Additional dims.	15.03.17
3	25M Line Added	15.03.17

Disclaimer :

"These drawings are preliminary drawings and are subject to change without notice during the course of the proposed development. Submission of the drawings does not constitute a representation or warranty by the developer or its servants, agents or contractors that the drawings are final nor that the proposed development will take place in accordance with these drawings."

THESE DRAWINGS AND ANY WORKS CREATED AS A RESULT OF THESE DRAWINGS SHALL BE SUBJECT TO THE COPYRIGHT CONDITIONS SET OUT IN THE CONDITIONS OF ENGAGEMENT ©

Notes :

DRAWINGS MADE TO A LARGER SCALE AND THOSE SHOWING PARTICULAR DETAIL OF WORKS SHALL TAKE PRECEDENCE OVER DRAWINGS MADE TO A SMALLER SCALE AND FOR MORE GENERAL PURPOSES.

WHERE ANY DISCREPANCY EXISTS BETWEEN FIGURED AND SCALED DIMENSIONS THE FIGURED DIMENSIONS SHALL PREVAIL.

BUILDER TO CHECK ALL SITE DIMENSIONS PRIOR TO FABRICATION OF FITMENTS.

ALL WORK SHOULD COMPLY WITH RELEVANT AUSTRALIAN STANDARDS AND BUILDING CODE OF AUSTRALIA (BCA).

ALL WORK SHALL CONFORM TO THE CONTRACT DOCUMENTS WHICH INCLUDE SPECIFICATIONS, THE DRAWINGS, ALL ADDENDUMS, FINISHES SCHEDULES AND MODIFICATIONS ISSUED BY THE ARCHITECT.

THE GENERAL CONTRACTOR SHALL REVIEW ALL DOCUMENTS AND VERIFY ALL DIMENSIONS AND FIELD CONDITIONS AND SHALL CONFIRM THAT WORK IS BUILDABLE AS SHOWN. ANY CONFLICTS OR OMISSIONS, ETC., SHALL BE IMMEDIATELY REPORTED TO THE ARCHITECT FOR CLARIFICATION PRIOR TO THE PERFORMANCE OF ANY WORK IN QUESTION.

ALL THE CONSTRUCTION DRAWINGS SHALL BE READ IN CONJUNCTION W/ ALL CONSULTANTS AND CONTRACTOR DRAWINGS, SCHEDULES AND SPECIFICATIONS. IN CASE OF CONFLICT BETWEEN ARCHITECTS AND CONSULTANTS DRAWINGS IN LOCATING STRUCTURAL ELEMENTS, MATERIALS / EQUIPMENT, THE ARCHITECT SHALL BE NOTIFIED FOR CLARIFICATION PRIOR TO PROCEEDING WITH CONSTRUCTION.

DO NOT SCALE DRAWINGS. WRITTEN DIMENSIONS GOVERN PARTITION LOCATIONS, DIMENSIONS AND TYPES. IN CASE OF CONFLICT, NOTIFY ARCHITECT OR WRITTEN CLARIFICATION PRIOR TO PROCEEDING WITH CONSTRUCTION.

BUILDER TO CHECK ALL SITE DIMENSIONS PRIOR TO FABRICATION OF FITMENTS.

ARCHITECT :

tony owen ptnrs

Level 2
13-14 Gurner Place
Potts Hill NSW 2143
P: (02) 9646 2000
F: (02) 9646 2010
E: info@tonyowen.com.au

PROJECT MANAGER :
<company name>
<address>
NSW 2000
T: (02) 0000 0000 F: (02) 0000 0000
E: <email>

CONSULTANTS :

PCA
<company name>
<address>
NSW 2000
T: (02) 0000 0000 F: (02) 0000 0000
E: <email>

ACOUSTIC
<company name>
<address>
NSW 2000
T: (02) 0000 0000 F: (02) 0000 0000
E: <email>

STRUCTURE
<company name>
<address>
NSW 2000
T: (02) 0000 0000 F: (02) 0000 0000
E: <email>

HYDRAULIC, FIRE
<company name>
<address>
NSW 2000
T: (02) 0000 0000 F: (02) 0000 0000
E: <email>
>

MECHANICAL, ELECTRICAL
<company name>
<address>
NSW 2000
T: (02) 0000 0000 F: (02) 0000 0000
E: <email>

LANDSCAPE
<company name>
<address>
NSW 2000
T: (02) 0000 0000 F: (02) 0000 0000
E: <email>

ACCESS
<company name>
<address>
NSW 2000
T: (02) 0000 0000 F: (02) 0000 0000
E: <email>

BEFORE CARRYING OUT ANY WORK ENSURE THAT THE DRAWINGS USED CARRY THE LATEST AMENDMENT No.

Client
L & C FOUNDATION PTY LTD
.
.

Project Address
94-98 GEORGE ST, HORNSBY

Key Plan

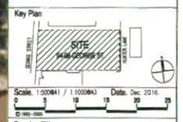

Scale. 1:500@A1 / 1:1000@A3 Date. Dec. 2016.
0 5 10 15 20 25
© 1992-2005

Drawing Title
LOCATION PLAN

Project no. 924	Drawing no.	Rev.
Drawn. CL ST AK NK	S96-A 001	03

Drawing Status.
FOR COORDINATION

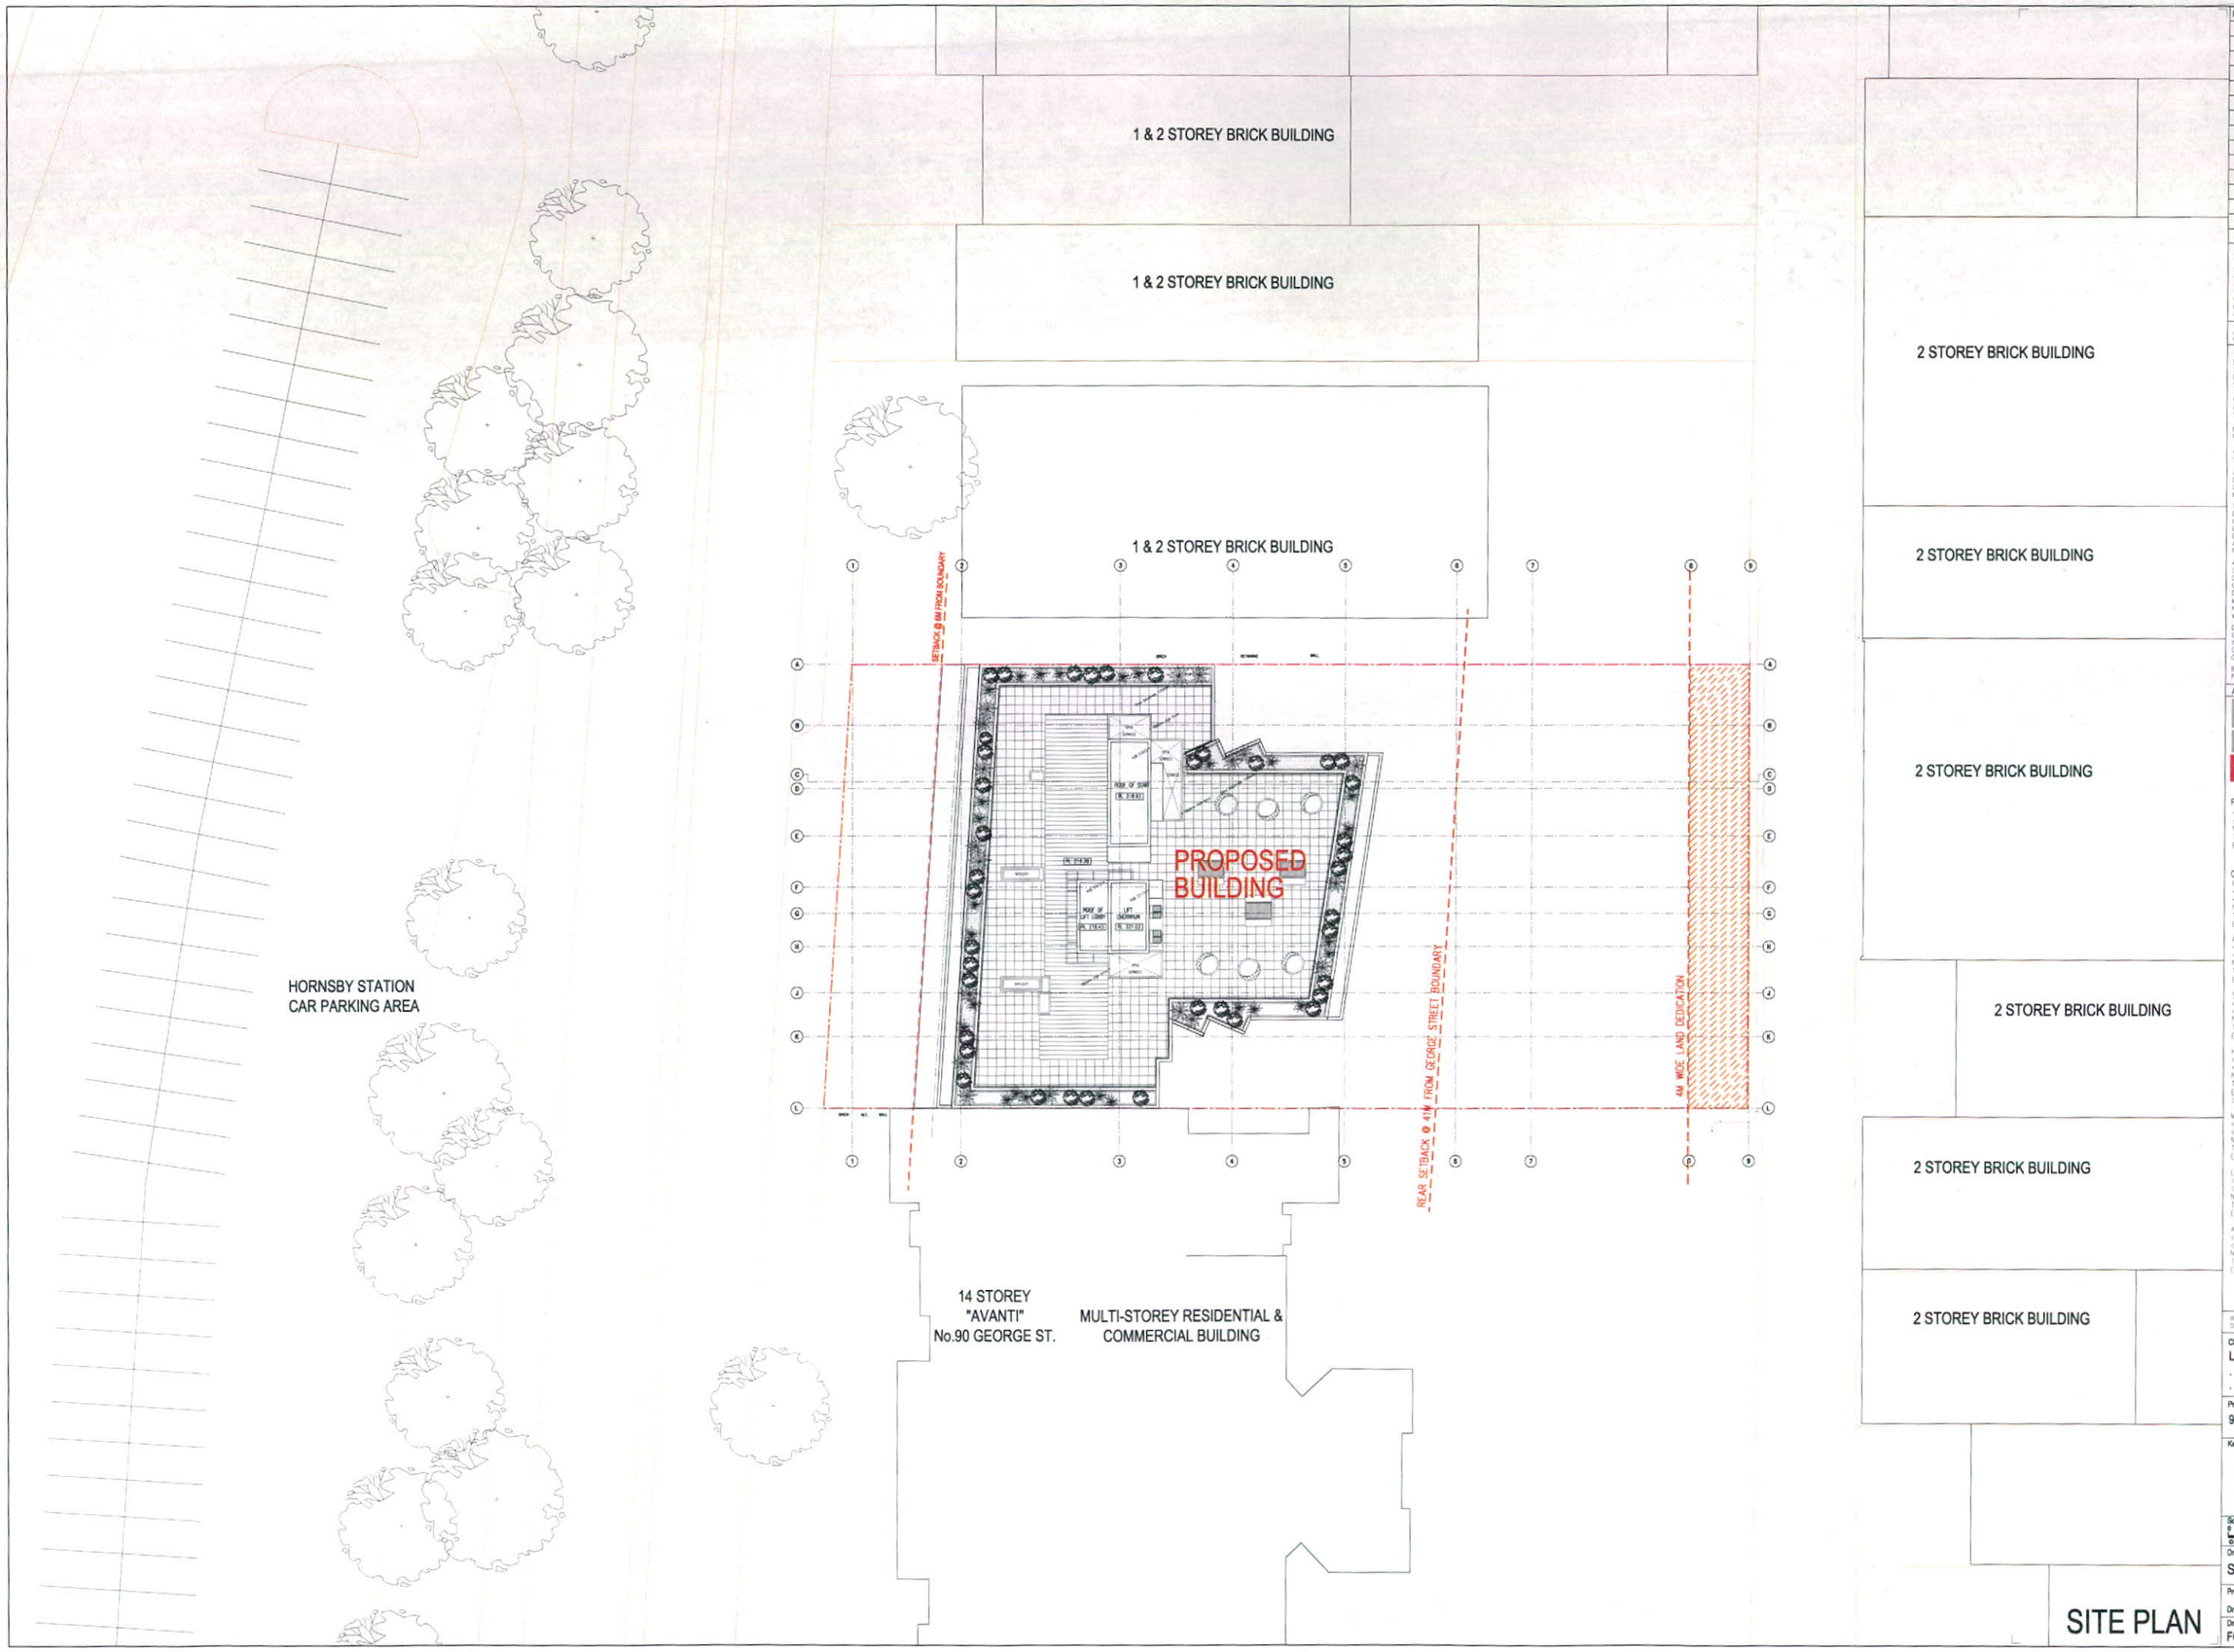

REV	AMENDMENTS	DATE
1	Issue for Coordination	16.12.16

Disclaimer :

These drawings are preliminary drawings and are subject to change without notice during the course of the proposed development. Submission of the drawings does not constitute a representation or warranty by the developer or its servants, agents or contractors that the drawings are final nor that the proposed development will take place in accordance with these drawings.

THESE DOCUMENTS AND ANY WORKS EXECUTED AS A RESULT OF THESE DOCUMENTS SHALL BE SUBJECT TO THE COPYRIGHT CONDITIONS SET OUT IN THE CONDITIONS OF ENGAGEMENT ©

Notes :

DRAWINGS MADE TO A LARGER SCALE AND THOSE SHOWING PARTICULAR DETAIL OF WORKS SHALL TAKE PRECEDENCE OVER DRAWINGS MADE TO A SMALLER SCALE AND FOR MORE GENERAL PURPOSES.

WHERE ANY DISCREPANCY EXISTS BETWEEN FIGURED AND SCALED DIMENSIONS THE FIGURED DIMENSIONS SHALL PREVAIL.

BUILDER TO CHECK ALL SITE DIMENSIONS PRIOR TO FABRICATION OF FITMENTS.

ALL WORK SHOULD COMPLY WITH RELEVANT AUSTRALIAN STANDARDS AND BUILDING CODE OF AUSTRALIA (BCA).

ALL WORK SHALL CONFORM TO THE CONTRACT DOCUMENTS WHICH INCLUDE SPECIFICATIONS, THE DRAWINGS, ALL ADDENDUMS, FINISHES SCHEDULES AND MODIFICATIONS ISSUED BY THE ARCHITECT.

THE GENERAL CONTRACTOR SHALL REVIEW ALL DOCUMENTS AND VERIFY ALL DIMENSIONS AND FIELD CONDITIONS AND SHALL CONFIRM THAT WORK IS BUILDABLE AS SHOWN. ANY CONFLICTS OR OMISSIONS, ETC., SHALL BE IMMEDIATELY REPORTED TO THE ARCHITECT FOR CLARIFICATION PRIOR TO THE PERFORMANCE OF ANY WORK IN QUESTION.

ALL THE CONSTRUCTION DRAWINGS SHALL BE READ IN CONJUNCTION W/ ALL CONSULTANTS AND CONTRACTOR DRAWINGS, SCHEDULES AND SPECIFICATIONS. IN CASE OF CONFLICT BETWEEN ARCHITECTS AND CONSULTANTS DRAWINGS IN LOCATING STRUCTURAL ELEMENTS, MATERIALS / EQUIPMENT, THE ARCHITECT SHALL BE NOTIFIED FOR CLARIFICATION PRIOR TO PROCEEDING WITH CONSTRUCTION.

DO NOT SCALE DRAWINGS. WRITTEN DIMENSIONS GOVERN PARTITION LOCATIONS, DIMENSIONS AND TYPES. IN CASE OF CONFLICT, NOTIFY ARCHITECT OF WRITTEN CLARIFICATION PRIOR TO PROCEEDING WITH CONSTRUCTION.

BUILDER TO CHECK ALL SITE DIMENSIONS PRIOR TO FABRICATION OF FITMENTS.

ARCHITECT :

tony owen ptnrs
Level 2
13-15 Bryce Street
Darlinghurst NSW 2010
P: (02) 9360 9413
F: (02) 9360 9472
E: info@tonyowenptnrs.com.au

PROJECT MANAGER :
<company name>
<address>,
NSW 2000
T: (02) 0000 0000 F: (02) 0000 0000
E: <email>

CONSULTANTS
PCA
<company name>
<address>,
NSW 2000
T: (02) 0000 0000 F: (02) 0000 0000
E: <email>

ACOUSTIC
<company name>
<address>,
NSW 2000
T: (02) 0000 0000 F: (02) 0000 0000
E: <email>

STRUCTURE
<company name>
<address>,
NSW 2000
T: (02) 0000 0000 F: (02) 0000 0000
E: <email>

HYDRAULIC FIRE
<company name>
<address>,
NSW 2000
T: (02) 0000 0000 F: (02) 0000 0000
E: <email>

MECHANICAL, ELECTRICAL
<company name>
<address>,
NSW 2000
T: (02) 0000 0000 F: (02) 0000 0000
E: <email>

LANDSCAPE
<company name>
<address>,
NSW 2000
T: (02) 0000 0000 F: (02) 0000 0000
E: <email>

ACCESS
<company name>
<address>,
NSW 2000
T: (02) 0000 0000 F: (02) 0000 0000
E: <email>

BEFORE CARRYING OUT ANY WORK ENSURE THAT THE DRAWINGS USED CARRY THE LATEST AMENDMENT No.

Client
L & C FOUNDATION PTY LTD

Project Address
94-98 GEORGE ST, HORNSBY

Key Plan

Scale. 1:200@A1 / 1:400@A3 Date. Dec. 2016

Drawing Title
SITE PLAN

Project no. 924	Drawing no.	Rev.
Drawn. CL ST AK NK	S96-A.003	01

Drawing Status.
FOR COORDINATION