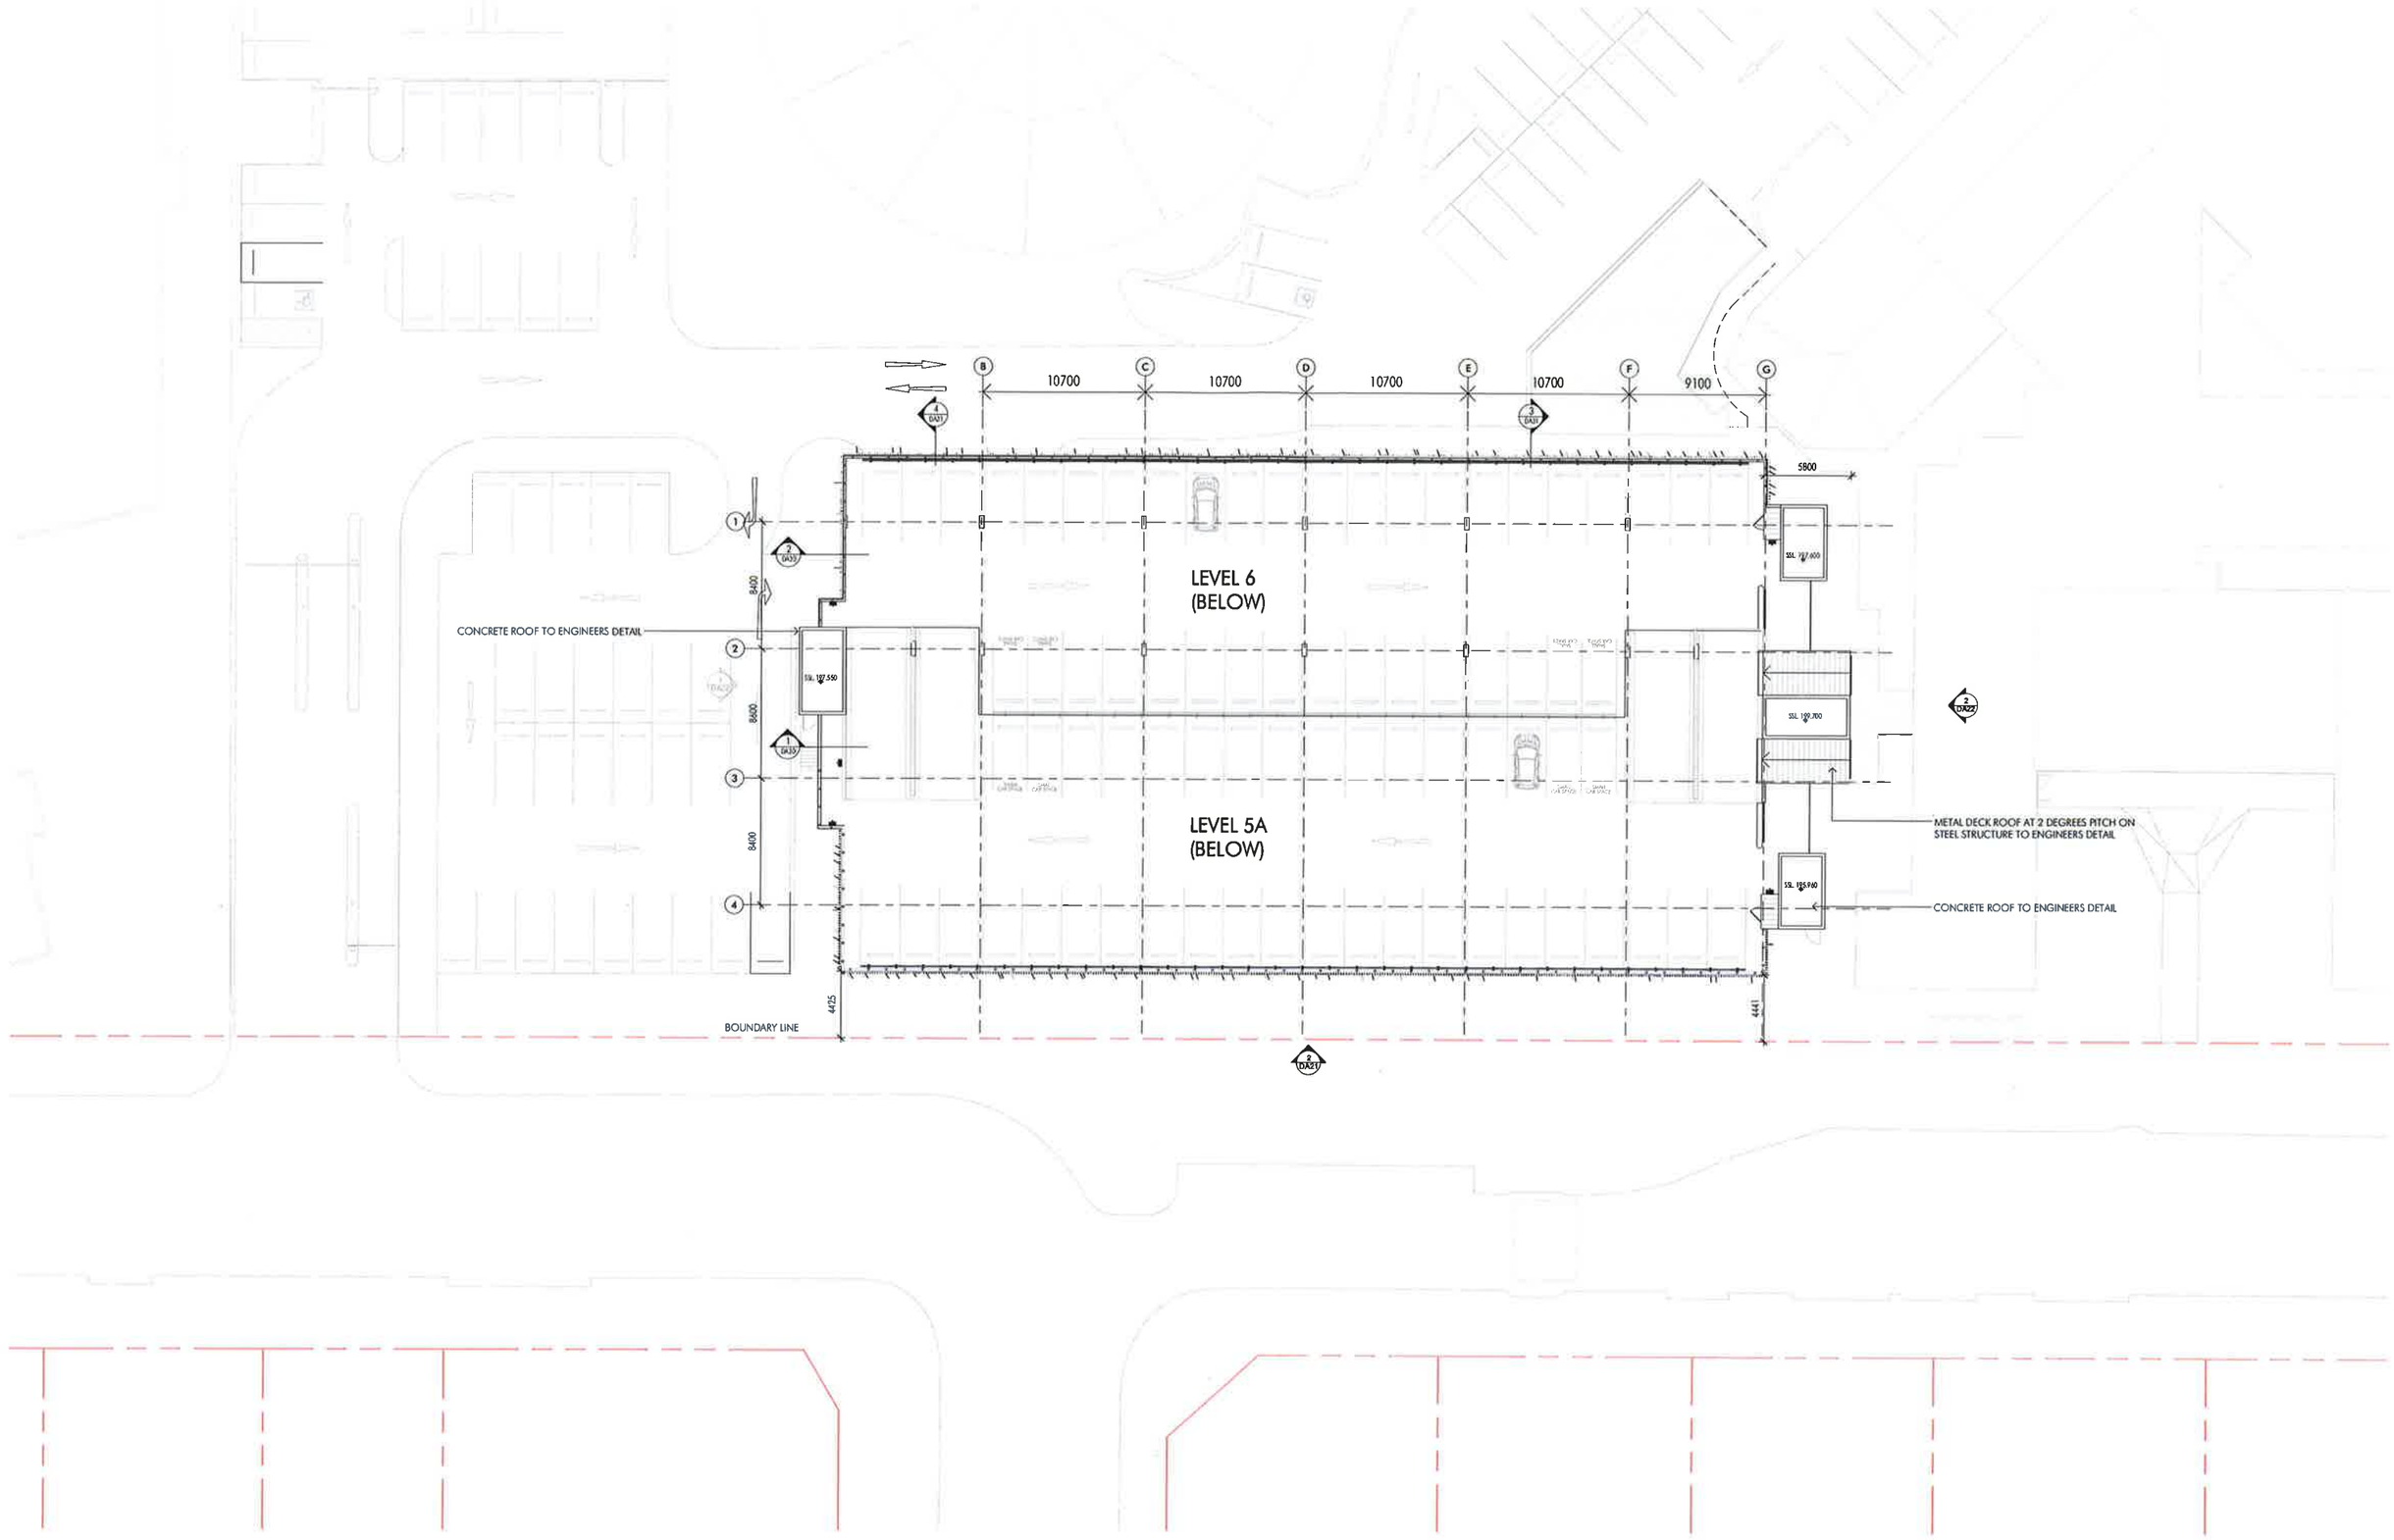

16/09/2016 4:35:25 PM C:\Users\ChrisP\Documents\10018-A-CF_ChrisF.rvt

Client

NSW GOVERNMENT Health Infrastructure

Project

HORNSBY KU-RING-GAI HOSPITAL CAR PARK

Palmerston Road
HORNSBY NSW 2070

Issue	Description	Date
4	Draft DA	18.08.2016
3	Draft DA	12.08.2016
2	Preliminary	22.09.2016
1	Preliminary	12.08.2016

Title
Scale
Date
Number

ROOF PLAN

1 : 200
11/24/15
10018 DA13

0 2 4 10m

© copyright nettleton tribe partnership pty ltd

nettletontribe

nettleton tribe partnership pty ltd ABN 58 161 683 122
117 willoughby road crows nest nsw 2065
t 02 9431 6431 f 02 9439 7474
e sydney@nettletontribe.com.au w nettletontribe.com.au