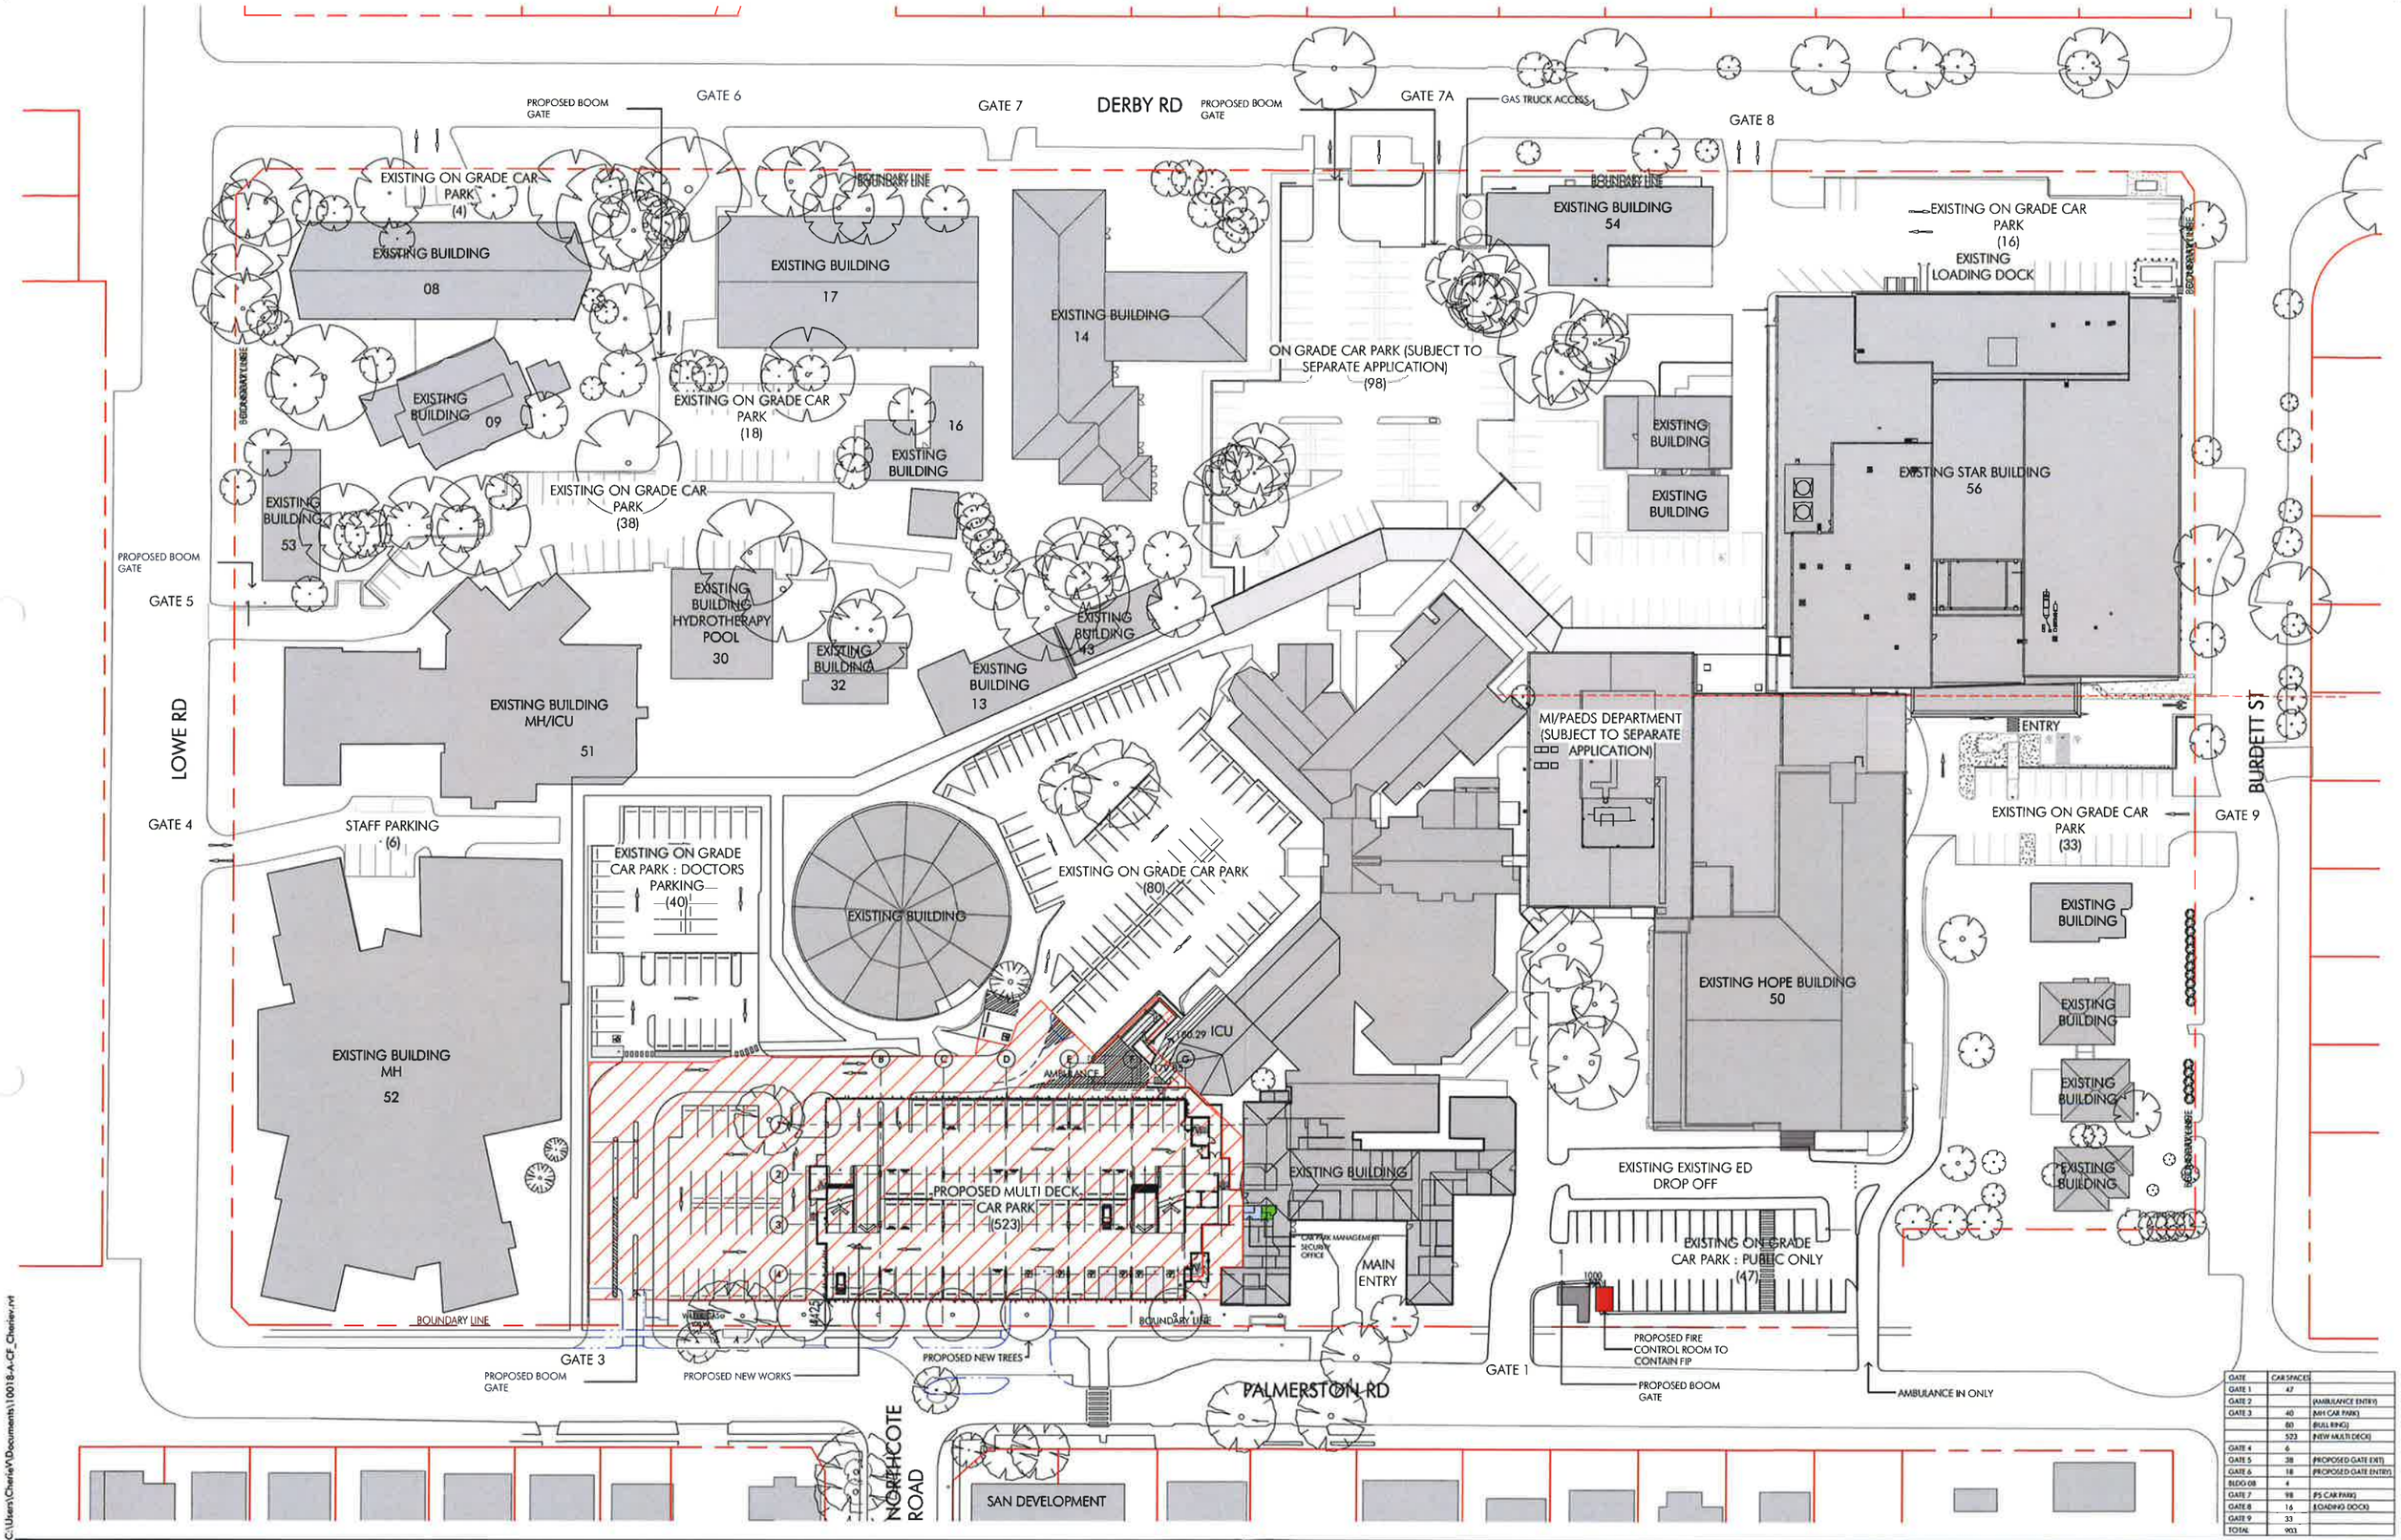

GATE	CAR SPACES	
GATE 1	47	
GATE 2		(AMBULANCE ENTRY)
GATE 3	40	(MH CAR PARK)
	80	(BULL RING)
	523	(NEW MULTI DECK)
GATE 4	6	
GATE 5	38	(PROPOSED GATE EXIT)
GATE 6	18	(PROPOSED GATE ENTRY)
BLDG 08	4	
GATE 7	98	(PS CAR PARK)
GATE 8	16	(LOADING DOCK)
GATE 9	33	
TOTAL	903	

C:\Users\Cherie\Documents\10018-A-CF_Cherier.rvt

19/09/2016 2:32:23 PM

Client

NSW GOVERNMENT Health Infrastructure

Project

HORNSBY KU-RING-GAI HOSPITAL CAR PARK

Palmerston Road
HORNSBY NSW 2070

Issue	Description	Date
11	Draft DA	19.09.2016
10	Draft DA	16.09.2016
9	Draft DA	13.09.2016
8	Draft DA	29.08.2016
7	Preliminary	22.08.2016
6	Preliminary	15.08.2016
5	Preliminary	08.08.2016
4	Preliminary	02.08.2016
3	Preliminary	26.07.2016
2	Preliminary	18.07.2016
1	Preliminary	15.07.2016

Title: SITE PLAN
Scale: 1 : 500
Date: 08/29/16
Number: 10018 DA02

0 5 10 25m

© copyright nettleton tribe partnership pty ltd

nettletontribe