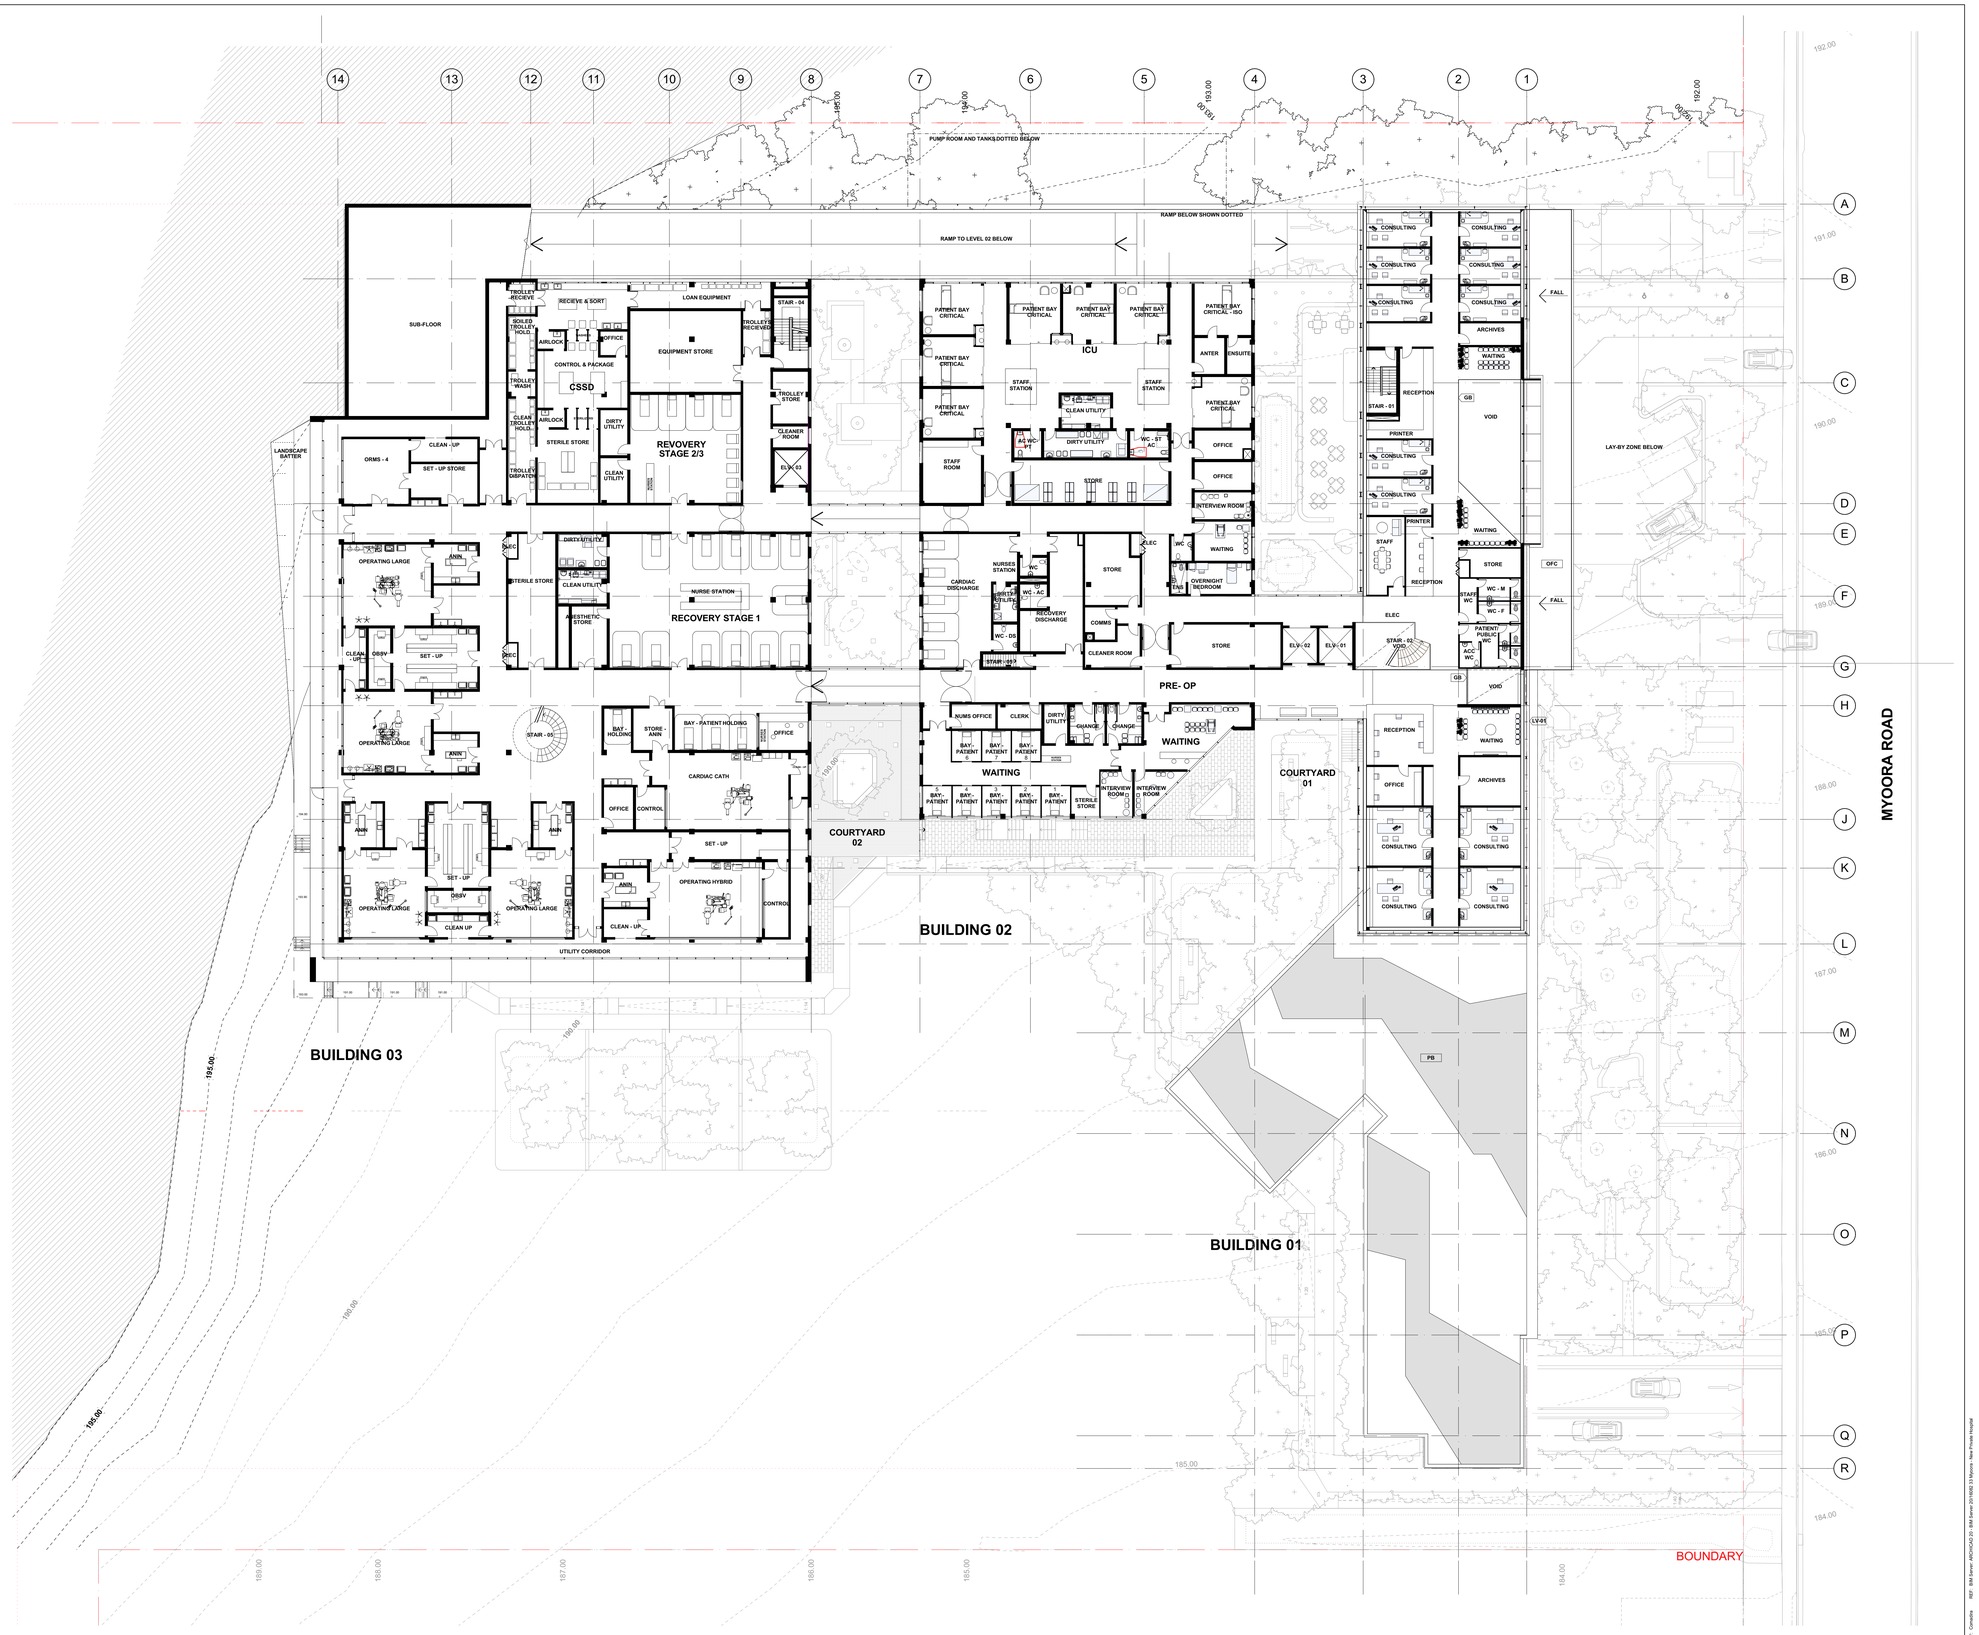

BUREAU SRH | architecture STUDIO 3 2 VERONA STREET PADDINGTON NSW 2021 AUSTRALIA tel +61 2 9380 4666
admin@bureausrh.com | Nominated Architect - Simon Hanson #6739 | ABN 94 115 880 834

NEW PRIVATE HOSPITAL, TERREY HILLS

THIS DRAWING SHALL BE READ IN CONJUNCTION WITH ALL OTHER ARCHITECTURAL & CONSULTANT DRAWINGS & SPECIFICATIONS & WITH SUCH OTHER WRITTEN INSTRUCTIONS OR SKETCHES AS MAY BE ISSUED DURING THE COURSE OF THE CONTRACT | NOTIFY ARCHITECT OF ANY DISCREPANCIES BEFORE PROCEEDING WITH WORK | MATERIALS & WORKMANSHIP SHALL BE IN ACCORDANCE WITH THE SPECIFICATION, CURRENT SAA CODES, BUILDING REGULATIONS & THE REQUIREMENTS OF ANY OTHER RELEVANT STATUTORY AUTHORITIES | CONTRACTORS SHALL VERIFY ALL DIMENSIONS ON SITE AND NOTIFY ARCHITECT OF ANY DISCREPANCIES | USE FIGURED DIMENSIONS ONLY | COPYRIGHT, ALL RIGHT RESERVED | THIS DRAWING IS COPYRIGHT AND CONFIDENTIAL APART FROM ANY FAIR DEALINGS AS PERMITTED UNDER COPYRIGHT & MAY NOT BE REPRODUCED BY ANY PERSON WITHOUT WRITTEN PERMISSION OF THE ABOVE COMPANY & IS NOT TO BE USED IN ANY MANNER PREJUDICAL TO THE INTERESTS OF THAT COMPANY | THIS DRAWING AND ATTACHED SHEET REMAIN THE PROPERTY OF BUREAU SRH PTY LTD

KEY / NOTES:

CONSULTANTS:
TOWN PLANNING - THINK PLANNERS
ECOLOGIST - NARLA ENVIRONMENTAL
BUSH FIRE - PETERSON BUSHFIRE
LANDSCAPE - CHARMICAL STUDIOS
ACCESSIBILITY & BCA - CITY PLAN SERVICES
FIRE ENGINEERING - OLSSON FIRE & RISK
TRAFFIC - MCLAREN TRAFFIC MANAGEMENT
SERVICES - ADP
GEOTECHNICAL / HYDROLOGY - MARTENS AND ASSOCIATES PTY LTD.

CLIENT:
Wyvern Health Pty. Ltd.

REVISION

No.	DATE	DESCRIPTION
01	06.04.17	ISSUE TO CONSULTANTS
02	13.04.17	ISSUE FOR CLIENT REVIEW
03	28.04.17	ISSUE FOR DA

No.	DATE	DESCRIPTION

STATUS
NOT FOR CONSTRUCTION

ADDRESS:
4A LAROOL ROAD
LOT 2 DP1145029
TERREY HILLS
NSW 2084

PROJECT No.
16082

DRAWING TITLE:
LEVEL 01 FLOOR PLAN

DRAWING No:
DA212

REVISION: **03**
SCALE @ A0: **1:200**

A0

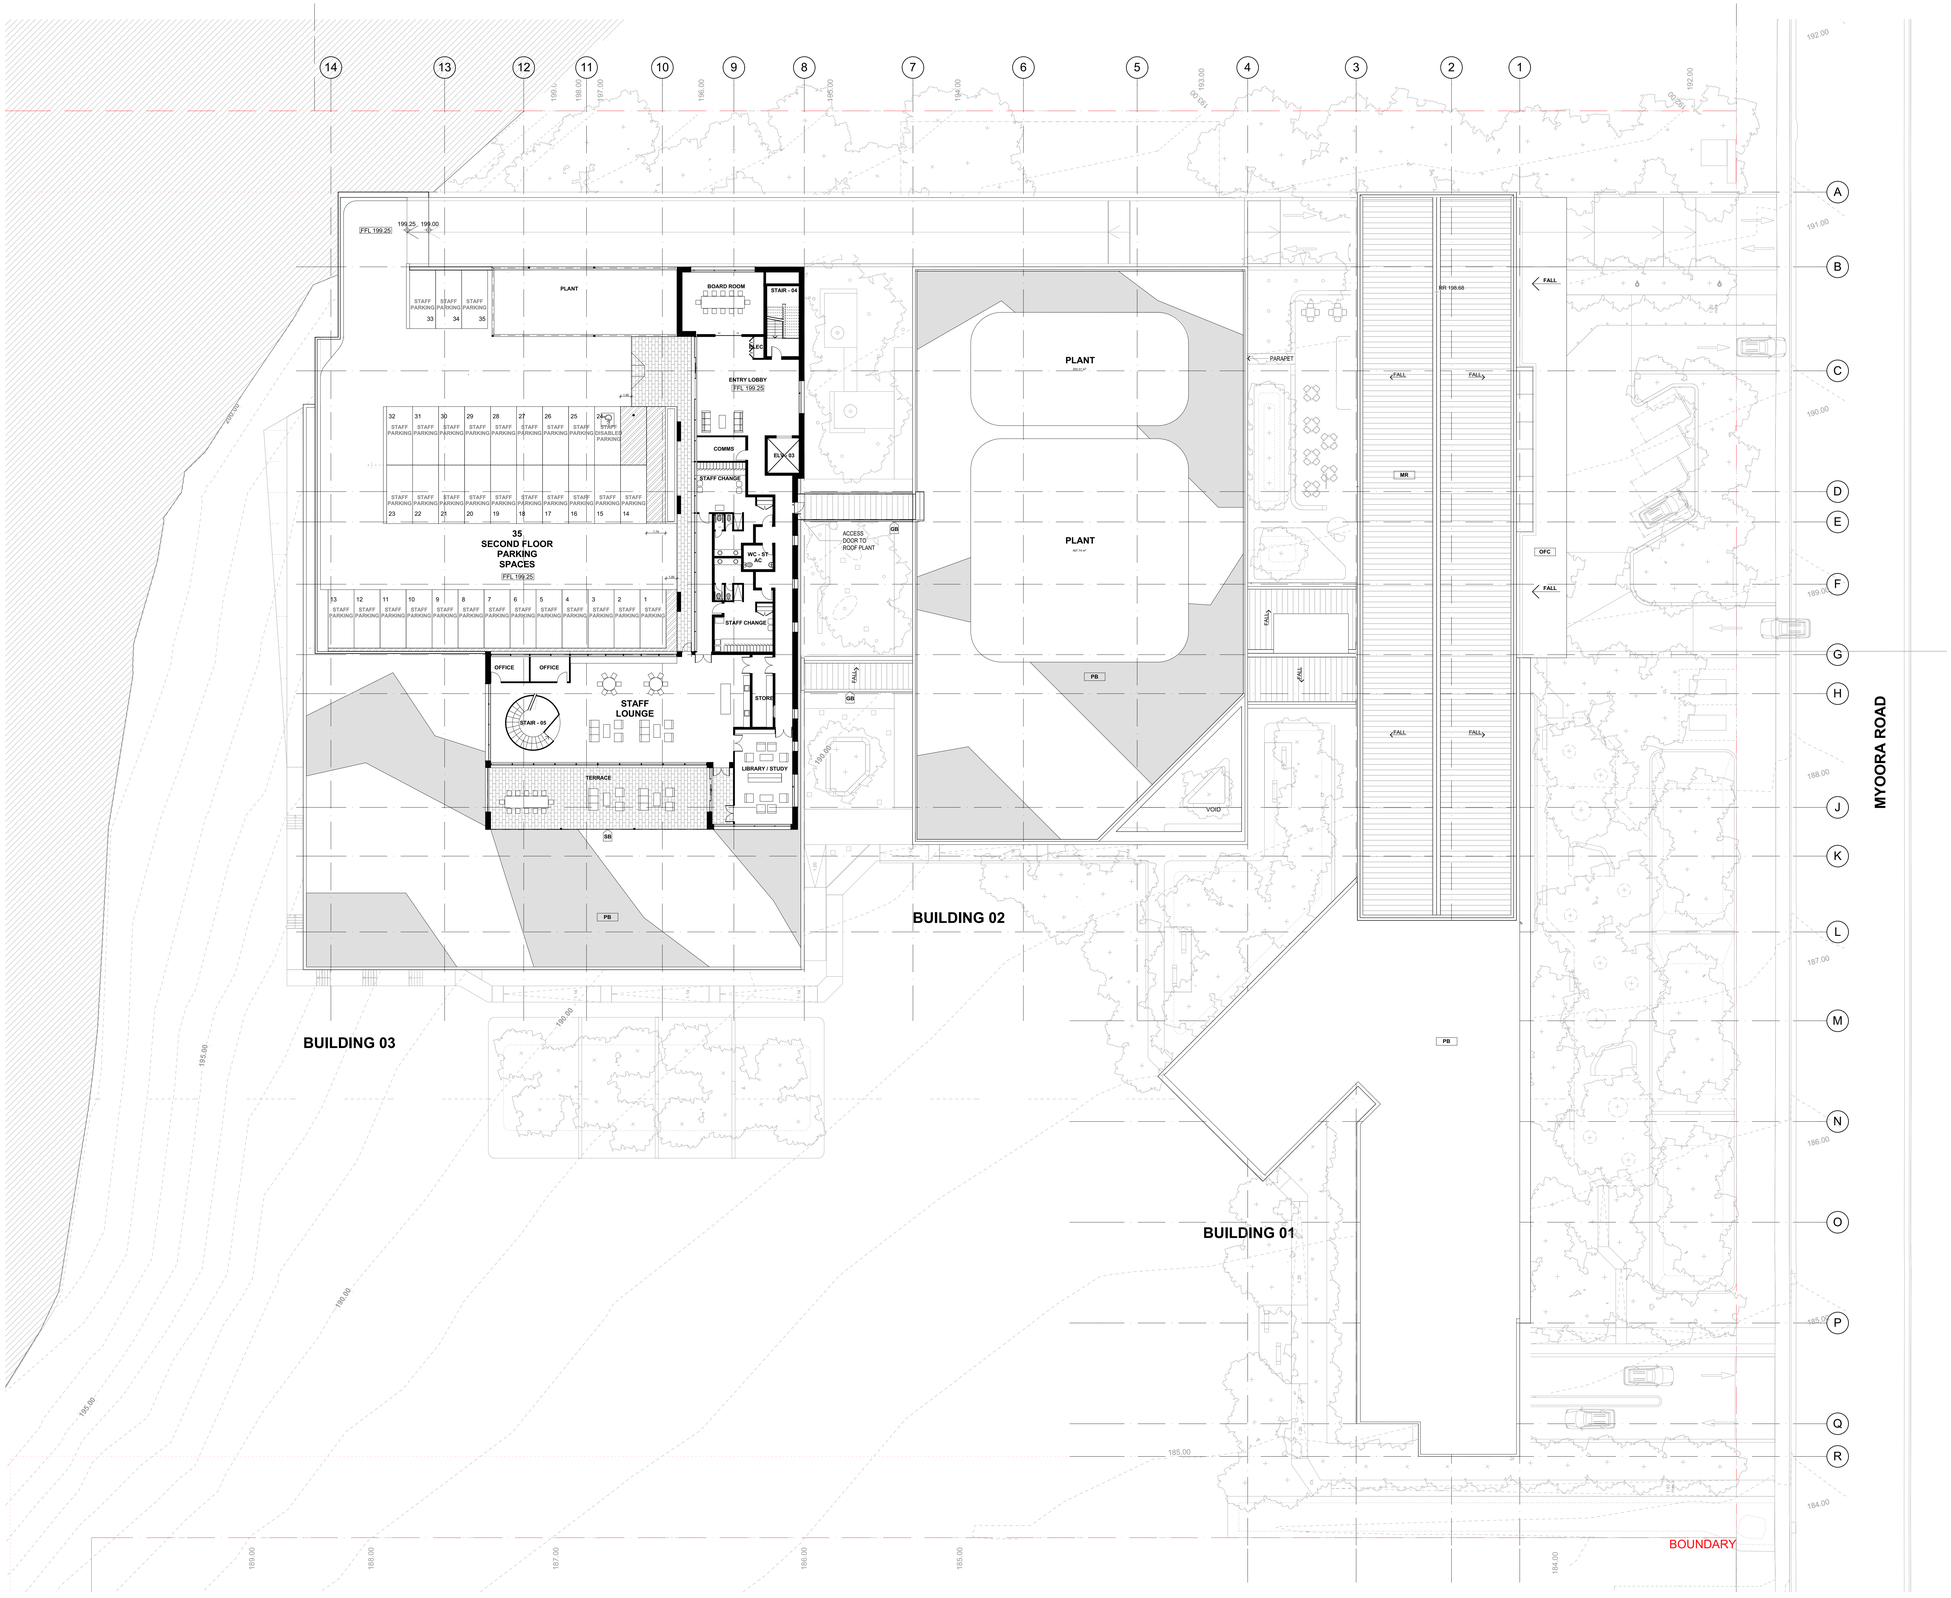

BUREAU SRH | architecture STUDIO 3 2 VERONA STREET PADDINGTON NSW 2021 AUSTRALIA tel +61 2 9380 4666
admin@bureausrh.com | Nominated Architect - Simon Hanson #6739 | ABN 94 115 880 834

NEW PRIVATE HOSPITAL, TERREY HILLS

THIS DRAWING SHALL BE READ IN CONJUNCTION WITH ALL OTHER ARCHITECTURAL & CONSULTANT DRAWINGS & SPECIFICATIONS & WITH SUCH OTHER WRITTEN INSTRUCTIONS OR SKETCHES AS MAY BE ISSUED DURING THE COURSE OF THE CONTRACT | NOTIFY ARCHITECT OF ANY DISCREPANCIES BEFORE PROCEEDING WITH WORK | MATERIALS & WORKMANSHIP SHALL BE IN ACCORDANCE WITH THE SPECIFICATION, CURRENT SAA CODES, BUILDING REGULATIONS & THE REQUIREMENTS OF ANY OTHER RELEVANT STATUTORY AUTHORITIES | CONTRACTORS SHALL VERIFY ALL DIMENSIONS ON SITE AND NOTIFY ARCHITECT OF ANY DISCREPANCIES | USE FIGURED DIMENSIONS ONLY | COPYRIGHT, ALL RIGHT RESERVED | THIS DRAWING IS COPYRIGHT AND CONFIDENTIAL APART FROM ANY FAIR DEALINGS AS PERMITTED UNDER COPYRIGHT & MAY NOT BE REPRODUCED BY ANY PERSON WITHOUT WRITTEN PERMISSION OF THE ABOVE COMPANY & IS NOT TO BE USED IN ANY MANNER PREJUDICAL TO THE INTERESTS OF THAT COMPANY | THIS DRAWING AND ATTACHED SHEET REMAIN THE PROPERTY OF BUREAU SRH PTY LTD

KEY / NOTES:

CONSULTANTS:
TOWN PLANNING - THINK PLANNERS
ECOLOGIST - NARLA ENVIRONMENTAL
BUSH FIRE - PETERSON BUSHFIRE
LANDSCAPE - CHARMICAL STUDIOS
ACCESSIBILITY & BCA - CITY PLAN SERVICES
FIRE ENGINEERING - OLSSON FIRE & RISK
TRAFFIC - MCLAREN TRAFFIC MANAGEMENT
SERVICES - ADP
GEOTECHNICAL / HYDROLOGY - MARTENS AND ASSOCIATES PTY LTD.

CLIENT:
Wyvern Health Pty. Ltd.

REVISION

No.	DATE	DESCRIPTION
01	06.04.17	ISSUE TO CONSULTANTS
02	13.04.17	ISSUE FOR CLIENT REVIEW
03	28.04.17	ISSUE FOR DA

No.	DATE	DESCRIPTION

STATUS
NOT FOR CONSTRUCTION

ADDRESS:
4A LAROOL ROAD
LOT 2 DP1145029
TERREY HILLS
NSW 2084

PROJECT No.
16082

DRAWING TITLE:
LEVEL 02 FLOOR PLAN

DRAWING No:
DA213

REVISION: **03**
SCALE @ A0: **1:200**

A0

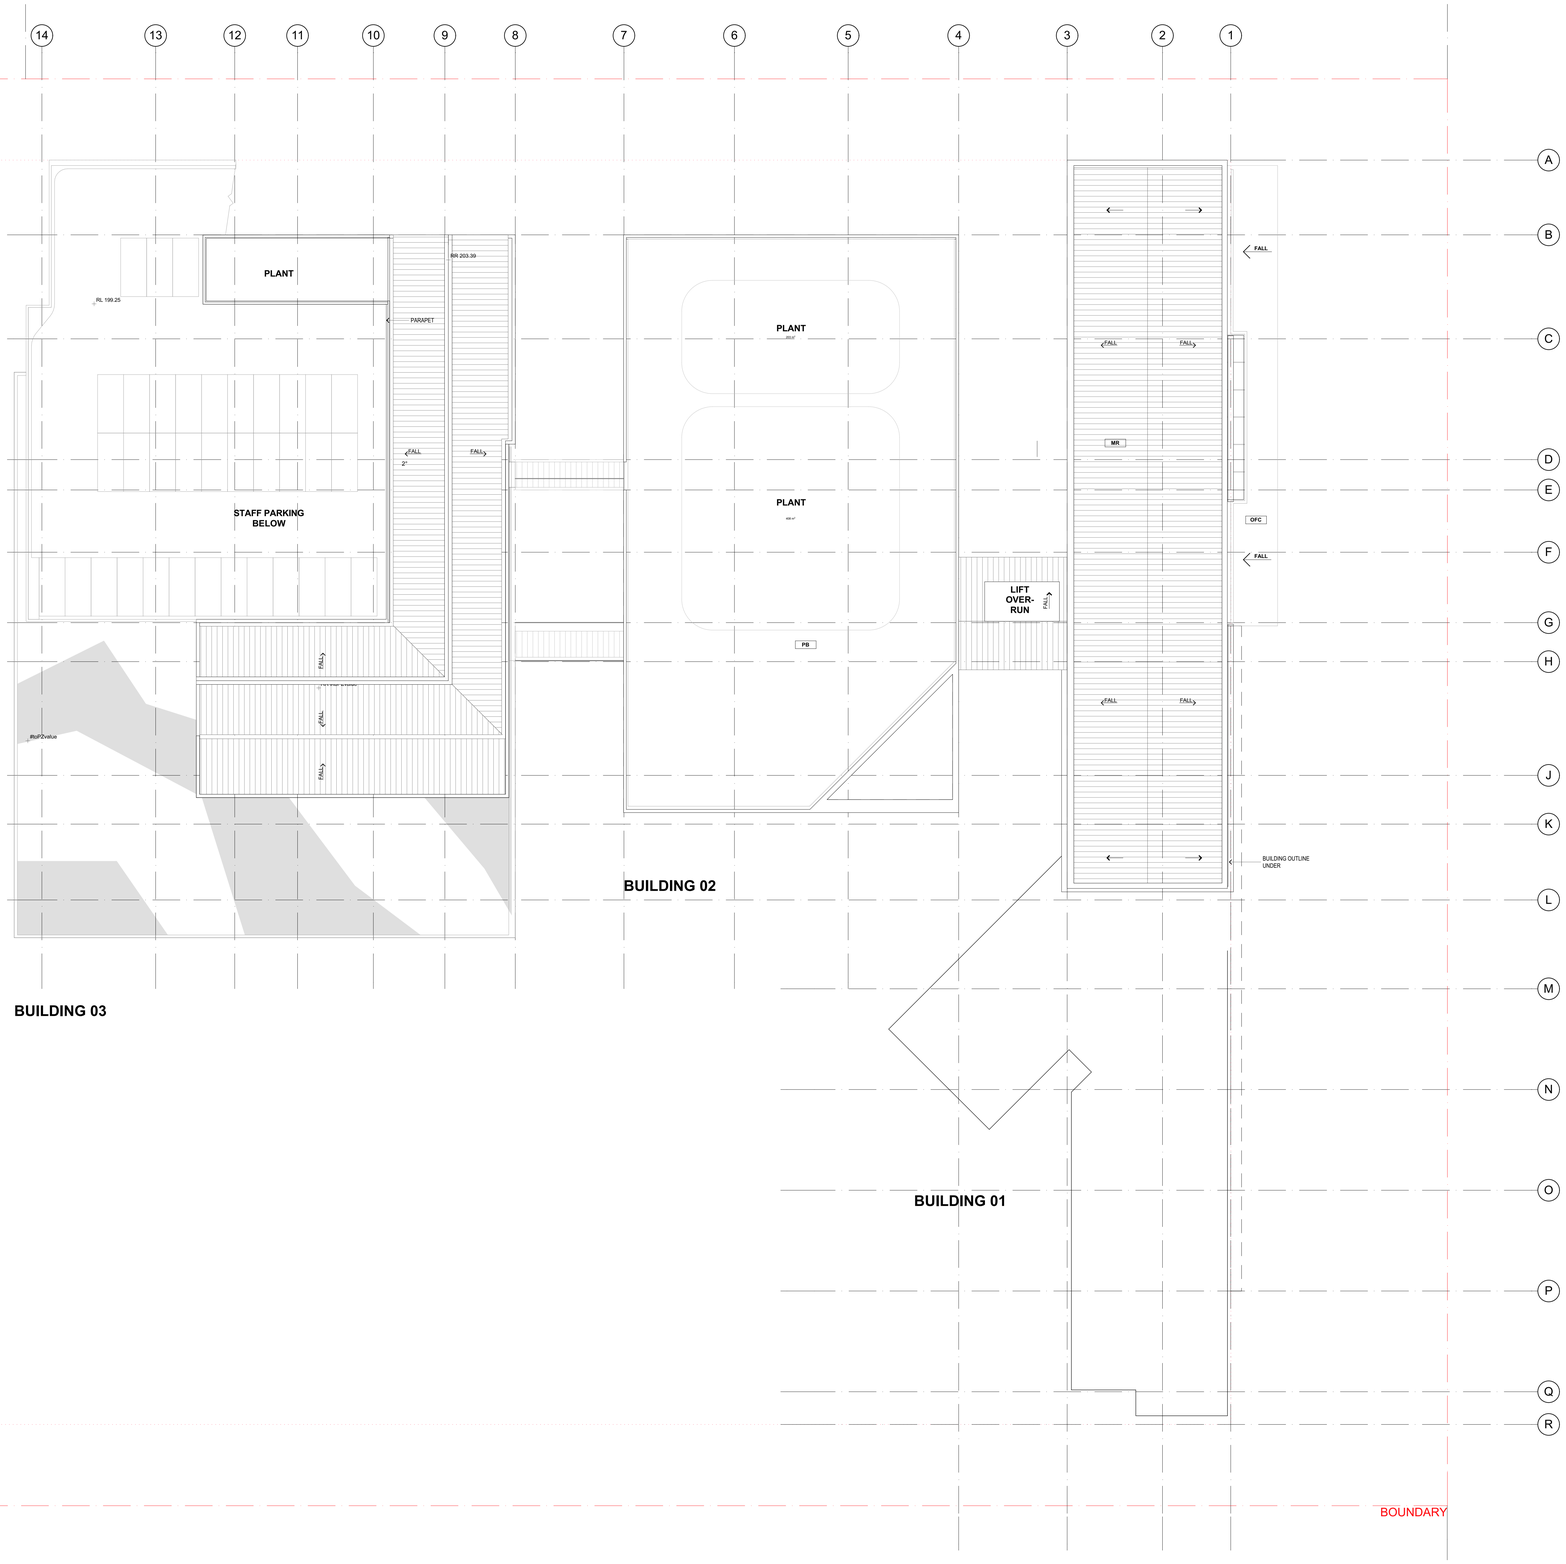

BUREAU SRH | architecture STUDIO 3 2 VERONA STREET PADDINGTON NSW 2021 AUSTRALIA tel +61 2 9380 4666
admin@bureausrh.com | Nominated Architect - Simon Hanson #6739 | ABN 94 115 880 834

NEW PRIVATE HOSPITAL, TERREY HILLS

THIS DRAWING SHALL BE READ IN CONJUNCTION WITH ALL OTHER ARCHITECTURAL & CONSULTANT DRAWINGS & SPECIFICATIONS & WITH SUCH OTHER WRITTEN INSTRUCTIONS OR SKETCHES AS MAY BE ISSUED DURING THE COURSE OF THE CONTRACT | NOTIFY ARCHITECT OF ANY DISCREPANCIES BEFORE PROCEEDING WITH WORK | MATERIALS & WORKMANSHIP SHALL BE IN ACCORDANCE WITH THE SPECIFICATION, CURRENT SAA CODES, BUILDING REGULATIONS & THE REQUIREMENTS OF ANY OTHER RELEVANT STATUTORY AUTHORITIES | CONTRACTORS SHALL VERIFY ALL DIMENSIONS ON SITE AND NOTIFY ARCHITECT OF ANY DISCREPANCIES | USE FIGURED DIMENSIONS ONLY | COPYRIGHT, ALL RIGHT RESERVED | THIS DRAWING IS COPYRIGHT AND CONFIDENTIAL APART FROM ANY FAIR DEALINGS AS PERMITTED UNDER COPYRIGHT & MAY NOT BE REPRODUCED BY ANY PERSON WITHOUT WRITTEN PERMISSION OF THE ABOVE COMPANY & IS NOT TO BE USED IN ANY MANNER PREJUDICAL TO THE INTERESTS OF THAT COMPANY | THIS DRAWING AND ATTACHED SHEET REMAIN THE PROPERTY OF BUREAU SRH PTY LTD

KEY / NOTES:

CONSULTANTS:
TOWN PLANNING - THINK PLANNERS
ECOLOGIST - NARLA ENVIRONMENTAL
BUSH FIRE - PETERSON BUSHFIRE
LANDSCAPE - CHARMICAL STUDIOS
ACCESSIBILITY & BCA - CITY PLAN SERVICES
FIRE ENGINEERING - OLSSON FIRE & RISK
TRAFFIC - MCLAREN TRAFFIC MANAGEMENT
SERVICES - ADP
GEOTECHNICAL / HYDROLOGY - MARTENS AND ASSOCIATES PTY LTD.

CLIENT:
Wyvern Health Pty. Ltd.

REVISION

No.	DATE	DESCRIPTION
01	13.04.17	ISSUE FOR CLIENT REVEW
02	28.04.17	ISSUE FOR DA

No.	DATE	DESCRIPTION

STATUS
NOT FOR CONSTRUCTION

ADDRESS:
4A LAROOL ROAD
LOT 2 DP1145029
TERREY HILLS
NSW 2084

PROJECT No.
16082

DRAWING TITLE:
ROOF PLAN

DRAWING No:
DA214

REVISION: **02**
SCALE @ A0: **1:200**

A0

02/14/16 5:14pm 28-Apr-17 1:10 PM R:\2170S-5 HOSPITAL\16 - Currents 002 BIM Server 4RVCAD\20 BIM Server 2016\002 V16\Hanson, Simon\Revit-Central

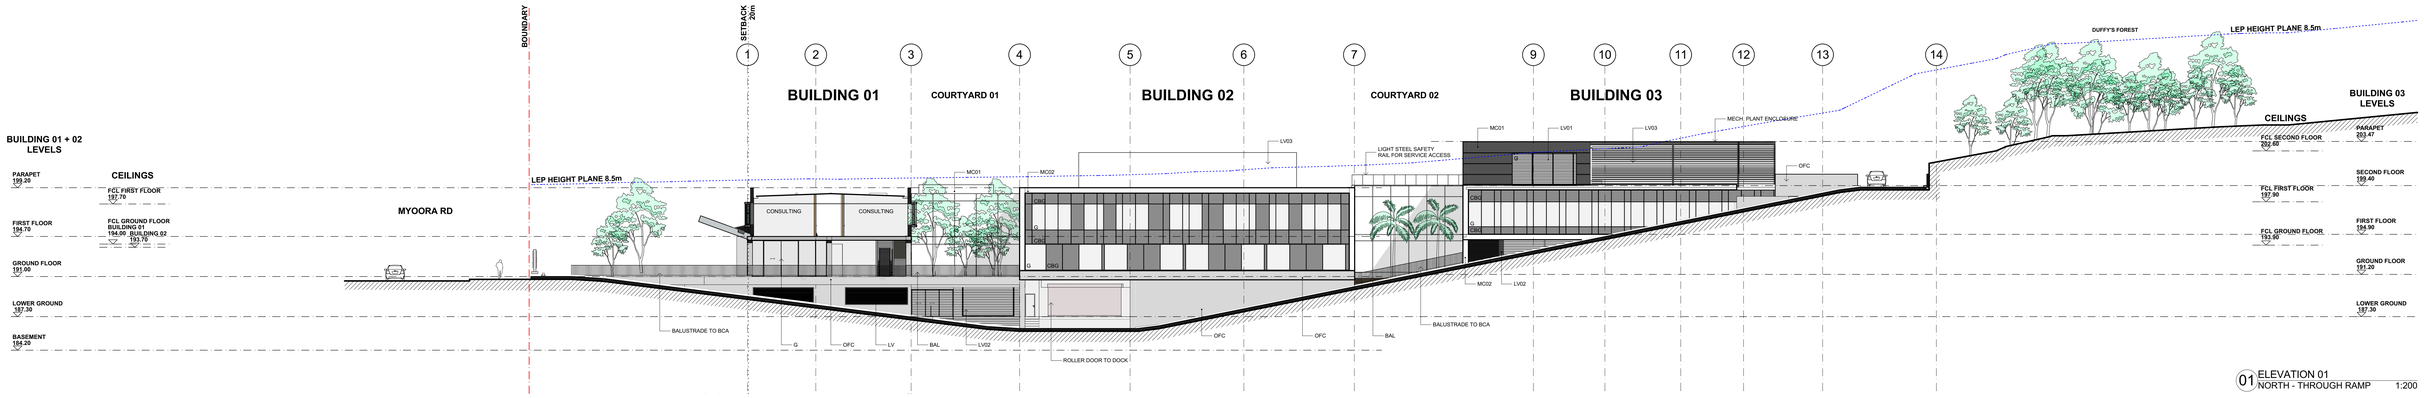

01 ELEVATION 01
NORTH - THROUGH RAMP 1:200

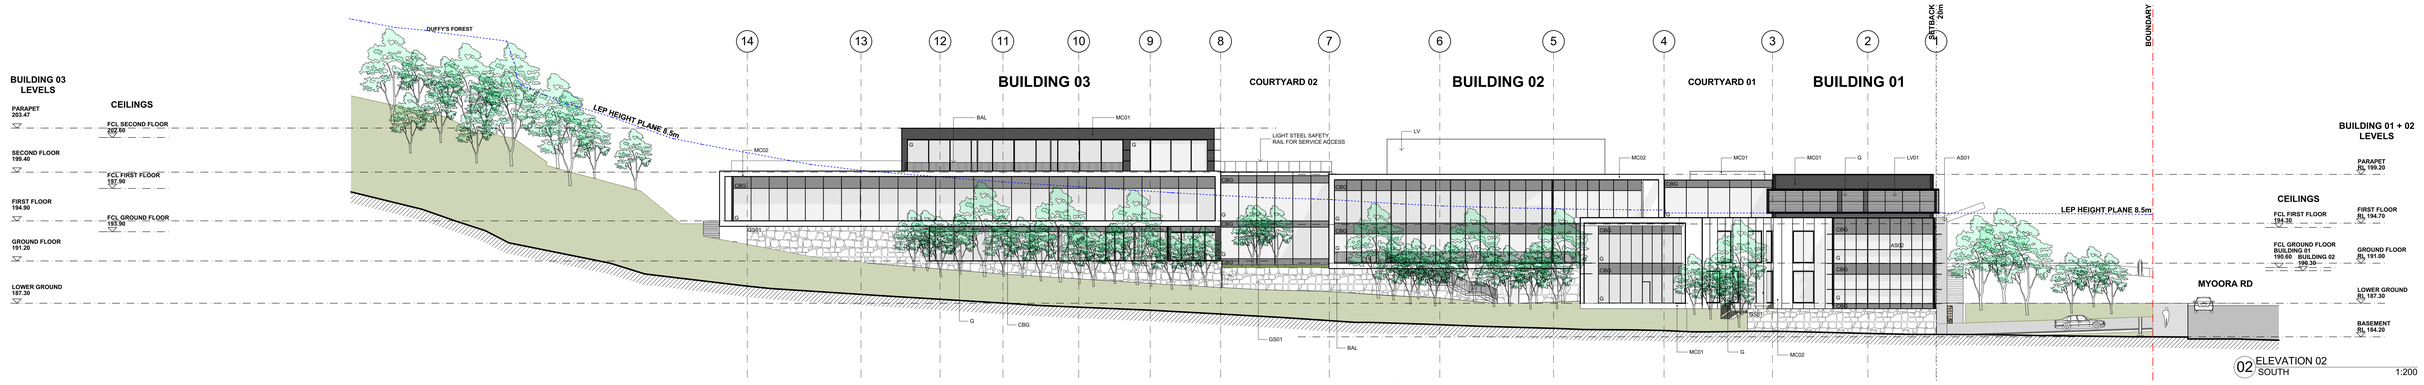

02 ELEVATION 02
SOUTH 1:200

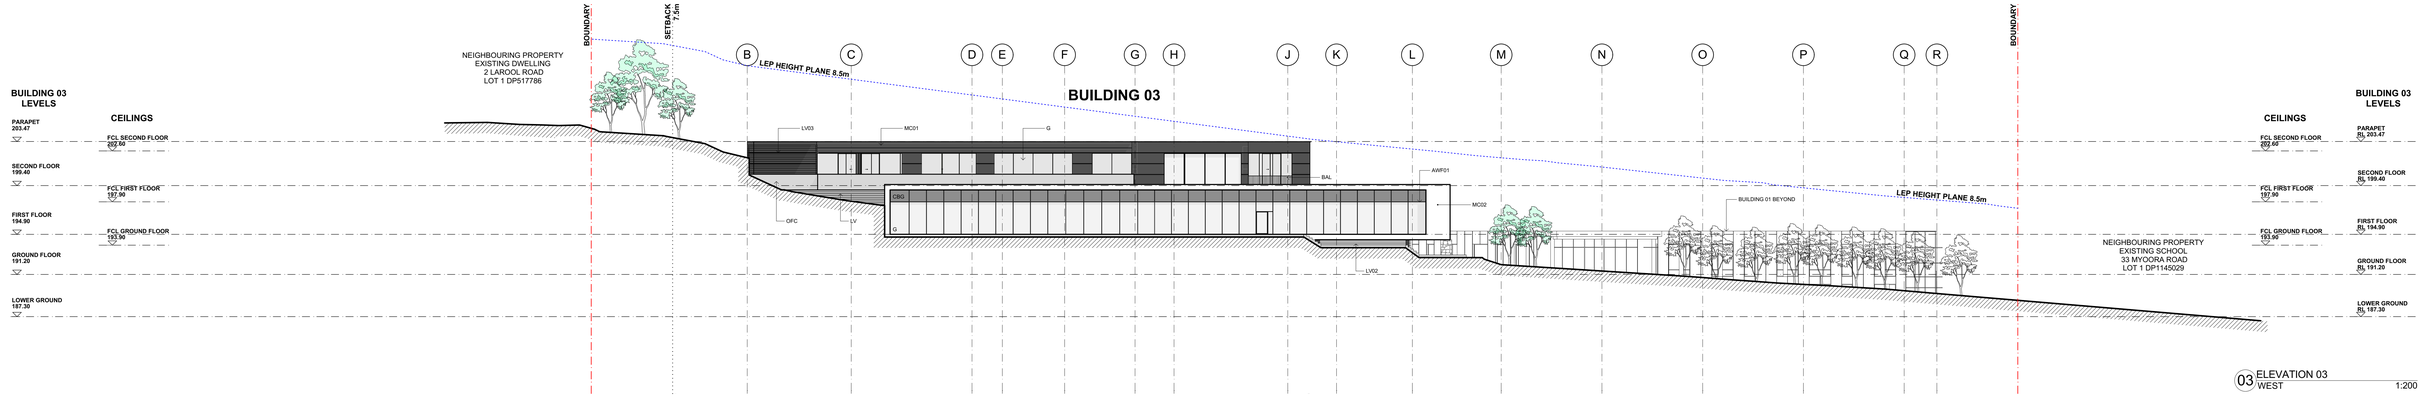

03 ELEVATION 03
WEST 1:200

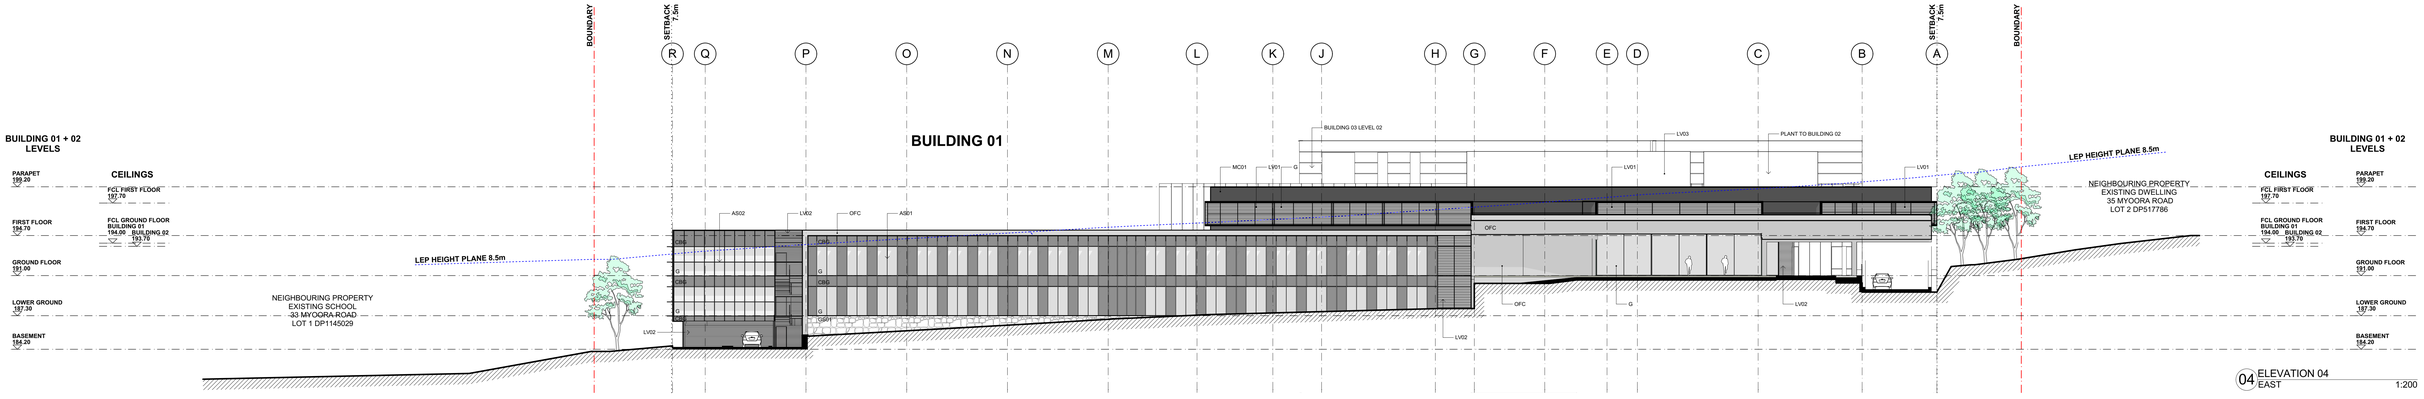

04 ELEVATION 04
EAST 1:200

BUREAU SRH | architecture STUDIO 3 2 VERONA STREET PADDINGTON NSW 2021 AUSTRALIA tel +61 2 9380 4666
admin@bureausrh.com | Nominated Architect - Simon Hanson #6739 | ABN 94 115 880 834

NEW PRIVATE HOSPITAL, TERREY HILLS

THIS DRAWING SHALL BE READ IN CONJUNCTION WITH ALL OTHER ARCHITECTURAL & CONSULTANT DRAWINGS & SPECIFICATIONS & WITH SUCH OTHER WRITTEN INSTRUCTIONS OR SKETCHES AS MAY BE ISSUED DURING THE COURSE OF THE CONTRACT | NOTIFY ARCHITECT OF ANY DISCREPANCIES BEFORE PROCEEDING WITH WORK | MATERIALS & WORKMANSHIP SHALL BE IN ACCORDANCE WITH THE SPECIFICATION, CURRENT SAA CODES, BUILDING REGULATIONS & THE REQUIREMENTS OF ANY OTHER RELEVANT STATUTORY AUTHORITIES | CONTRACTORS SHALL VERIFY ALL DIMENSIONS ON SITE AND NOTIFY ARCHITECT OF ANY DISCREPANCIES | USE FIGURED DIMENSIONS ONLY | COPYRIGHT, ALL RIGHT RESERVED | THIS DRAWING IS COPYRIGHT AND CONFIDENTIAL APART FROM ANY FAIR DEALINGS AS PERMITTED UNDER COPYRIGHT & MAY NOT BE REPRODUCED BY ANY PERSON WITHOUT WRITTEN PERMISSION OF THE ABOVE COMPANY & IS NOT TO BE USED IN ANY MANNER PREJUDICAL TO THE INTERESTS OF THAT COMPANY | THIS DRAWING AND ATTACHED SHEET REMAIN THE PROPERTY OF BUREAU SRH PTY LTD

KEY / NOTES:

ELEVATION KEY PLAN

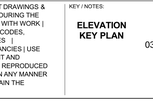

MATERIALS

ASO1	ALUMINIUM SUNSHADES FIXED VERTICAL - WHITE
ASO2	ALUMINIUM SUNSHADES FIXED HORIZONTAL - DARK GREY
AWF01	ALUMINIUM WINDOW FRAME - DARK GREY
AWF02	ALUMINIUM WINDOW FRAME - WHITE
BAL	BALUSTRADE - IRID SILVER GREY
CBG	CONCRETE BLOCK WALL
G	GLASS CLEAR - TINT TO SECTION / REQUIREMENTS
GS01	SANDSTONE GABION WALL - NATURAL STONE COLOUR
LV01	ALUMINIUM SECURITY LOUVRE/VERTICAL - DARK GREY
LV02	ALUMINIUM SECURITY LOUVRE/HORIZONTAL - DARK GREY
LV03	ALUMINIUM SERVICE LOUVRE HORIZONTAL - DARK GREY
MC01	METAL WALL CLADDING - WHITE
MC02	METAL WALL CLADDING - OFF WHITE
MDR	METAL DECK ROOFING - DARK GREY
OFC	OFF FORM CONCRETE - COLOUR NATURAL
PBR	PEBBLE BALLAST CONCRETE ROOF

CONSULTANTS:

TOWN PLANNING - THINK PLANNERS
ECOLOGIST - NARLA ENVIRONMENTAL
BUSH FIRE - PETERSON BUSHFIRE
LANDSCAPE - CHARMICAL STUDIOS
ACCESSIBILITY & BCA - CITY PLAN SERVICES
FIRE ENGINEERING - OLSSON FIRE & RISK
TRAFFIC - MCLAREN TRAFFIC MANAGEMENT
SERVICES - ADP
GEOTECHNICAL / HYDROLOGY - MARTENS AND ASSOCIATES PTY LTD.

CLIENT:

Wyvern Health Pty. Ltd.

REVISION

No.	DATE	DESCRIPTION
01	06.04.17	ISSUE TO CONSULTANTS
02	13.04.17	ISSUE FOR CLIENT REVIEW
03	28.04.17	ISSUE FOR DA

No.	DATE	DESCRIPTION

STATUS

NOT FOR CONSTRUCTION

ADDRESS:

4A LAROOL ROAD
LOT 2 DP1145029
TERREY HILLS
NSW 2084

PROJECT No.

16082

DRAWING TITLE:

ELEVATIONS SHEET 01

DRAWING No:

DA310

REVISION: **03**

SCALE @ A0: **1:200**

A0

D:\21 JOBS & 1 PRC 2b.dwg v17 - 10:46 AM 21/07/2017 BIM Server: ARCHICAD-21 - BIM Server 21.0.0 [5] 1 Editors - New Private Hospital

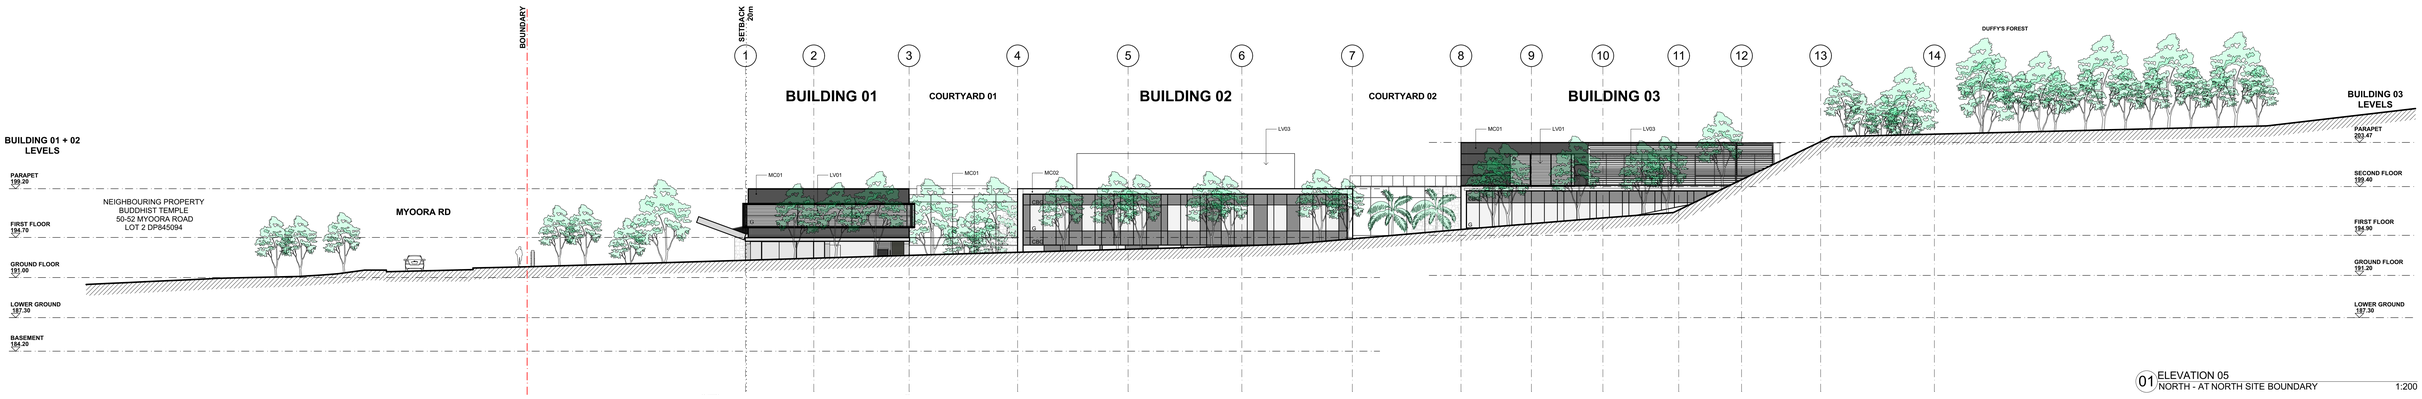

01 ELEVATION 05
NORTH - AT NORTH SITE BOUNDARY 1:200

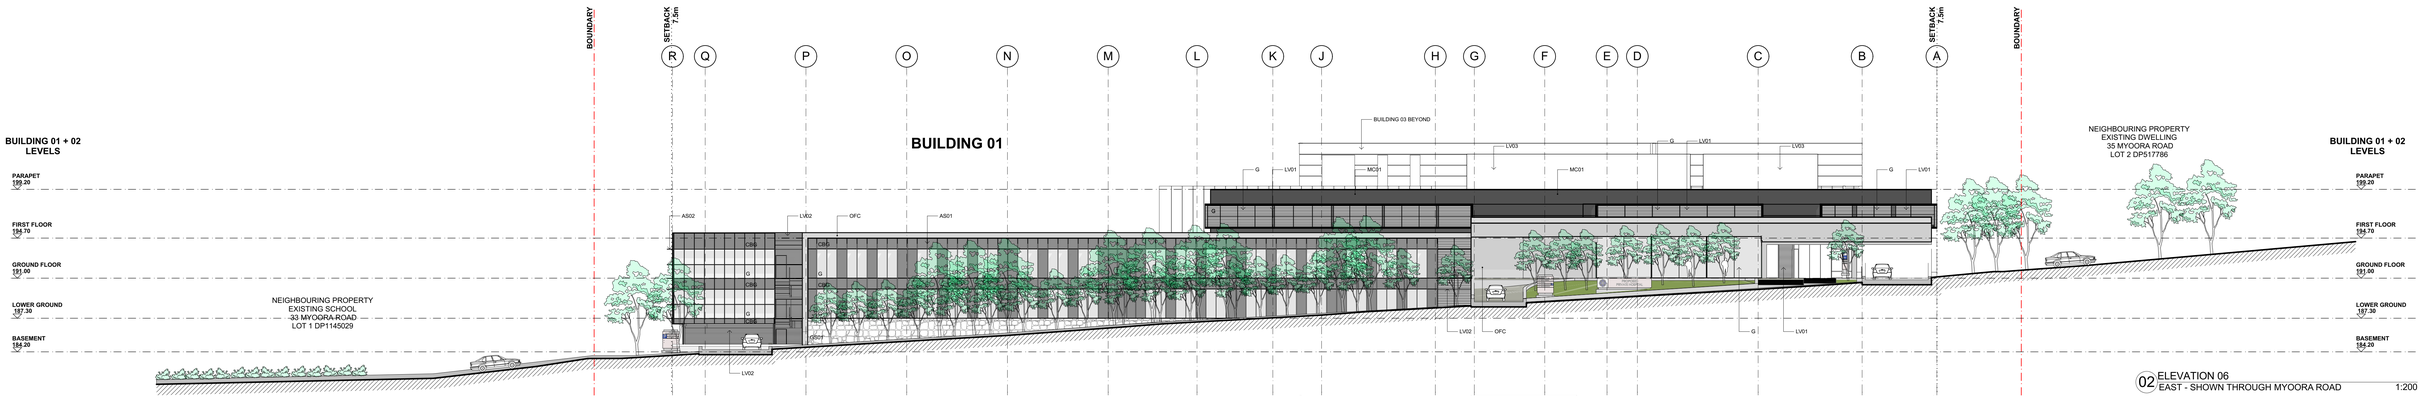

02 ELEVATION 06
EAST - SHOWN THROUGH MYOORA ROAD 1:200

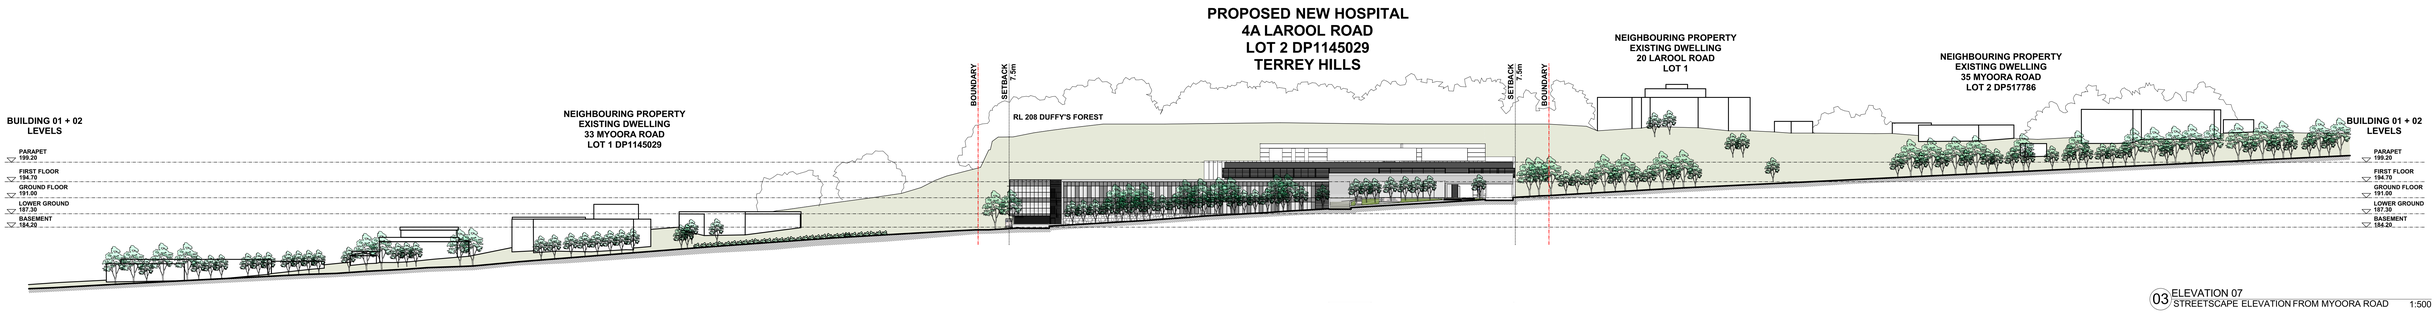

03 ELEVATION 07
STREETSCAPE ELEVATION FROM MYOORA ROAD 1:500

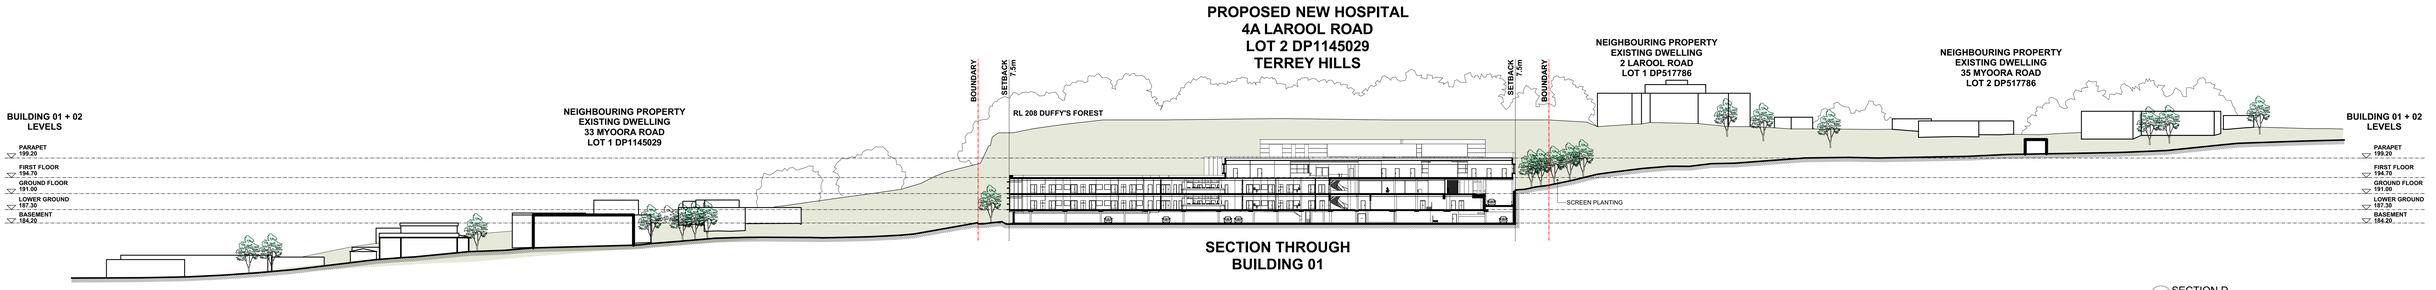

04 SECTION D
EXTENDED SECTION THROUGH NEIGHBOURING PROPERTIES 1:500

BUREAU SRH | architecture STUDIO 3 2 VERONA STREET PADDINGTON NSW 2021 AUSTRALIA tel +61 2 9380 4666
admin@bureausrh.com | Nominated Architect - Simon Hanson #6739 | ABN 94 115 880 834

NEW PRIVATE HOSPITAL, TERREY HILLS

THIS DRAWING SHALL BE READ IN CONJUNCTION WITH ALL OTHER ARCHITECTURAL & CONSULTANT DRAWINGS & SPECIFICATIONS & WITH SUCH OTHER WRITTEN INSTRUCTIONS OR SKETCHES AS MAY BE ISSUED DURING THE COURSE OF THE CONTRACT | NOTIFY ARCHITECT OF ANY DISCREPANCIES BEFORE PROCEEDING WITH WORK | MATERIALS & WORKMANSHIP SHALL BE IN ACCORDANCE WITH THE SPECIFICATION, CURRENT SAA CODES, BUILDING REGULATIONS & THE REQUIREMENTS OF ANY OTHER RELEVANT STATUTORY AUTHORITIES | CONTRACTORS SHALL VERIFY ALL DIMENSIONS ON SITE AND NOTIFY ARCHITECT OF ANY DISCREPANCIES | USE FIGURED DIMENSIONS ONLY | COPYRIGHT, ALL RIGHT RESERVED | THIS DRAWING IS COPYRIGHT AND CONFIDENTIAL APART FROM ANY FAIR DEALINGS AS PERMITTED UNDER COPYRIGHT & MAY NOT BE REPRODUCED BY ANY PERSON WITHOUT WRITTEN PERMISSION OF THE ABOVE COMPANY,& IS NOT TO BE USED IN ANY MANNER PREJUDICAL TO THE INTERESTS OF THAT COMPANY | THIS DRAWING AND ATTACHED SHEET REMAIN THE PROPERTY OF BUREAU SRH PTY LTD

KEY / NOTES:

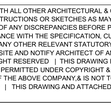

AS01	ALUMINIUM SUNSHADES FIXED VERTICAL - WHITE
AS02	ALUMINIUM SUNSHADES FIXED HORIZONTAL - DARK GREY
AWF01	ALUMINIUM WINDOW FRAME - DARK GREY
AWF02	ALUMINIUM WINDOW FRAME - LIGHT GREY
BAL	BALUSTRADE - MID SILVER GREY
CBG	COLOUR BACK GLASS - GREY
G	GLASS CLEAR - TINT TO SECTION J REQUIREMENTS
GS01	SANDSTONE GABION WALL - NATURAL STONE COLOUR
LV01	ALUMINIUM SECURITY LOUVRE VERTICAL - DARK GREY
LV02	ALUMINIUM SECURITY LOUVRE HORIZONTAL - DARK GREY
LV03	ALUMINIUM SERVICE LOUVRE HORIZONTAL - DARK GREY
MC01	METAL WALL CLADDING - LIGHT GREY
MC02	METAL WALL CLADDING - OFF WHITE
MDK	METAL DECK ROOFING - DARK GREY
OFC	OFF FORM CONCRETE - COLOUR NATURAL
PBR	PEBBLE BALLAST CONCRETE ROOF

CONSULTANTS:
TOWN PLANNING - THINK PLANNERS
ECOLOGIST - NARLA ENVIRONMENTAL
BUSH FIRE - PETERSON BUSHFIRE
LANDSCAPE - CHARMICAL STUDIOS
ACCESSIBILITY & BCA - CITY PLAN SERVICES
FIRE ENGINEERING - OLSSON FIRE & RISK
TRAFFIC - MCLAREN TRAFFIC MANAGEMENT
SERVICES - ADP
GEOTECHNICAL / HYDROLOGY - MARTENS AND ASSOCIATES PTY LTD.

CLIENT:
Wyvern Health Pty. Ltd.

REVISION

No.	DATE	DESCRIPTION
01	06.04.17	ISSUE TO CONSULTANTS
02	28.04.17	ISSUE FOR DA

No.	DATE	DESCRIPTION

STATUS
NOT FOR CONSTRUCTION

ADDRESS:
4A LAROOL ROAD
LOT 2 DP1145029
TERREY HILLS
NSW 2084

PROJECT No.
16082

DRAWING TITLE:
ELEVATIONS SHEET 02

DRAWING No:
DA311

REVISION: **02**
SCALE @ A0: **1:200, 1:500**

A0

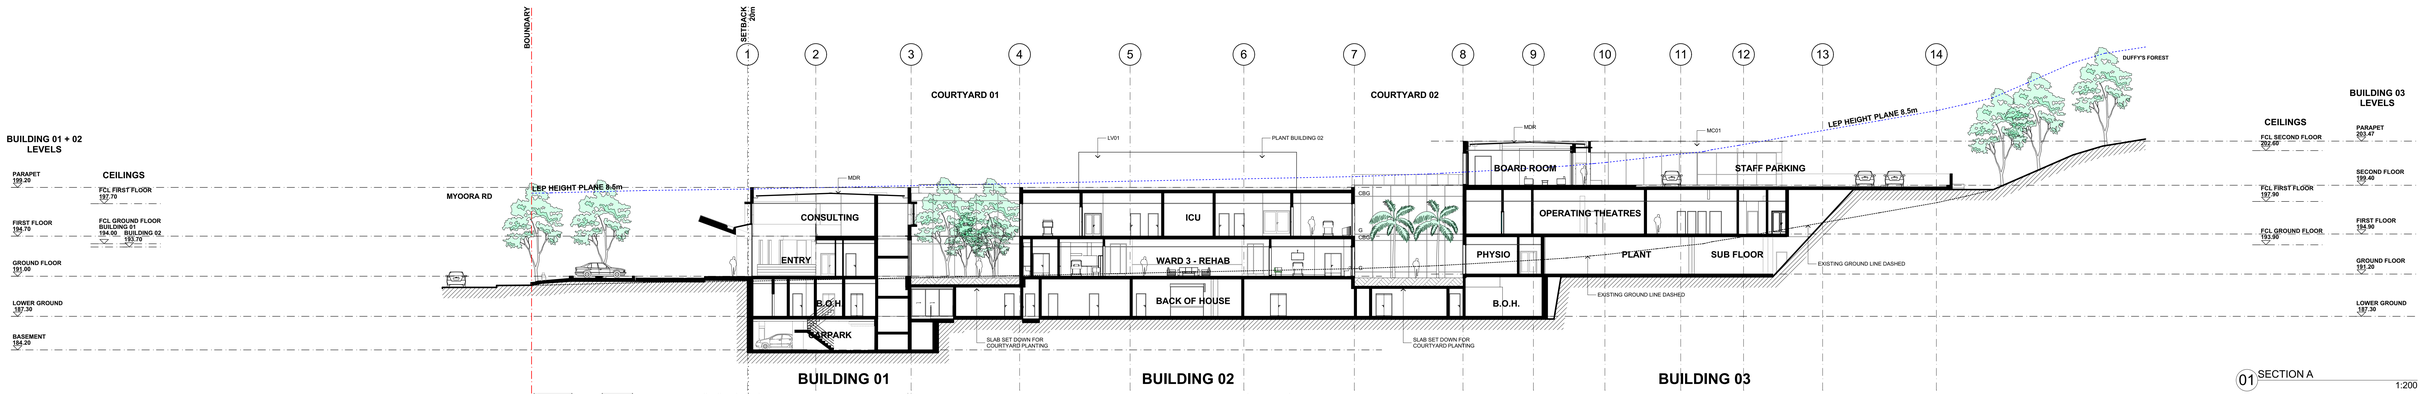

01 SECTION A 1:200

02 SECTION B 1:200

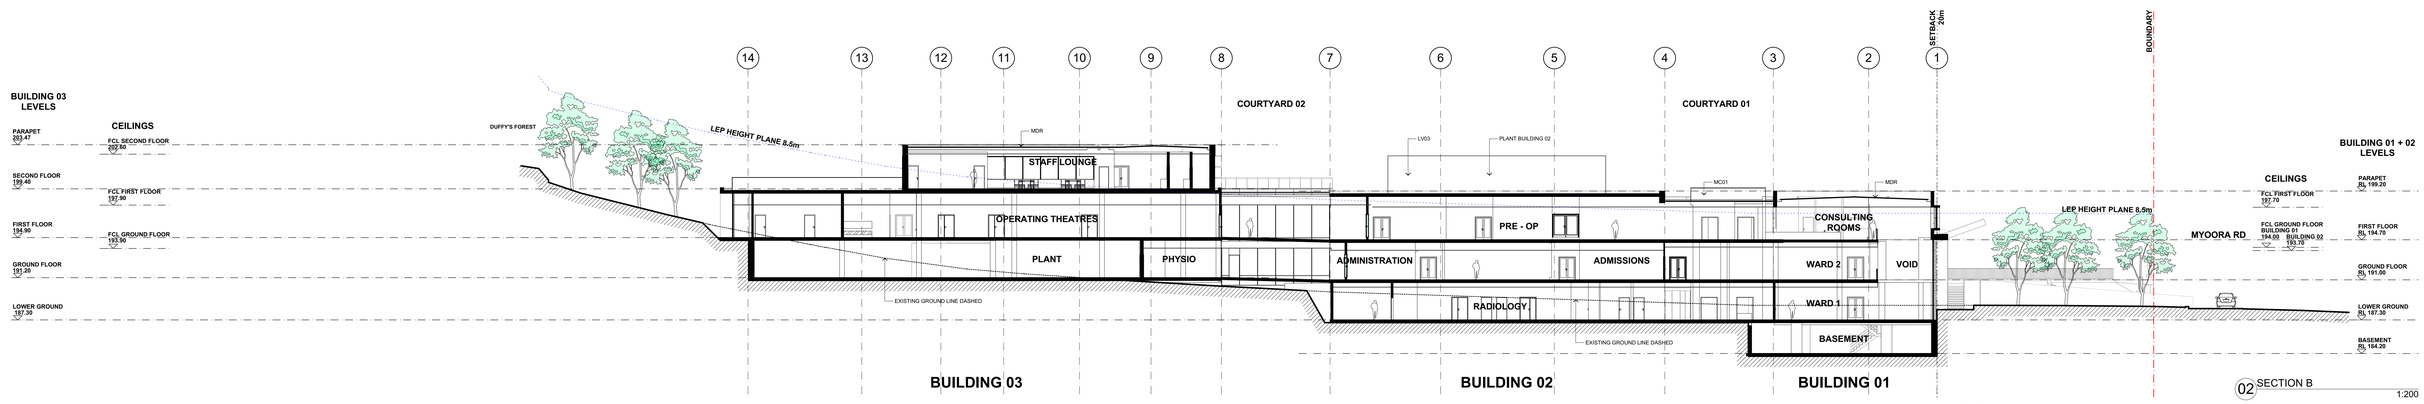

03 SECTION C
BUILDING 03 1:200

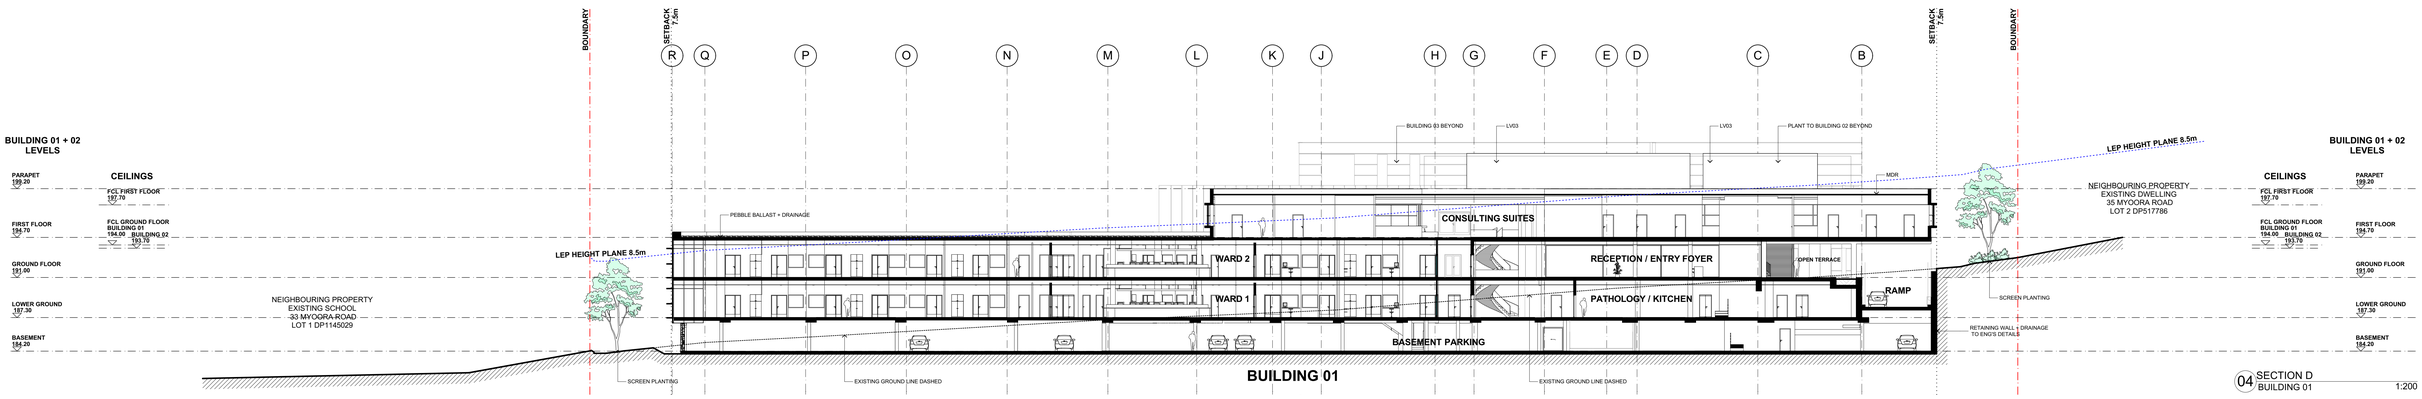

04 SECTION D
BUILDING 01 1:200

BUREAU SRH | architecture STUDIO 3 2 VERONA STREET PADDINGTON NSW 2021 AUSTRALIA tel +61 2 9380 4666
admin@bureausrh.com | Nominated Architect - Simon Hanson #6739 | ABN 94 115 880 834

NEW PRIVATE HOSPITAL, TERREY HILLS

THIS DRAWING SHALL BE READ IN CONJUNCTION WITH ALL OTHER ARCHITECTURAL & CONSULTANT DRAWINGS & SPECIFICATIONS & WITH SUCH OTHER WRITTEN INSTRUCTIONS OR SKETCHES AS MAY BE ISSUED DURING THE COURSE OF THE CONTRACT | NOTIFY ARCHITECT OF ANY DISCREPANCIES BEFORE PROCEEDING WITH WORK | MATERIALS & WORKMANSHIP SHALL BE IN ACCORDANCE WITH THE SPECIFICATION, CURRENT SAA CODES, BUILDING REGULATIONS & THE REQUIREMENTS OF ANY OTHER RELEVANT STATUTORY AUTHORITIES | CONTRACTORS SHALL VERIFY ALL DIMENSIONS ON SITE AND NOTIFY ARCHITECT OF ANY DISCREPANCIES | USE FIGURED DIMENSIONS ONLY | COPYRIGHT, ALL RIGHT RESERVED | THIS DRAWING IS COPYRIGHT AND CONFIDENTIAL APART FROM ANY FAIR DEALINGS AS PERMITTED UNDER COPYRIGHT & MAY NOT BE REPRODUCED BY ANY PERSON WITHOUT WRITTEN PERMISSION OF THE ABOVE COMPANY & IS NOT TO BE USED IN ANY MANNER PREJUDICAL TO THE INTERESTS OF THAT COMPANY | THIS DRAWING AND ATTACHED SHEET REMAIN THE PROPERTY OF BUREAU SRH PTY LTD

KEY / NOTES:

SECTION KEY PLAN

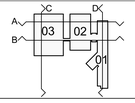

AS01	ALUMINIUM SUNSHADES FIXED VERTICAL - WHITE
AS02	ALUMINIUM SUNSHADES FIXED HORIZONTAL - DARK GREY
AWF01	ALUMINIUM WINDOW FRAME - DARK GREY
AWF02	ALUMINIUM WINDOW FRAME - WHITE
BAL	BALUSTRADE - MID SILVER GREY
GL01	GLASS CLEAR - TINT TO SECTION
GS	GLASS CLEAR - TINT TO SECTION / REQUIREMENTS
GS01	SANDSTONE GABION WALL - NATURAL STONE COLOUR
LV01	ALUMINIUM SECURITY LOUVRE HORIZONTAL - DARK GREY
LV02	ALUMINIUM SECURITY LOUVRE HORIZONTAL - DARK GREY
LV03	ALUMINIUM SERVICE LOUVRE HORIZONTAL - DARK GREY
MC01	METAL WALL CLADDING - WHITE
MC02	METAL WALL CLADDING - OFF WHITE
MDR	METAL DECK ROOFING - DARK GREY
OFC	OFF FORM CONCRETE - COLOUR NATURAL
PBR	PEBBLE BALLAST CONCRETE ROOF

CONSULTANTS:

TOWN PLANNING - THINK PLANNERS
ECOLOGIST - NARLA ENVIRONMENTAL
BUSH FIRE - PETERSON BUSHFIRE
LANDSCAPE - CHARMICAL STUDIOS
ACCESSIBILITY & BCA - CITY PLAN SERVICES
FIRE ENGINEERING - OLSSON FIRE & RISK
TRAFFIC - MCLAREN TRAFFIC MANAGEMENT
SERVICES - ADP
GEOTECHNICAL / HYDROLOGY - MARTENS AND ASSOCIATES PTY LTD.

CLIENT:

Wyvern Health Pty. Ltd.

REVISION

No.	DATE	DESCRIPTION
01	06.04.17	ISSUE TO CONSULTANTS
02	13.04.17	ISSUE FOR CLIENT REVIEW
03	28.04.17	ISSUE FOR DA

No.	DATE	DESCRIPTION

STATUS: **NOT FOR CONSTRUCTION**

ADDRESS:
4A LAROOL ROAD
LOT 2 DP1145029
TERREY HILLS
NSW 2084

PROJECT No. **16082**

DRAWING TITLE: **SECTIONS**

DRAWING No: **DA320**

REVISION: **03** SCALE @ A0: **1:200**

A0