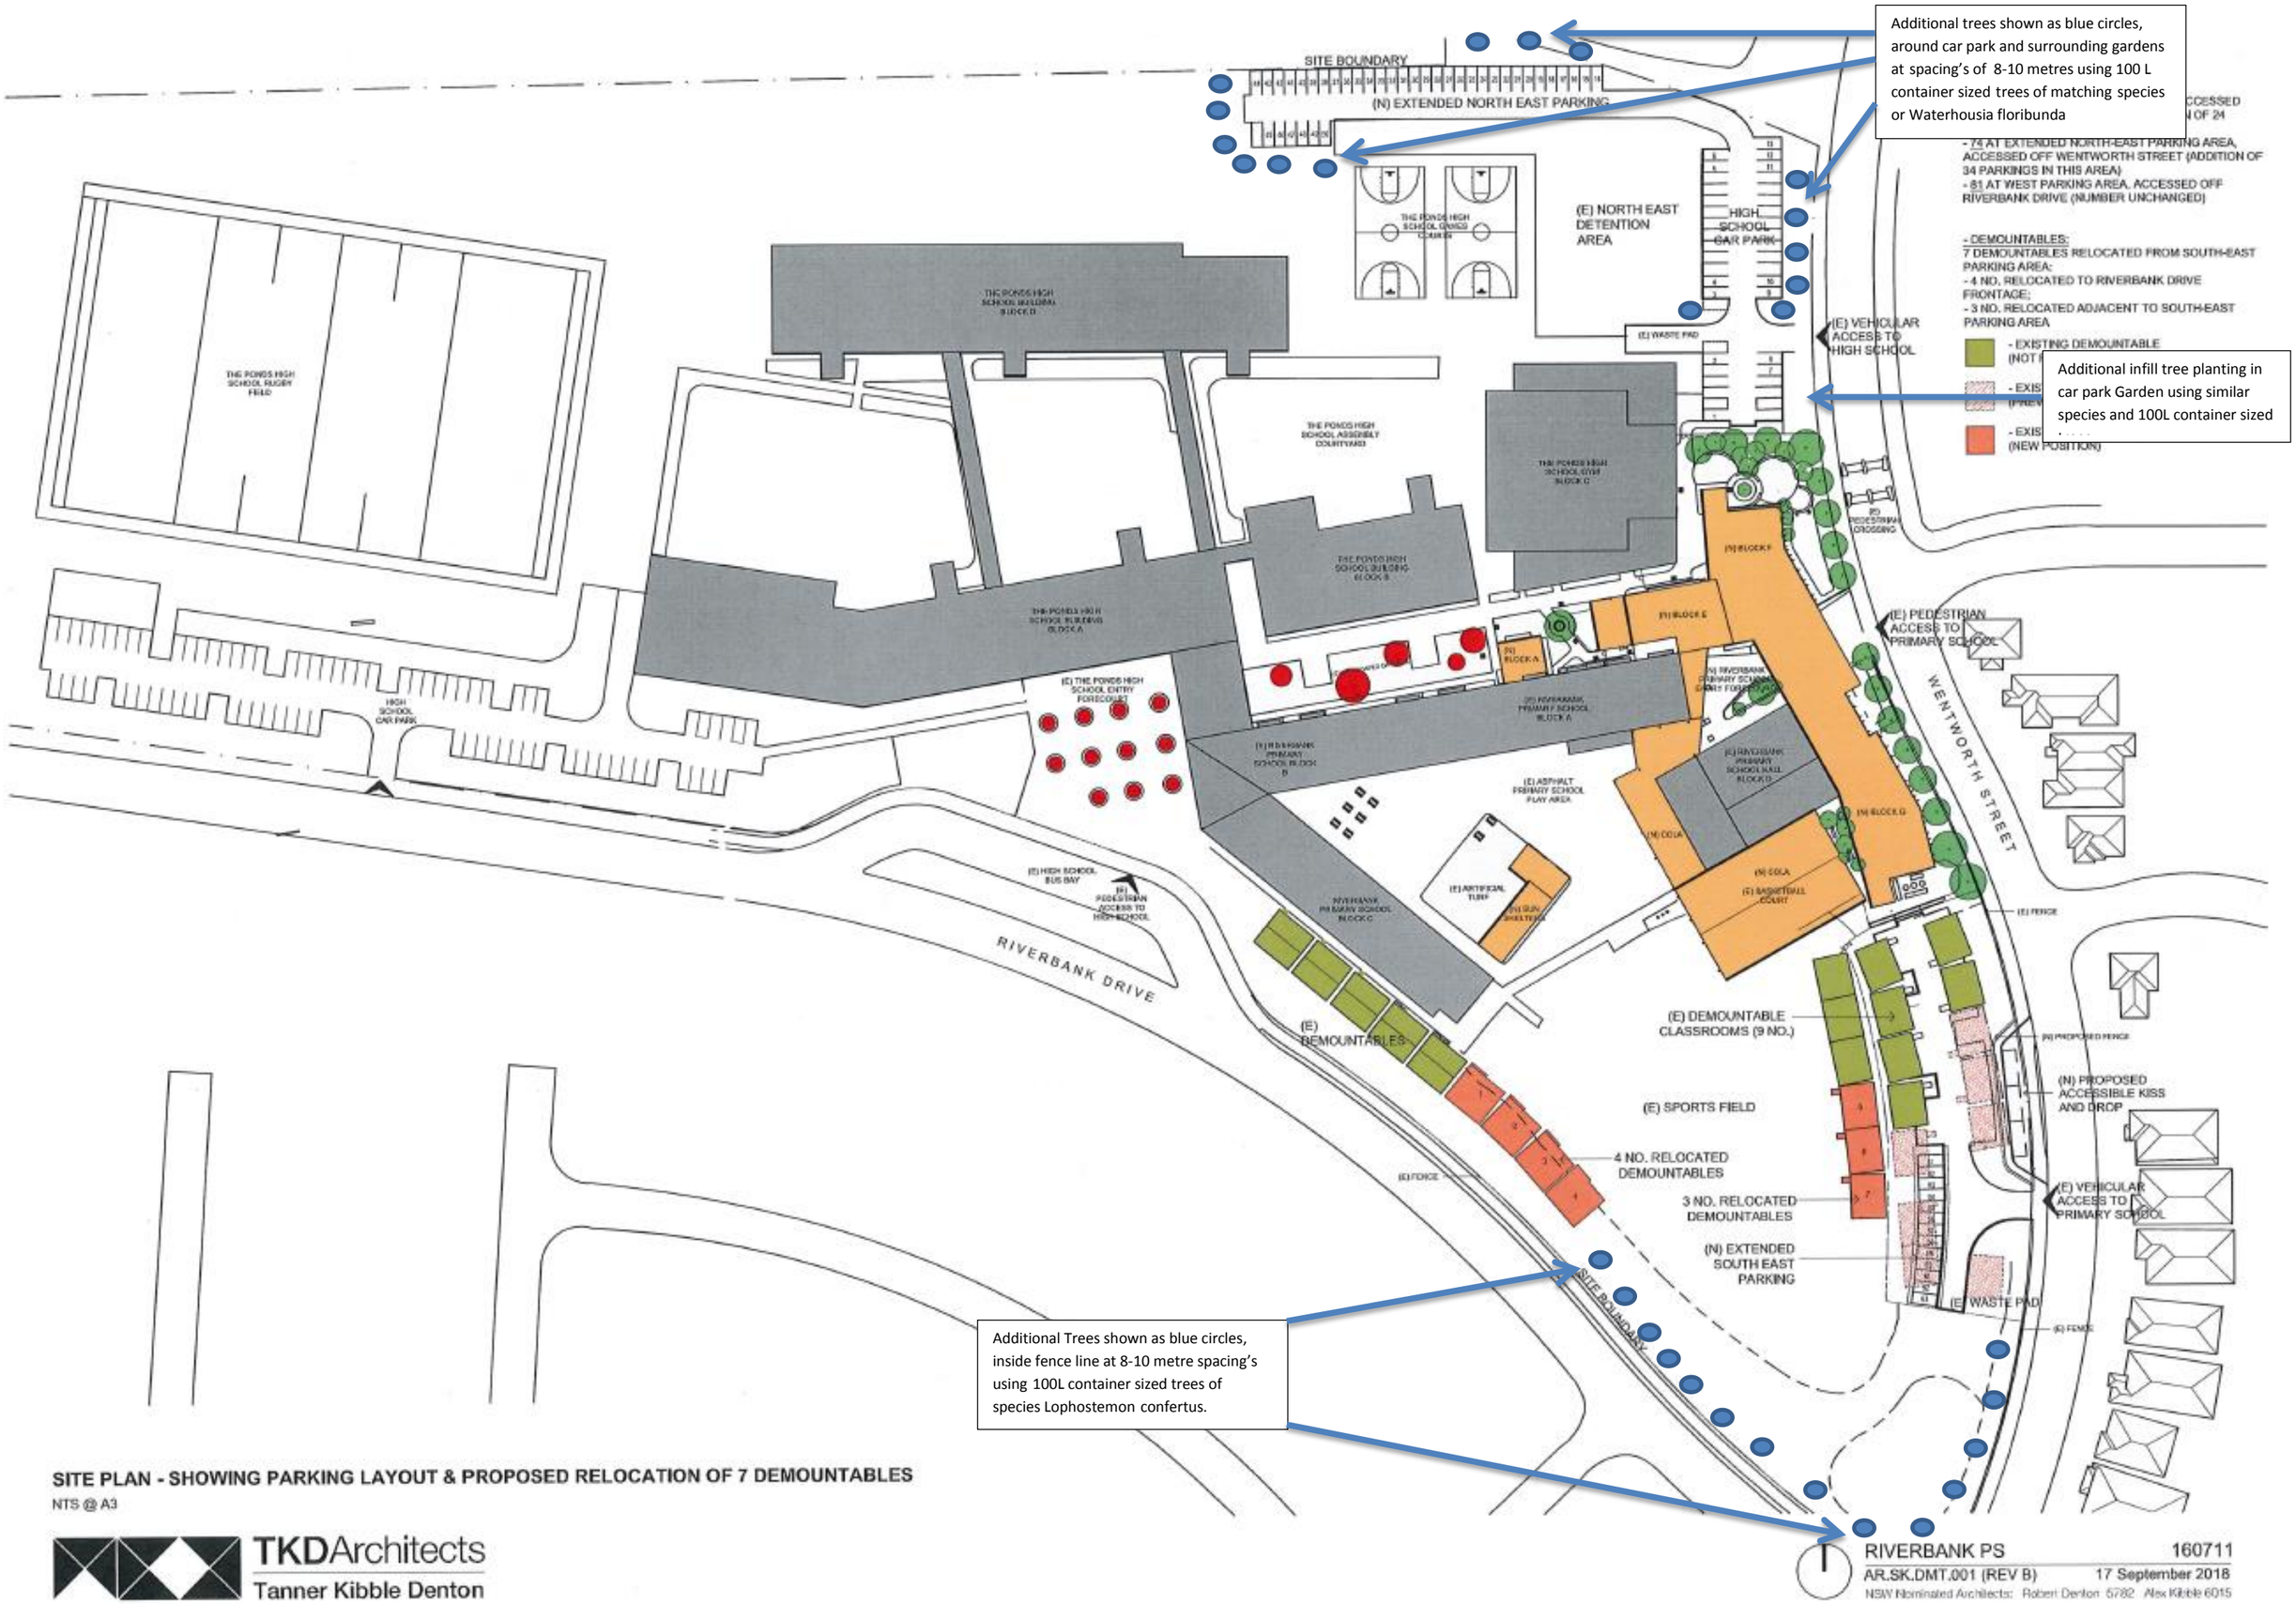

SITE PLAN - SHOWING PARKING LAYOUT & PROPOSED RELOCATION OF 7 DEMOUNTABLES

NTS @ A3

TKDArchitects
Tanner Kibble Denton