




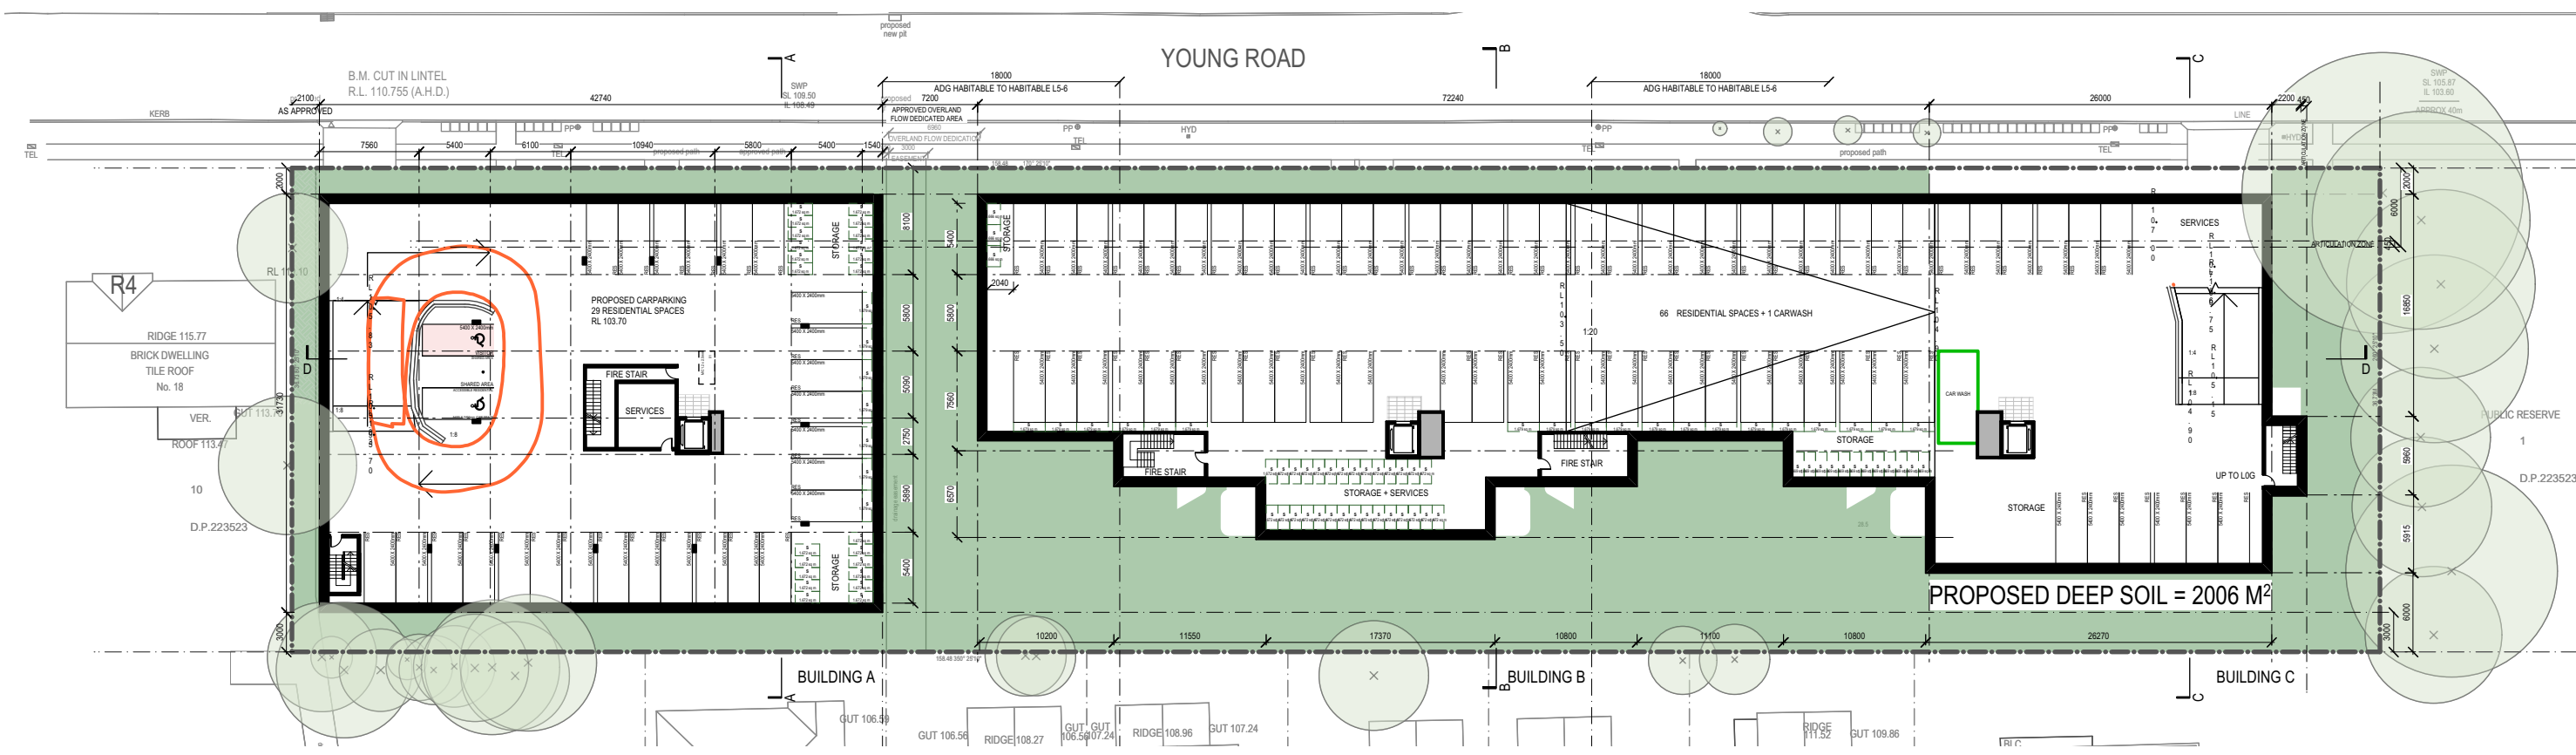


■ BASEMENT 1 PLAN - DEEP SOIL

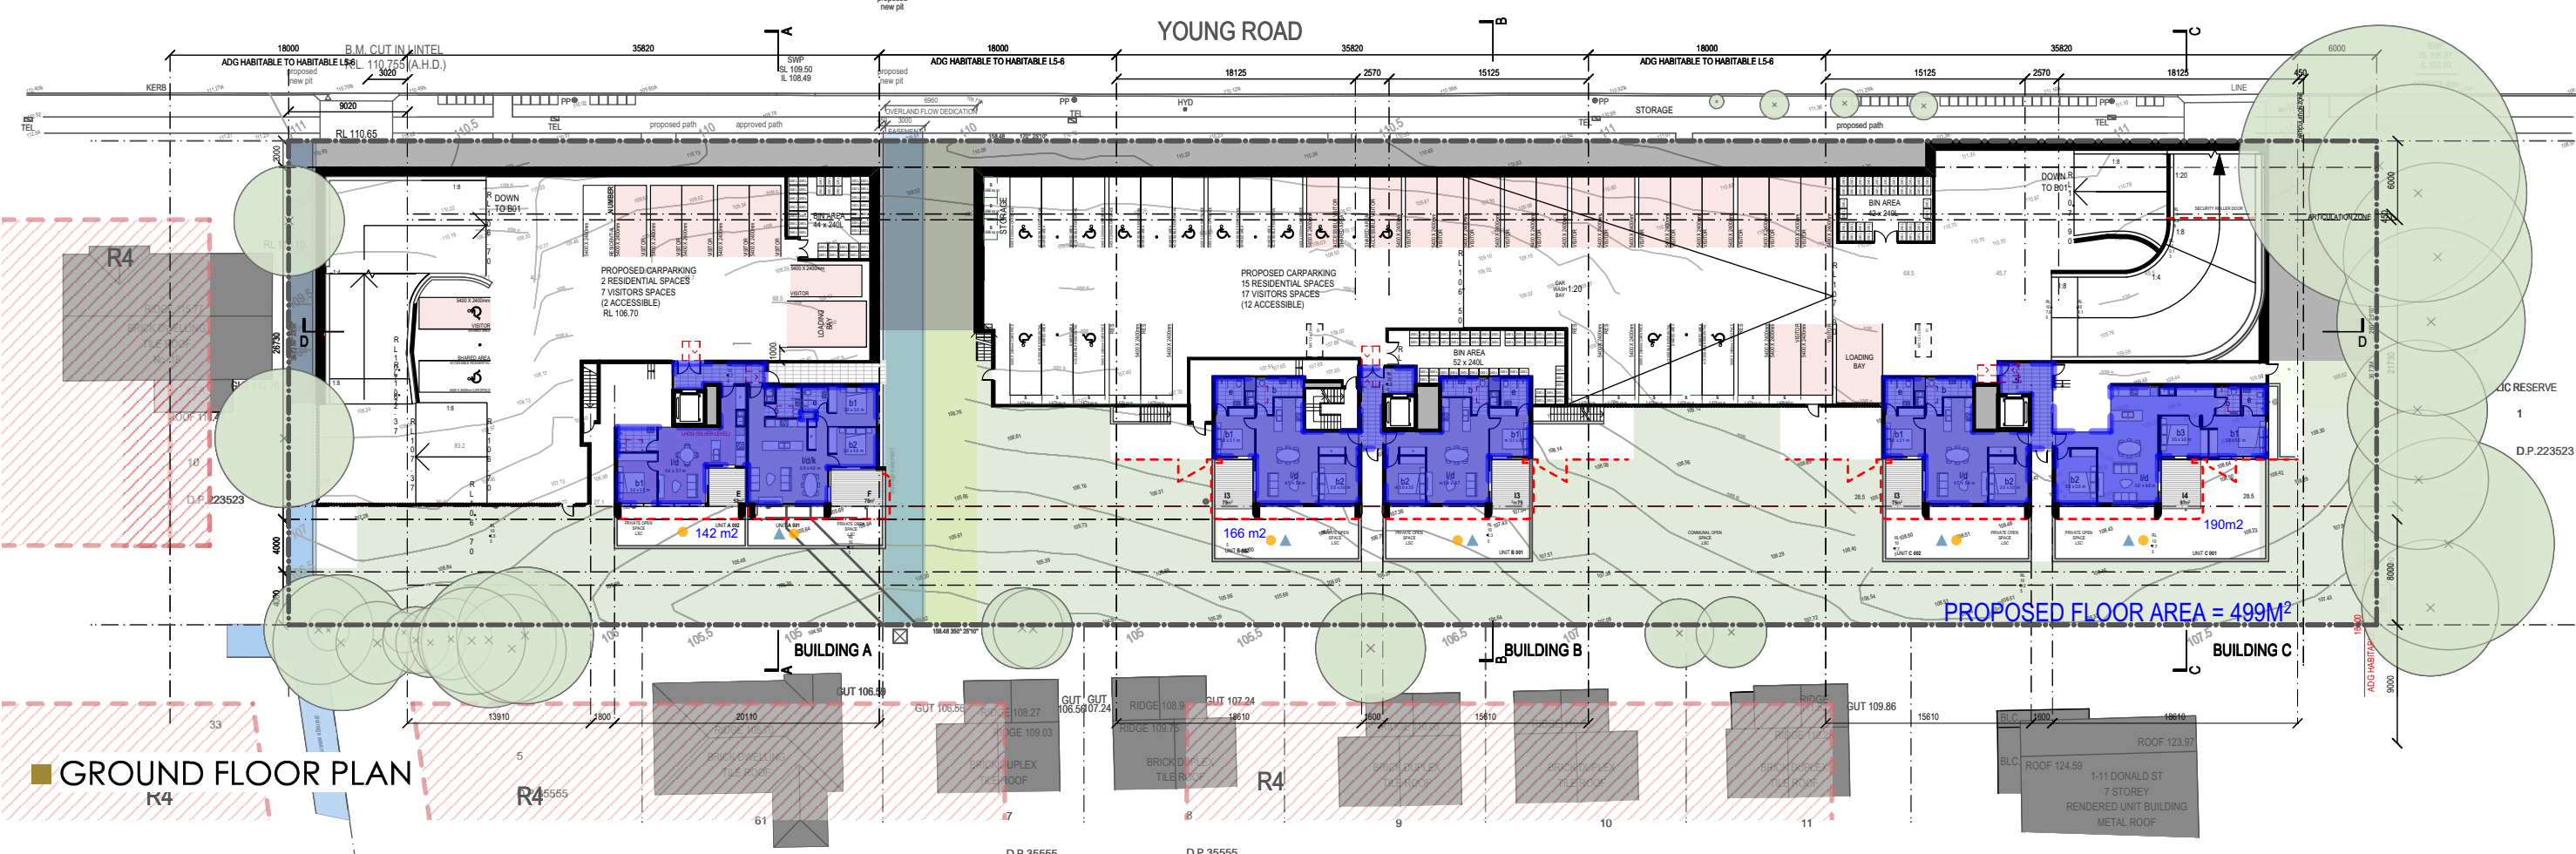


■ GROUND FLOOR PLAN

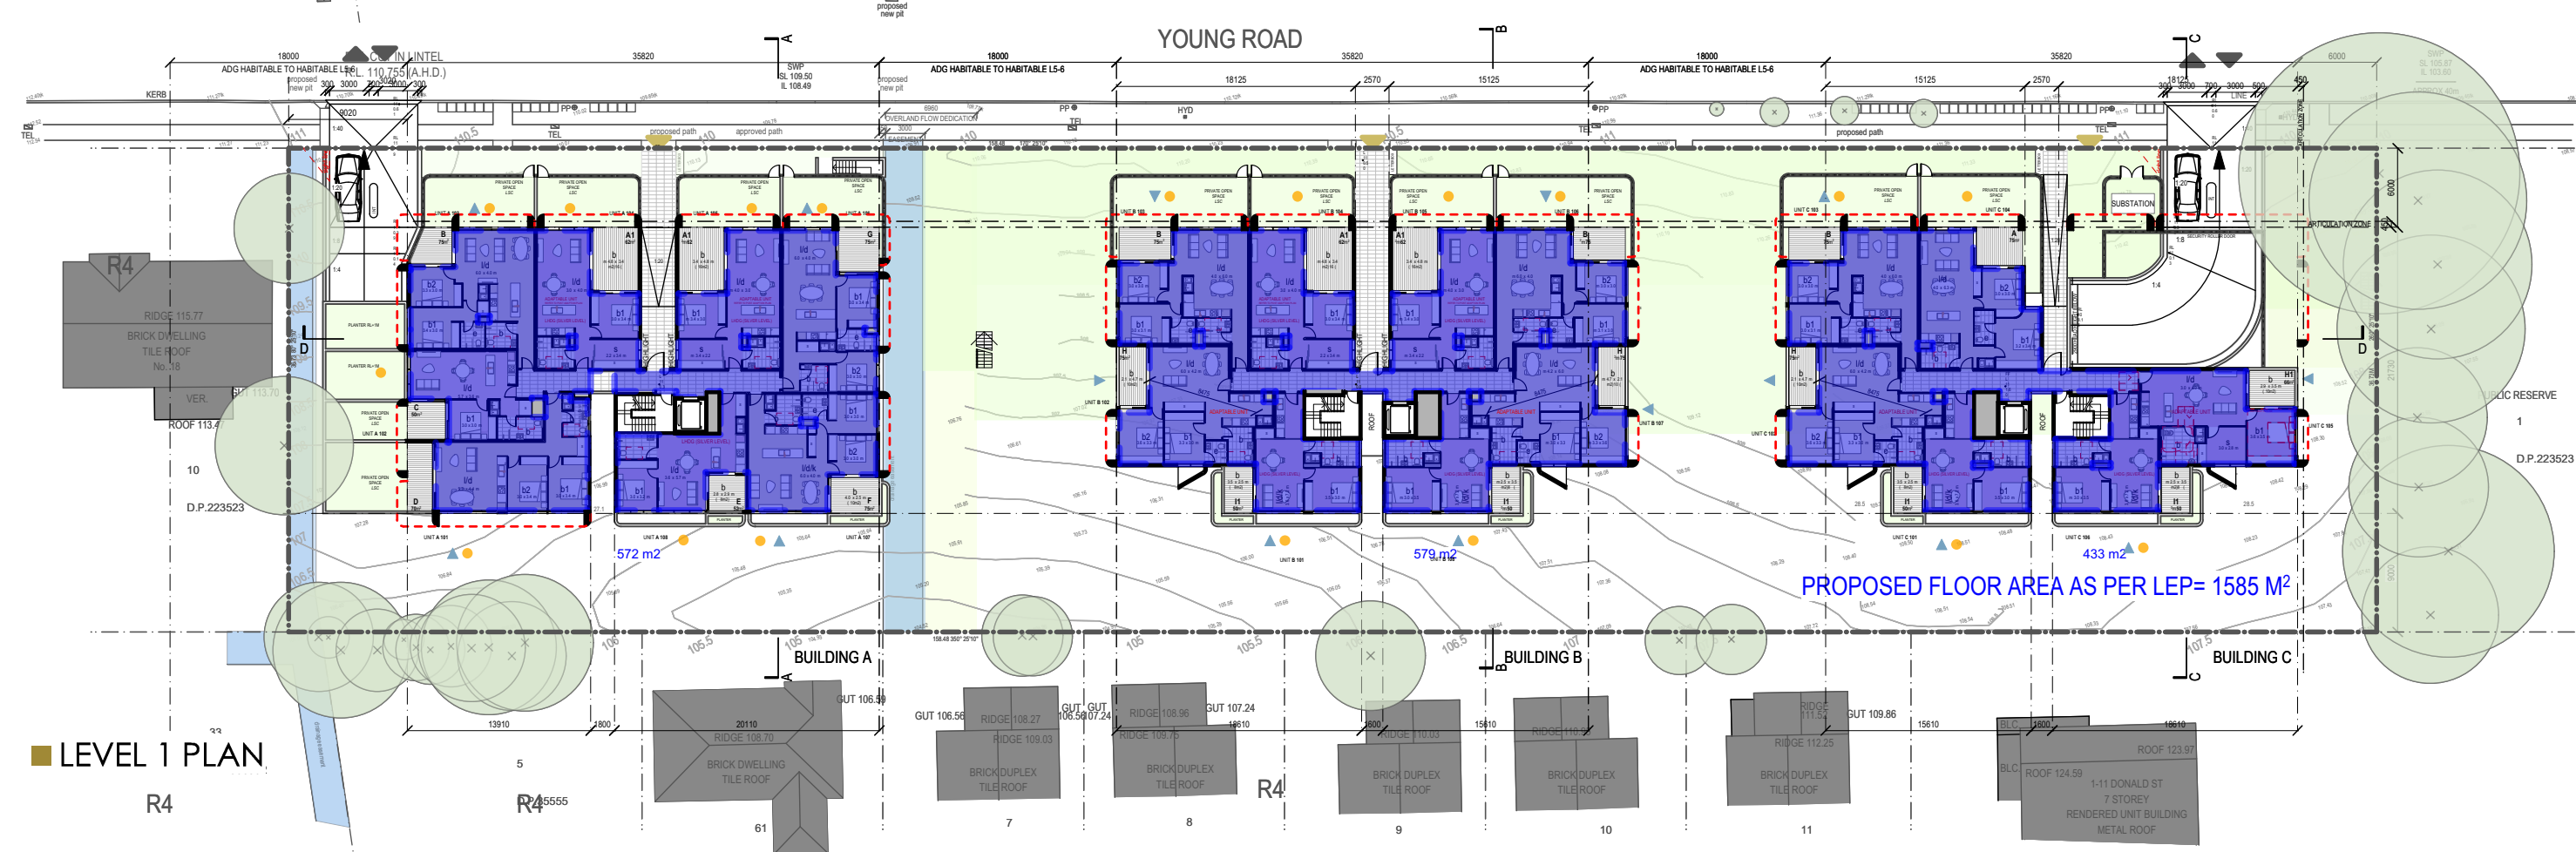


■ LEVEL 1 PLAN

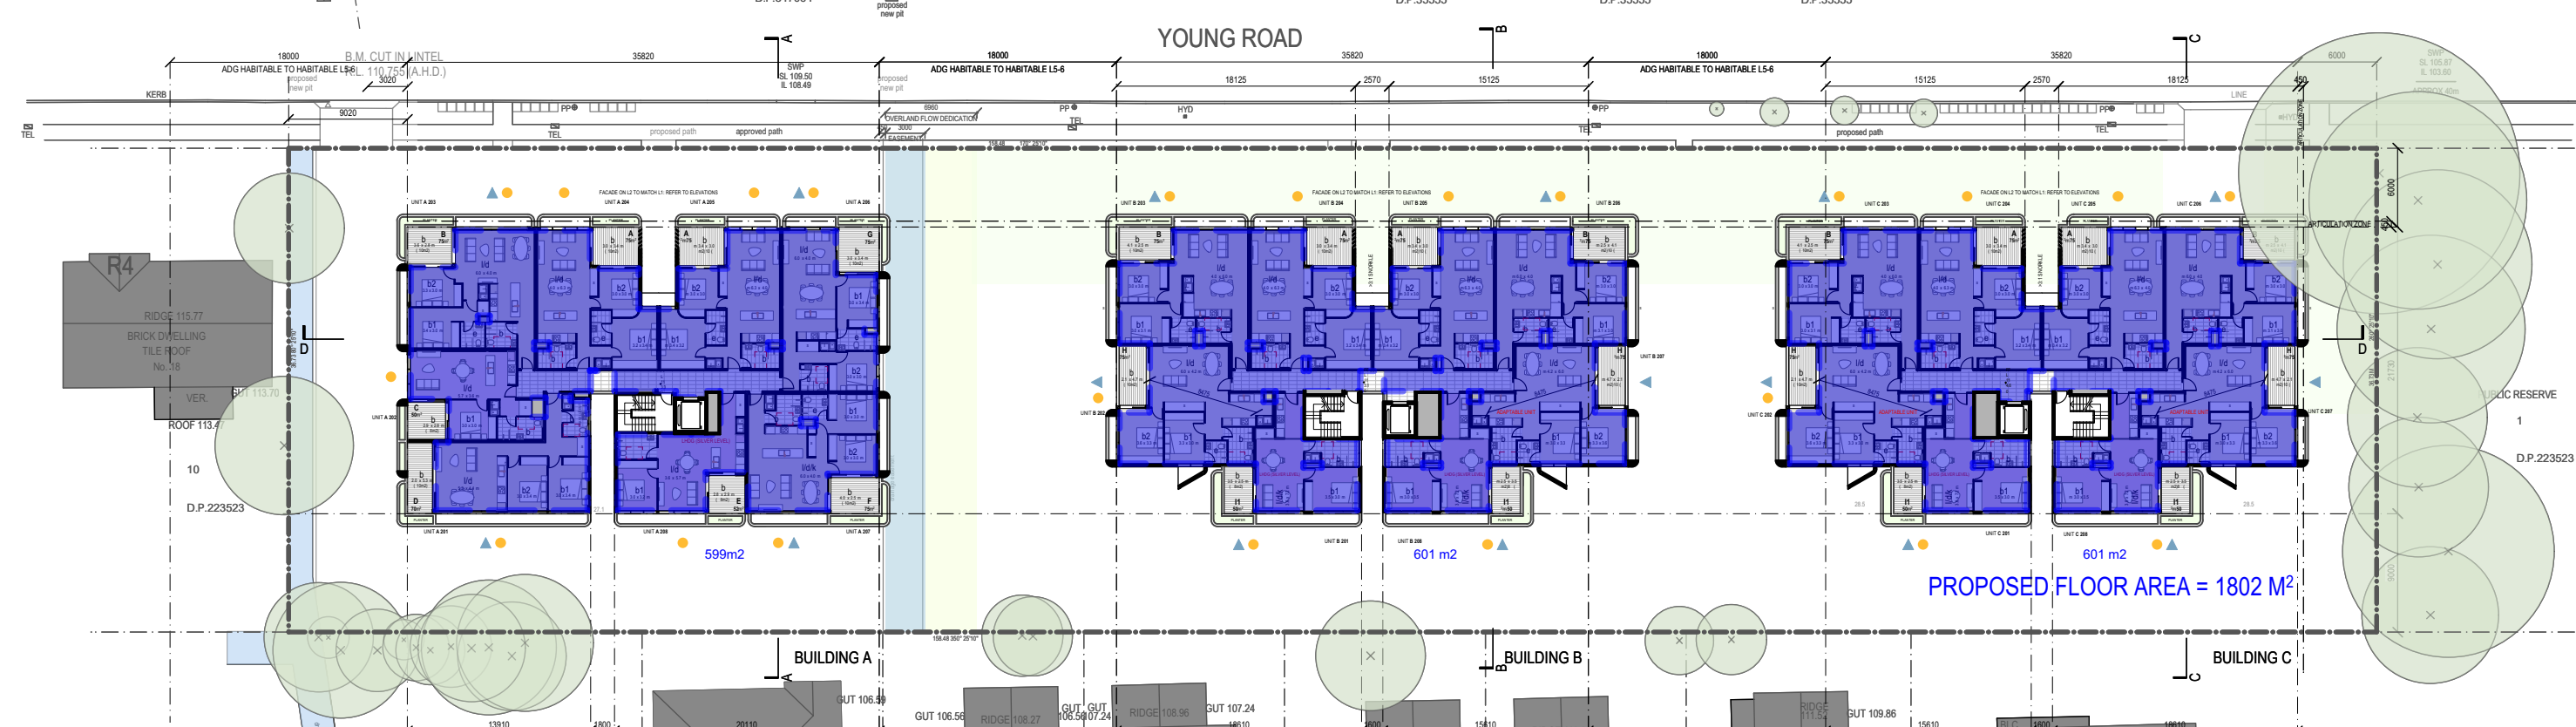


■ LEVEL 2 PLAN

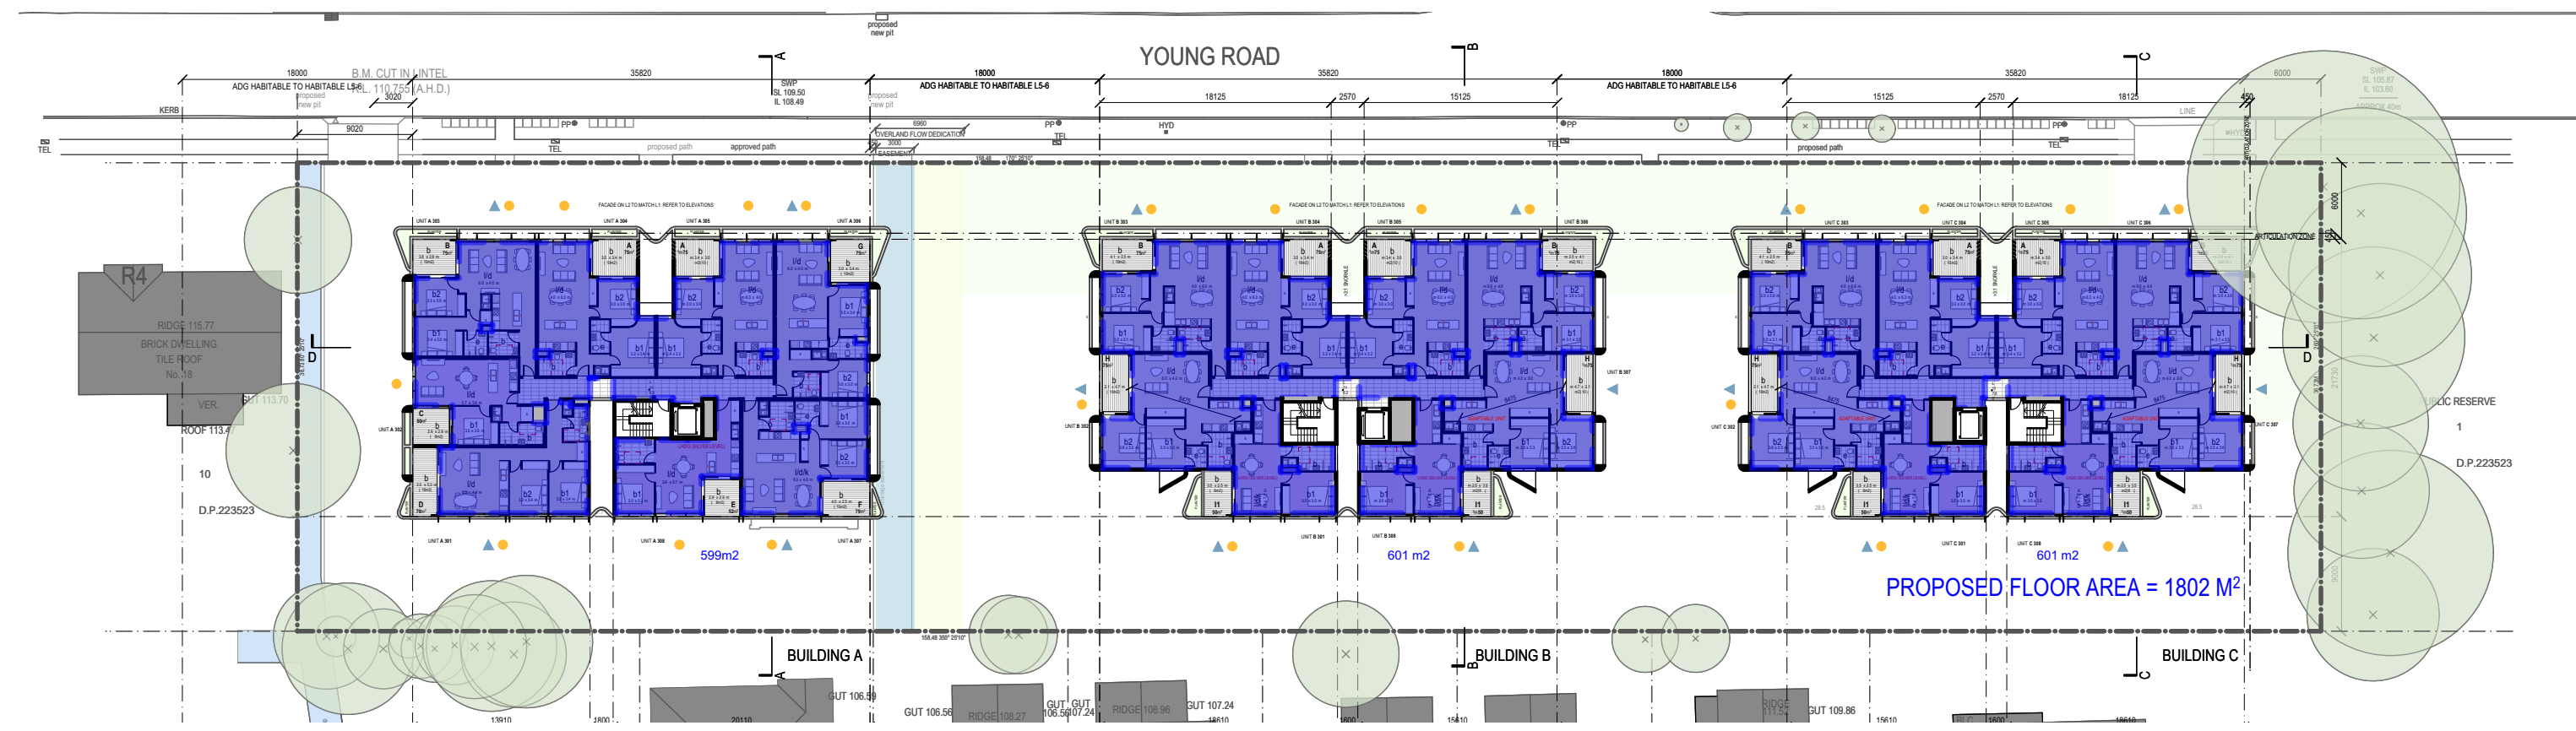


■ LEVEL 3 PLAN

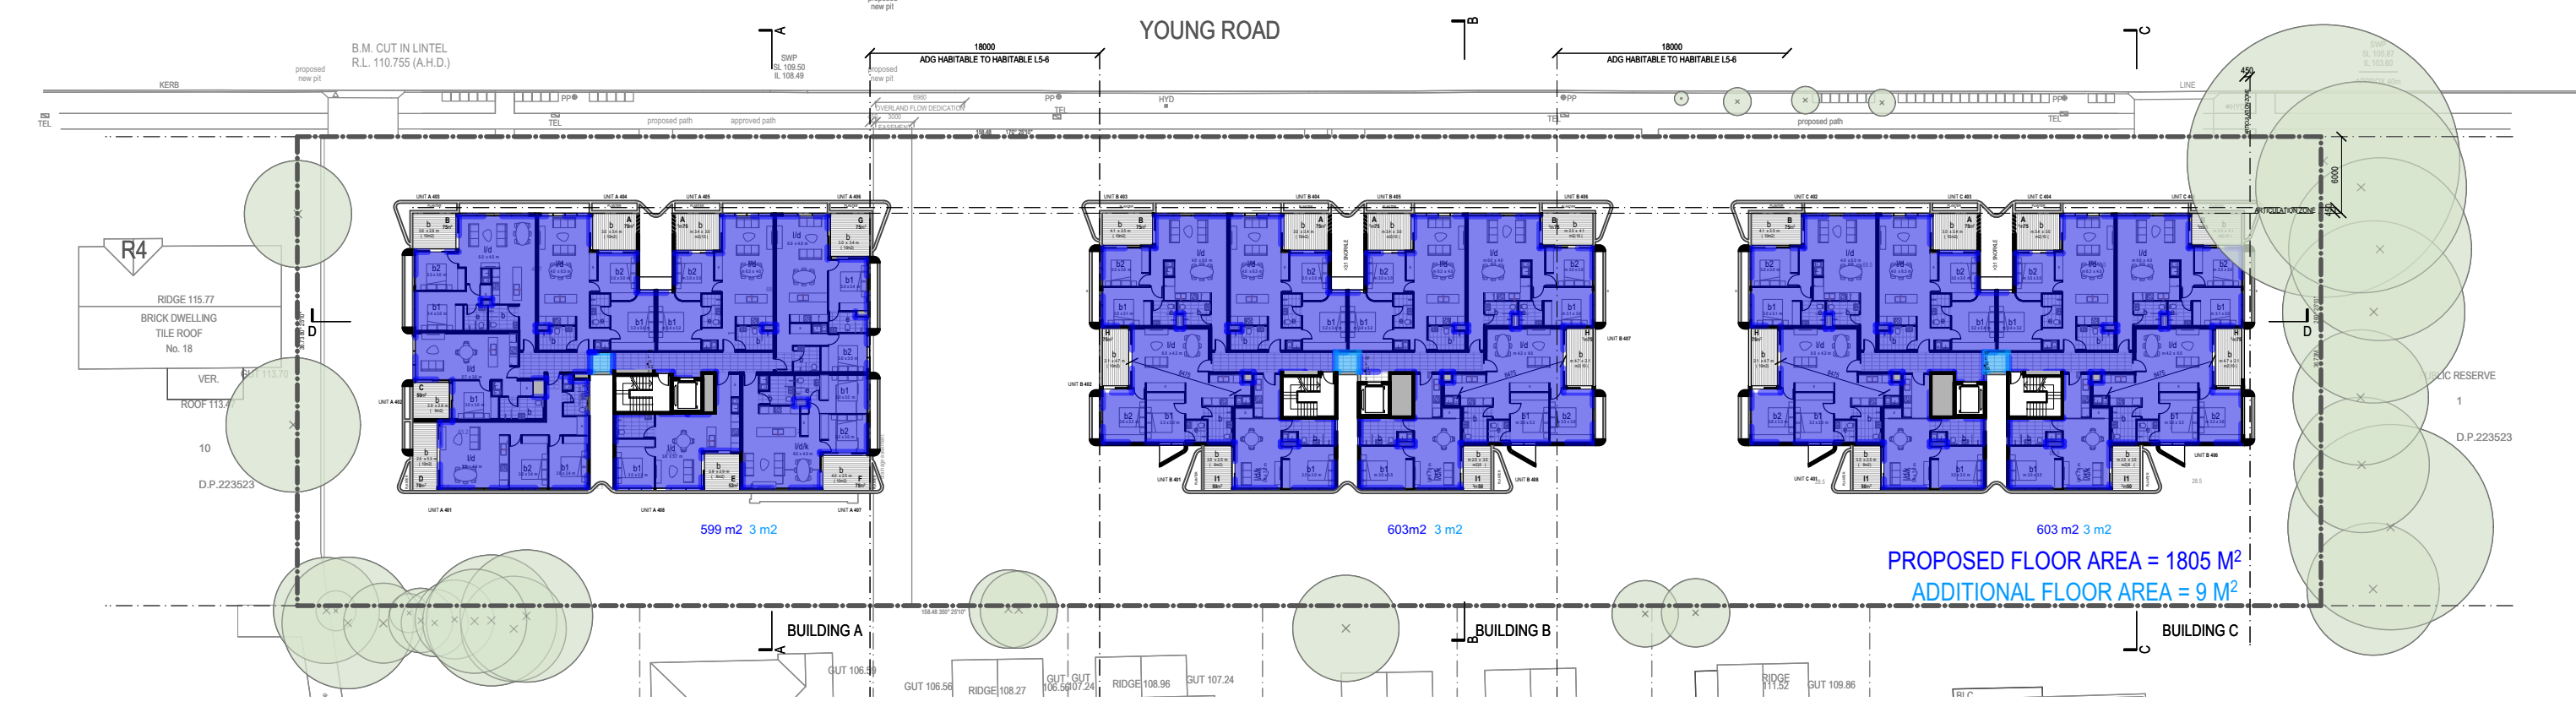




■ LEVEL 4 PLAN

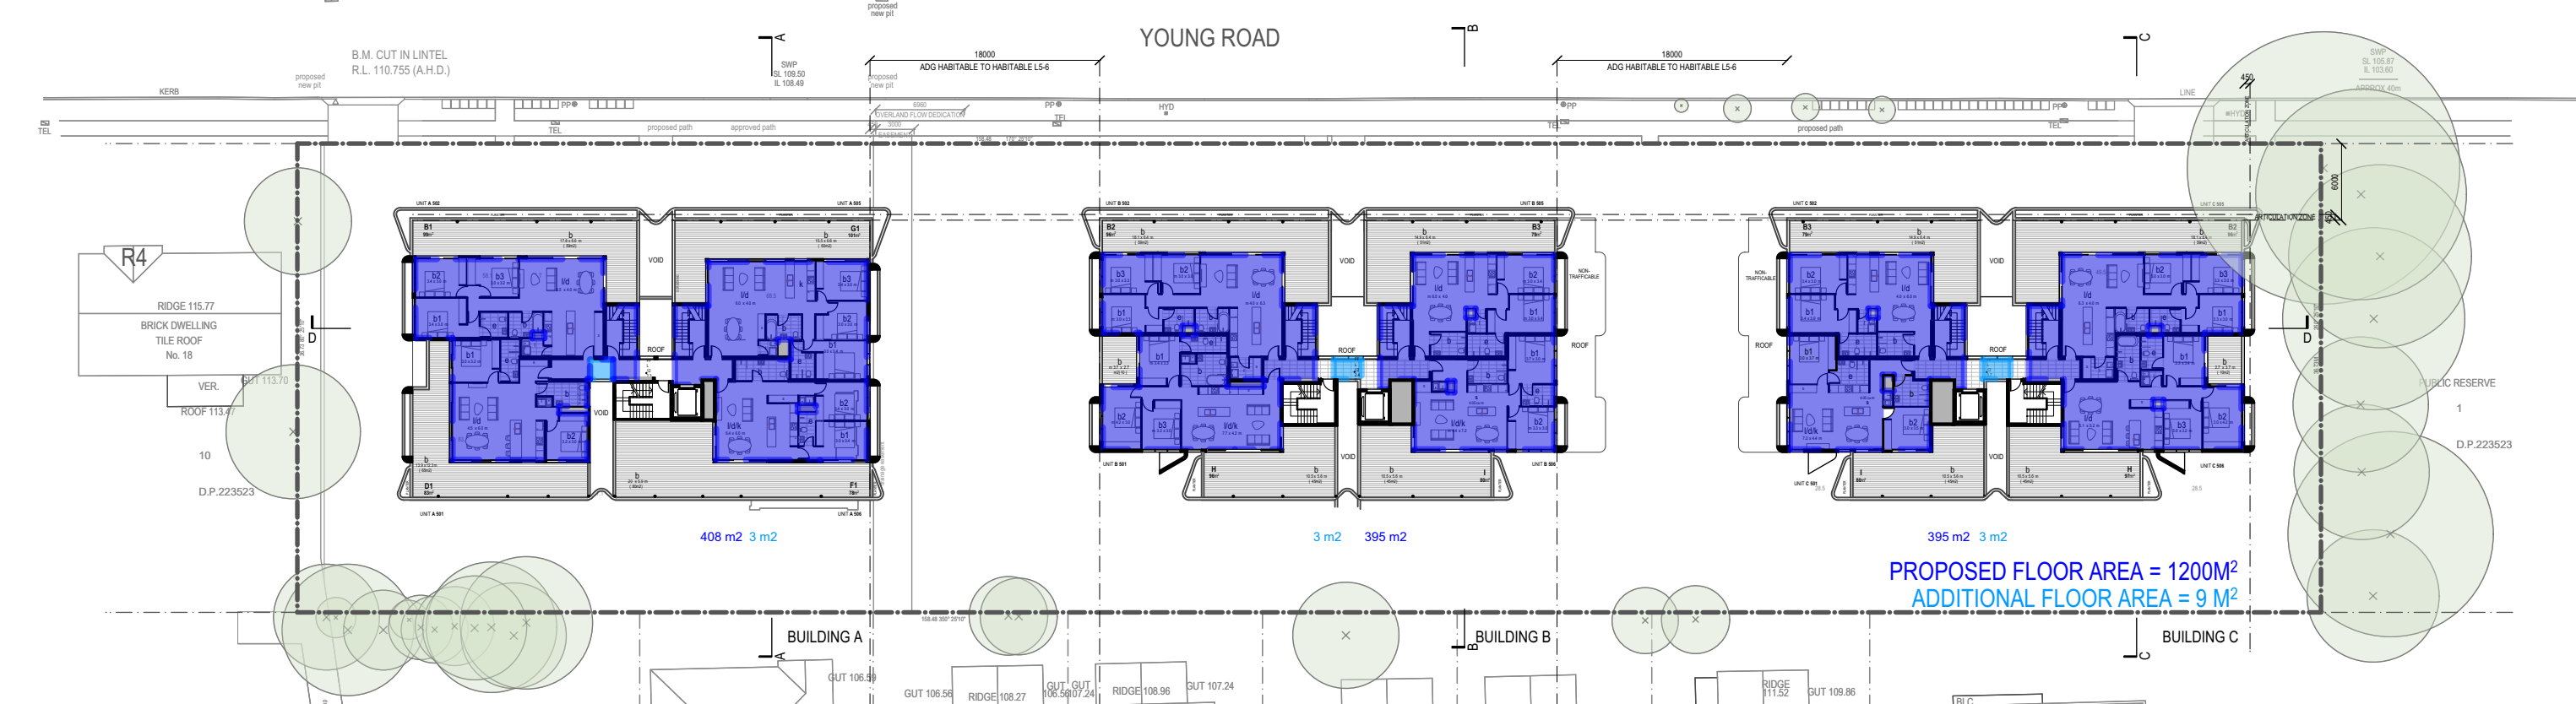

■ LEVEL 5 PLAN

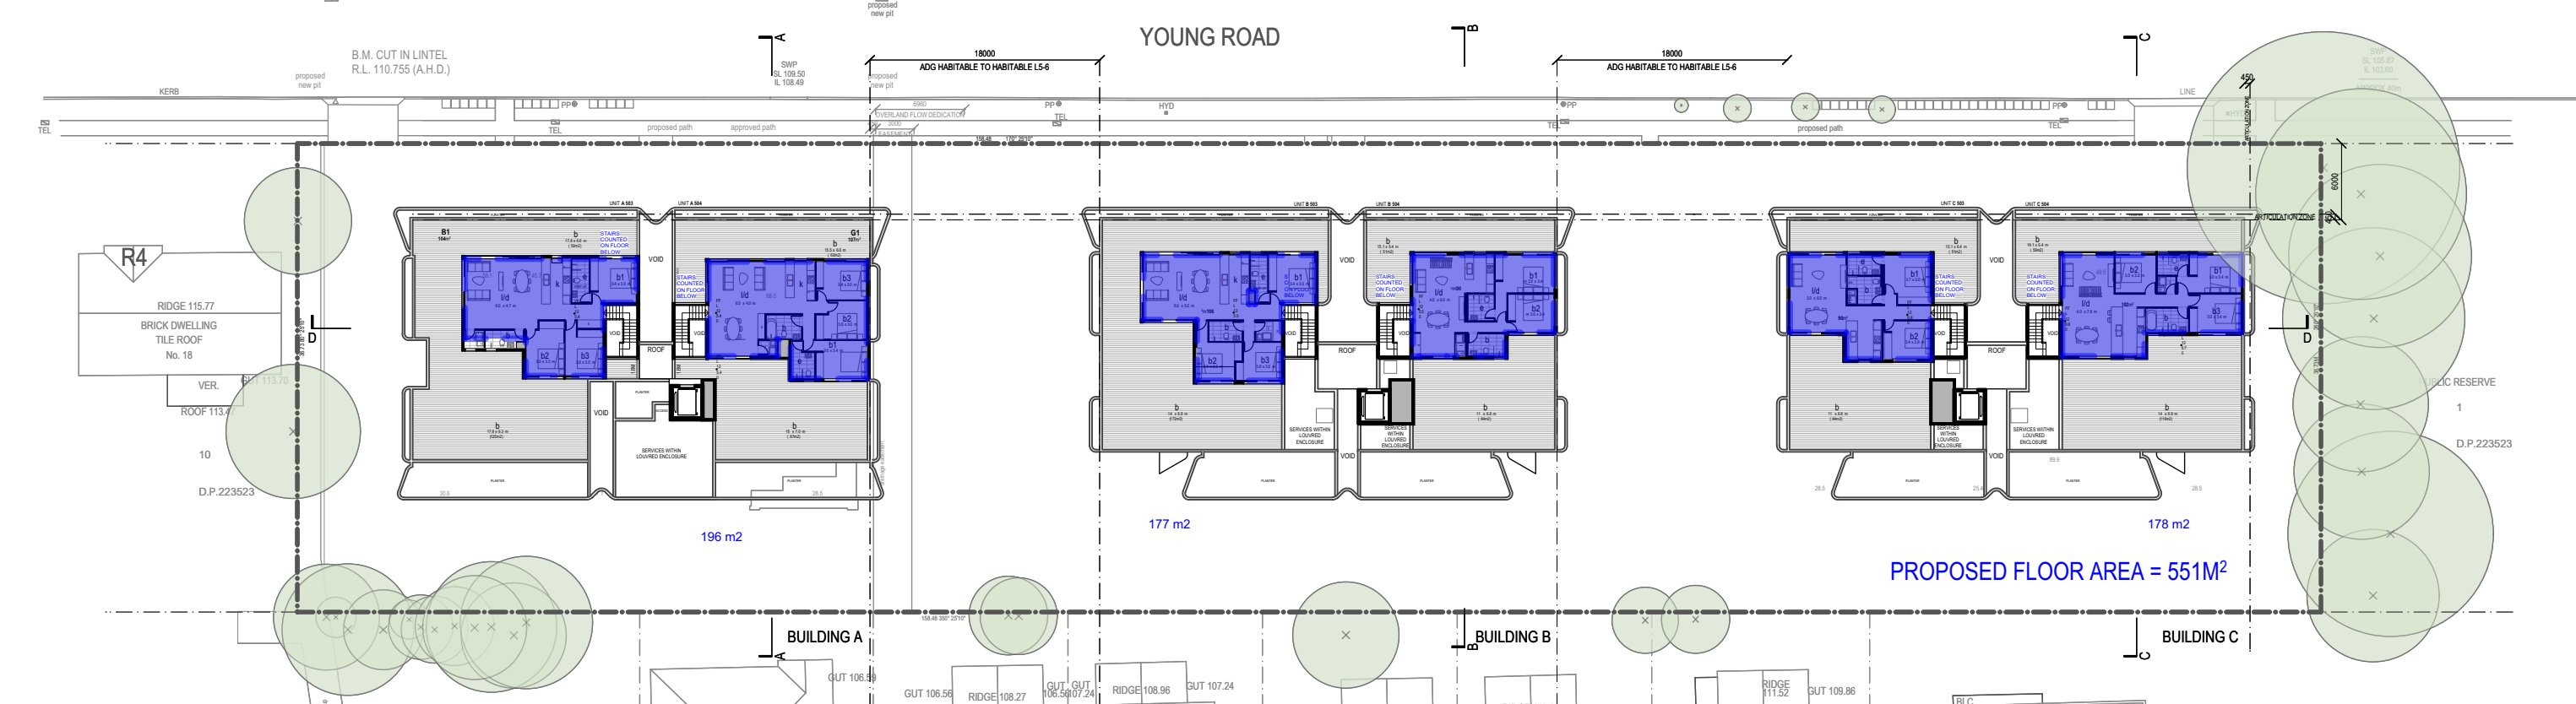


■ LEVEL 6 PLAN

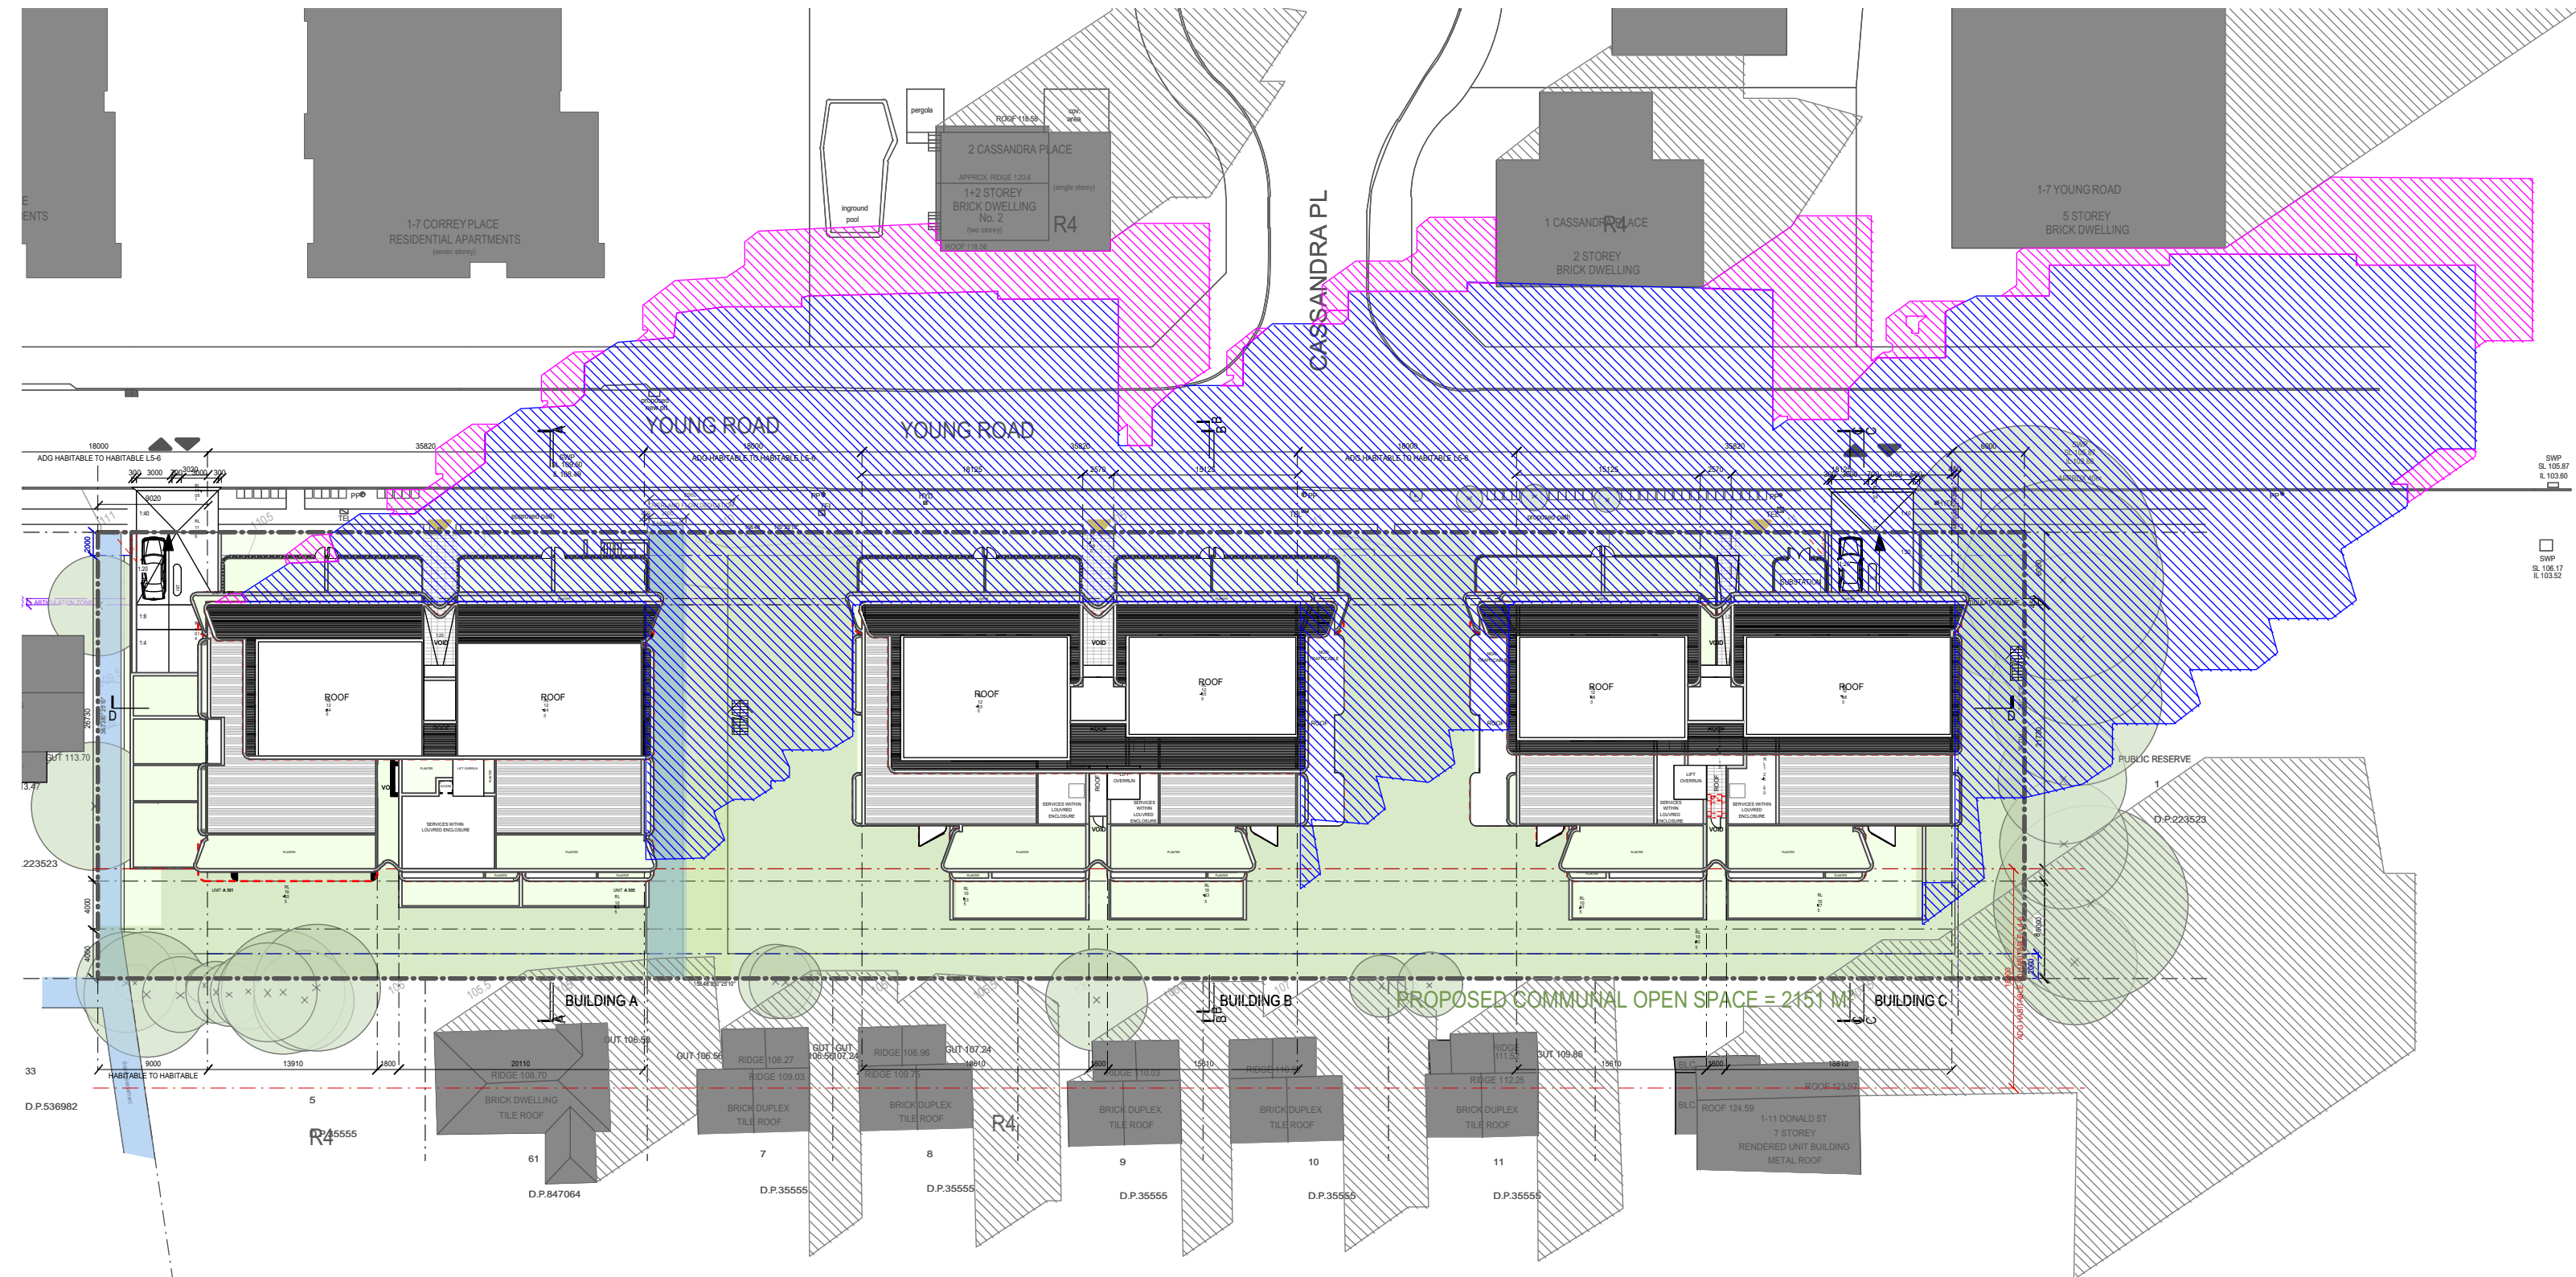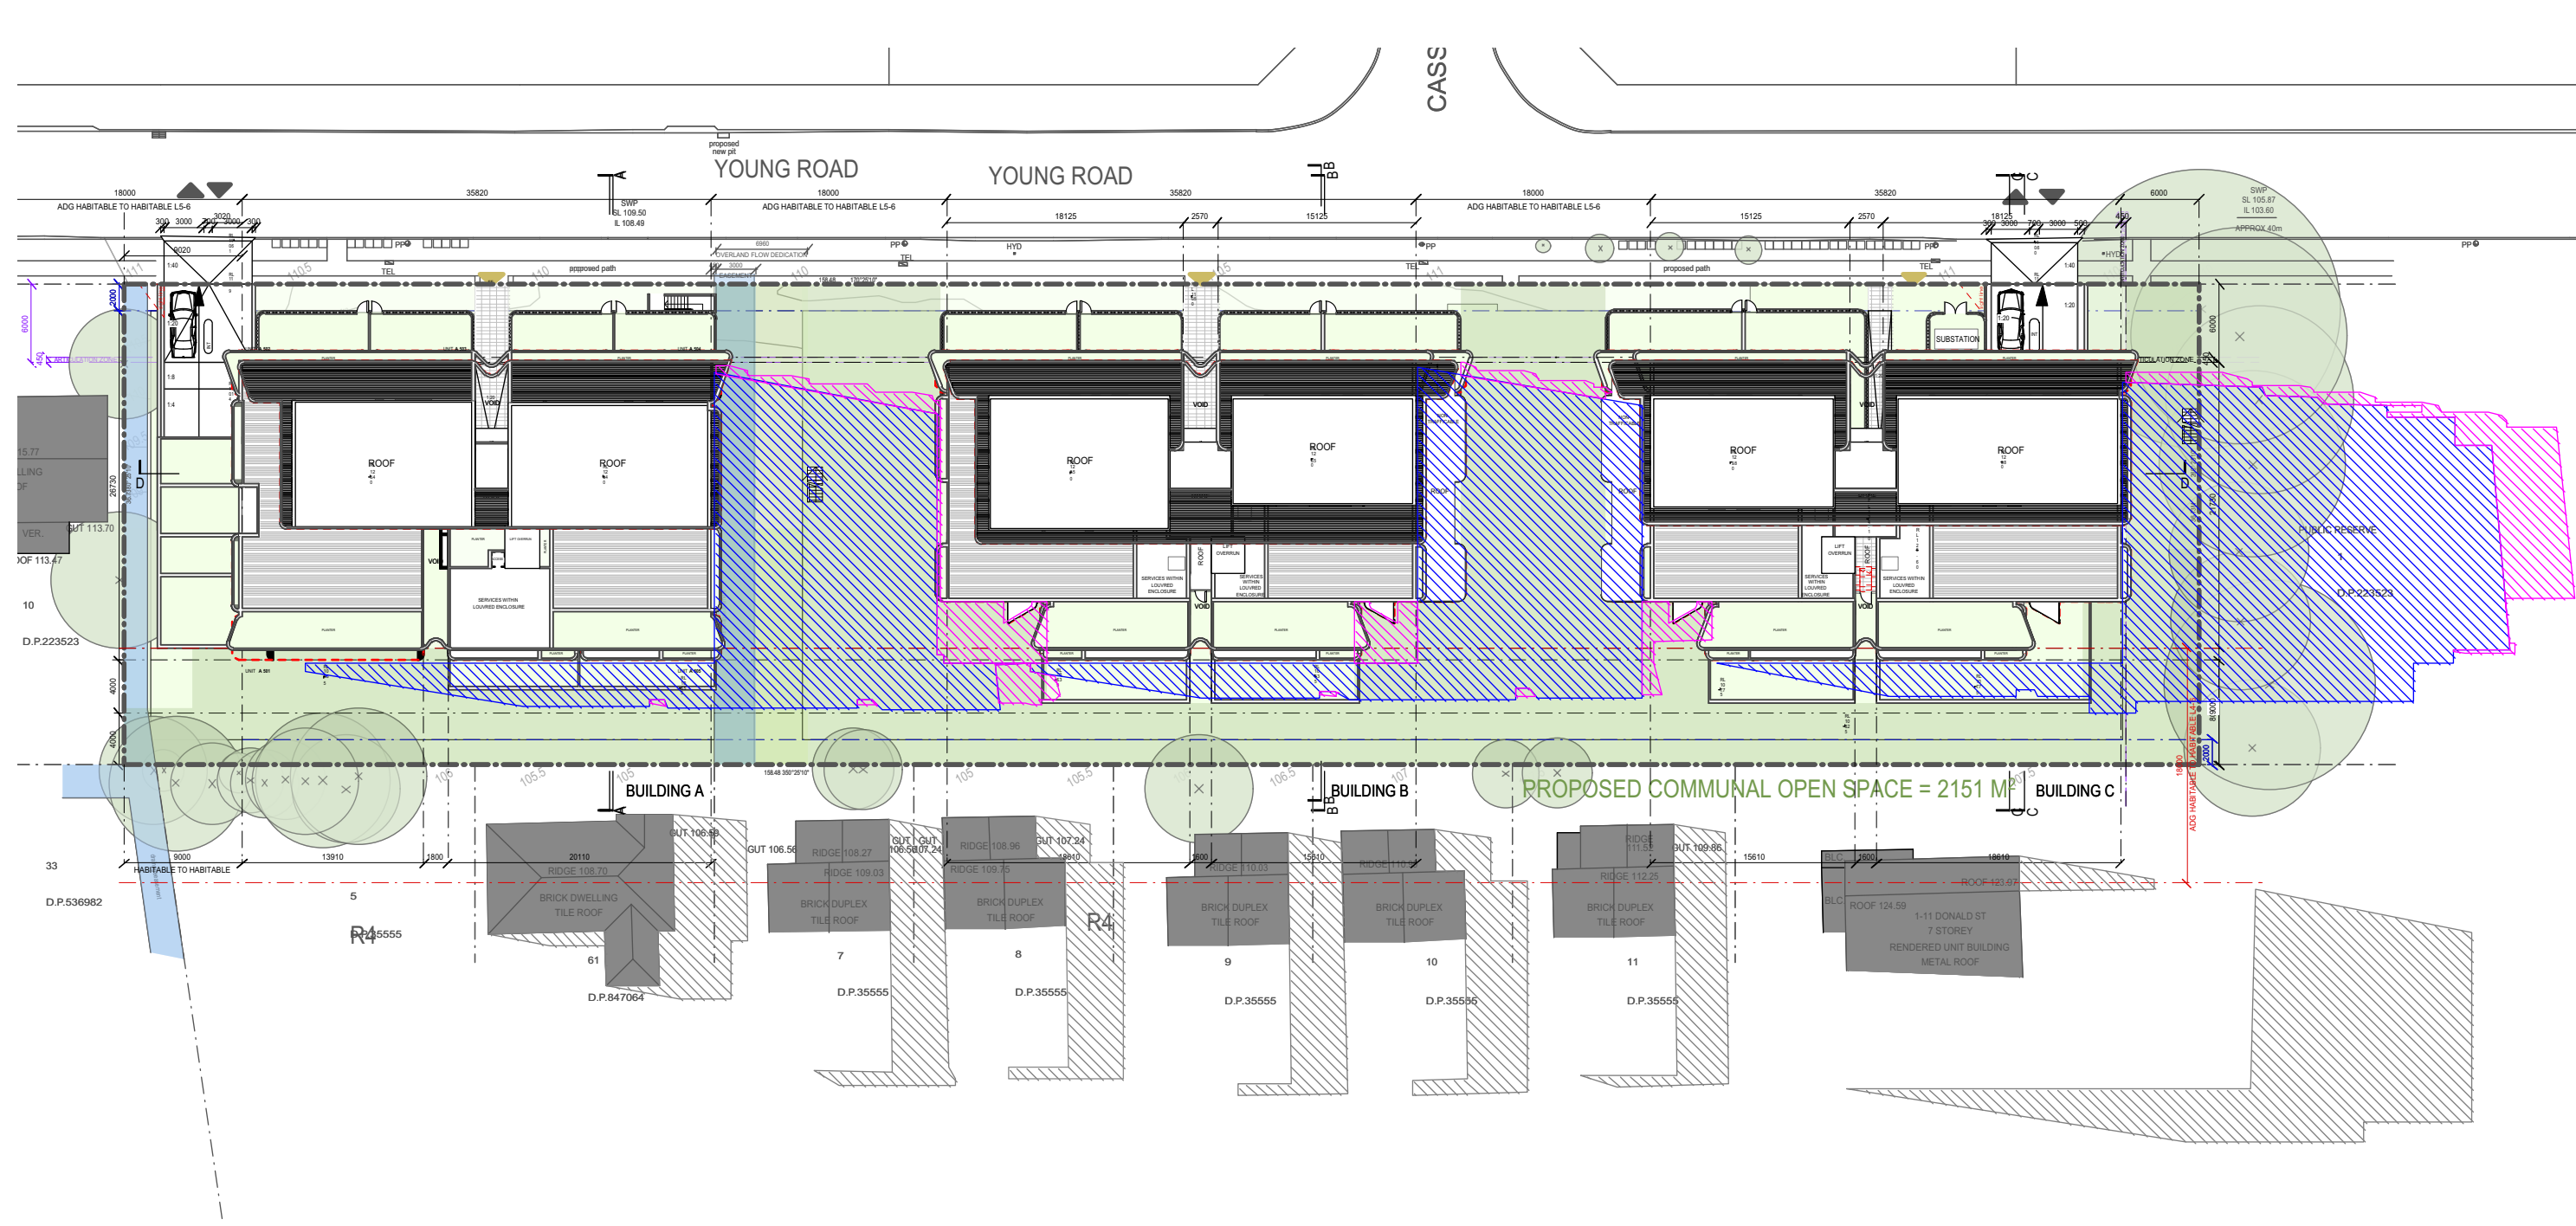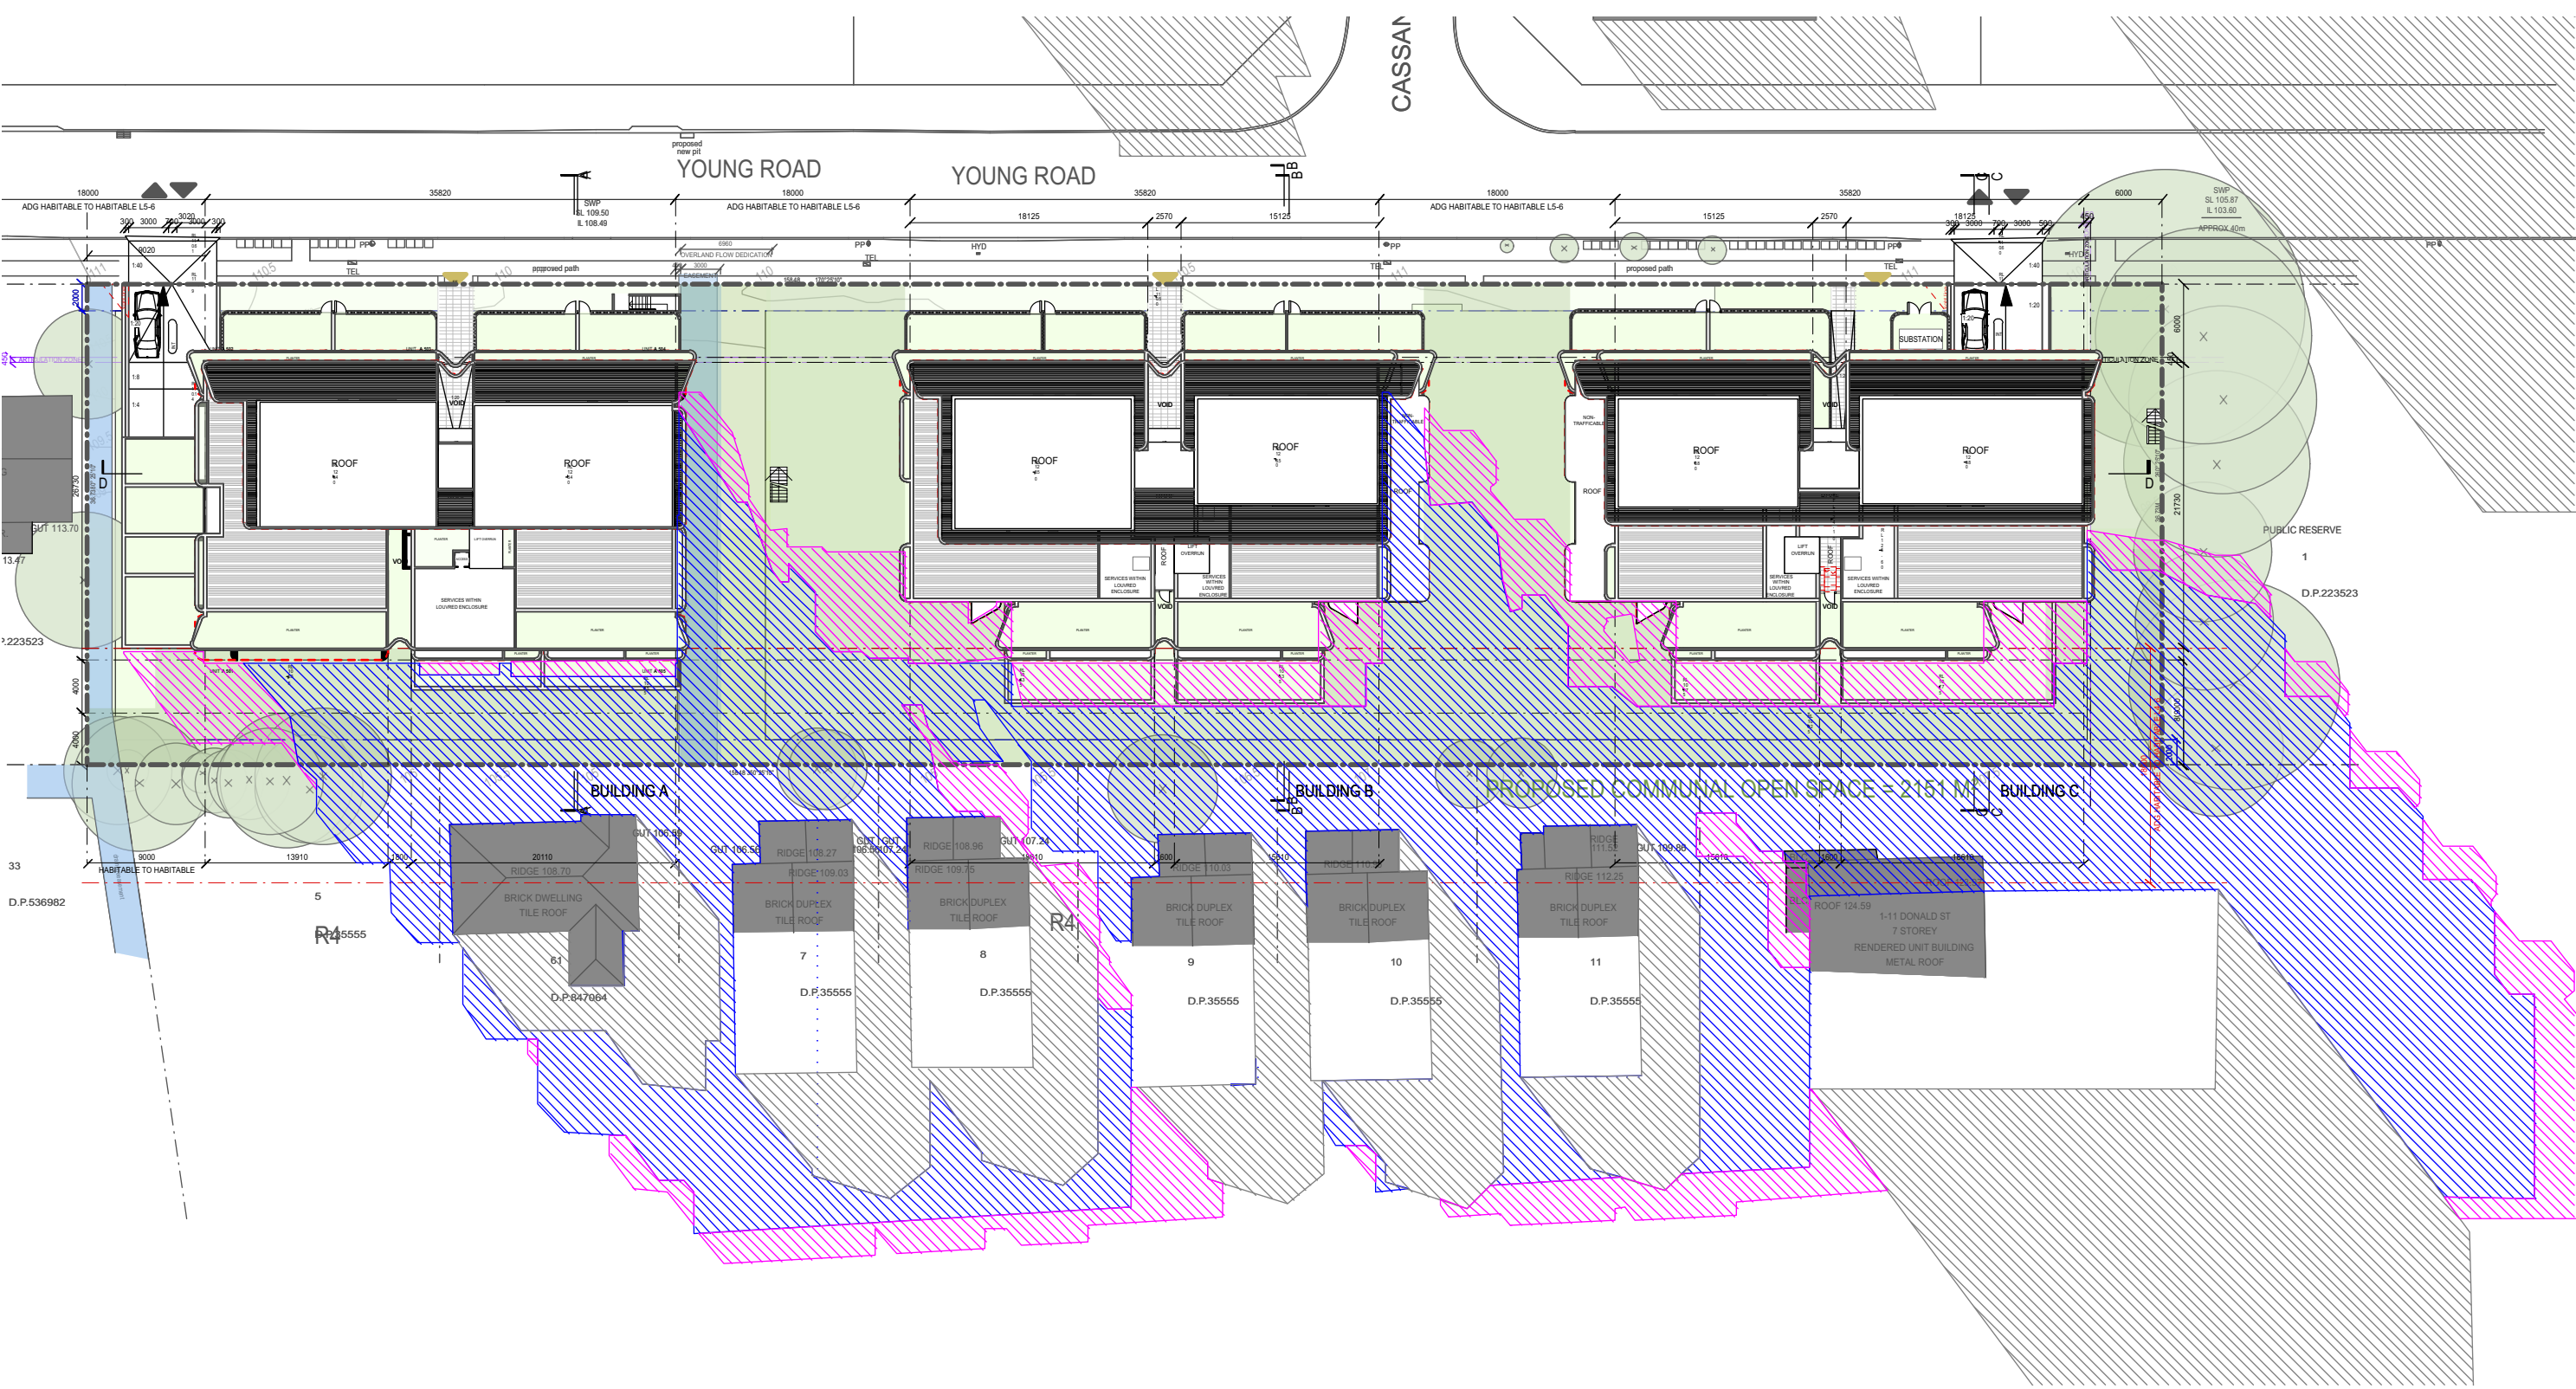


METHOD USED
ARTLANTIS 4.5
RENDERING CAD SOFTWARE

- APPROVED BUILDING SHADOW
- PROPOSED BUILDING SHADOW
- NEIGHBOURING BUILDING SHADOW


DA ISSUE

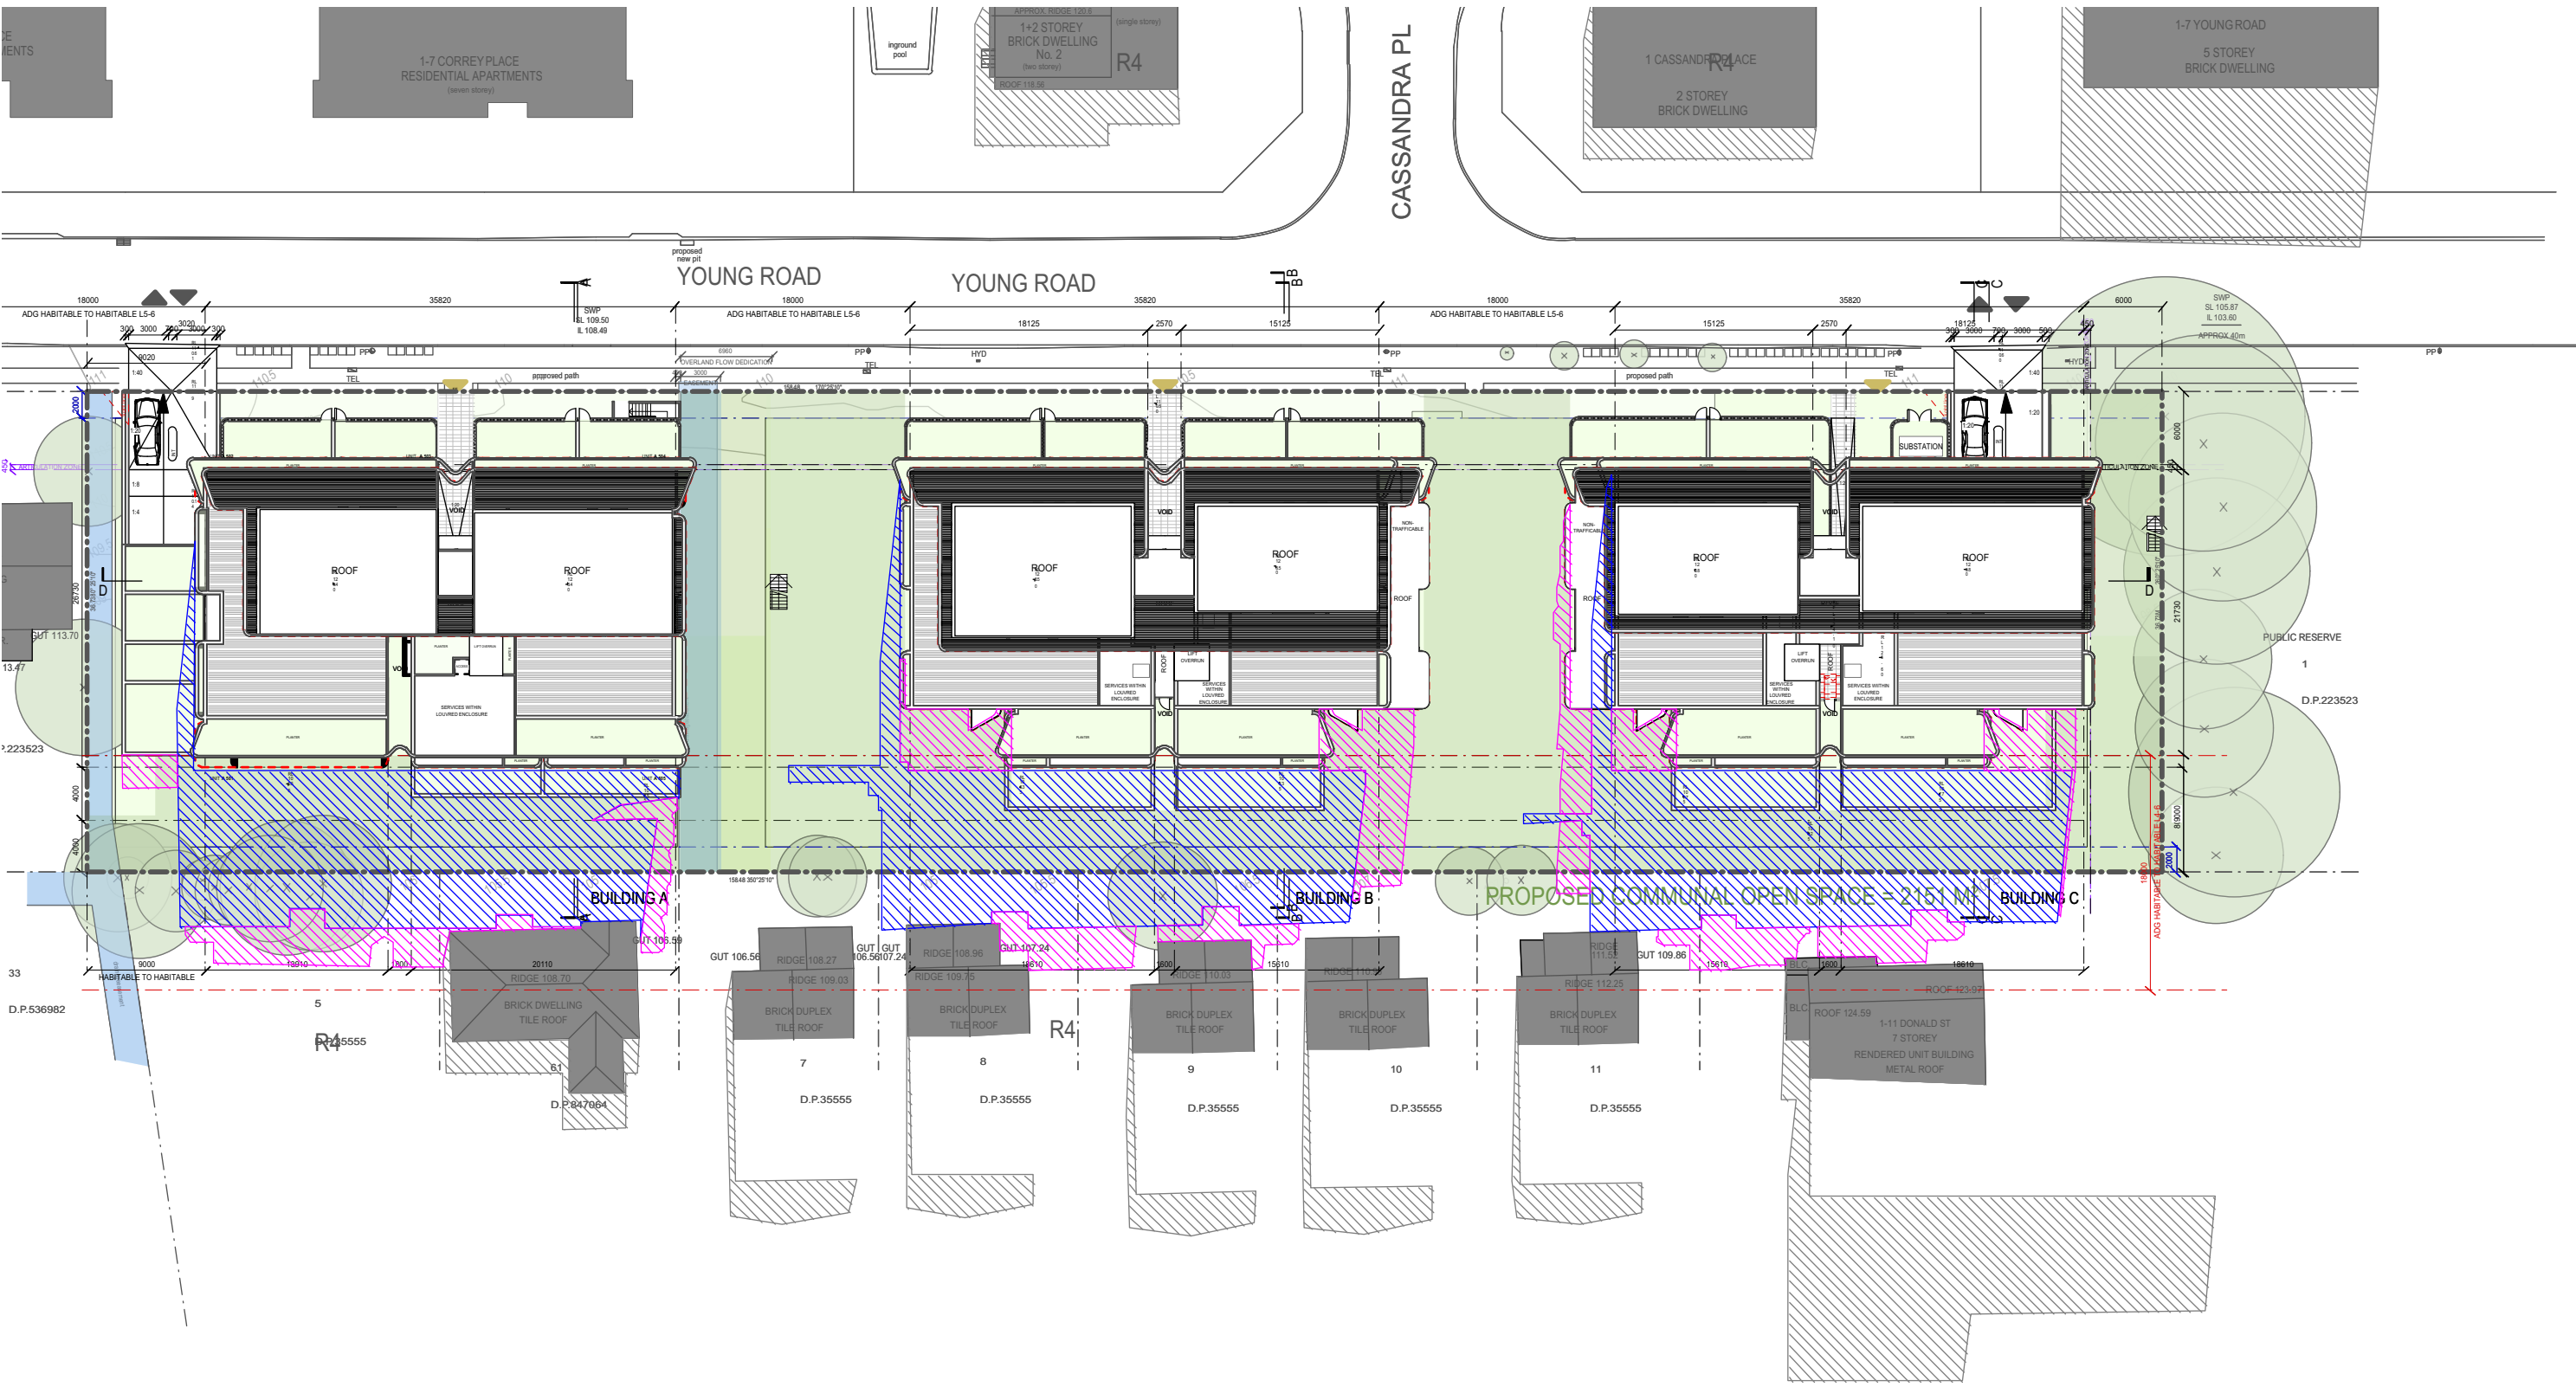

9AM 21st DECEMBER

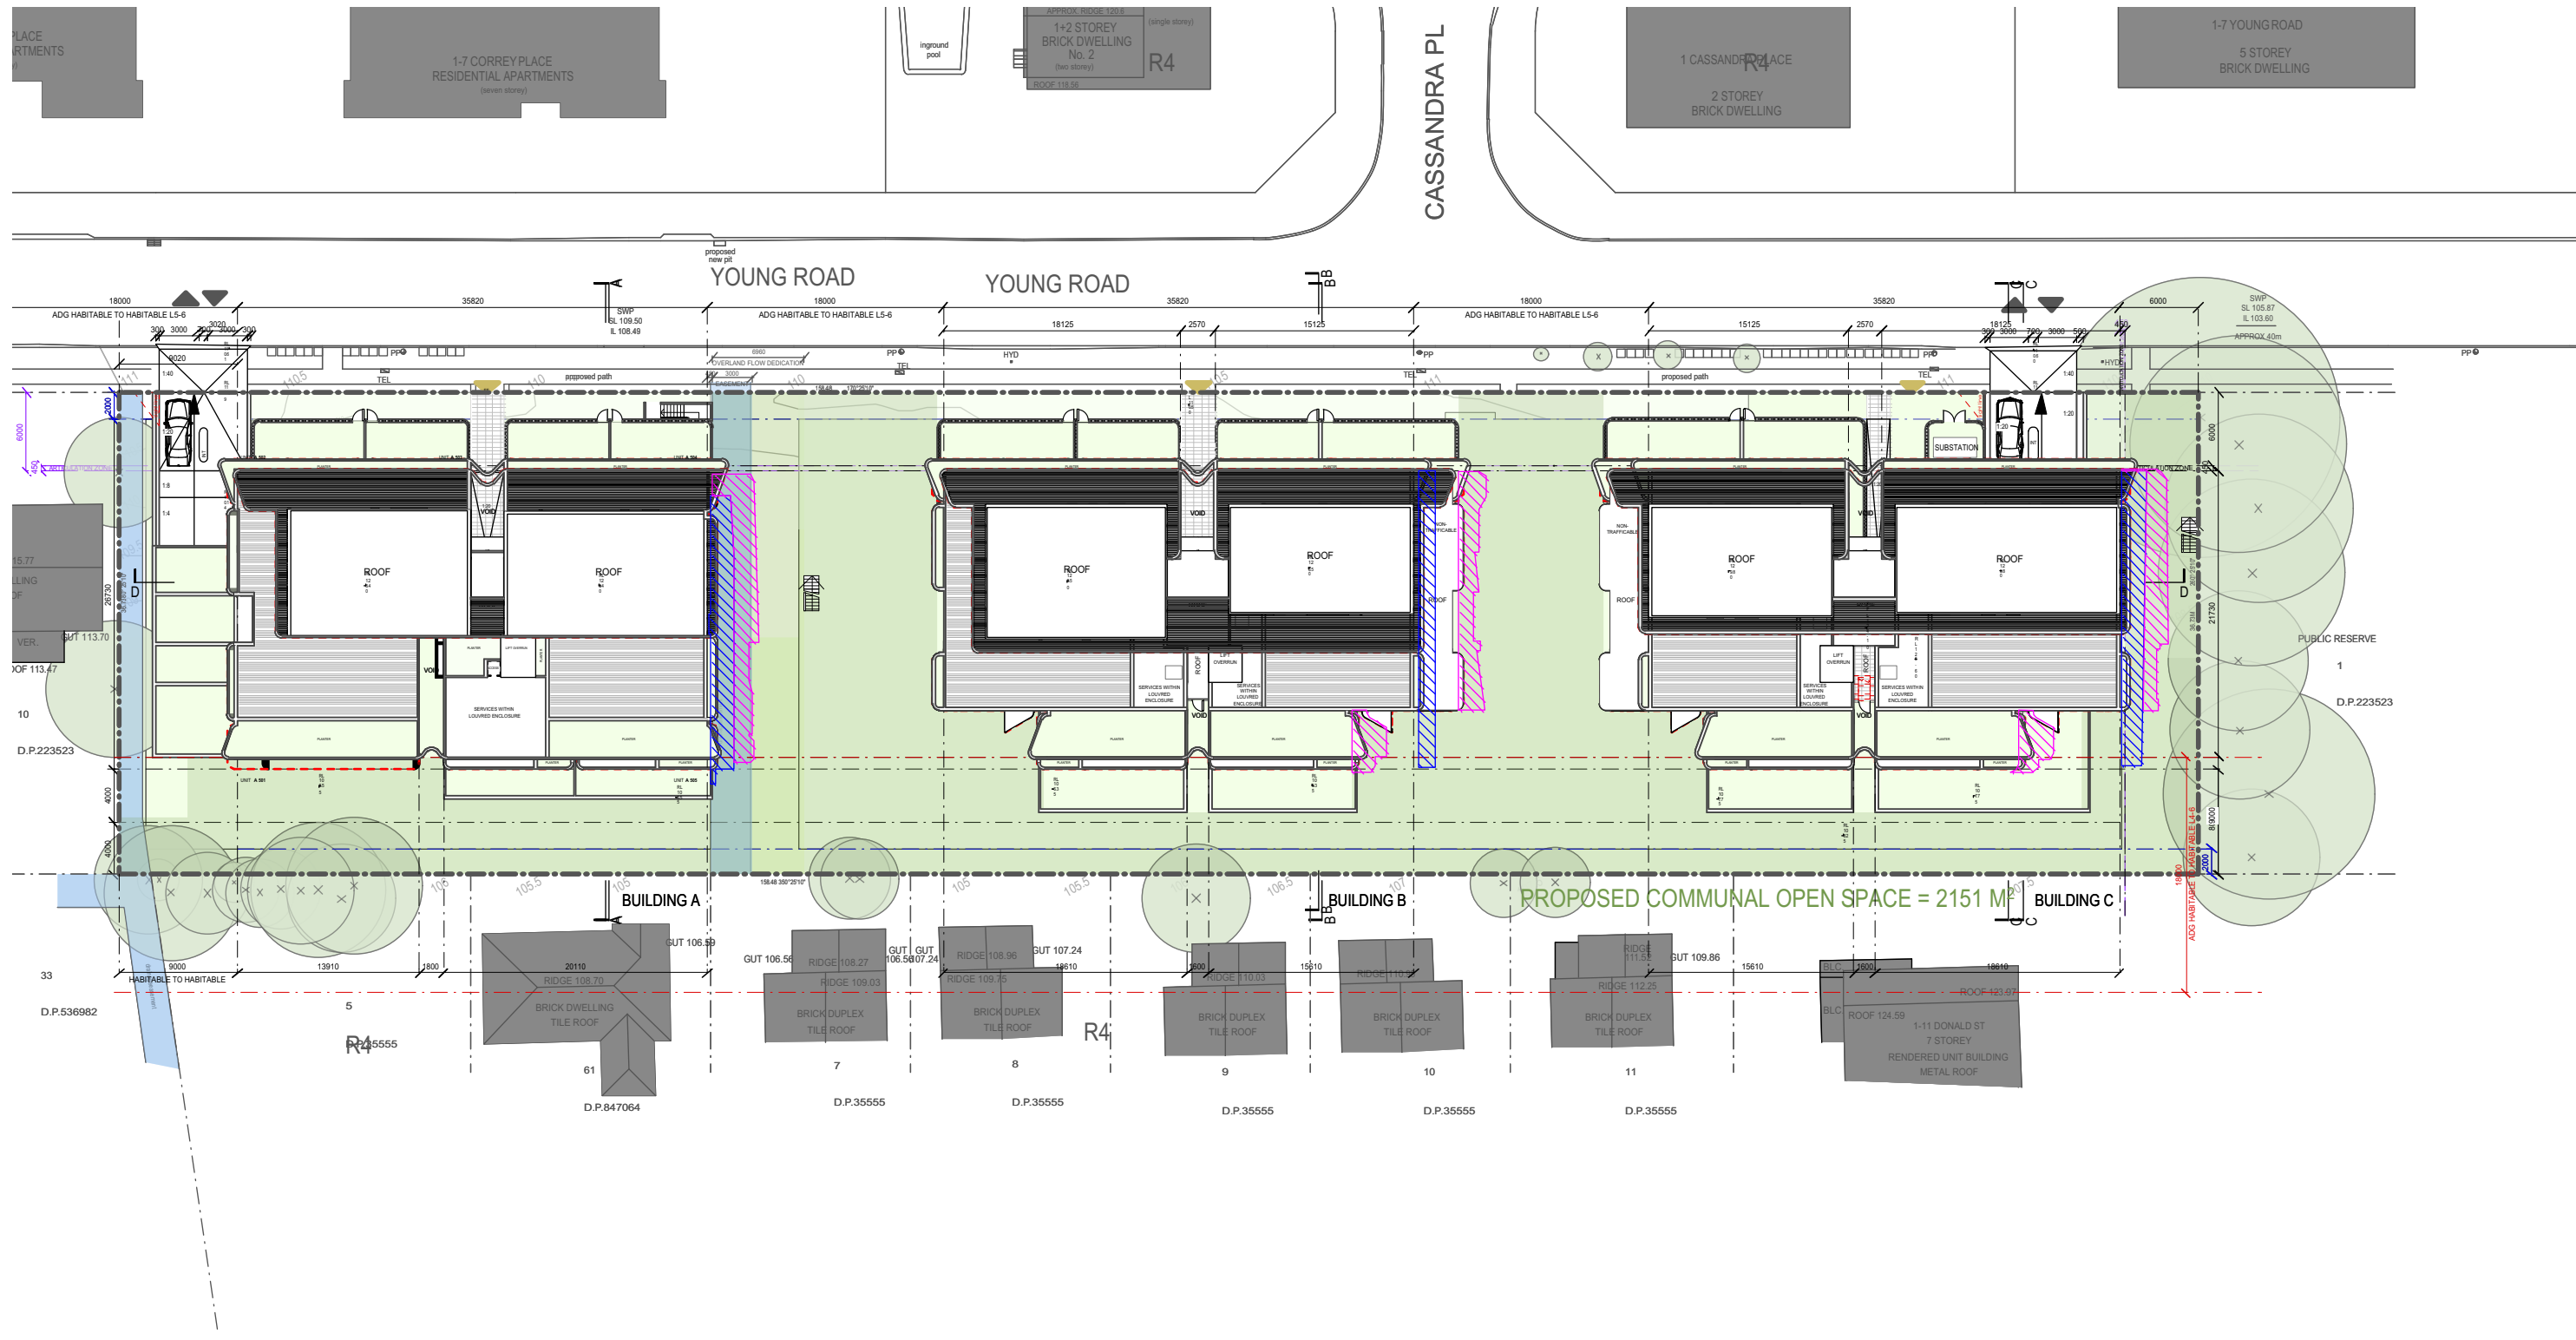

12PM 21st DECEMBER

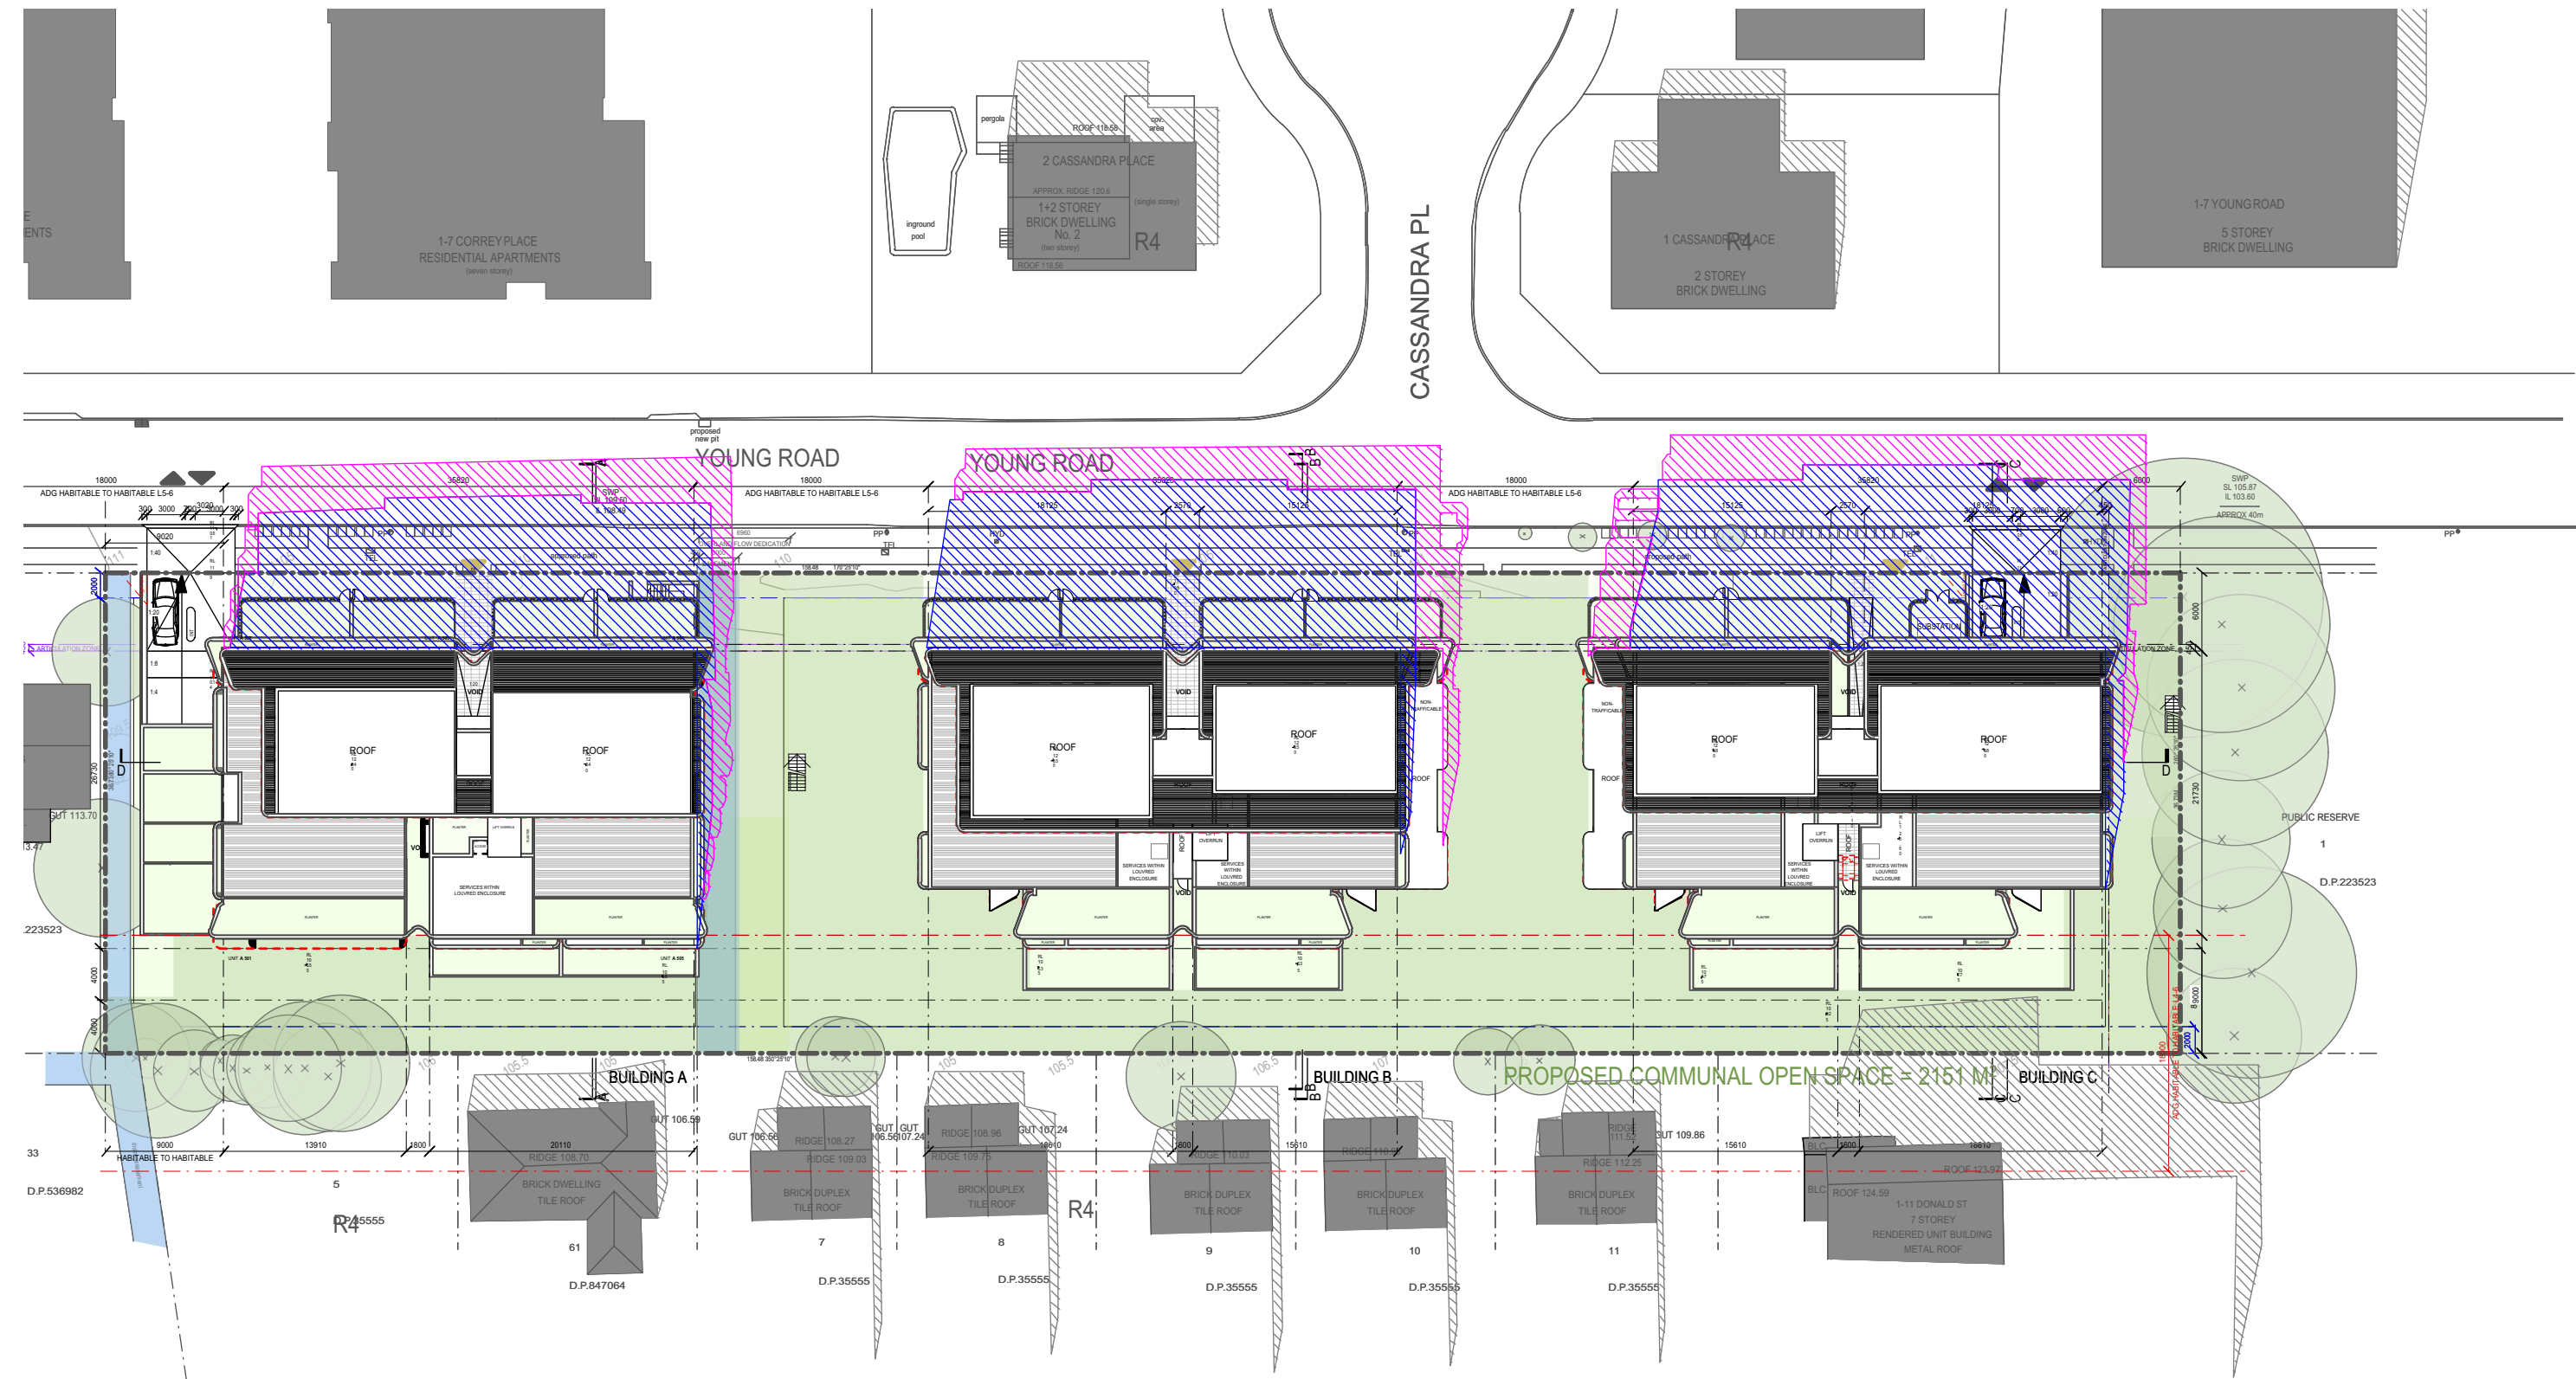

3PM 21st DECEMBER

METHOD USED
ARTLANTIS 4.5
RENDERING CAD SOFTWARE

- APPROVED BUILDING SHADOW
- PROPOSED BUILDING SHADOW
- NEIGHBOURING BUILDING SHADOW

DA ISSUE