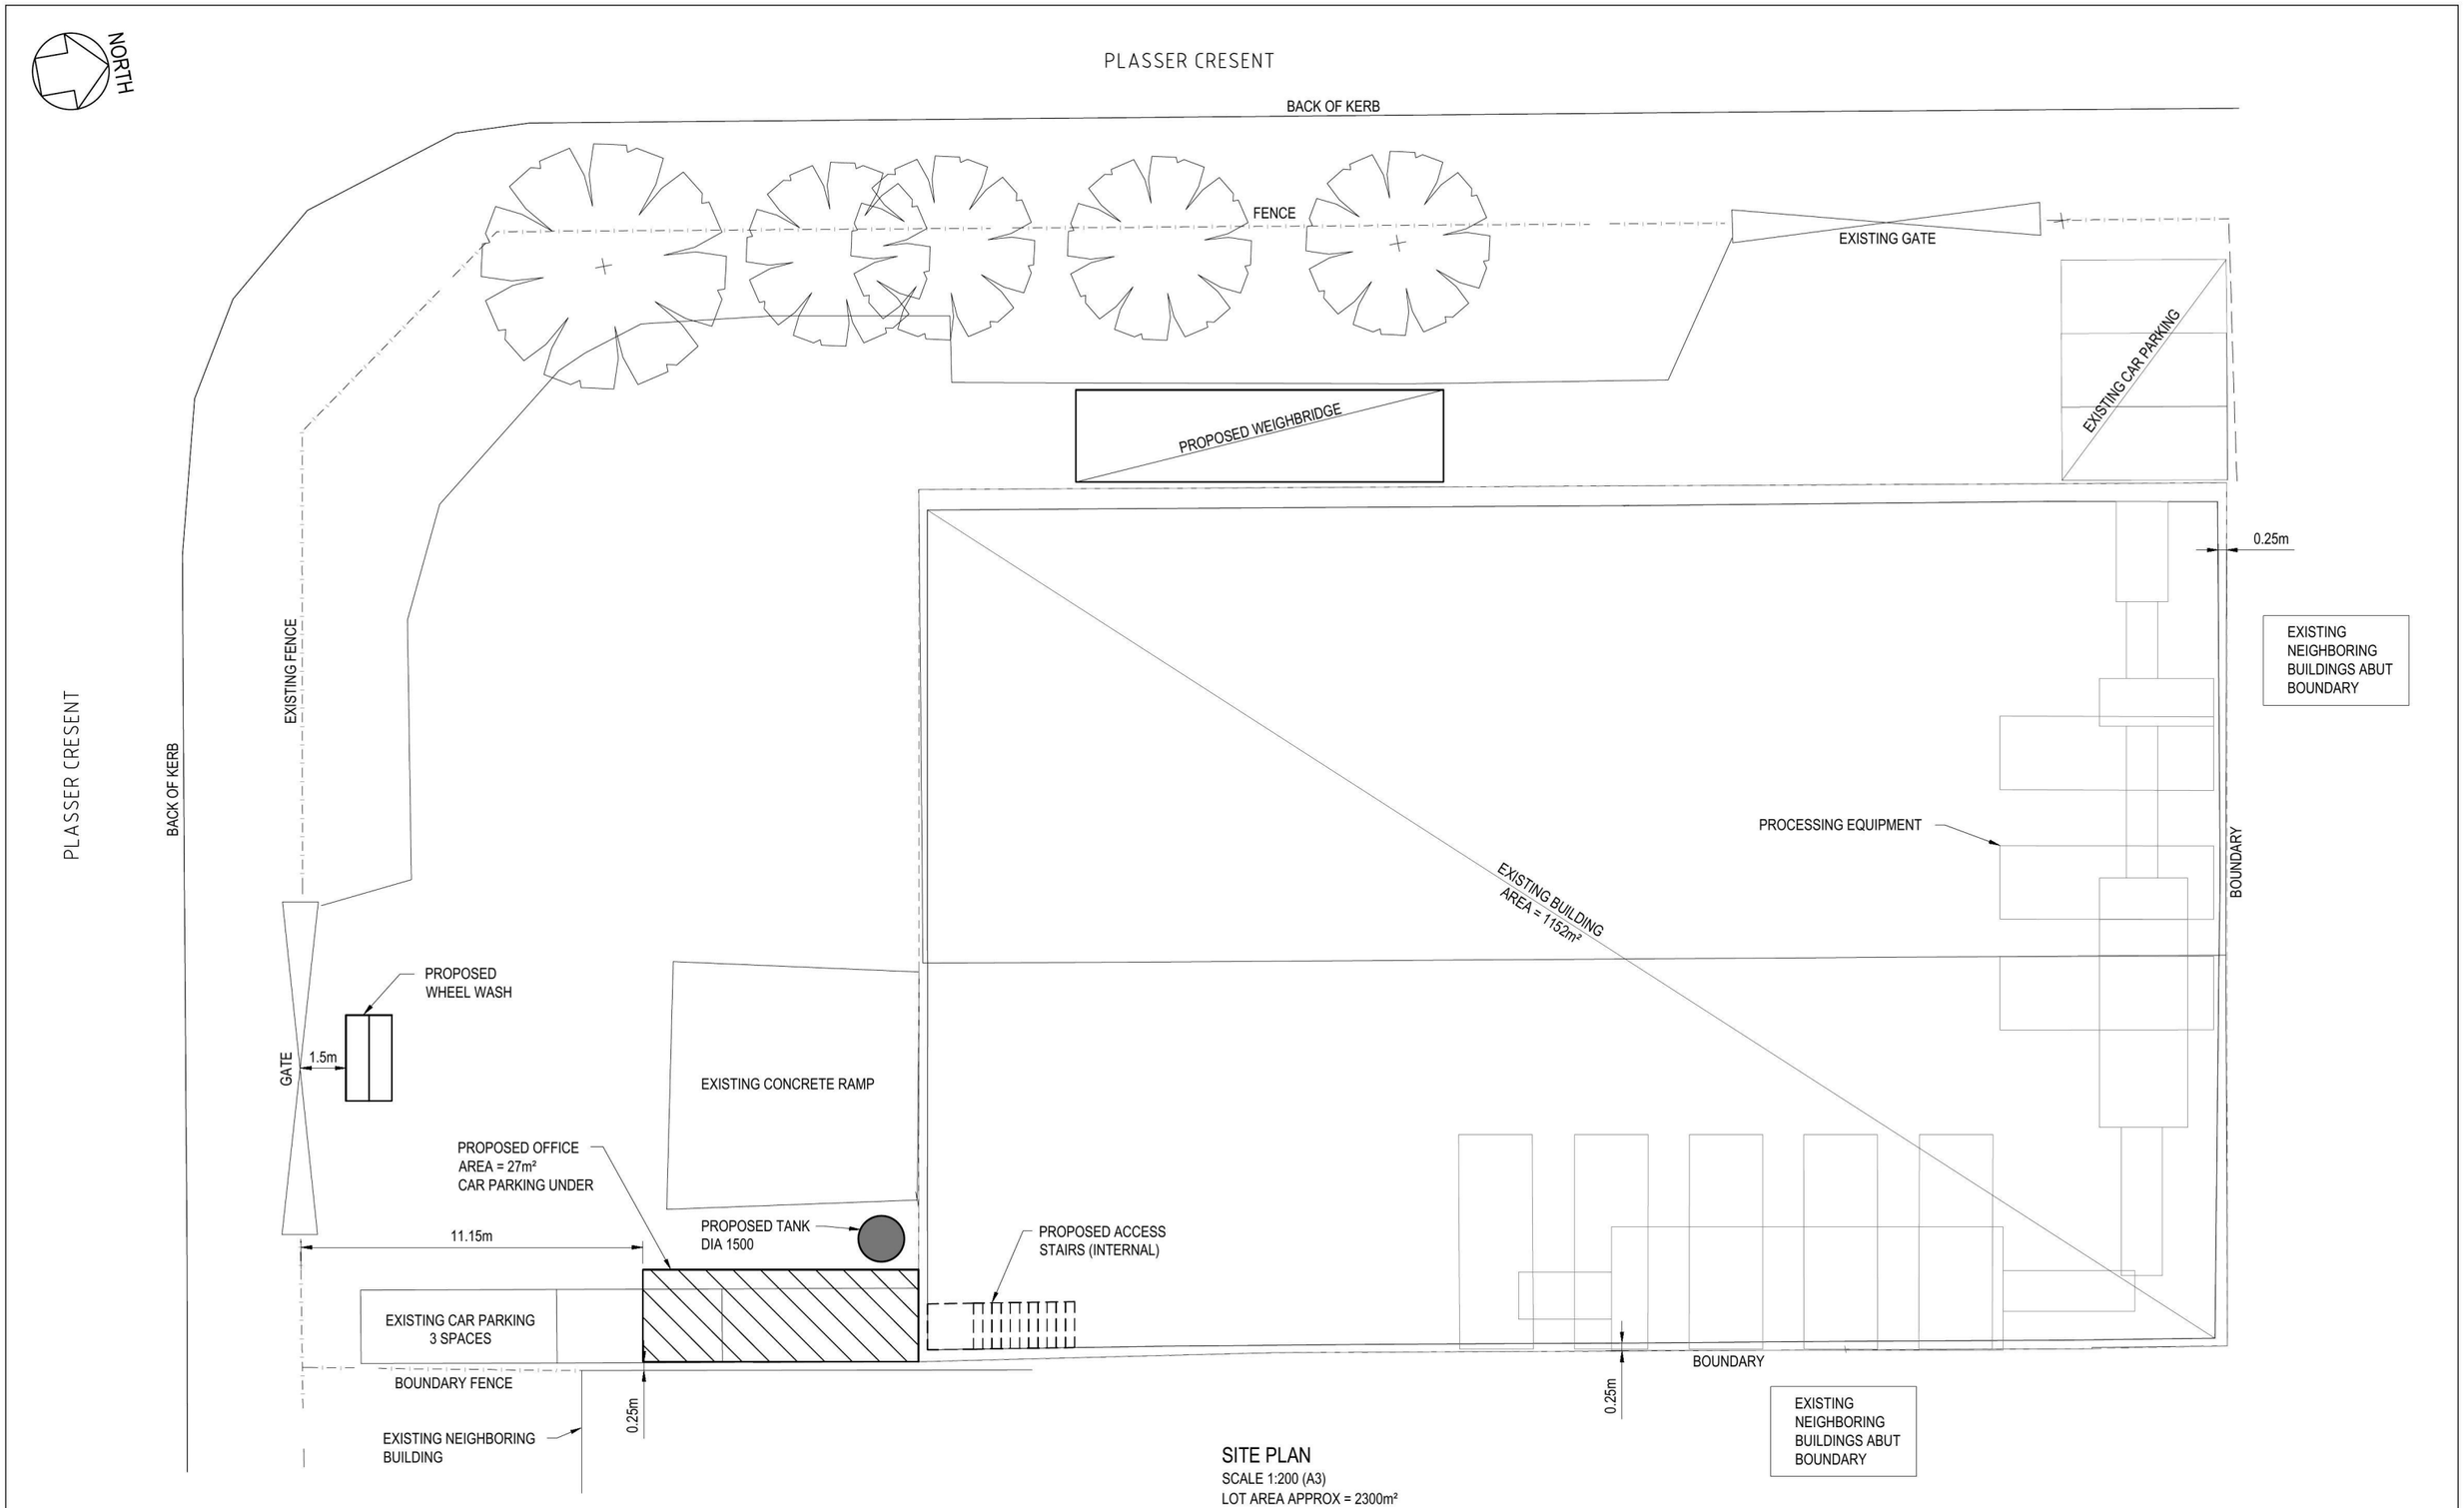

SITE PLAN
SCALE 1:200 (A3)
LOT AREA APPROX = 2300m²

REFERENCE FILES ATTACHED:

P&S FORM DRG-A3 REV - 8

DRAWING REVISION HISTORY

No.	DESCRIPTION	DRAWN	DESIGNED	REVIEWED	DATE
		E.FANNING	A.PANIKKAR	A.PANIKKAR	02-11-17

APPROVED
ORIGINAL COPY ON FILE "e" SIGNED BY
SIGNED
DATE

SCALE (PLOTTED FULL SIZE): AS SHOWN (A3)
SHEET SIZE: A3

pitt&sherry
LAUNCESTON OFFICE
113 Cimitiere Street
Launceston
Tasmania 7250
Ph. (03) 6323 1900
Fax. (03) 63344 651
www.pittsh.com.au
ABN 67 140 184 309

© 2010 PITT & SHERRY THIS DOCUMENT IS AND SHALL REMAIN THE PROPERTY OF PITT & SHERRY. THE DOCUMENT MAY ONLY BE USED FOR THE PURPOSE FOR WHICH IT WAS COMMISSIONED AND IN ACCORDANCE WITH THE TERMS OF ENGAGEMENT FOR THE COMMISSION. UNAUTHORISED USE OF THIS DOCUMENT IN ANY FORM IS PROHIBITED.

CLIENT: MCLEANS WASTE MANAGEMENT
PROJECT: 33-37 PLASSER CRESCENT NORTH ST MARYS, NSW
STATUS: FOR APPROVAL

DRAWING TITLE: PROPOSED SITE PLAN
DATUMS: AHD / MGA
CLIENT No.: -
DRAWING No.: SY17065-P1
REVISION: -
Nov. 2, 17 - 12:28:02 Name: SY17065-P1.dwg Updated By: Eric Fanning