

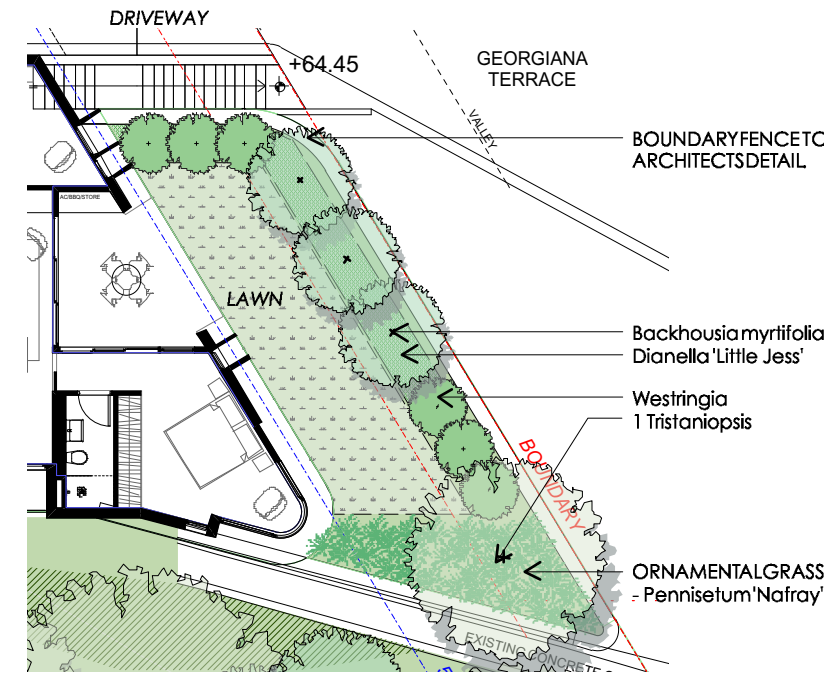
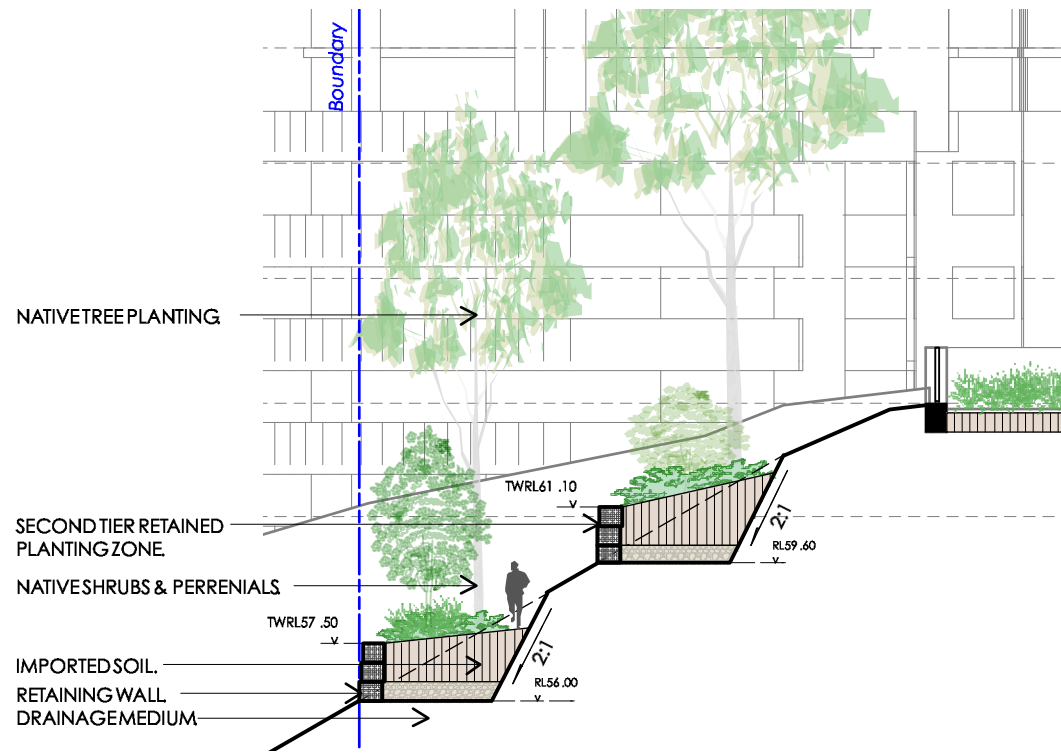
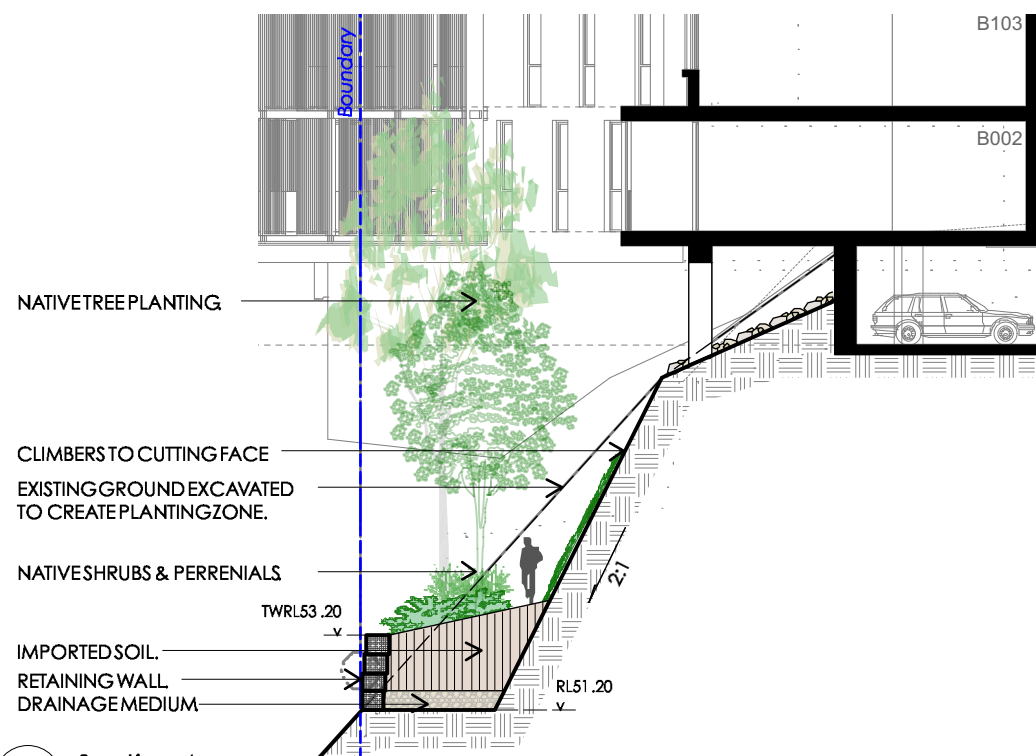


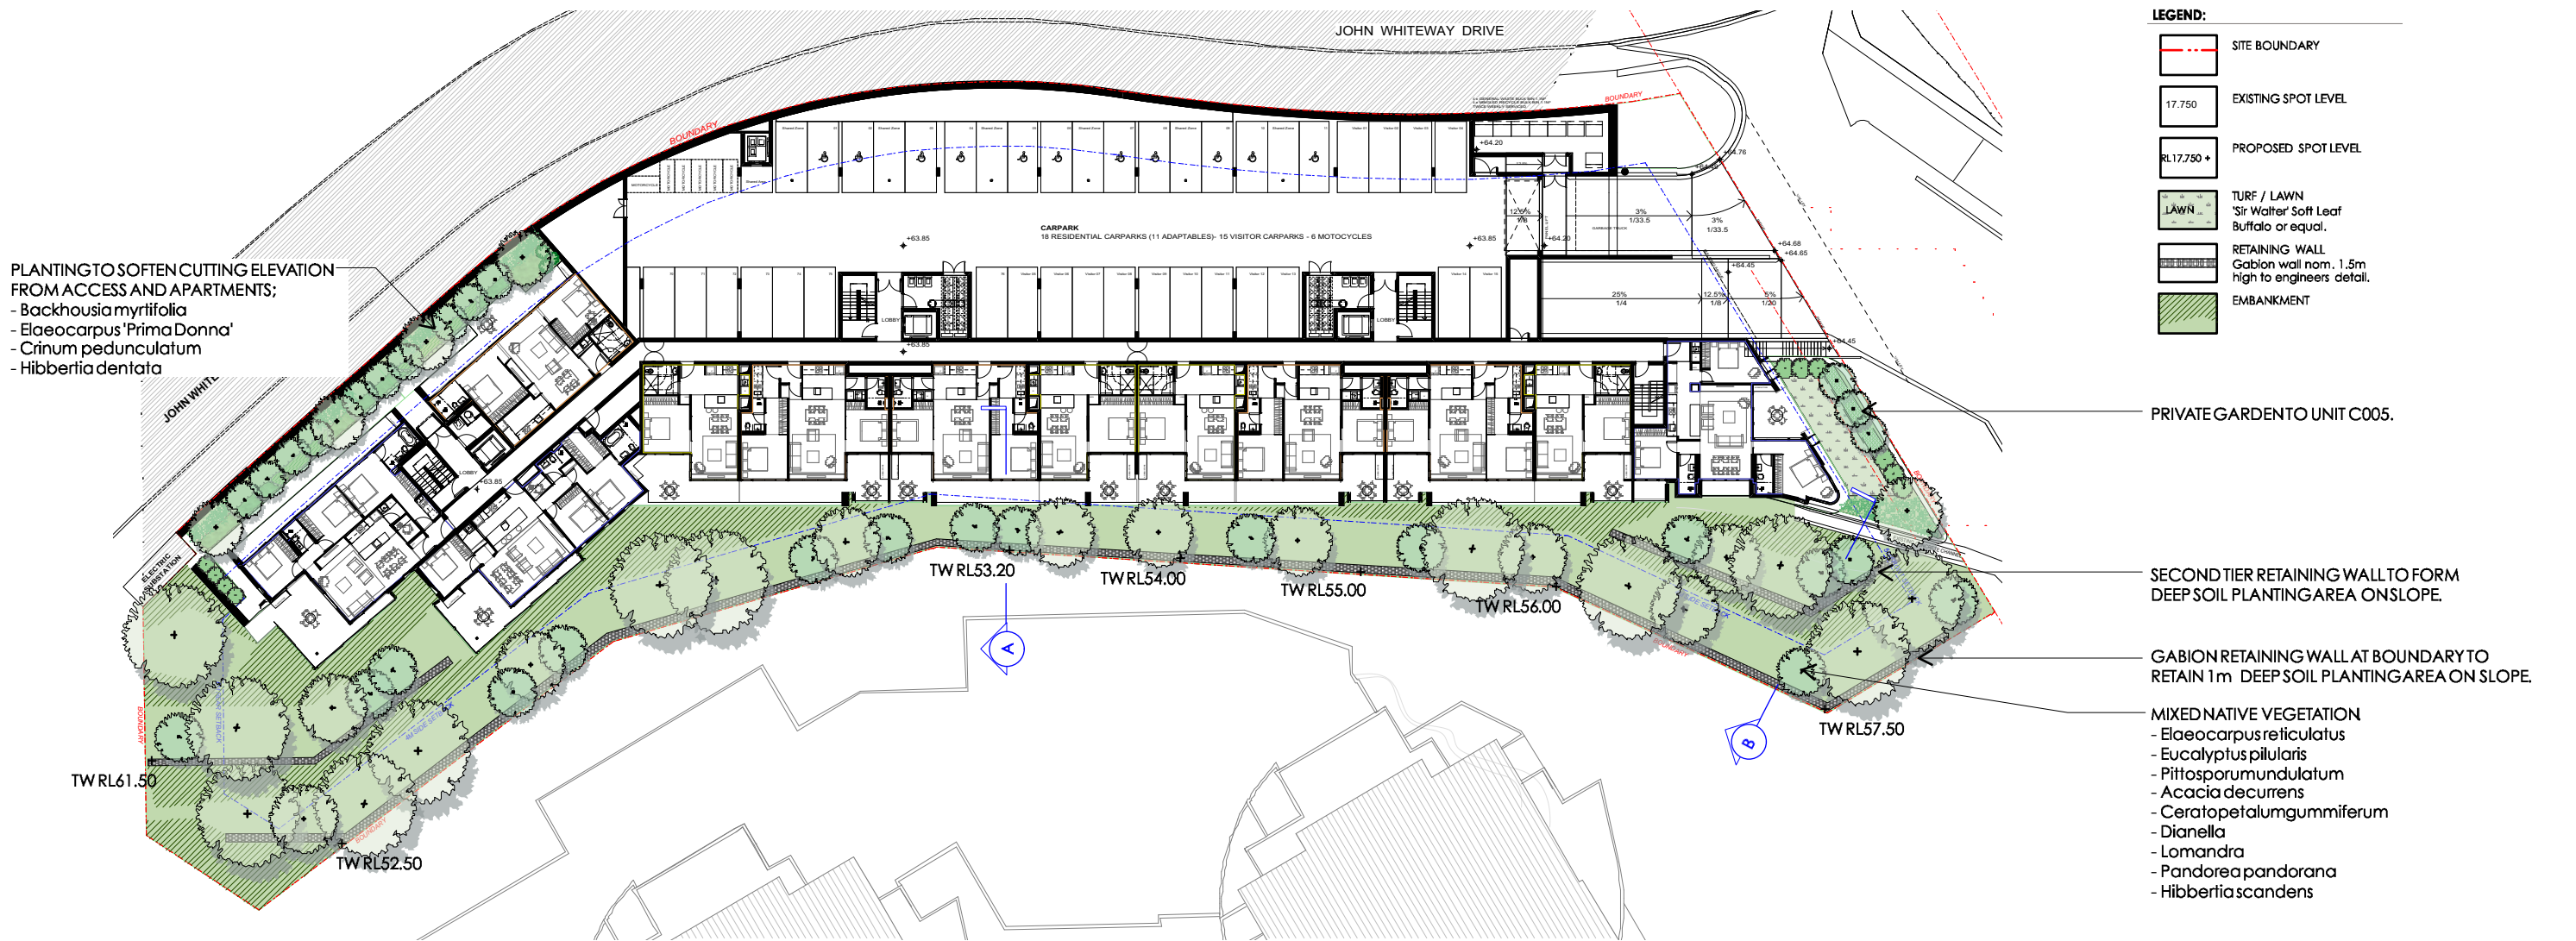

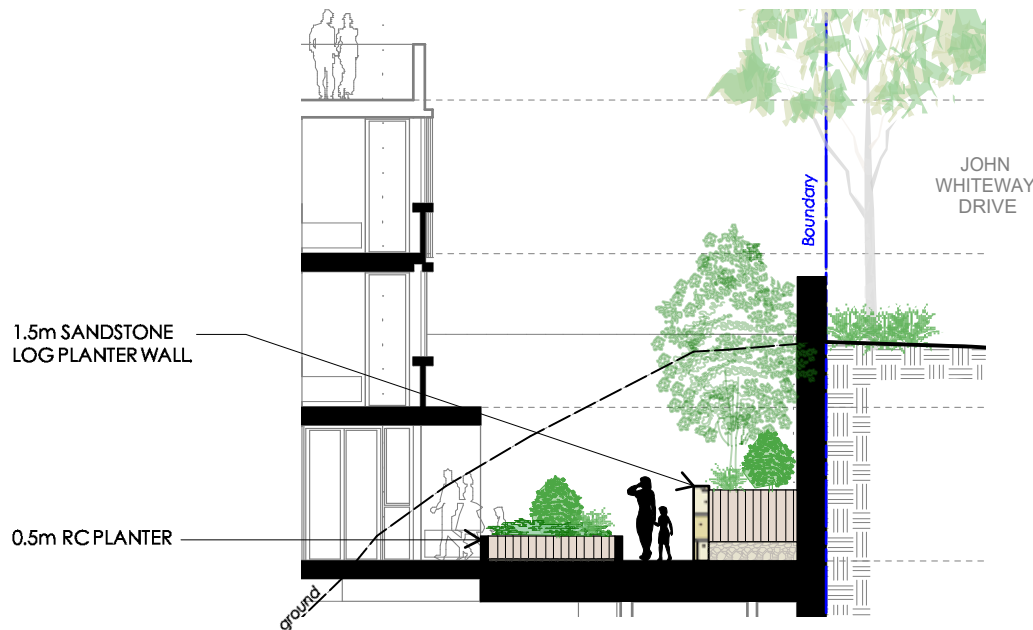

01 Section C
Scale: 1:150

TALL OPEN CANOPY TREES TO PROVIDE SCALE AND CONTEXT TO THE DEVELOPMENT FRONTAGE:
- Angophora floribunda
- Angophora costata
- Eucalyptus pilularis
- Glochidion ferdinandii

NATIVE PERENNIAL GRASS AND SHRUBS TO FORM LANDSCAPE BUFFER TO THE CUTTING WALL
- Lomandra longifolia
- Lomandra 'Tanika'
- Dianella caerulea
- Westringia 'Mundi'
- Correa reflexa
- Dichelachne crinita

ORNAMENTAL NATIVE GARDEN:
- Elaeocarpus 'Prima Donna'
- Syzygium leuhmannii
- Backhousia myrtifolia
- Doryanthes excelsa
- Crinum pedunculatum
- Asplenium nidum
- Lomandra 'Tanika'
- Dichondra 'Silver Falls'
- Dianella
- Correa alba

Key Plan
Scale: 1:1500



SANDSTONE LOG RETAINING WALL TO FORM 1.5m DEEP PLANTER



EXCAVATION RETAINED AT BOUNDARY TO ENGINEERS DETAIL EXPOSED FACE VARIES TO 6m HIGH.

0.5m DEEP PLANTER

SANDSTONE LOG RETAINING WALL TO FORM 1.5m DEEP PLANTER

ORNAMENTAL GARDENS IN 0.5m DEEP PLANTER:
- Syzygium 'Aussie Boomer'
- Westringia fruticosa
- Cordyline
- Dianella
- Scaevola aemula

ORNAMENTAL GARDENS IN 0.5m DEEP PLANTER:
- Syzygium 'Aussie Boomer'
- Westringia fruticosa
- Cordyline
- Dianella
- Pennisetum 'Nafay'
- Scaevola aemula

FOR APPROVAL

notes: This drawing has been prepared for consideration and reference in the communication of conceptual ideas and is not intended as a detailed 'For Construction' document. No guarantee is given to the accuracy in location or size of existing or proposed elements, measurements or nominated or figured dimensions. Do not scale drawing. Drawing and content protected by copyright.

issue	date	description
01	09.03.18	Preliminary Issue.
02	19.03.18	Update arch. Amend to comments.
A	23.03.18	Update arch. Issue for approval.

project
70 John Whiteway Drive Gosford NSW
client
Emirates Holdings Australia Pty Ltd

drawing title
Landscape Plan - Level 01 (South)
scale
1:150 @ A3
project no.
18760
drawing no.
LP02
issue
A





Key Plan
Scale: 1:1500

LEGEND:

- | | | | |
|--|--|--|--|
| | SITE BOUNDARY | | AS SELECTED TILE/PAVER |
| | EXISTING SPOT LEVEL | | HARDWOOD TIMBER DECKING
'Spotted Gum' or equal. |
| | PROPOSED SPOT LEVEL | | SANDSTONE LOG WALL |
| | TURF / LAWN
'Sir Walter' Soft Leaf
Buffalo or equal. | | CONCRETE WALL |

- ORNAMENTAL NATIVE GARDEN:
- *Elaeocarpus* 'Prima Donna'
 - *Syzygium leuhmannii*
 - *Backhousia myrtifolia*
 - *Doryanthes excelsa*
 - *Crinum pedunculatum*
 - *Asplenium nidum*
 - *Lomandra 'Tanika'*
 - *Dichondra 'Silver Falls'*
 - *Dianella*
 - *Correa alba*

EXCAVATION RETAINED AT
BOUNDARY TO ENGINEER'S DETAIL
EXPOSED FACE VARIES TO 6m HIGH.


- NATIVE PERENNIAL GRASS AND
SHRUBS TO FORM LANDSCAPE
BUFFERS TO THE CUTTING WALL
- *Lomandra longifolia*
 - *Lomandra 'Tanika'*
 - *Dianella caerulea*
 - *Westringia 'Mundi'*
 - *Correa reflexa*
 - *Pennisetum 'Nafray'*

- TALL OPEN CANOPY TREES TO
PROVIDE SCALE AND CONTEXT TO
THE DEVELOPMENT FRONTAGE:
- *Angophora floribunda*
 - *Angophora costata*
 - *Eucalyptus pilularis*
 - *Glochidion ferdinandii*

SANDSTONE LOG RETAINING WALL
TO FORM 1.5m DEEP PLANTER

0.5m DEEP PLANTER

- ORNAMENTAL GARDENS:
- *Syzygium 'Aussie Boomer'*
 - *Westringia fruticosa*
 - *Cordyline*
 - *Dianella*
 - *Scaevola aemula*

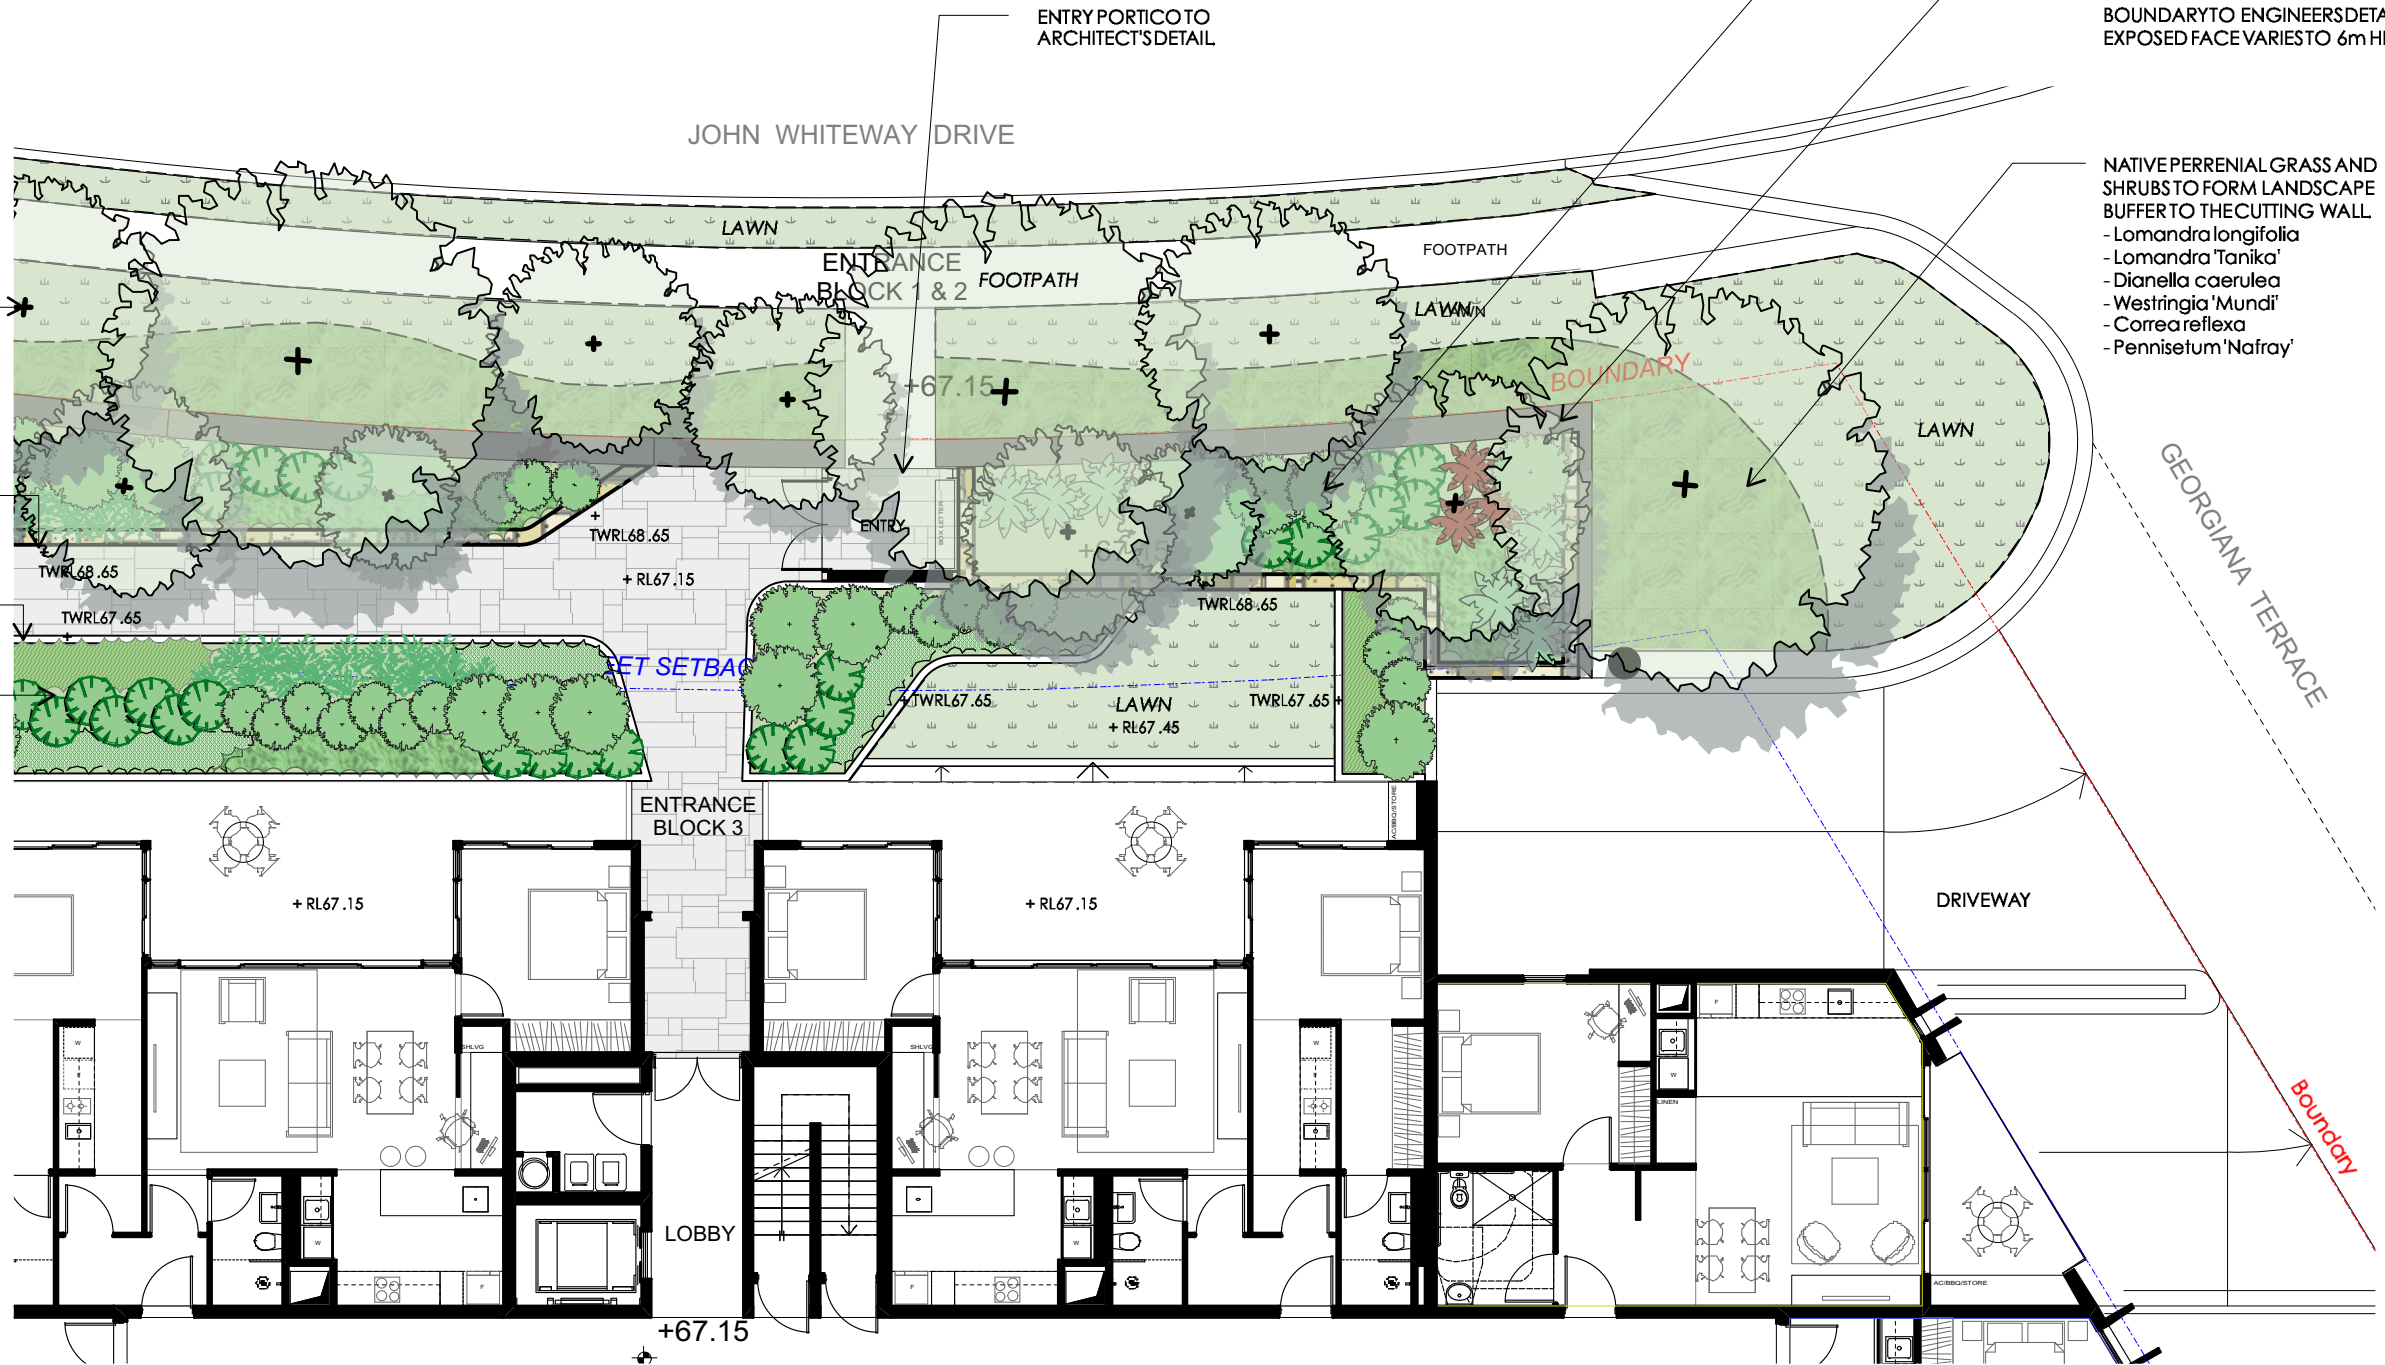

FOR APPROVAL

notes: This drawing has been prepared for consideration and reference in the communication of conceptual ideas and is not intended as a detailed 'For Construction' document. No guarantee is given to the accuracy in location or size of existing or proposed elements, measurements or nominated or figured dimensions. Do not scale drawing. Drawing and content protected by copyright.

issue	date	description
01	09.03.18	Preliminary Issue.
02	19.03.18	Update arch. Amend to comments.
A	23.03.18	Update arch. Issue for approval.


project
70 John Whiteaway Drive Gosford NSW

client
Emirates Holdings Australia Pty Ltd

drawing title
Landscape Plan - Level 01 (North)

scale	project no.	drawing no.	issue
1:150 @ A3	18760	LP03	A



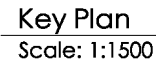

TURF / LAWN
'Sir Walter' Soft Leaf
Buffalo or equal.



scale	project no.	drawing no.	issue
1:150 @ A3	18760	LP04	A

PLANT SCHEDULE - GROUND FLOOR

Botanic Name	Common Name	Supply Size (mm/L)	Mature Height	Qty
Trees				
Backhousia myrtifolia	Grey Myrtle	45L	5m	13
Elaeocarpus 'Prima Donna'	Prima Donna Blueberry Ash	100L	12m	5
Tristaniopsis 'Luscious'	Luscious Water Gum	100L	7m	3
Acacia decurrens	Sydney Green Wattle	25L	6m	5
Ceratopetalum gummiferum	NSW Christmas Bush	100L	5m	5
Elaeocarpus reticulatus	Blueberry Ash	25L	10m	7
Eucalyptus pilularis	Blackbutt	100L	15m	5
Glochidion ferdinandii	Cheese Tree	25L	12m	4
Pittosporum undulatum	Sweet Pittosporum	35L	5m	7
Waterhousia floribunda	Weeping Lily Pily	25L	10m	5
Shrubs				
Correa reflexa	Native Fuschia	100mm	1m	70
Dodonea viscosa	Hop Bush	100mm	2m	50
Doryanthes excelsa	Gymea Lily	100mm	1.2m	50
Grevillea buxifolia	Grey Spider Flower	100mm	1.5m	70
Syzygium 'Cascade'	Cascade Lily Pily	100mm	4m	30
Westringia fruticosa	Zena Coast Rosemary	100mm	1m	70
Groundcovers / Climbers / Aquatics				
Asplenium australasicum	Birds Nest Fern	100mm	1	50
Crinum pedunculatum	Swamp Lily	100mm	1	50
Dianella caerulea	Flax Lily	100mm	0.7m	150
Dianella 'Breeze'	Breeze Paroo Lily	100mm	0.7m	50
Dianella multiflora	Purple Flax Lily	100mm	-	150
Hardenbergia violacea	Native Sarsparilla	100mm	-	100
Hibbertia dentata	Trailing Guinea Flower	100mm	-	50
Hibbertia scandens	Snake Vine	100mm	-	50
Lomandra longifolia	Spiny-Headed Mat Rush	100mm	1m	150
Lomandra 'Tanika'	Tanika Mat Rush	100mm	1m	100
Myoporum parvifolium	Creeping Boobialla	100mm	0.3m	50
Pandorea pandorana	Wonga Wonga Vine	100mm	-	50
Pennisetum 'Nafray'	Nafray Foxtail Grass	100mm	0.9m	100
Themeda australis	Kangaroo Grass	100mm	0.5m	150

PLANT SCHEDULE - LEVEL 01

Botanic Name	Common Name	Supply Size (mm/L)	Mature Height	Qty
Streetscape				
Angophora costata	Sydney Red Gum	100L	18m	3
Angophora floribunda	Rough-barked Apple	100L	18m	2
Eucalyptus pilularis	Blackbutt	100L	15m	4
Glochidion ferdinandii	Cheese Tree	100L	10m	3
Correa reflexa	Native Fuschia	200mm	1m	100
Dianella caerulea	Flax Lily	100mm	0.7m	100
Dichelachne crinita	Plume Grass	100mm	0.5m	100
Lomandra longifolia	Spiny-Headed Mat Rush	100mm	1m	100
Lomandra 'Tanika'	Tanika Mat Rush	100mm	1m	100
Westringia 'Mundi'	Muni Coast Rosemary	200mm	0.5m	100
Trees - General				
Acacia decurrens	Sydney Green Wattle	25L	6m	3
Backhousia myrtifolia	Grey Myrtle	75L	8m	5
Ceratopetalum gummiferum	NSW Christmas Bush	100L	5m	2
Elaeocarpus 'Prima Donna'	Prima Donna Blueberry Ash	100L	8m	3
Plumeria obtusa	Frangipani	25L	5m	2
Syzygium leuhmannii	Riberry	100L	8m	5
Waterhousia floribunda	Weeping Lily Pily	25L	10m	2
Shrubs				
Correa alba	White Correa	200mm	1m	50
Cordyline fruticosa 'Rubra'	Red Ti Plant	200mm	1m	25
Doryanthes excelsa	Gymea Lily	45L	1.2m	30
Syzygium 'Aussie Boomer'	Aussie Boomer Lily Pily	45L	1.5m	75
Westringia fruticosa	Coast Rosemary	200mm	1m	25
Groundcovers / Climbers / Aquatics				
Asplenium nidum	Birds Nest Fern	200mm	1	20
Crinum pedunculatum	Swamp Lily	150mm	1	60
Dianella caerulea	Flax Lily	100mm	0.7m	110
Dianella 'Breeze'	Breeze Paroo Lily	100mm	0.7m	80
Dianella 'Little Jess'	Little Jess Flax Lily	150mm	0.4m	150
Dichondra 'Silver Falls'	Silver Falls Kidney Weed	150mm	-	50
Hardenbergia 'Flat White'	Flat White Sarsparilla	150mm	0.2m	50
Lomandra 'Tanika'	Tanika Mat Rush	100mm	1m	75
Pennisetum 'Nafray'	Nafray Foxtail Grass	150mm	0.9m	80
Scaevola aemula	Fan Flower	200mm	0.3m	50
Viola hederacea	Native Violet	150mm	0.1m	75

PLANT SCHEDULE - LEVEL 04

Botanic Name	Common Name	Supply Size (mm/L)	Mature Height	Qty
Trees - General				
Citrus sp.	Fruit Trees (Lime; lemon)	100L	3m	2
Metrosideros excelsa	NZ Christmas Bush	100L	5m	3
Plumeria obtusa	Frangipani	25L	5m	2
Tristaniopsis laurina 'Luscious'	Luscious Water Gum	100L	6m	1
Shrubs				
Cordyline fruticosa 'Rubra'	Red Ti Plant	200mm	1m	10
Rhaphiolepis 'Snow Maiden'	Snow Maiden Hawthorn	300mm	1m	20
Rhapis excelsa	Lady Palm	45L	2m	17
Syzygium 'Aussie Boomer'	Aussie Boomer Lily Pily	45L	1.5m	8
Westringia 'Mundi'	Mundi Coast Rosemary	200mm	0.3m	30
Groundcovers / Climbers / Aquatics				
Dianella 'Breeze'	Breeze Paroo Lily	100mm	0.7m	20
Dianella 'Little Jess'	Little Jess Flax Lily	150mm	0.4m	50
Dichelachne crinita	Plume Grass	150mm	0.4m	30
Dichondra 'Silver Falls'	Silver Falls Kidney Weed	150mm	-	20
Lomandra 'Shara'	Shara Mat Rush	100mm	0.5m	20
Pennisetum 'Nafray'	Nafray Foxtail Grass	150mm	0.9m	25
Scaevola aemula	Fan Flower	200mm	0.3m	30



Eucalyptuspunctata



Syncarpia glomulifera



Tristaniopsislaurina 'Luscious'



Elaeocarpusreticulatus



Acacia decurrens



Angophora costata



Plumeria