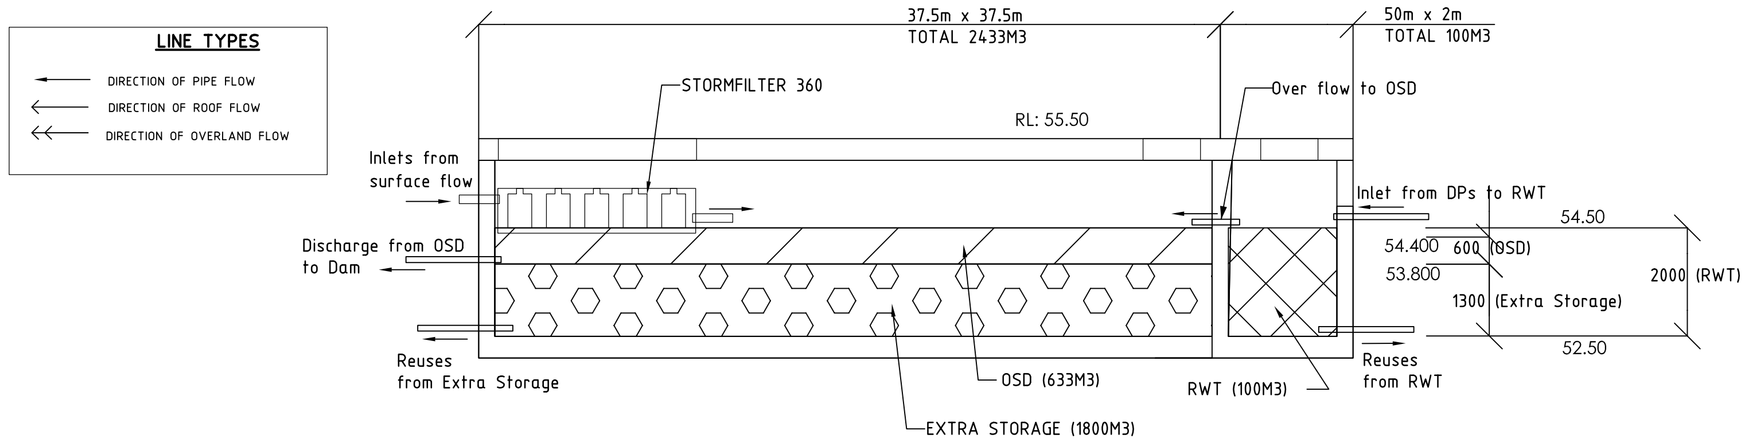

RWT, OSD, EXTRA STORAGE AND STORMWATER TREATMENT UNIT SECTION N T S

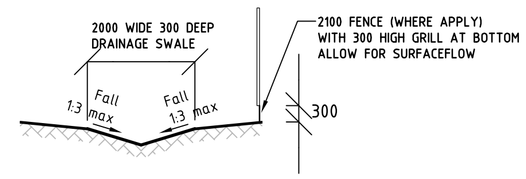

DRAINAGE SWALE SECTION (TYPICAL) N T S

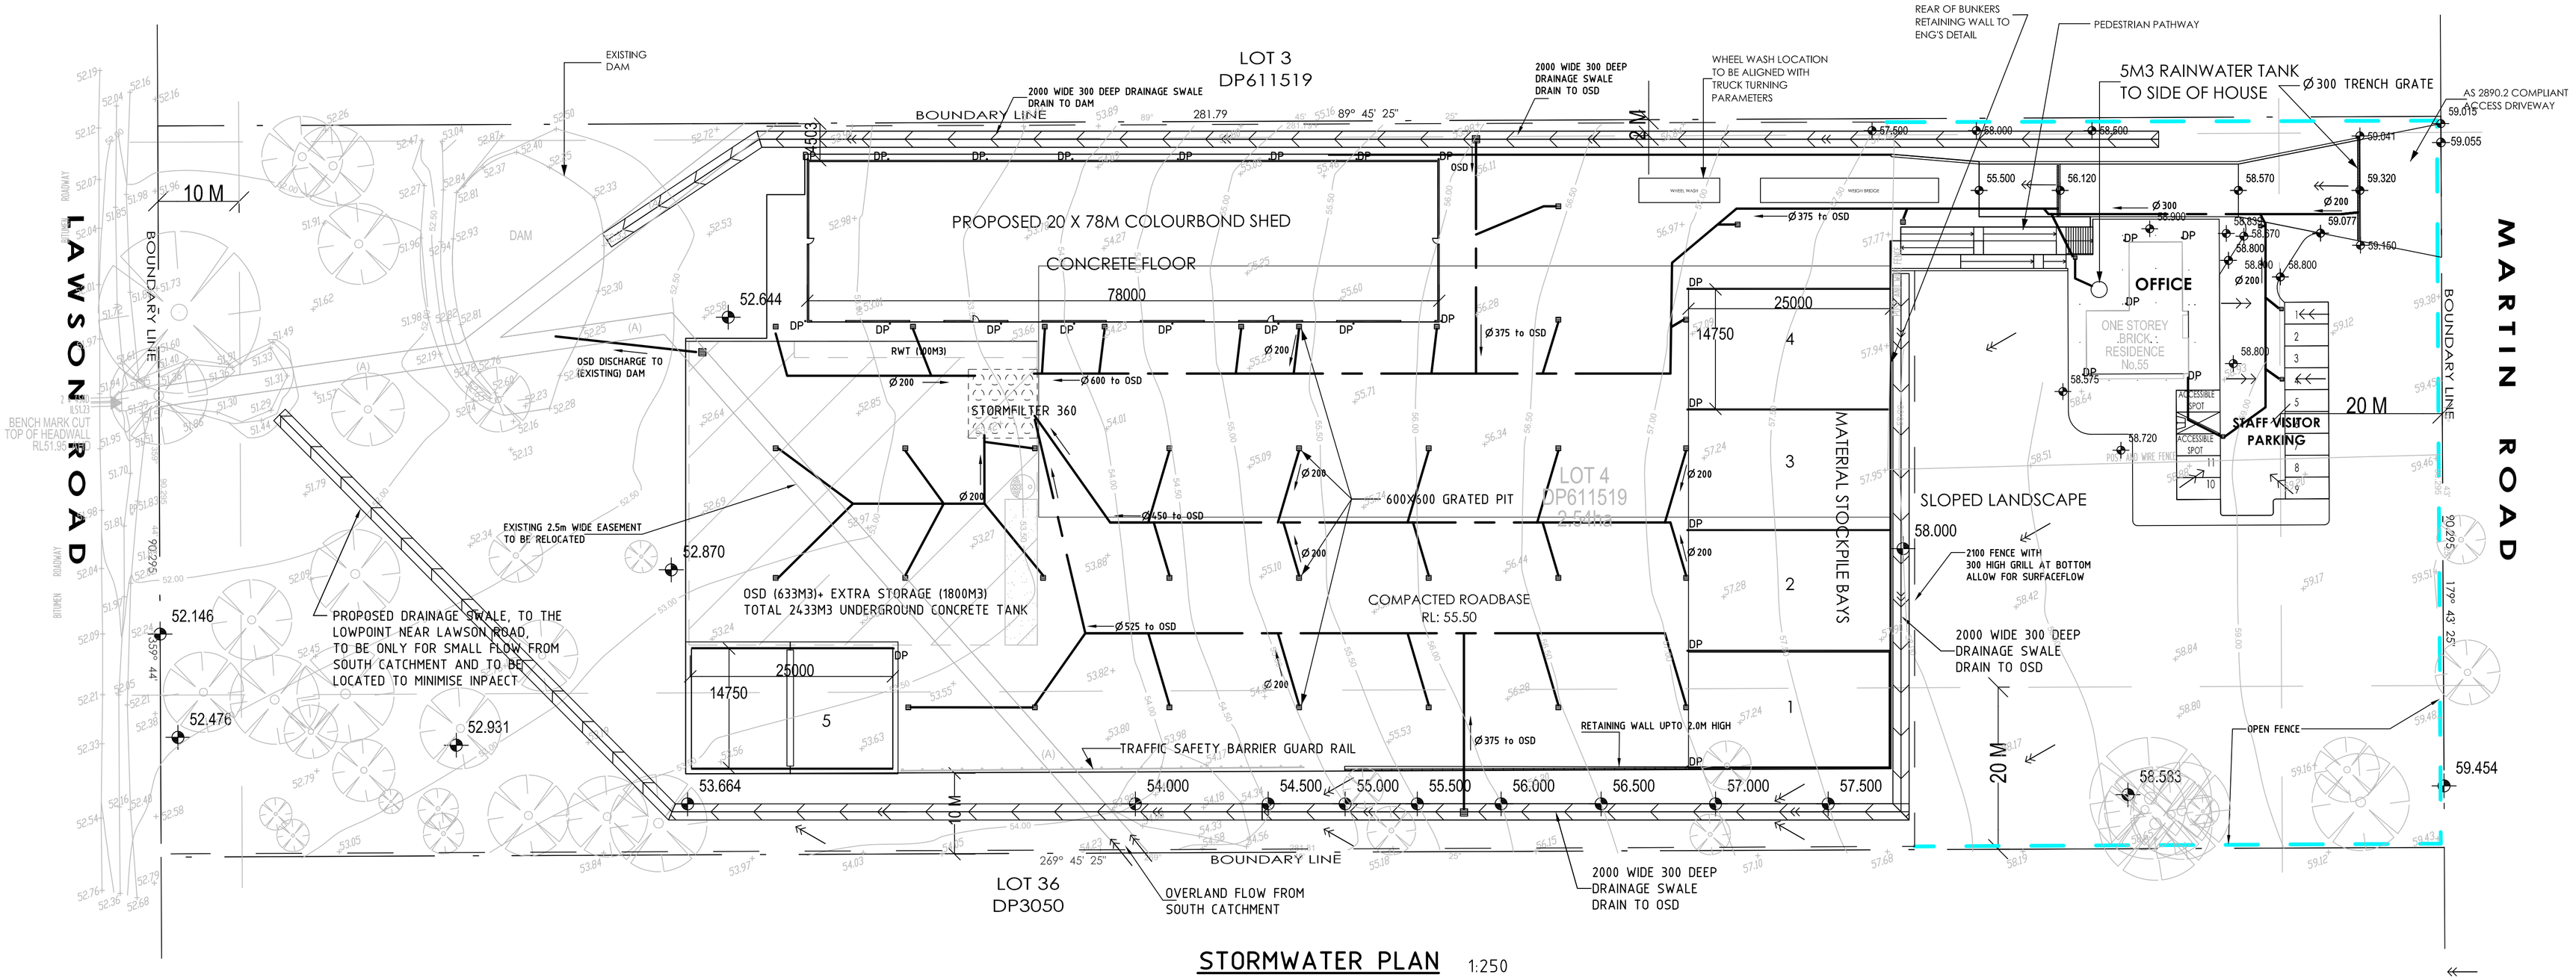

STORMWATER PLAN 1:250

ALL PIPES ARE DEFINED AS CLASS 4,
SUBJECT TO CHECK WITH MAXIMUM TRUCK/MACHINARY LOAD

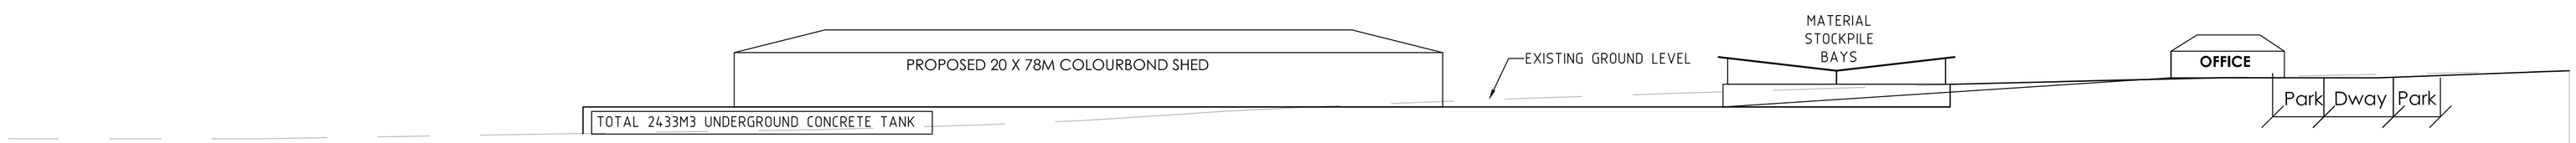

TYPICAL SECTION 1:250

Concept storwater plan and detail	AMENDMENTS A 16/01/19 Issue for DA L Y	ARCHITECT	PROJECT **Proposed stormwater plan for A M J at 55 Martin Rd, Badgery Creek**	T.O.P. Consulting Group (NSW) Pty. Ltd A.B.N. 76 156 071 706 Structural and Civil Engineers Shop 1, 13-19 Hogben St, Kogarah, NSW 2217 Ph. (02)9588-9966 Fax. (02)9588-9977 Email: office@topconsulting.com.au	SCALE AS SHOWN	DATE 17/01/18	ISSUE A	DRAWN CHECKED APPR'D	L Y	SHEET D3	JOB NUMBER 17-040